
ALL DIMENSIONS TO BE CHECKED ON SITE

0 1 2 3


LINEAR SCALE 1:50@ A1

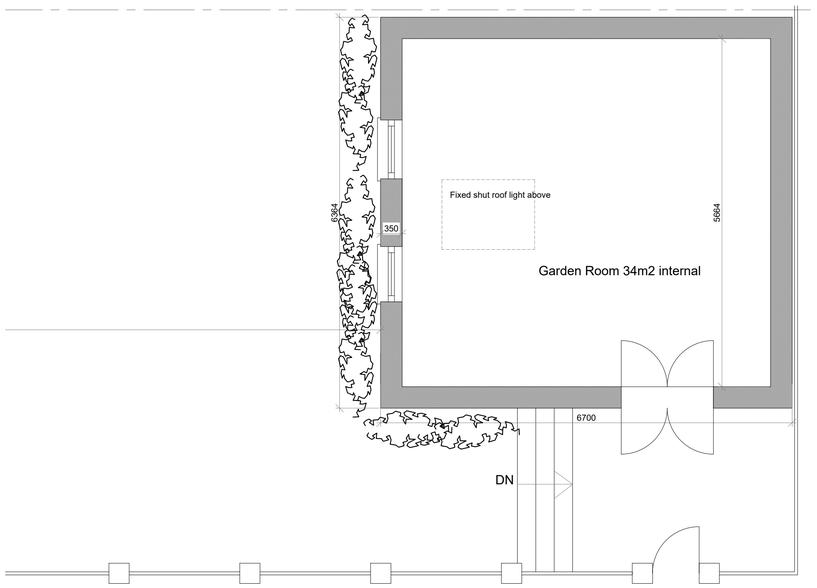


Proposed Garden Room Plan




Proposed Front Elevation

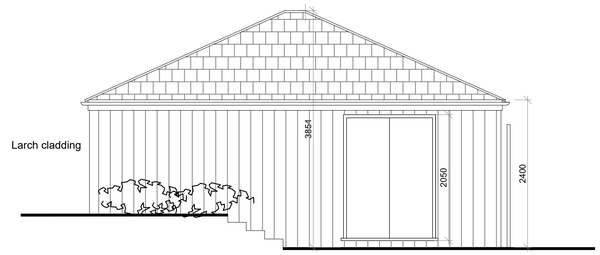

Proposed Side Elevation

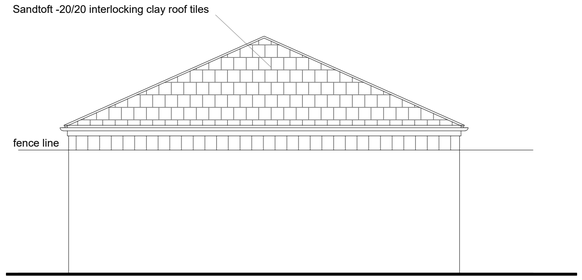

Proposed Rear Elevation

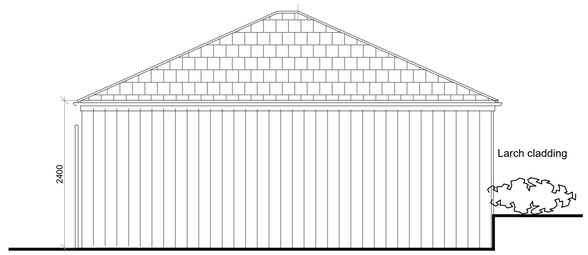

Proposed Side Elevation

revisions

project
45 Woodfield Way
London
N11 2NR

client
Lynsey Swimer

drawing title
Proposed Garden Room Plan
and Elevations

true associates ltd
32 Chamberlayne Road
london NW10 3JE
tel 020 8960 3663
e-mail alan@trueassociates.co.uk

date Aug 2026 number A260329PA/008

scale 1:50 @ A1 revision

© copyright