
This drawing / document is intended for planning purposes, do not use this as Construction information unless it is issued for Construction.
All dimensions, setting out and levels must be checked on site.
Report any discrepancies to the architect immediately.
This drawing is copyright by Native North Ltd.

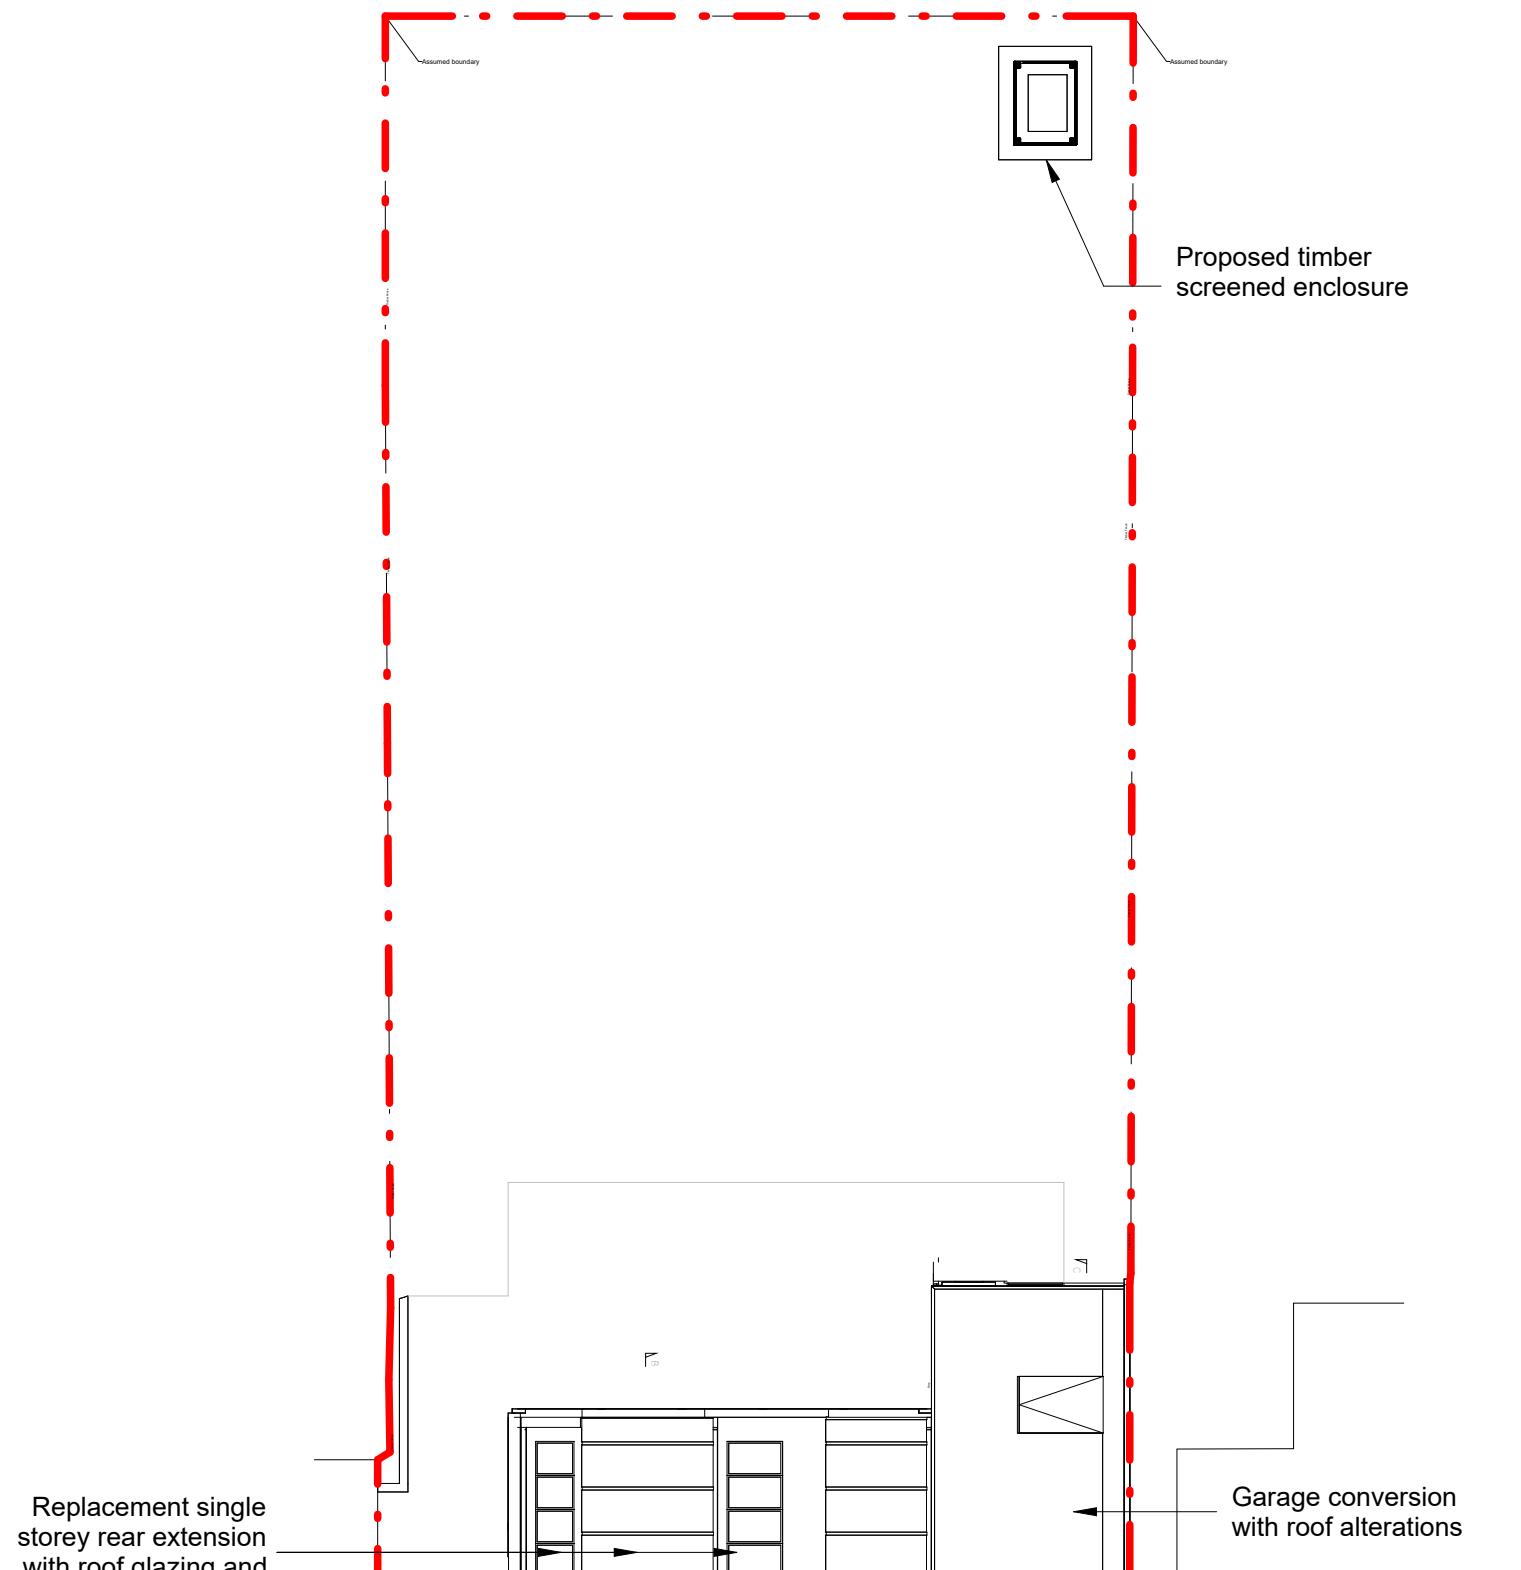

No.	Revision	Date | Drawn by
04	Planning Condition Update	03.11.26 | CCar
03	Planning issue	29.04.25 | JBro
02	Pre application updates	27.03.25 | JBro
01	First Issue	27.01.25 | JBro

Planning

Mr A Palmer
53 Sheldon Avenue
London, N6 4NH

53 Sheldon Avenue

Proposed Site Plan

native north

1 Proposed Site Plan
1 : 200

0 1 2 4 6 10m
Scale bar 1:200

N

Drawing No.	200-01
Project No.	24-10
Scale @ A3	1 : 200
Drawn	JBro
Date	22.01.25

native north architects
Unit 12a, 5 Durham Yard
Teesdale Street
London, E2 6QF

justin@nativenorth.co
www.nativenorth.co
+44(0)20 3488 1312