
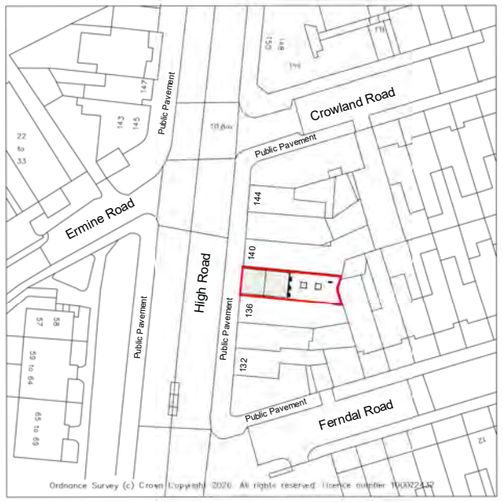


1 **Os Map**

1 : 1250

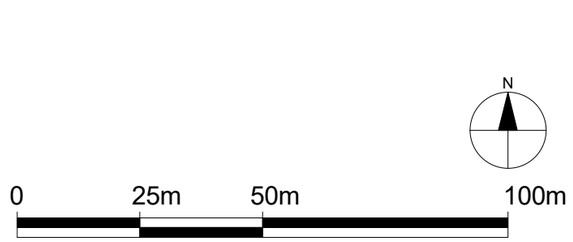


SCALE 1:1250

Property Boundary

Property Boundary Area= 112.37 sqm

Property G.I.A= 202.61 sqm

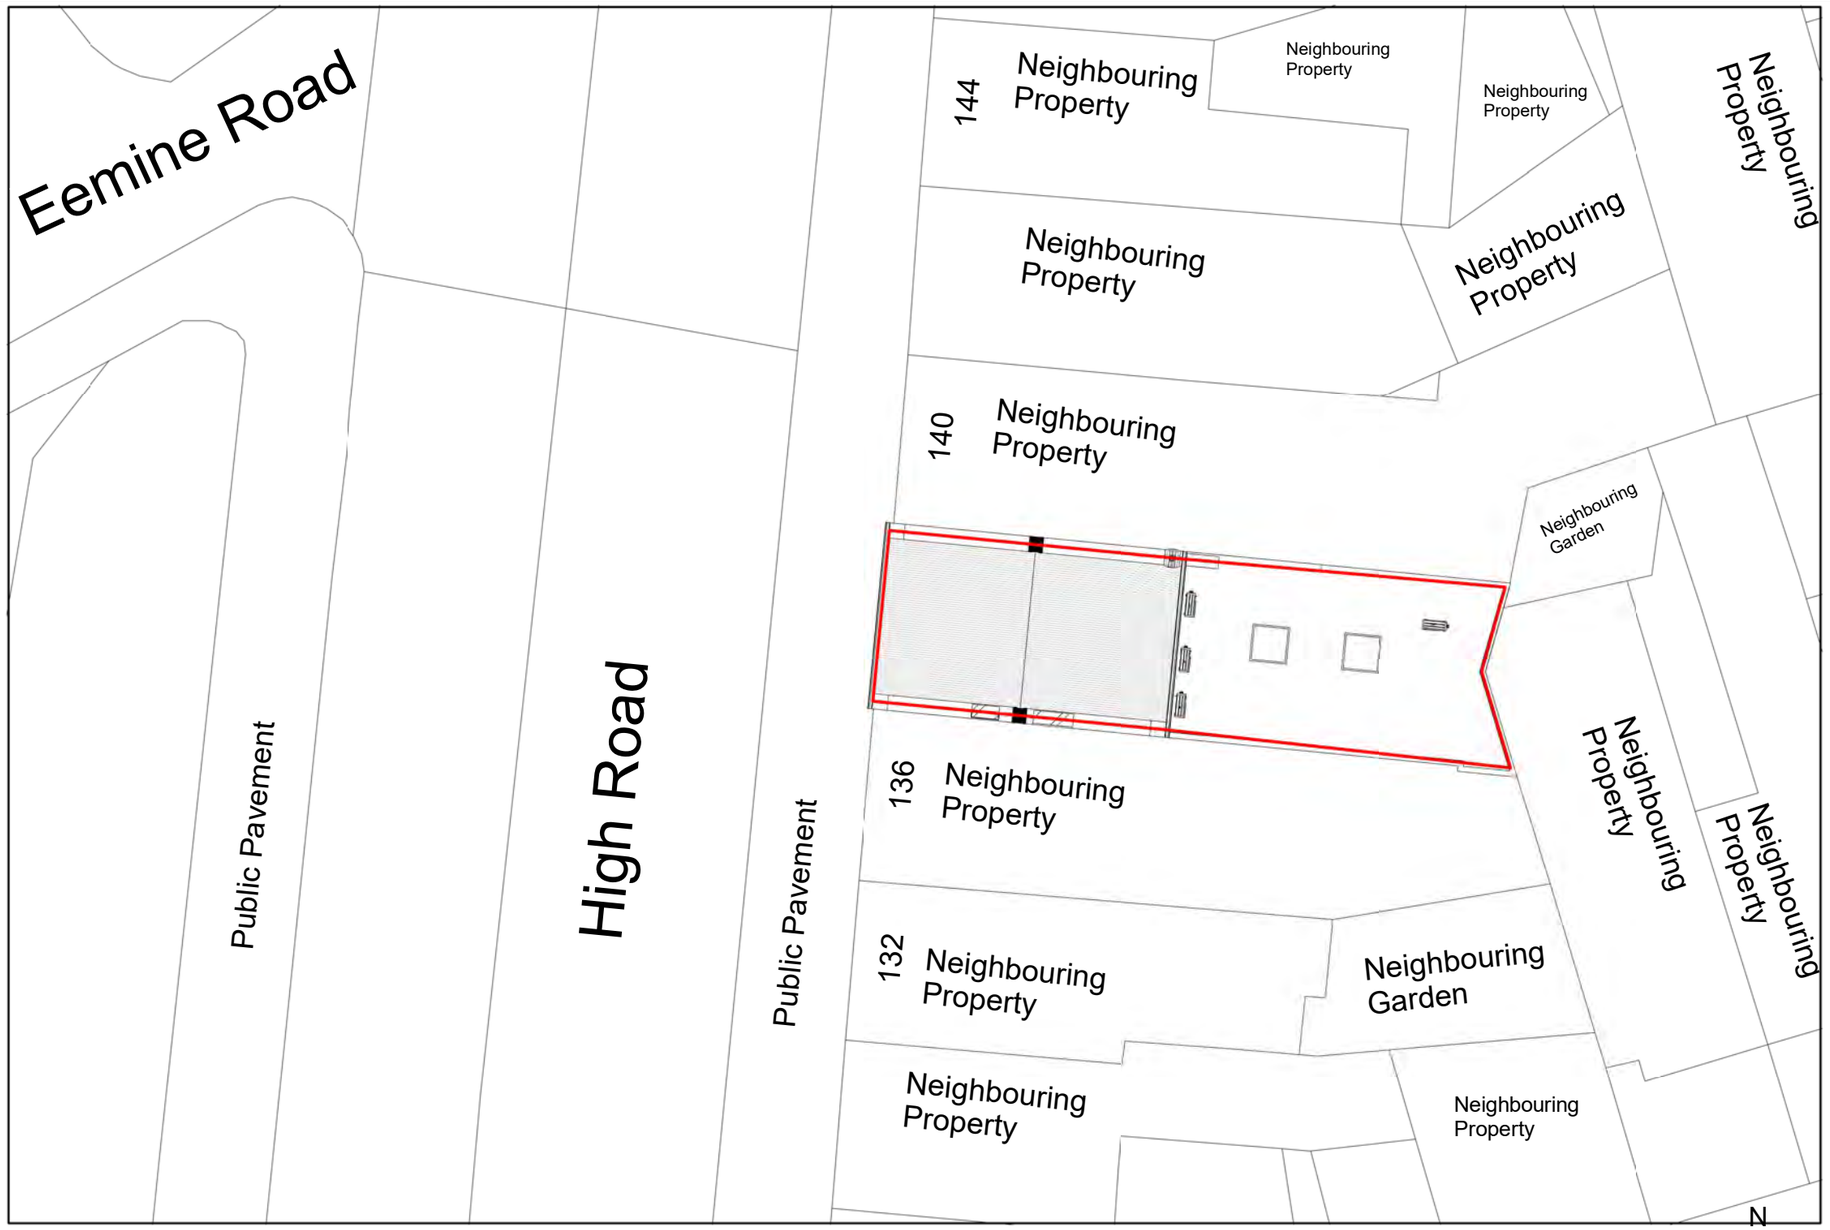

2 **Location Plan**

1 : 200

SCALE 1:200

Notes.
Contractors must verify all dimensions at the site before comencing any work.
No constrcution work before Building Control approval and structural engineer confirmation.
Any discrepancies to be reported to Gridline.
All drawings are to be read in conjunction with all relevant drawings and specifications.

Project No.S

REV	DATE	DESCRIPTION	BY	CH

PROJECT TITLE
138, High Road,
Haringey, N15 6JN


DRAWING TITLE
Existing Os Map & Location Plan

DATE	Project No.	DRAWING No.	SCALE @ A3	Drawn by:
August 2026	11956	EX L001	As Indicated	Maulik

PLANNING SERVICES
Unit 9b,The High Cross Centre,
Fountayne Rd,
N154BE
TEL: 020 8802 3480
www.samplanning.co.uk

High Road

Public Pavement

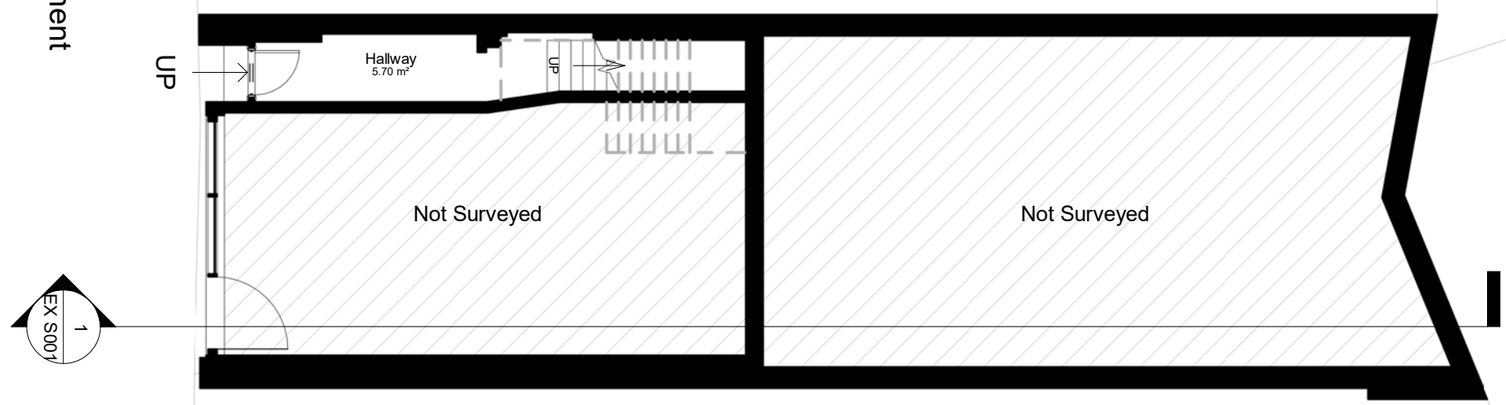

N

0 1m 5m 10m

Ground Floor G.I.A = 112.37

Notes.
Contractors must verify all dimensions at the site before comencing any work.
No constrcution work before Building Control approval and structural engineer confirmation.
Any discrepancies to be reported to Gridline.
All drawings are to be read in conjunction with all relevant drawings and specifications.

Project No.S

REV	DATE	DESCRIPTION	BY	CH

PROJECT TITLE
138, High Road,
Haringey, N15 6JN


DRAWING TITLE
Existing Ground Floor Plan

DATE	Project No.	DRAWING No.	SCALE @ A3	Drawn by:
August 2026	11956	EX P001	1 : 100	Maulik

PLANNING SERVICES
Unit 9b,The High Cross Centre,
Fountayne Rd,
N154BE
TEL: 020 8802 3480
www.samplanning.co.uk

High Road

Public Pavement

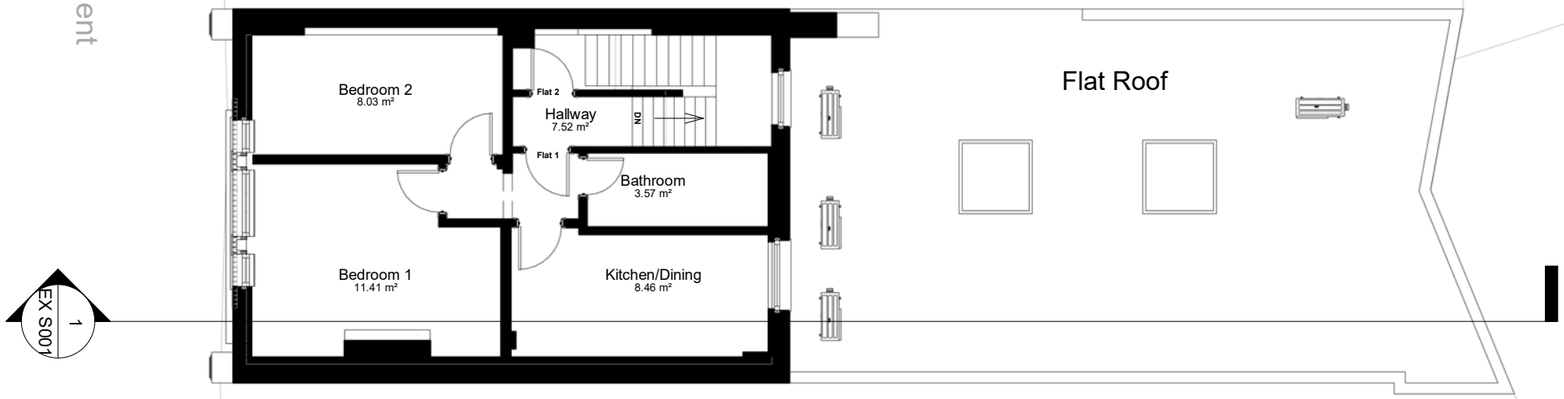

First Floor G.I.A = 44.18

N

0 1m 5m 10m

Notes.
Contractors must verify all dimensions at the site before comencing any work.
No constrcution work before Building Control approval and structural engineer confirmation.
Any discrepancies to be reported to Gridline.
All drawings are to be read in conjunction with all relevant drawings and specifications.

Project No.S

REV	DATE	DESCRIPTION	BY	CH

PROJECT TITLE
138, High Road,
Haringey, N15 6JN


DRAWING TITLE
Existing First Floor Plan

DATE	Project No.	DRAWING No.	SCALE @ A3	Drawn by:
August 2026	11956	EX P002	1 : 100	Maulik

PLANNING SERVICES
Unit 9b,The High Cross Centre,
Fountayne Rd,
N154BE
TEL: 020 8802 3480
www.samplanning.co.uk

High Road

Public Pavement

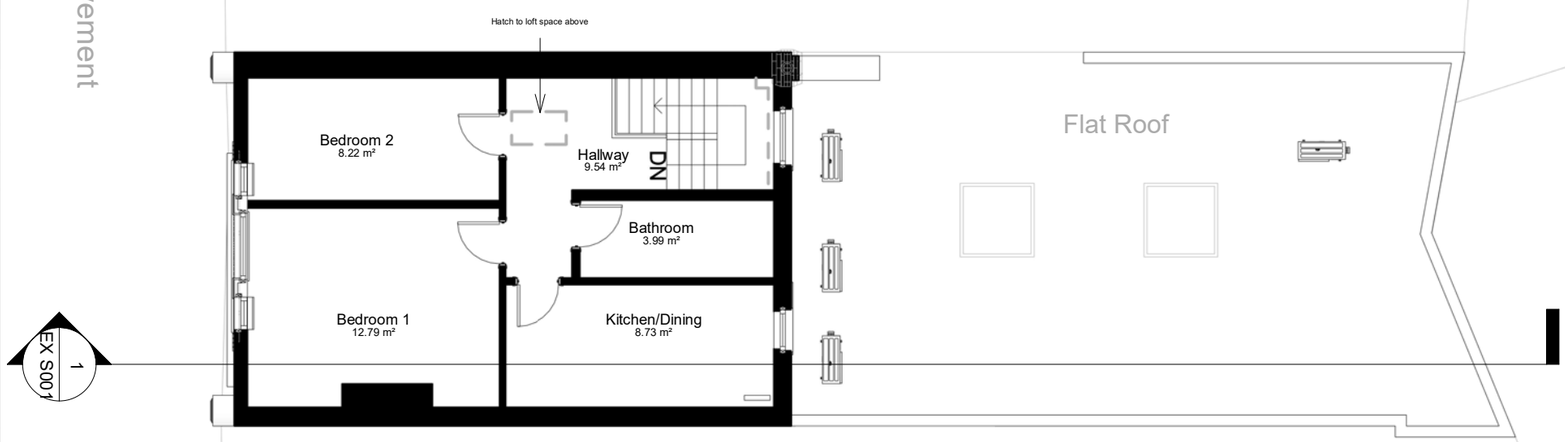

Second Floor G.I.A = 46.06

N

0 1m 5m 10m

Notes.
Contractors must verify all dimensions at the site before comencing any work.
No constrcution work before Building Control approval and structural engineer confirmation.
Any discrepancies to be reported to Gridline.
All drawings are to be read in conjunction with all relevant drawings and specifications.

Project No.S


REV	DATE	DESCRIPTION	BY	CH

PROJECT TITLE
138, High Road,
Haringey, N15 6JN

DRAWING TITLE
Existing Second Floor Plan

DATE	Project No.	DRAWING No.	SCALE @ A3	Drawn by:
August 2026	11956	EX P003	1 : 100	Maulik

PLANNING SERVICES
Unit 9b,The High Cross Centre,
Fountayne Rd,
N154BE
TEL: 020 8802 3480
www.samplanning.co.uk

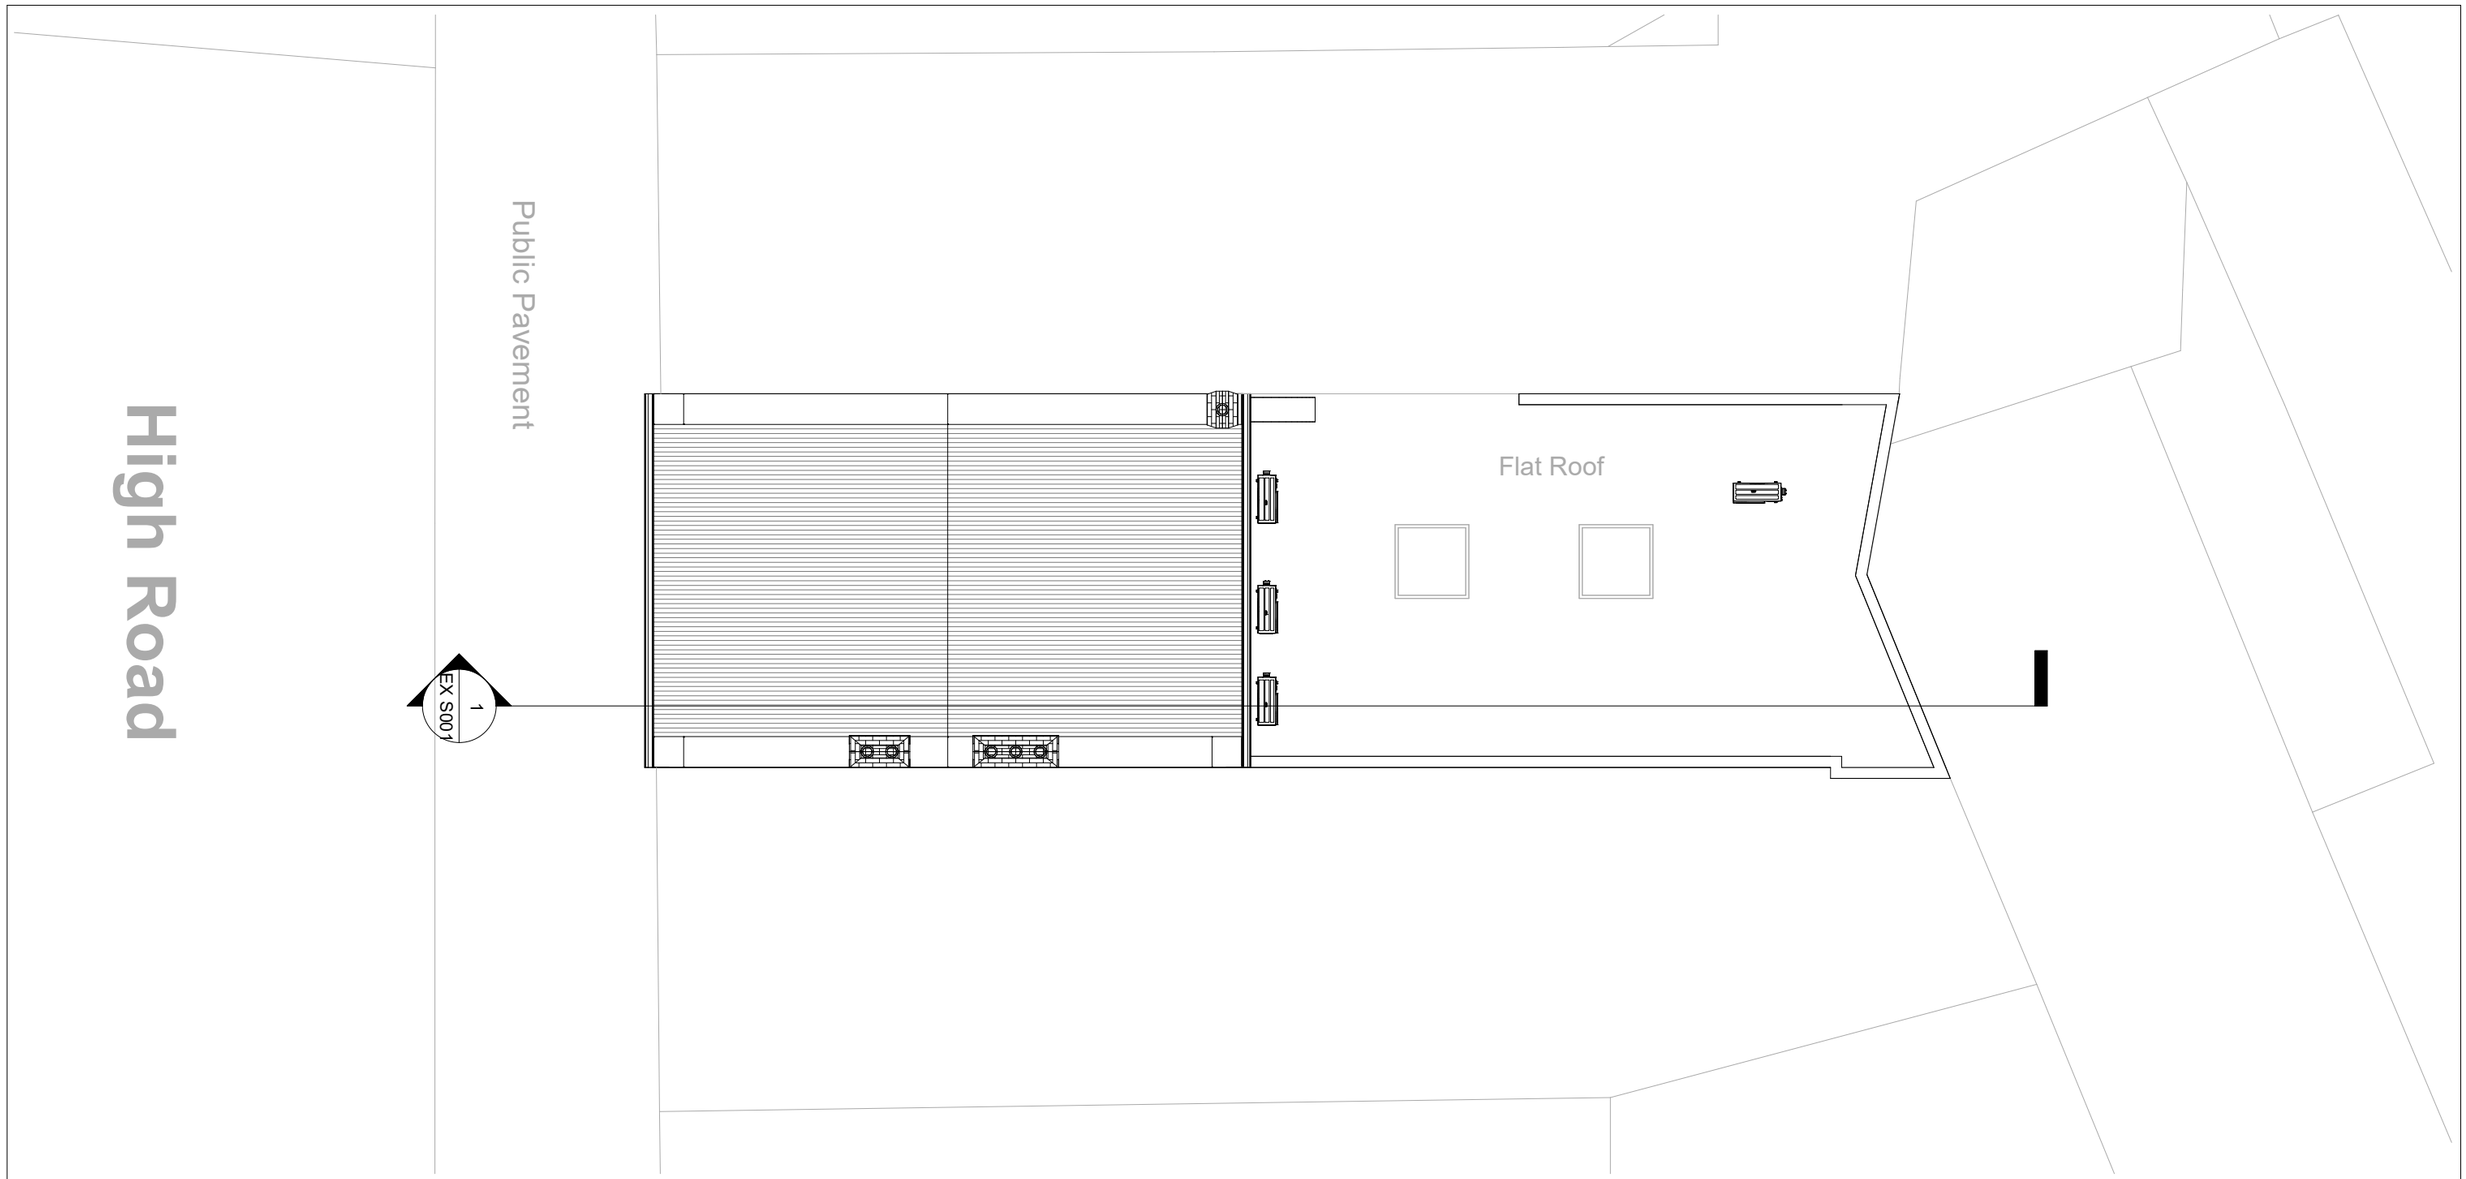

Notes.
Contractors must verify all dimensions at the site before comencing any work.
No constrcution work before Building Control approval and structural engineer confirmation.
Any discrepancies to be reported to Gridline.
All drawings are to be read in conjunction with all relevant drawings and specifications.

Project No.S

REV	DATE	DESCRIPTION	BY	CH

PROJECT TITLE
138, High Road,
Haringey, N15 6JN

DRAWING TITLE
Existing Roof Plan


DATE	Project No.	DRAWING No.	SCALE @ A3	Drawn by:
August 2026	11956	EX P004	1 : 100	Maulik

PLANNING SERVICES
Unit 9b,The High Cross Centre,
Fountayne Rd,
N154BE
TEL: 020 8802 3480
www.samplanning.co.uk

1 Front
1 : 100



2 Rear
1 : 100

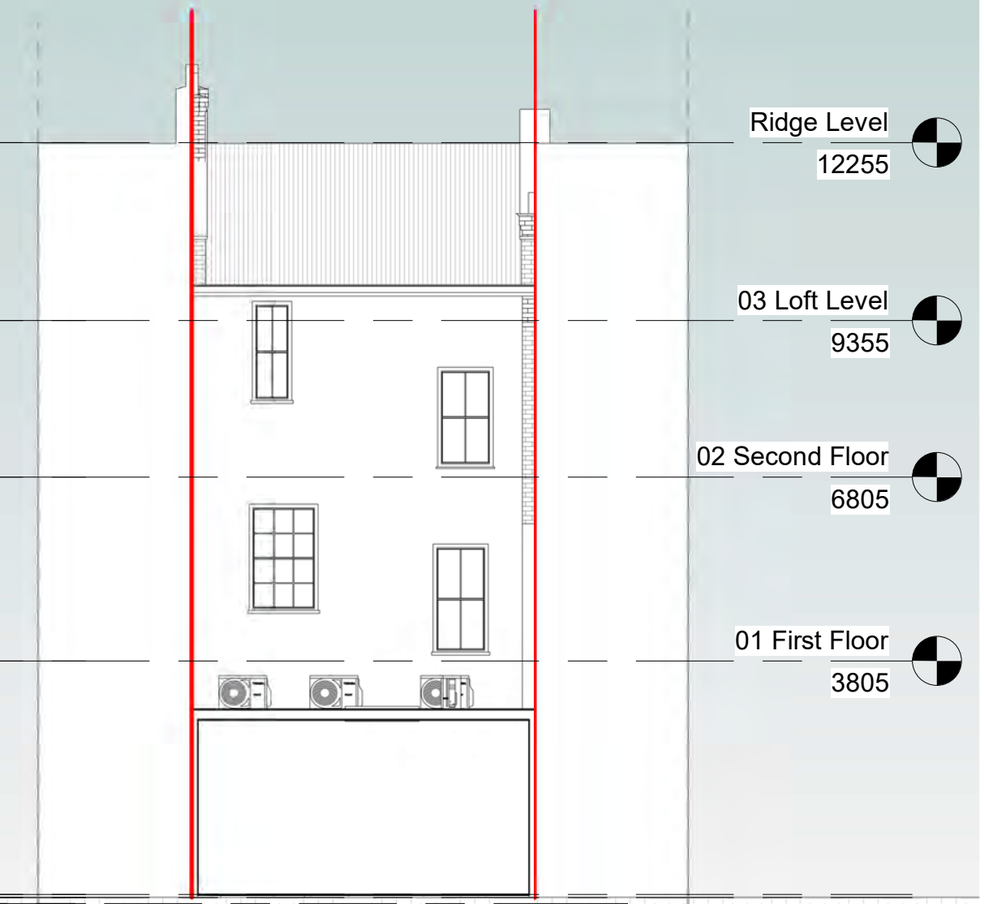

0 1m 5m 10m

Notes.
Contractors must verify all dimensions at thesite before comencing any work.
No constrcution work before Building Control approval and structural engineer confirmation.
Any discrepancies to be reported to Gridline.
All drawings are to be read in conjunction with all relevant drawings and specifications.
The Drawings Are For Planning Purposes only

Project No.S


REV	DATE	DESCRIPTION	BY	CH

PROJECT TITLE
138, High Road,
Haringey, N15 6JN

DRAWING TITLE
Existing Front & Rear Elevations

DATE	Project No.	DRAWING No.	SCALE @ A3	Drawn by:
August 2026	11956	EX E001	1 : 100	Maulik

PLANNING SERVICES
Unit 9b,The High Cross Centre,
Fountayne Rd,
N154BE
TEL: 020 8802 3480
www.samplanning.co.uk

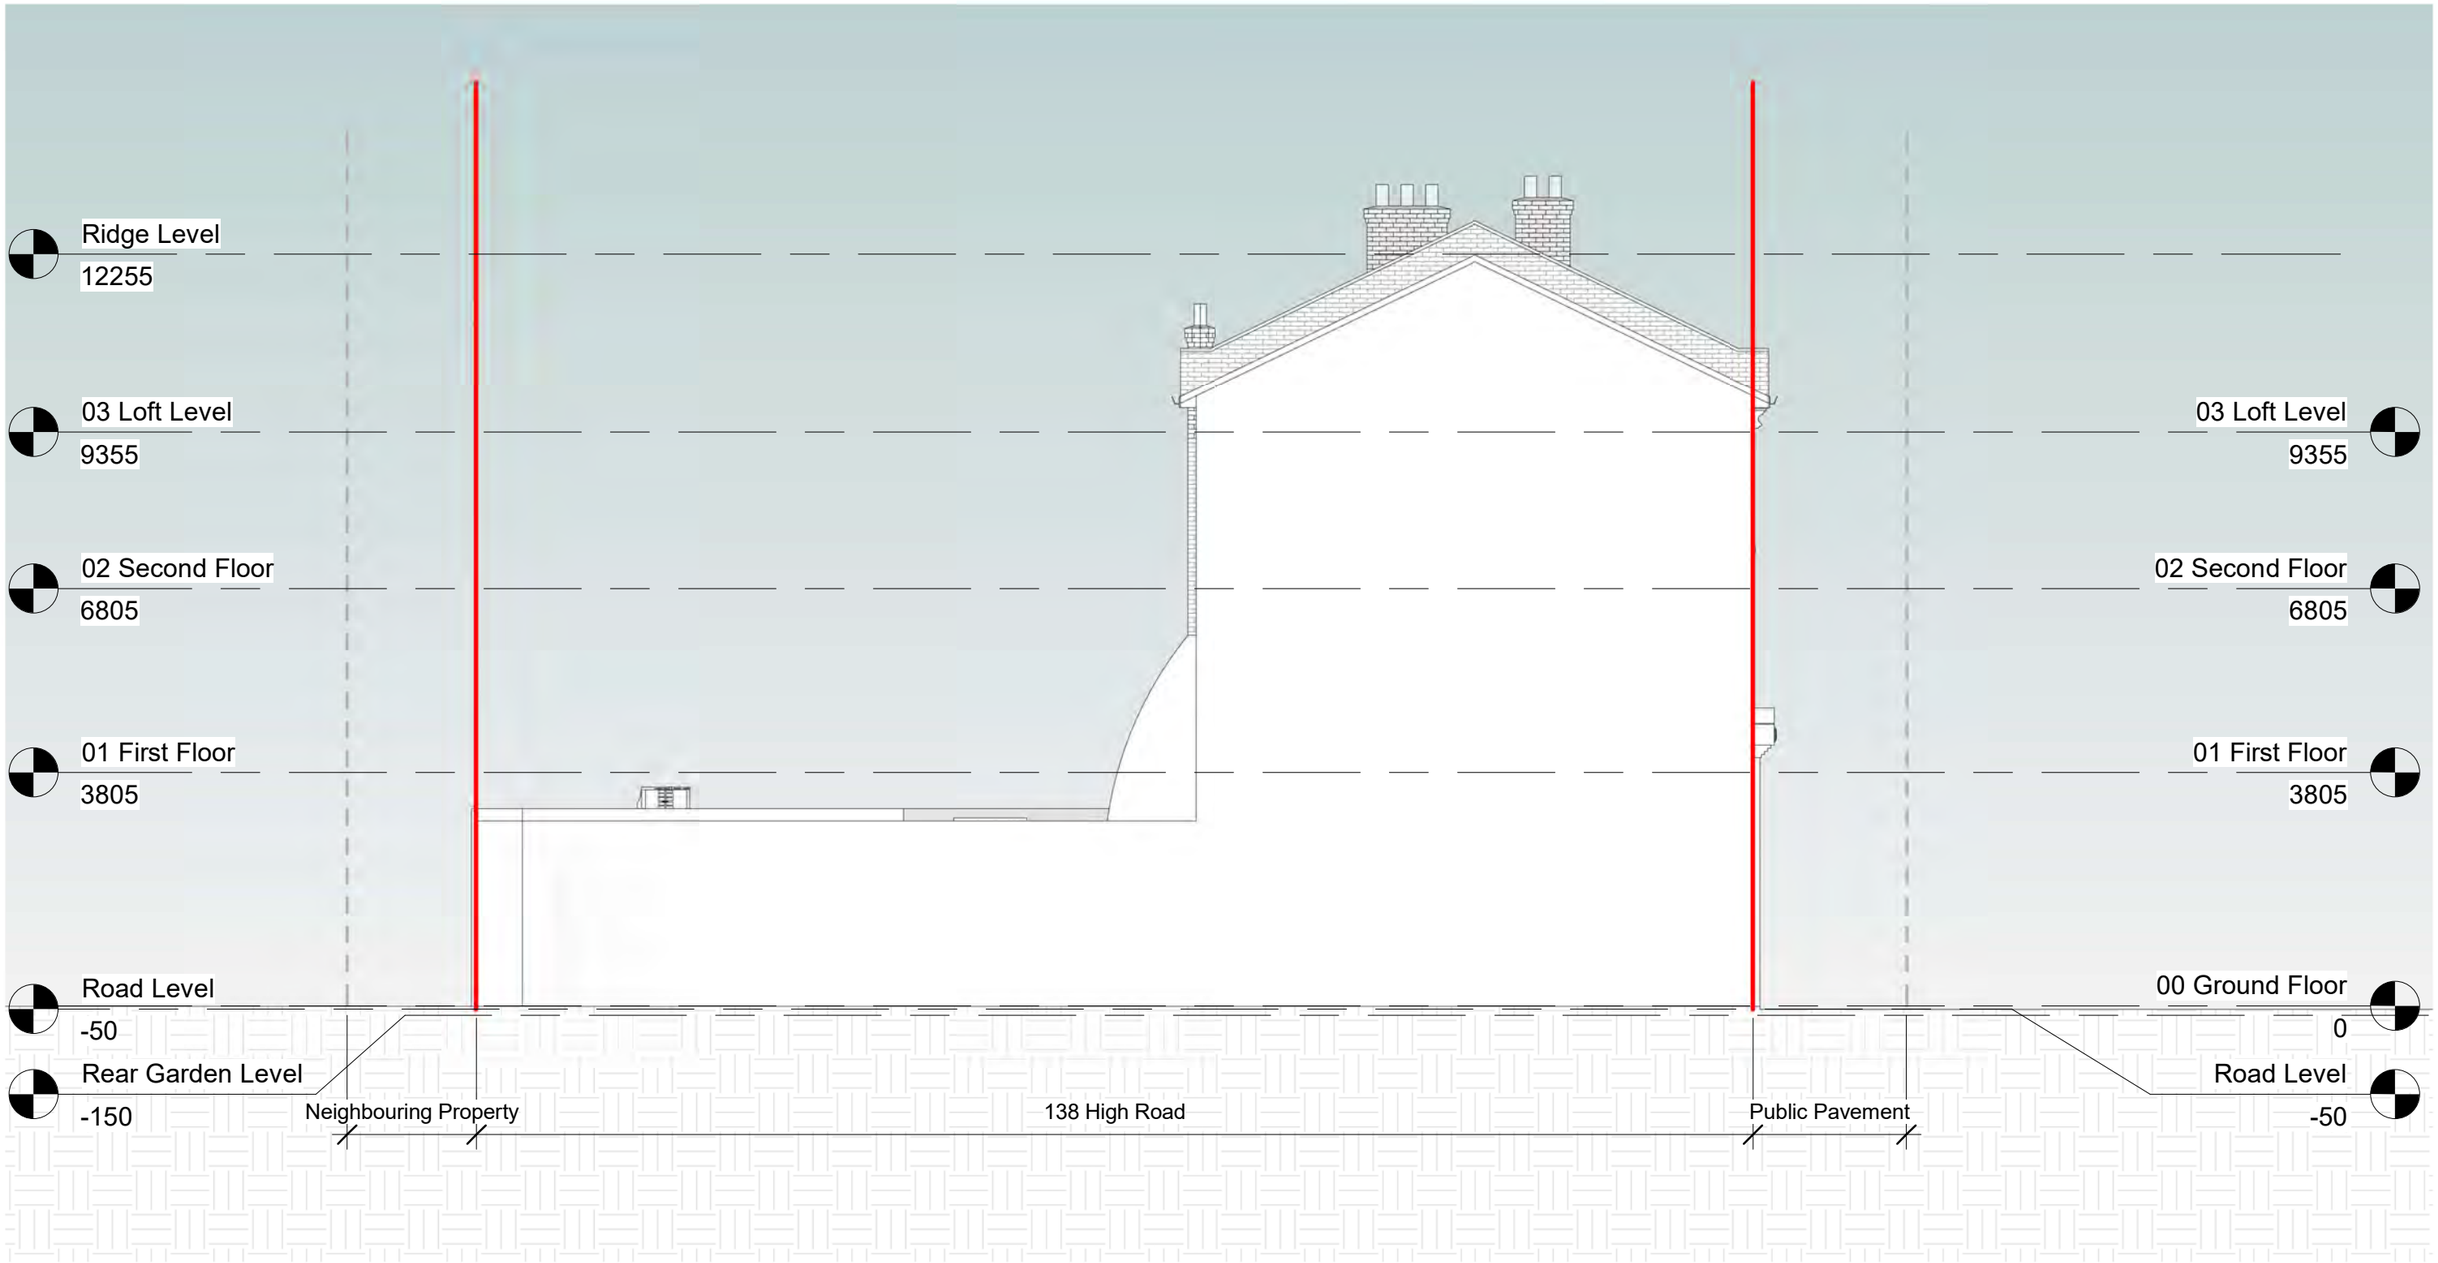

1 Side 1

1 : 100

0 1m 5m 10m

Notes.
Contractors must verify all dimensions at thesite before comencing any work.
No constrcution work before Building Control approval and structural engineer confirmation.
Any discrepancies to be reported to Gridline.
All drawings are to be read in conjunction with all relevant drawings and specifications.
The Drawings Are For Planning Purposes only

Project No.S


REV	DATE	DESCRIPTION	BY	CH

PROJECT TITLE
138, High Road,
Haringey, N15 6JN

DRAWING TITLE
Existing Side Elevation 01

DATE	Project No.	DRAWING No.	SCALE @ A3	Drawn by:
August 2026	11956	EX E002	1 : 100	Maulik

PLANNING SERVICES
Unit 9b,The High Cross Centre,
Fountayne Rd,
N154BE
TEL: 020 8802 3480
www.samplanning.co.uk

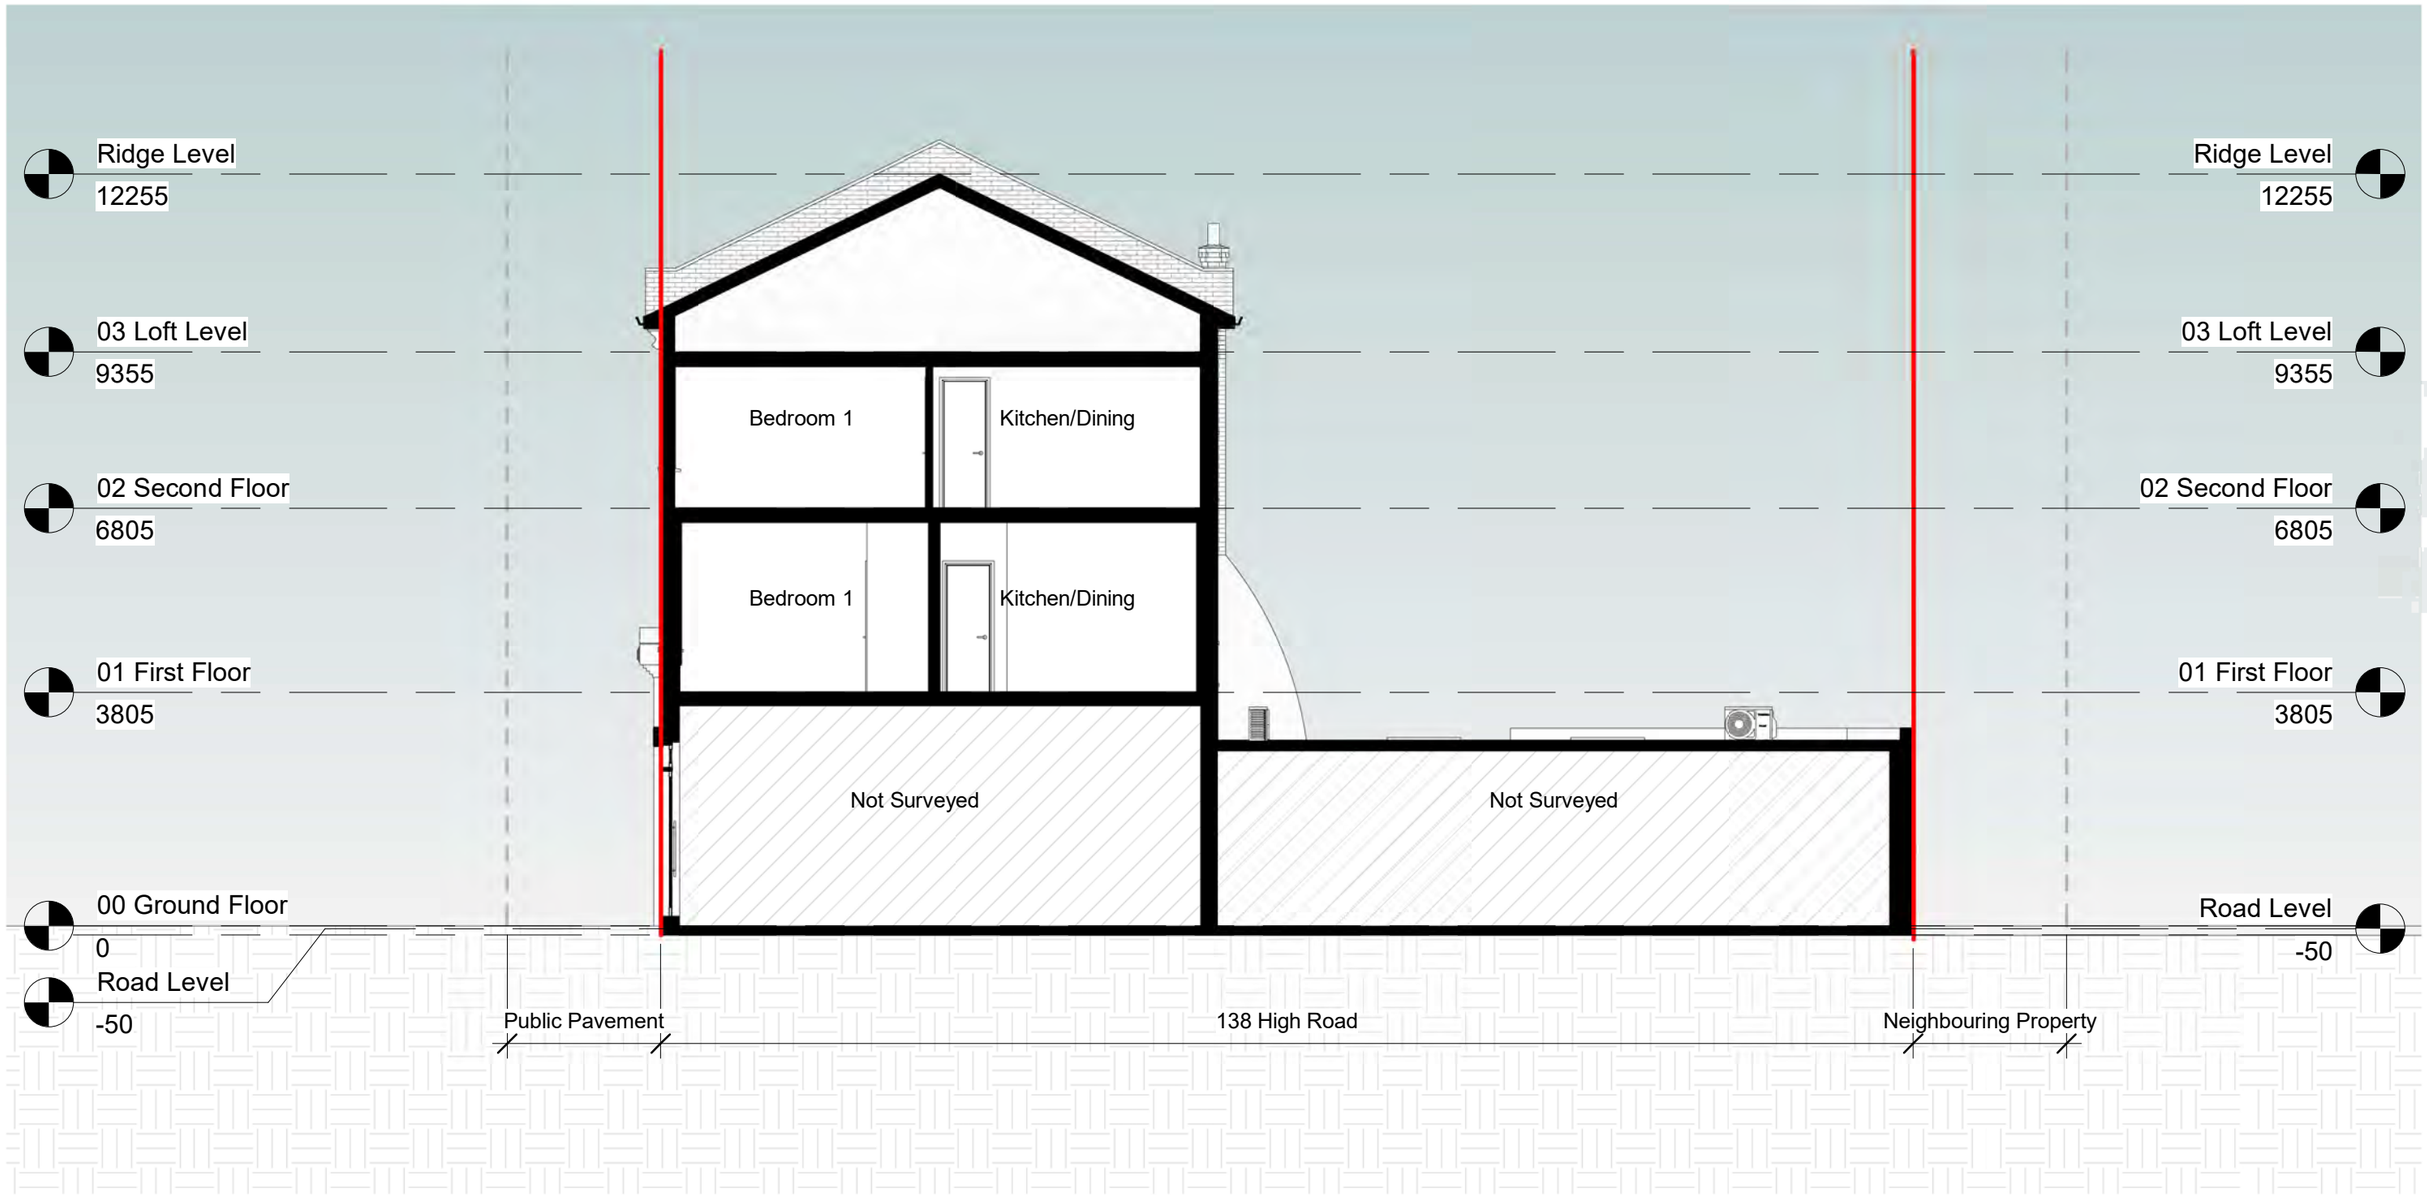

1 Section AA

1 : 100

0 1m 5m 10m

Notes.
Contractors must verify all dimensions at thesite before comencing any work.
No constrcution work before Building Control approval and structural engineer confirmation.
Any discrepancies to be reported to Gridline.
All drawings are to be read in conjunction with all relevant drawings and specifications.
The Drawings Are For Planning Purposes only

Project No.S


REV	DATE	DESCRIPTION	BY	CH

PROJECT TITLE
138, High Road,
Haringey, N15 6JN


DRAWING TITLE
Existing Section AA

DATE	Project No.	DRAWING No.	SCALE @ A3	Drawn by:
August 2026	11956	EX S001	1 : 100	Maulik

PLANNING SERVICES
Unit 9b,The High Cross Centre,
Fountayne Rd,
N154BE
TEL: 020 8802 3480
www.samplanning.co.uk

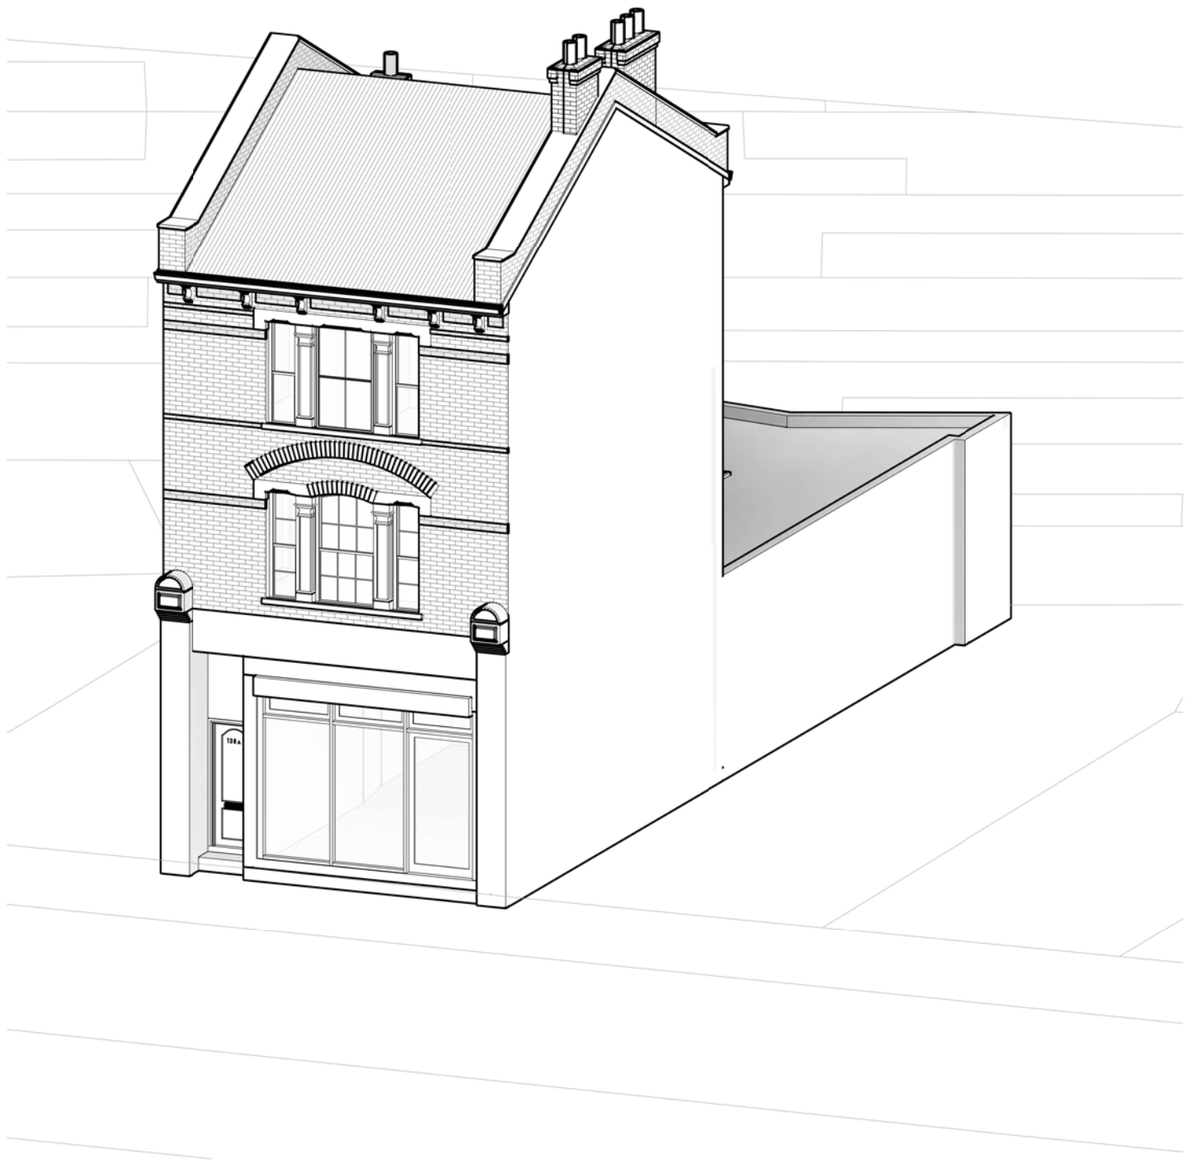

1 Front Perspective

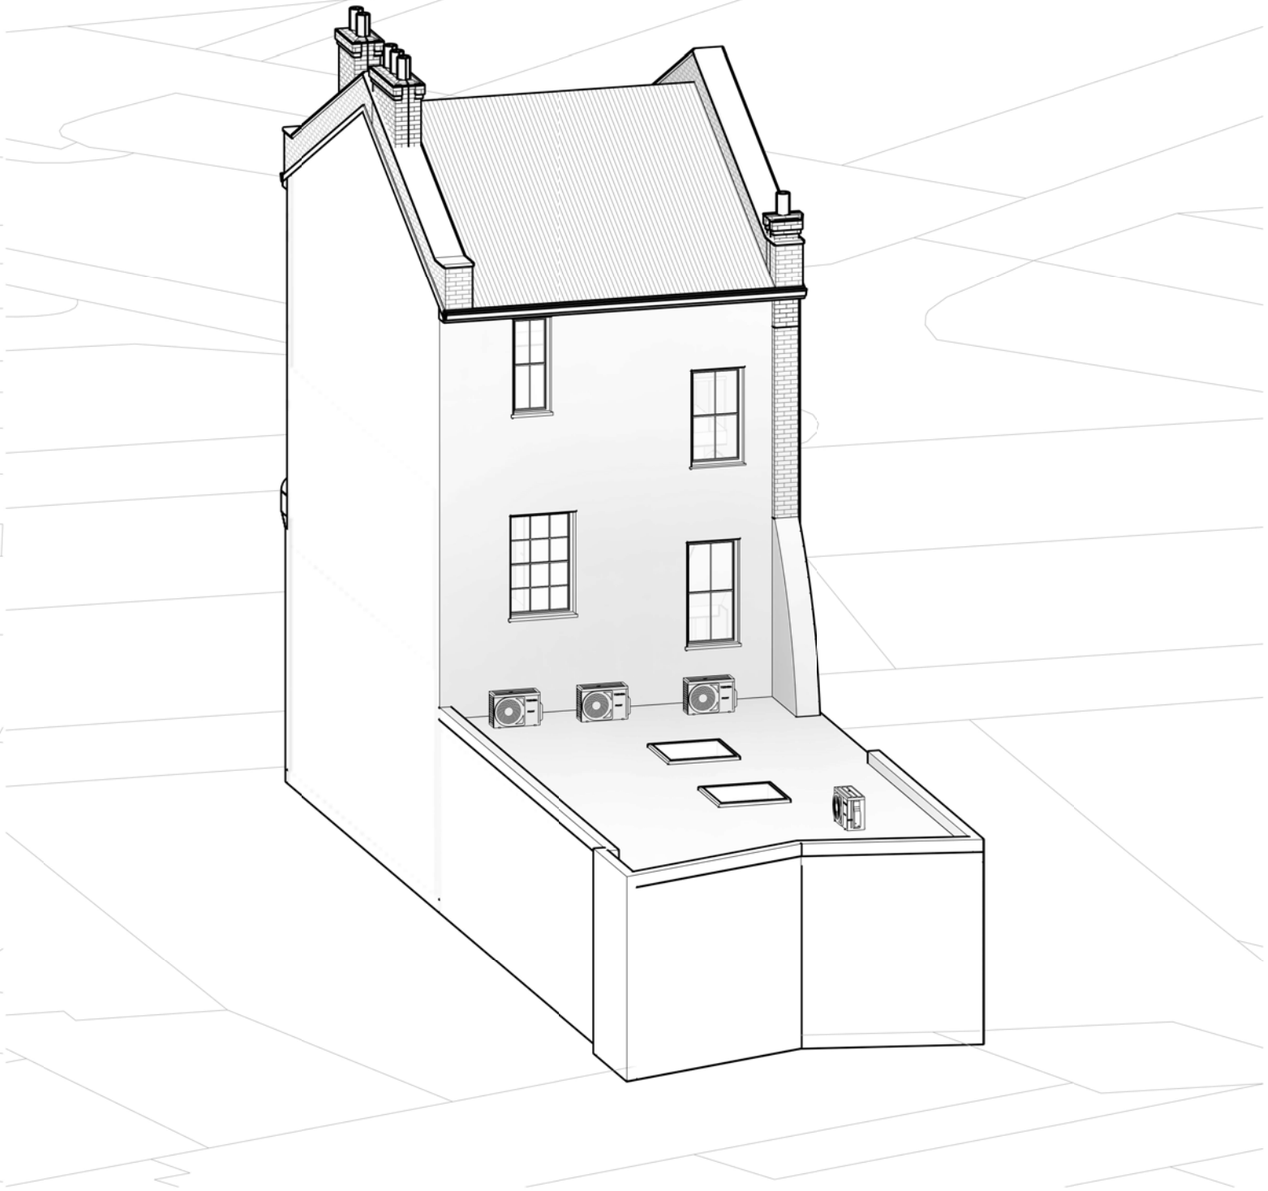

2 Rear Perspective

Notes.
Contractors must verify all dimensions at the site before comencing any work.
No constrcution work before Building Control approval and structural engineer confirmation.
Any discrepancies to be reported to Gridline.
All drawings are to be read in conjunction with all relevant drawings and specifications.

Project No.S

REV	DATE	DESCRIPTION	BY	CH

PROJECT TITLE
138, High Road,
Haringey, N15 6JN

DRAWING TITLE
Existing Perspective

DATE	Project No.	DRAWING No.	SCALE @ A3	Drawn by:
August 2026	11956	EX PE001		Maulik

PLANNING SERVICES
Unit 9b,The High Cross Centre,
Fountayne Rd,
N154BE
TEL: 020 8802 3480
www.samplanning.co.uk