


EXISTING EAST ELEVATION
SCALE 1:50

SCALE BAR (1:50)

0m 2.5 5m 7.5m 10m

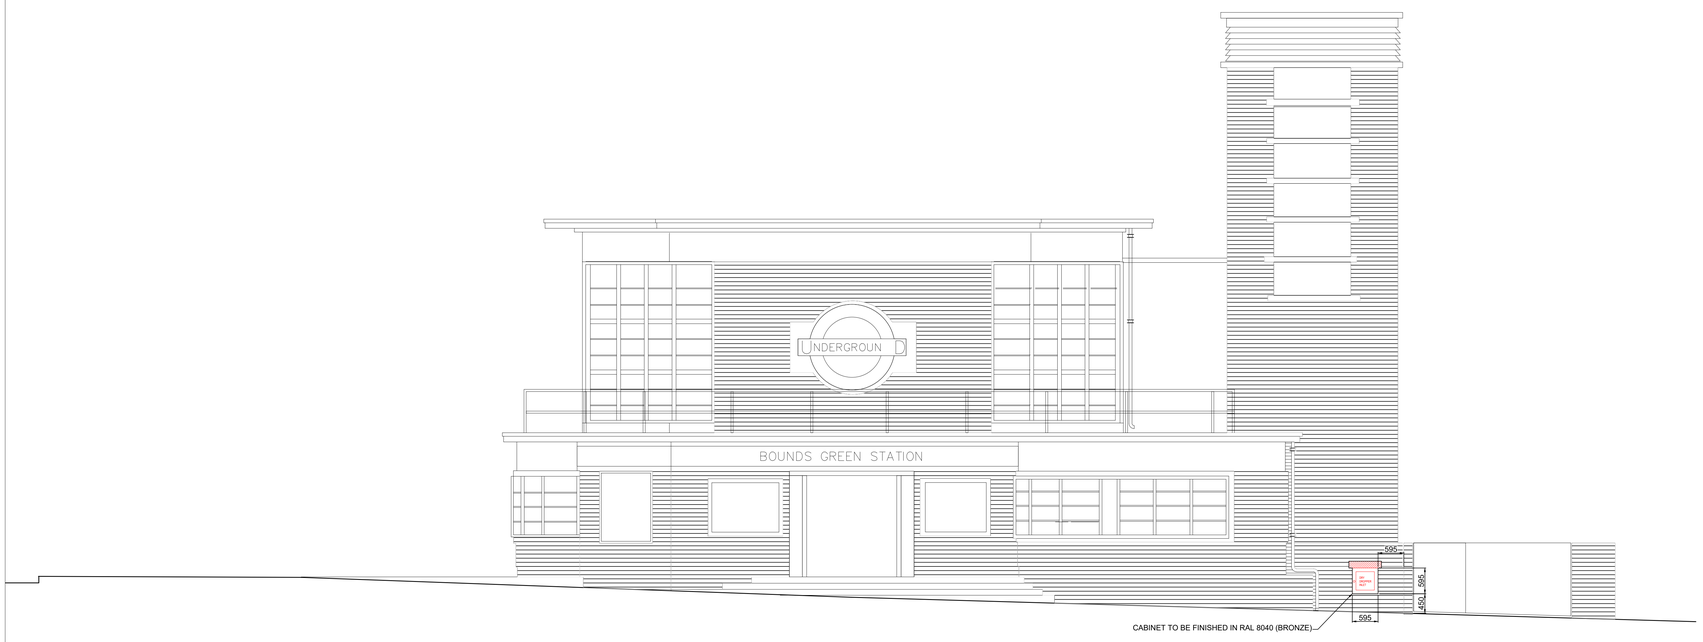

PROPOSED EAST ELEVATION
SCALE 1:50

DESIGN & MATERIALS SPECIFICATION
New Breeching inlet to be finished in - RAL 8040 (BRONZE)

COPYRIGHT
COPYRIGHT IN THIS DRAWING IS THE PROPERTY OF LB FOSTER SPECIALIST SERVICES LTD. IT MUST NOT BE REPRODUCED, AMENDED OR USED FOR THE EXECUTION OF ANY WORKS WHETHER IN CONNECTION WITH THE PROPOSED WORKS FOR WHICH IT IS PREPARED OR OTHERWISE WITH OUT THE EXPRESS CONSENT IN WRITING FROM LB FOSTER SPECIALIST SERVICES LTD.

This drawing is to be read in conjunction with Drg. Nos :
2854-HYD-BG-DWG-008, & 2854-HYD-BG-DWG-009

Protection designed to:-
BS 9990: 2015 EDITION - NON AUTOMATIC FIRE FIGHTING SYSTEMS IN BUILDINGS

NO.	DESCRIPTION	DWN	CHKD	DATE
P2	FOR TFL REVIEW	OT	RT	14/09/26
P1	PRELIMINARY LAYOUT FOR REVIEW	OT	RT	14/09/26

MODIFICATIONS

PROJECT
FIRE HYDRANT SYSTEM UPGRADE

LOCATION
BOUNDS GREEN STATION

TITLE
BOUNDS GREEN
EAST ELEVATION
PROPOSED BREECHING INLET LOCATION

LBFoster Specialist Services
214 The Record Hall, 2nd Floor
16-16A Baldwin Gardens
London, EC1N 7RJ

DRAWN	CHECKED	DATE	SCALE	REVISION No.
O.T.	R.T.	14/09/26	1:50 @ A0	P.2

DRAWING No. 2854-HYD-BG-DWG-007