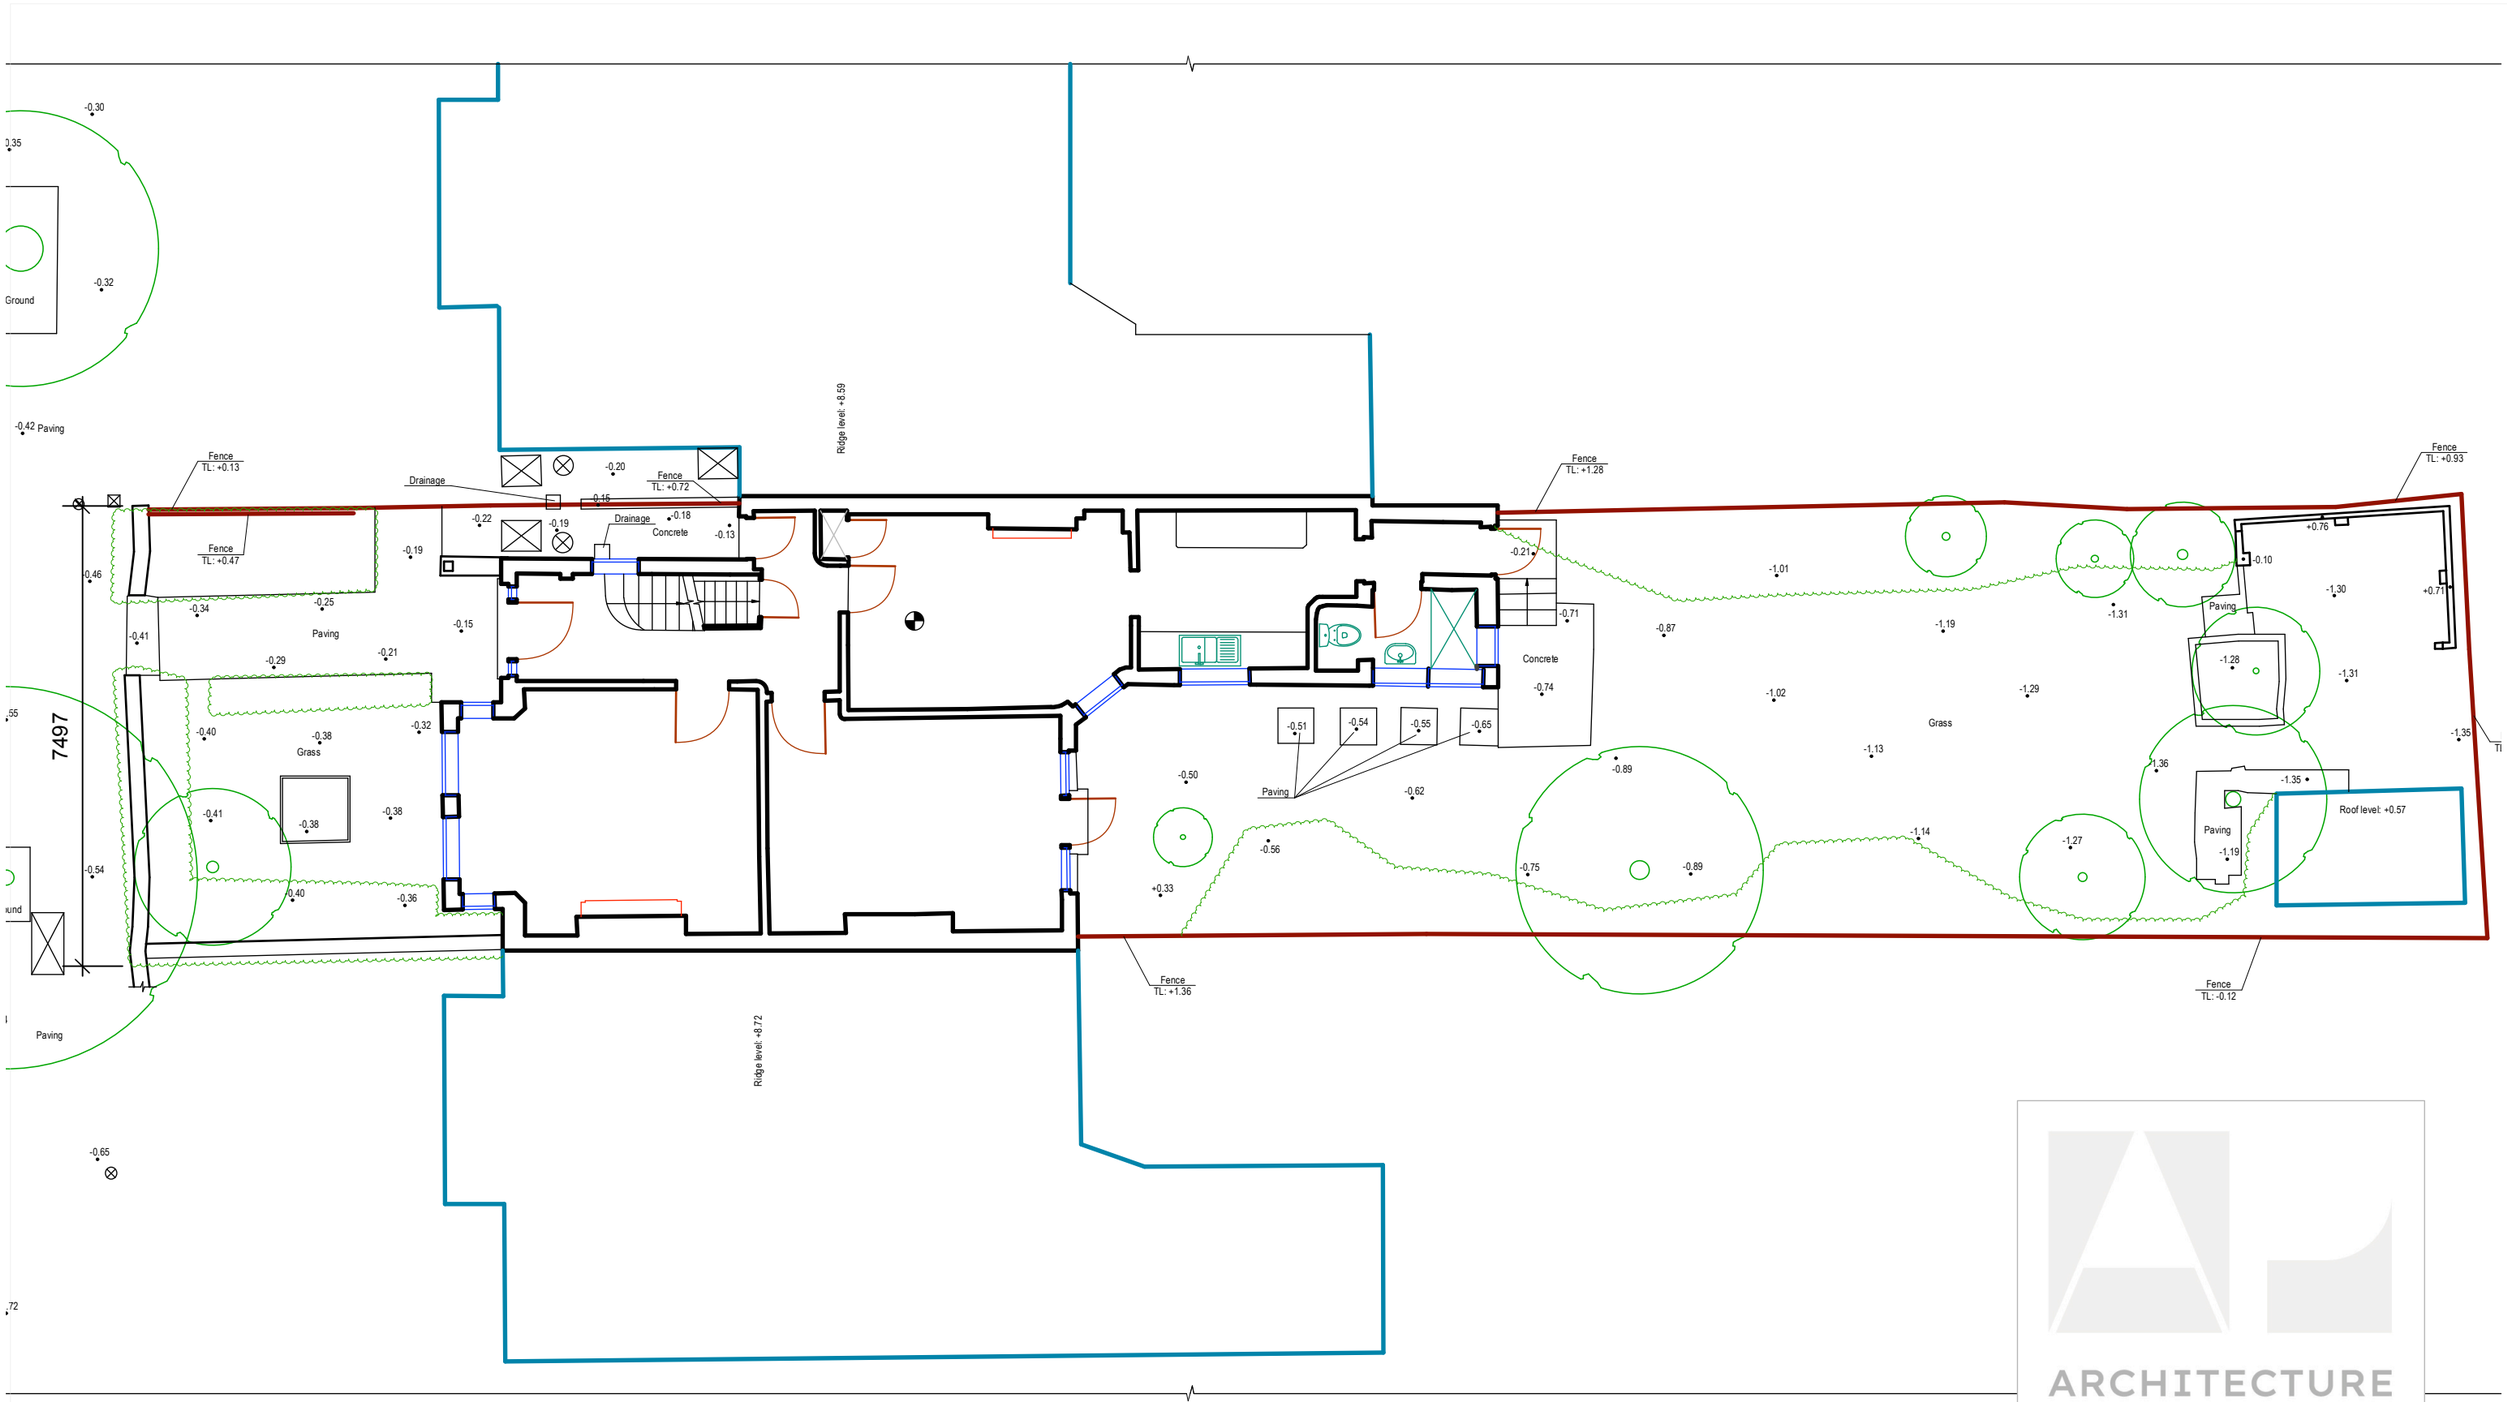


1 Existing and Proposed Site Plan
Scale: 1:100

ARCHITECTURE
INTERIOR | CERAMICS

Planning Drawings: Site Plan

30th September 2026

Site Address: 46 Warner Road, Crouch End, N8 7HD

Drawing No:46WR-AP-101