

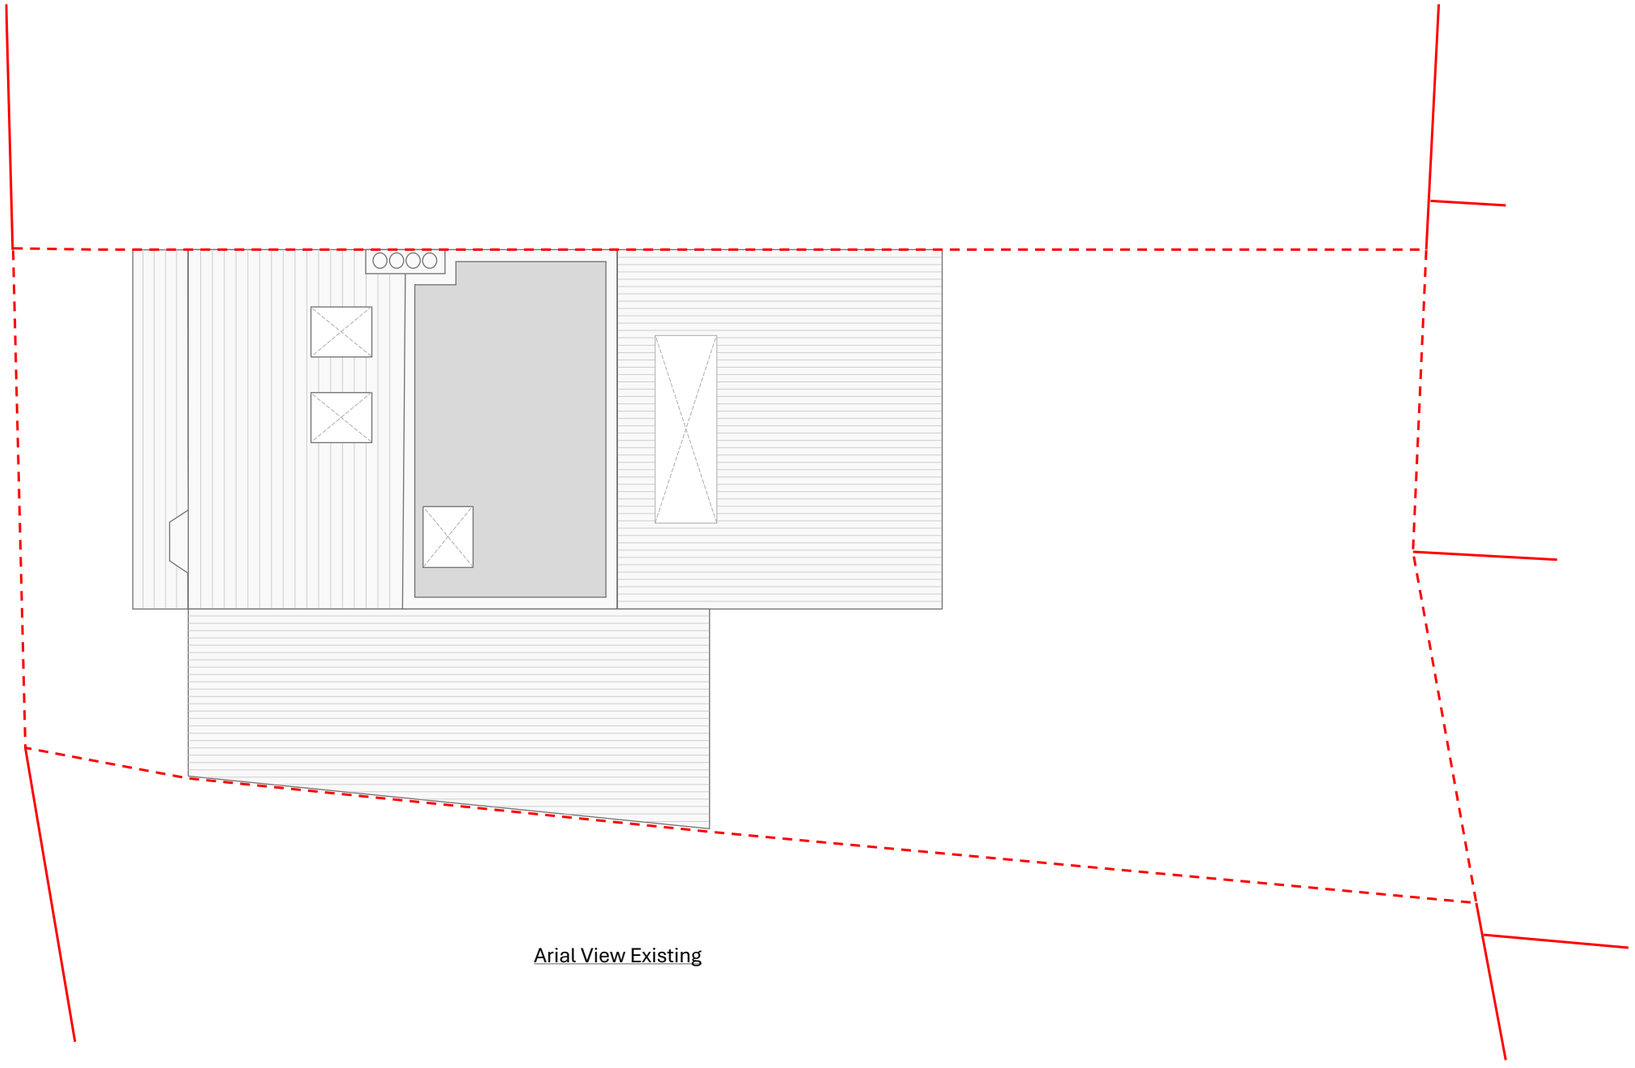



Arial View Existing

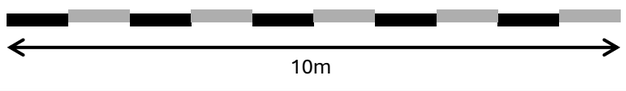

Floorplans Existing	*Date: 25/10/2026*	34 Carew Road N17 9BA Haringey London
Copyright Heritage Strategies Ltd	*Scale: 1:100 @ A3*	

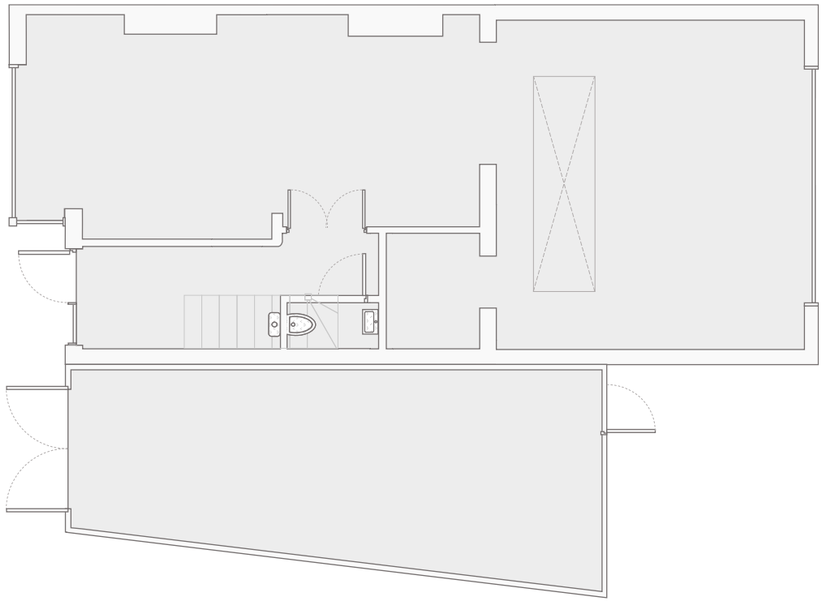

Floor Plan Existing

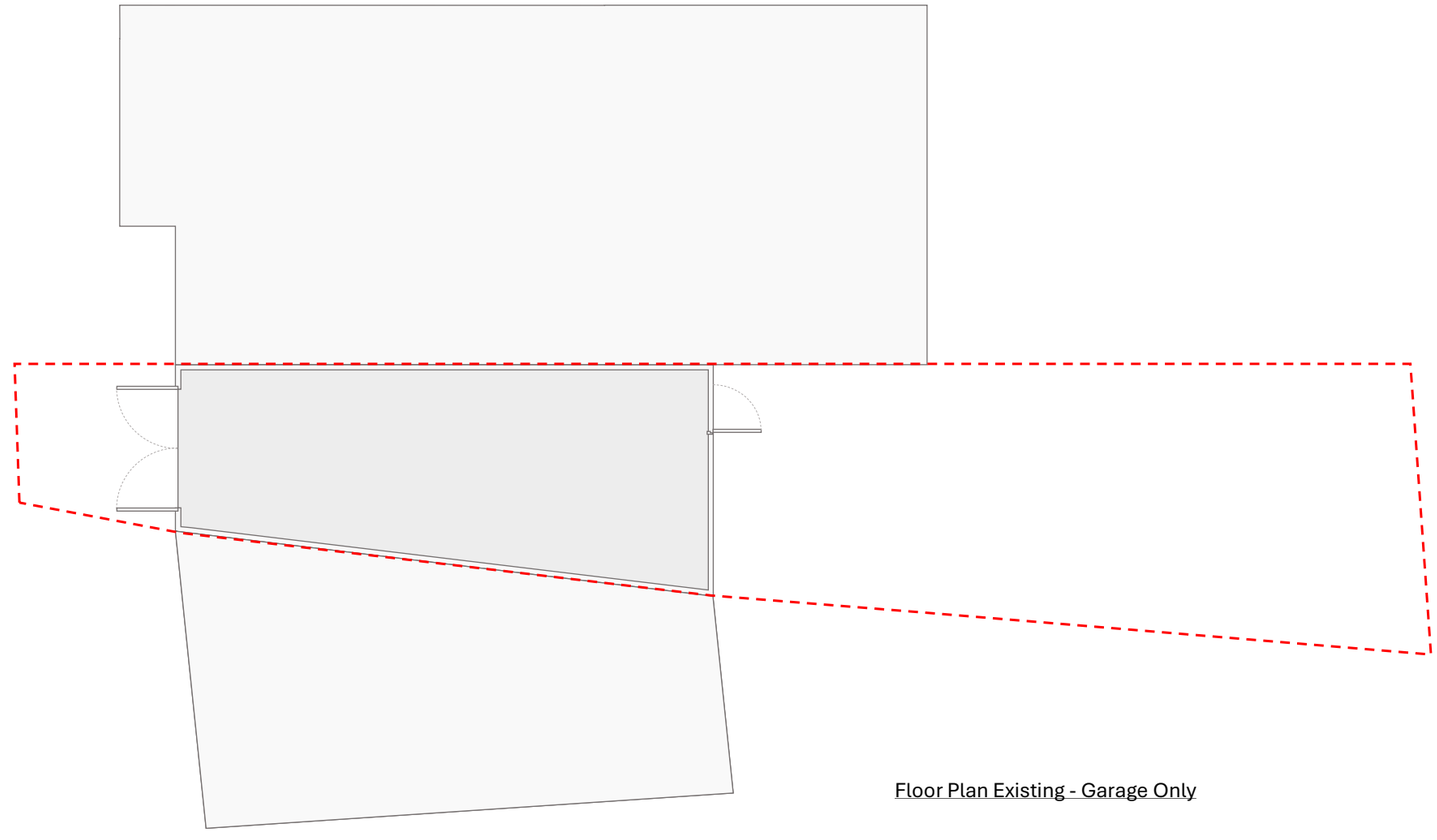


Floor Plan Existing - Garage Only

10m

Floorplans Existing	*Date: 25/10/2026*	34 Carew Road N17 9BA Haringey London
Copyright Heritage Strategies Ltd	*Scale: 1:100 @ A3*	


Proposed Floor Plan Garage

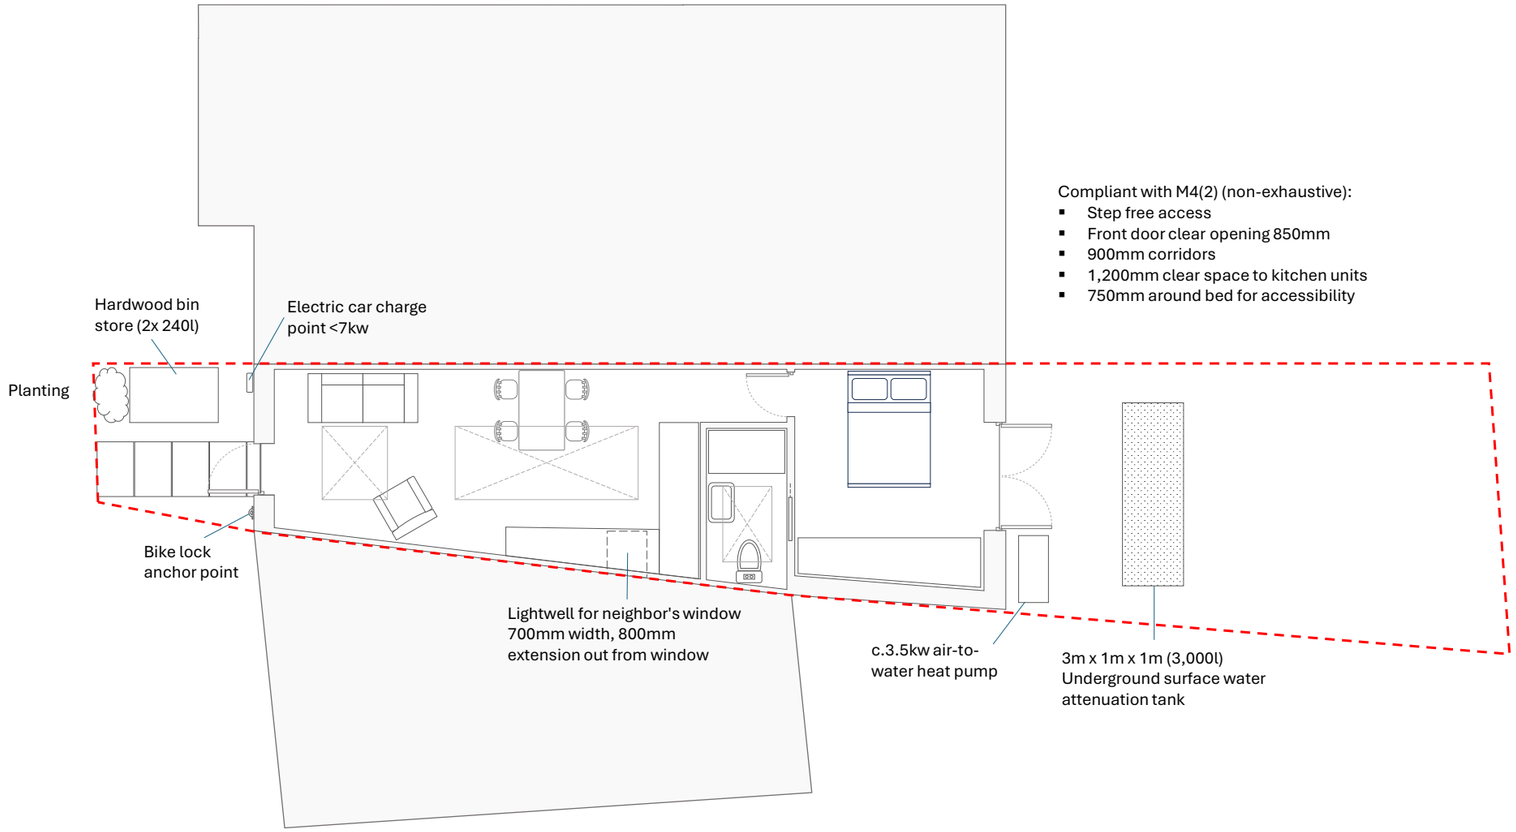

Compliant with M4(2) (non-exhaustive):

- Step free access
- Front door clear opening 850mm
- 900mm corridors
- 1,200mm clear space to kitchen units
- 750mm around bed for accessibility


Proposed Aerial View Garage

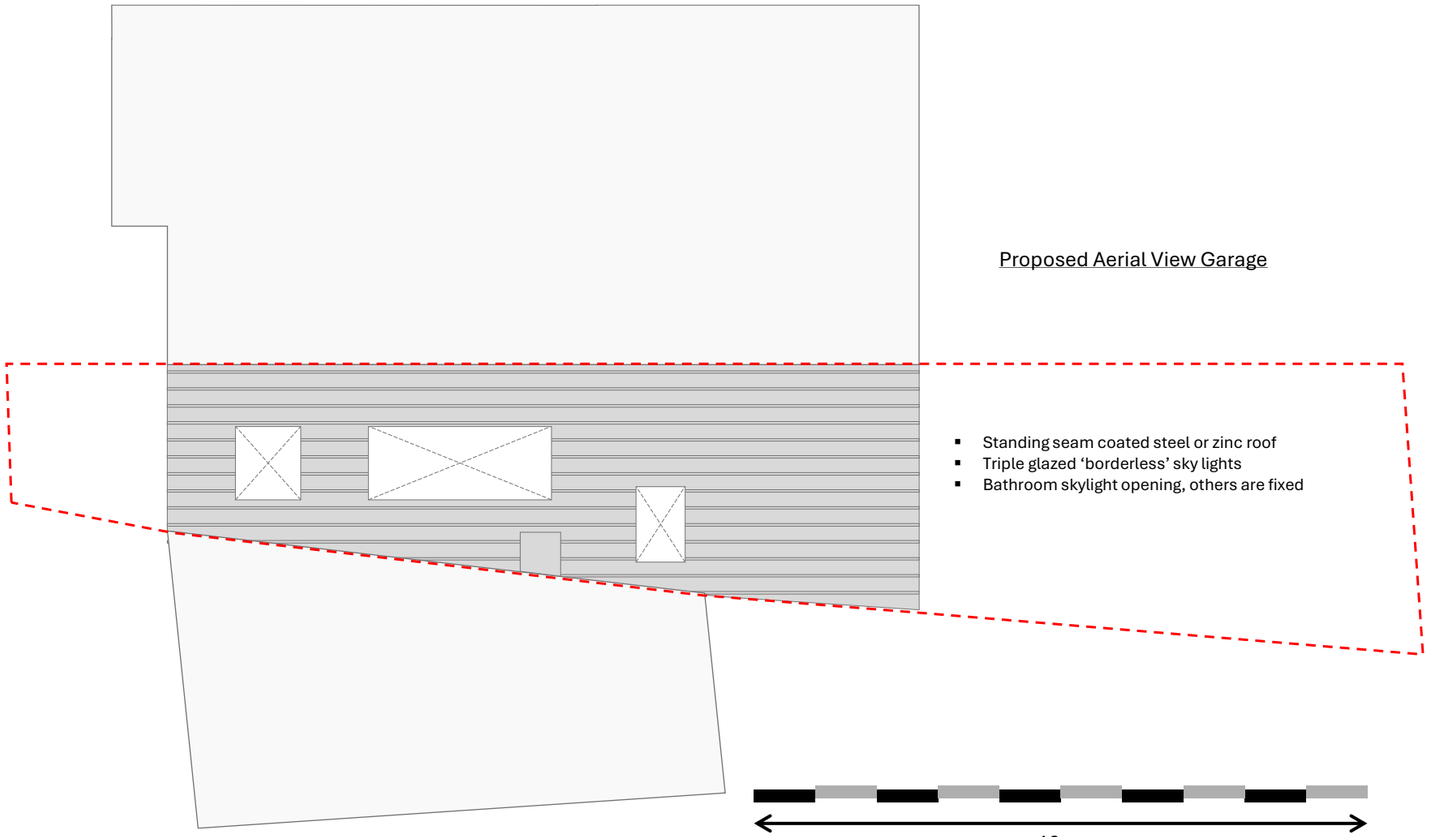


- Standing seam coated steel or zinc roof
- Triple glazed 'borderless' sky lights
- Bathroom skylight opening, others are fixed

10m


Floorplans Proposed	*Date: 25/10/2026*	34 Carew Road N17 9BA Haringey London
Copyright Heritage Strategies Ltd	*Scale: 1:100 @ A3*	

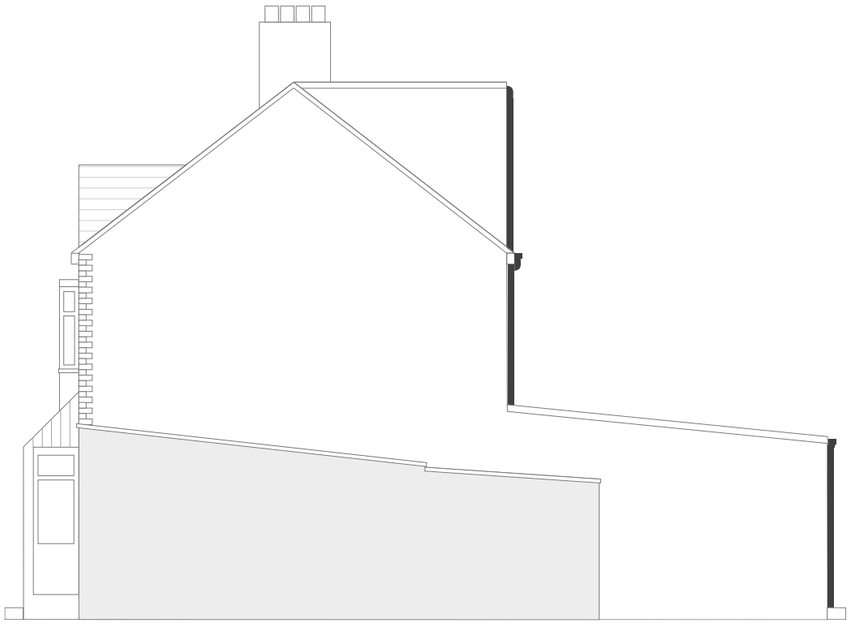

Side (West) Elevation Existing

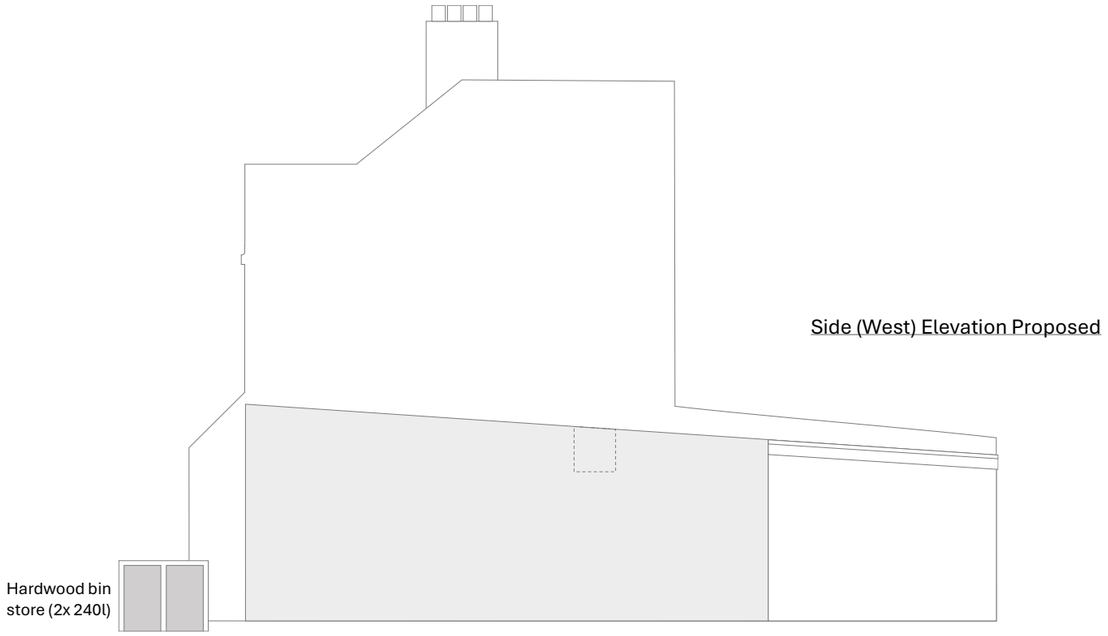


Side (West) Elevation Proposed

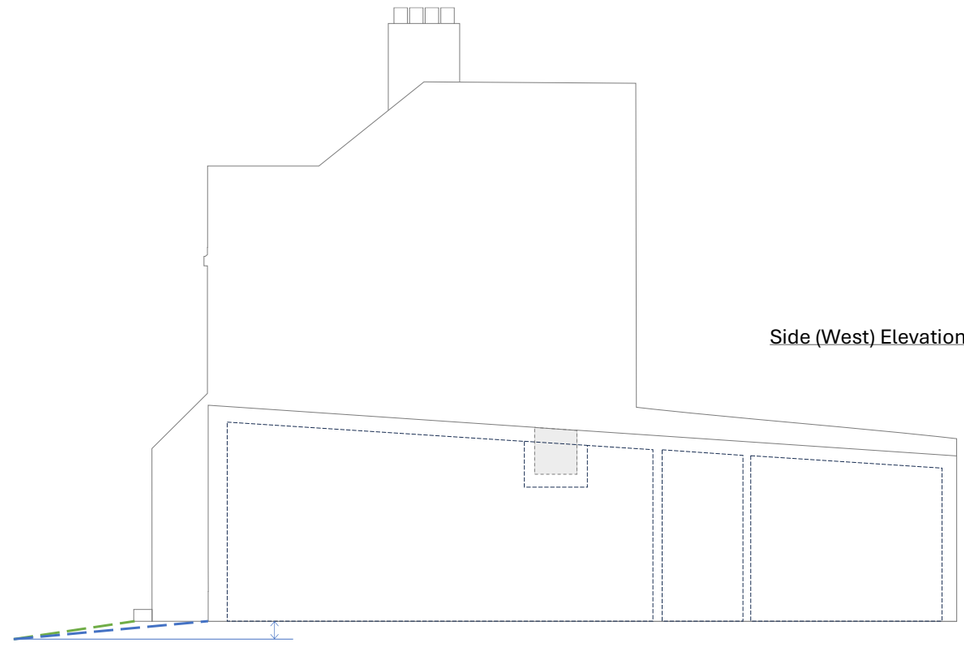


Side (West) Elevation Proposed (Internal)


Existing (and proposed) ground level from street to main house – green
Existing (and proposed) ground Level from street to garage – blue
Finished floor level will be 300mm above pavement level and 400mm above road level

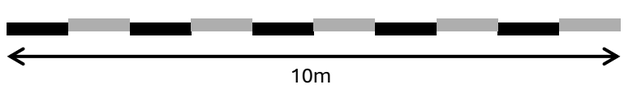


Side (West) Elevations	*Date: 25/10/2026*	34 Carew Road N17 9BA Haringey London
Copyright Heritage Strategies Ltd	*Scale: 1:100 @ A3*	

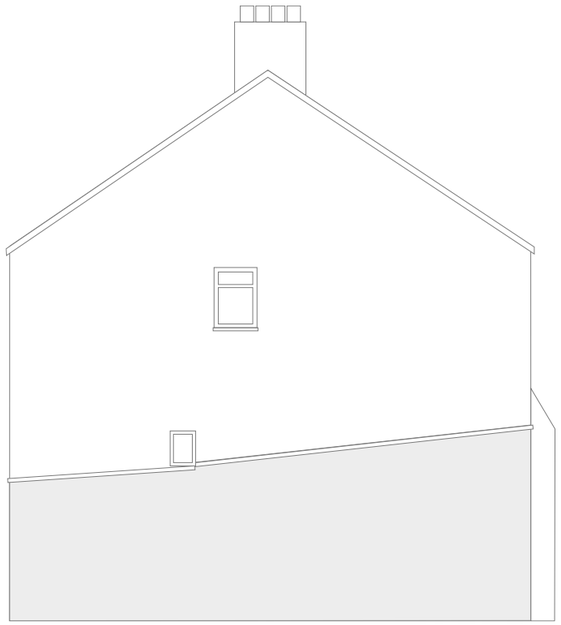


Side (East) Elevation Existing

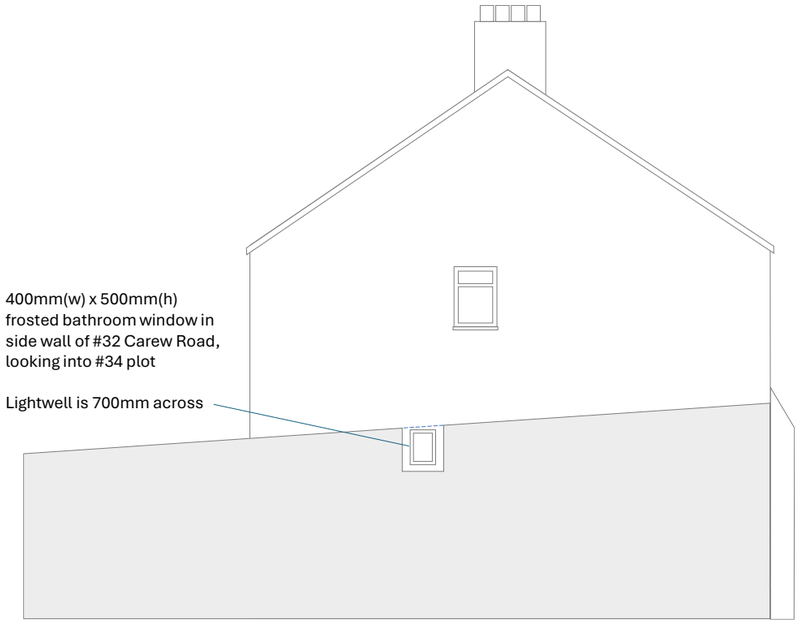

Side (East) Elevation Proposed

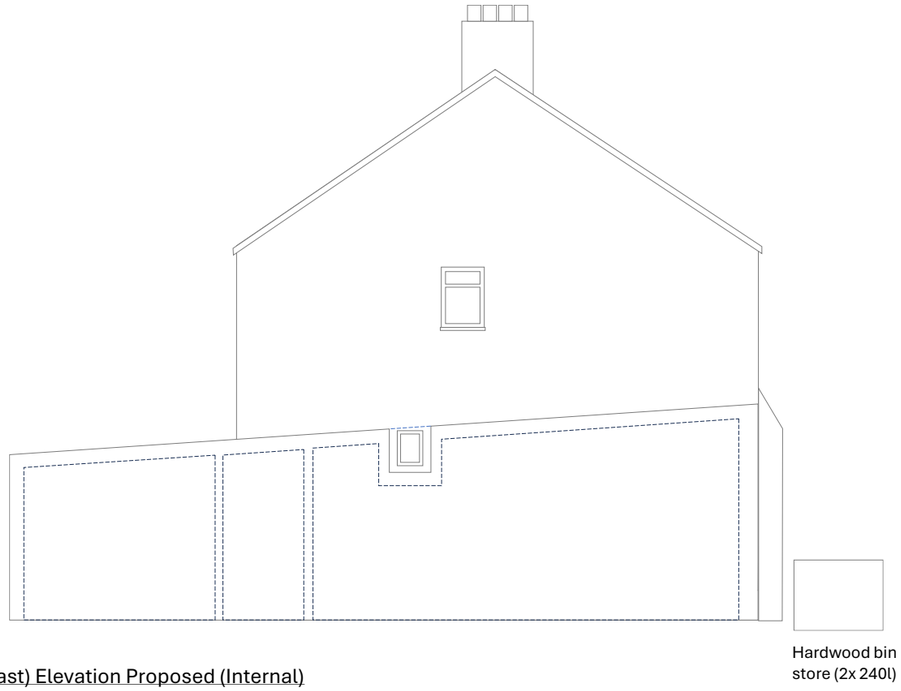

Side (East) Elevation Proposed (Internal)

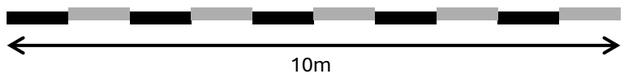

Side (East) Elevations	*Date: 25/10/2026*	34 Carew Road N17 9BA Haringey London
Copyright Heritage Strategies Ltd	*Scale: 1:100 @ A3*	



Rear Elevation Existing



c.3.5kw air-to-
water heat pump

Rear Elevation Proposed

10m

Rear Elevations	*Date: 25/10/2026*	34 Carew Road N17 9BA Haringey London
Copyright Heritage Strategies Ltd	*Scale: 1:100 @ A3*	



Front Elevation Existing



Front Elevation Proposed

The design deliberately echoes the form and character of the original garage, providing a sympathetic reference to the site's history while adapting it for residential use.
Painted hardwood framed windows above painted hardwood doors. Only RHS door opens, LHS is a 'dummy' door.

10m

Front Elevations	*Date: 25/10/2026*	34 Carew Road N17 9BA Haringey London
Copyright Heritage Strategies Ltd	*Scale: 1:100 @ A3*	



Front Elevation Existing
(showing existing neighboring walls)



Front Elevation Proposed

Bin store protrudes c.20cm above the proposed wall, which will approximately match the height of neighbouring walls

10m

Front Elevations	*Date: 25/10/2026*	34 Carew Road N17 9BA Haringey London
Copyright Heritage Strategies Ltd	*Scale: 1:100 @ A3*	