
N

NOTES

1. ALL DIMENSIONS TO BE CHECKED ON SITE BY CONTRACTOR AND SUBCONTRACTORS PRIOR FABRICATION
2. CONTRACTOR TO REFER TO ENGINEER'S DRAWINGS BEFORE PROCEEDING WITH WORKS
3. THESE DRAWINGS ARE SUBJECT TO ANY VARIATION REQUIRED BY THE LOCAL AUTHORITY
4. WORKS MUST COMPLY WITH RELEVANT BRITISH STANDARDS AND BUILDING CONTROL REGULATIONS

COPYRIGHT GAIA BIANCHI ARCHITECT.

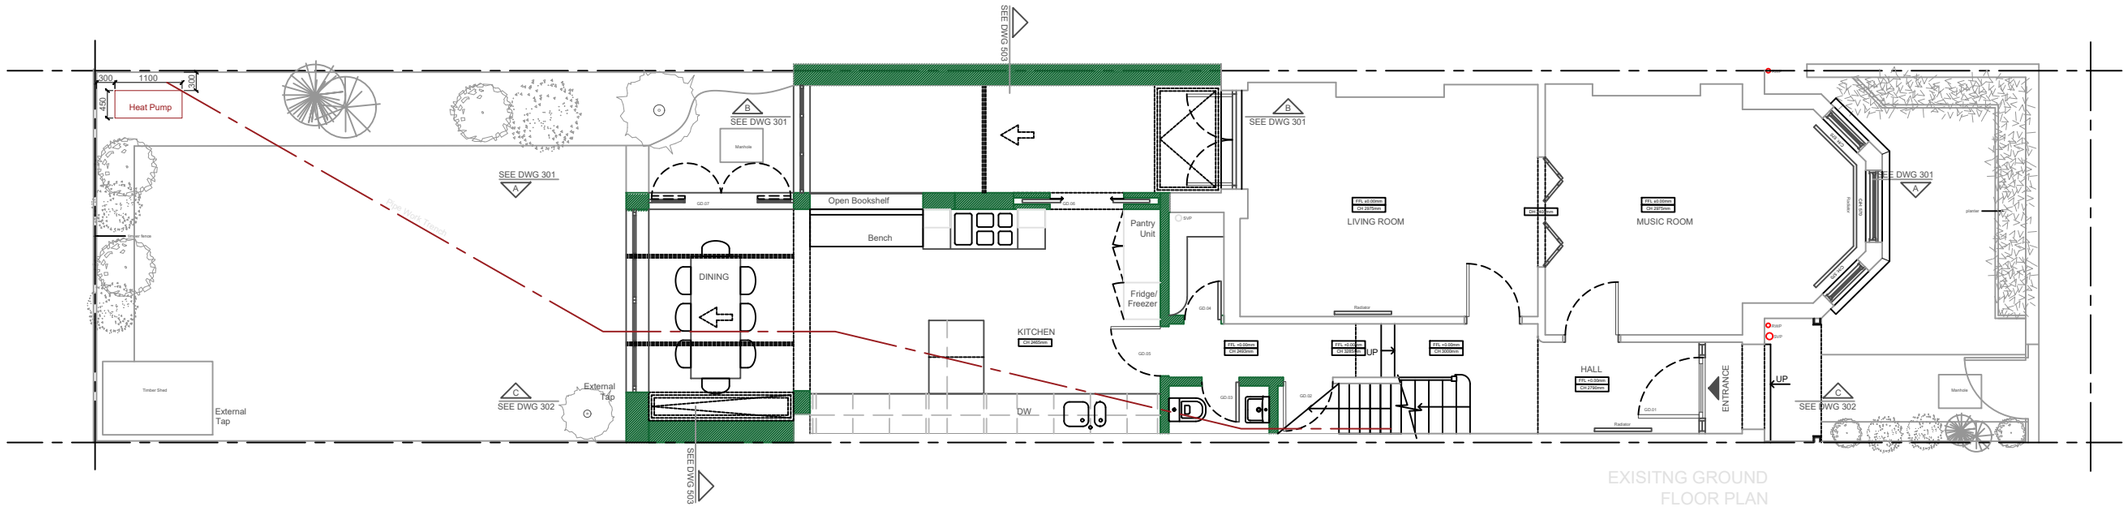

11ER/P100A - 09.11.2026

REVISION A:
LOCATION AND DIMENSIONS OF THE HEAT PUMP INDICATED 459 x 1100 x 1480mm high

0 10m

Planning Issue
Lawful Development - Proposed Use

Gaia Bianchi Architect
47 BELMONT ROAD - LONDON N15 3LU
tel 07939 507890

project: 11 ELYNE ROAD - LONDON N4 4RA
drawing: PROPOSED SITE PLAN
date: Nov 2026 scale: 1:100 @ A3 dwg no: 11ER/P100A