

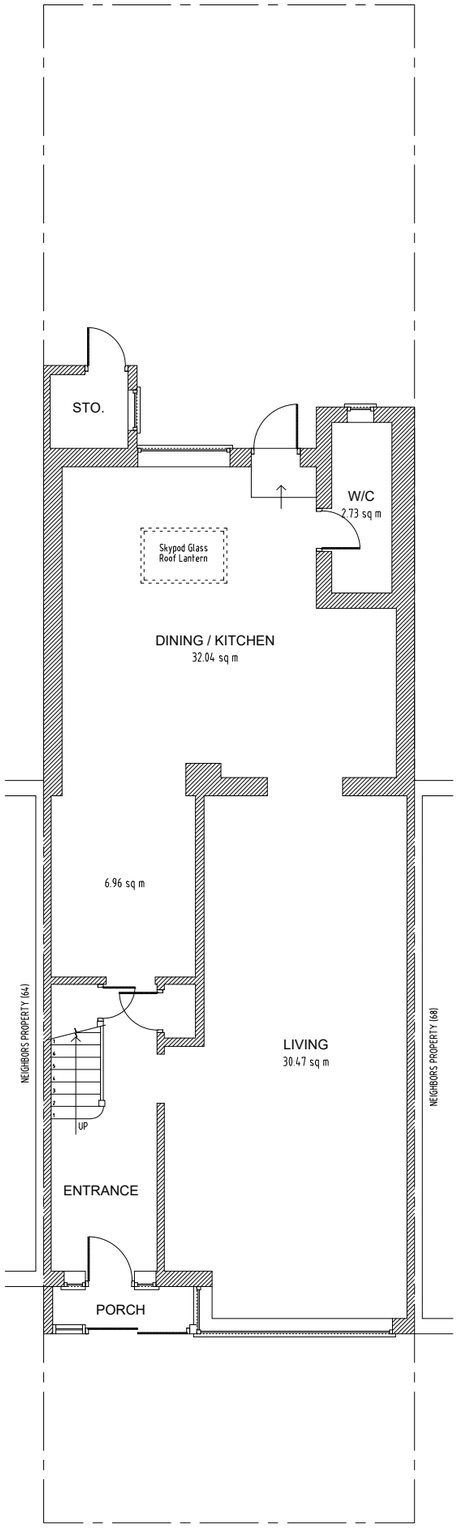



Existing Ground Floor
Scale 1:100

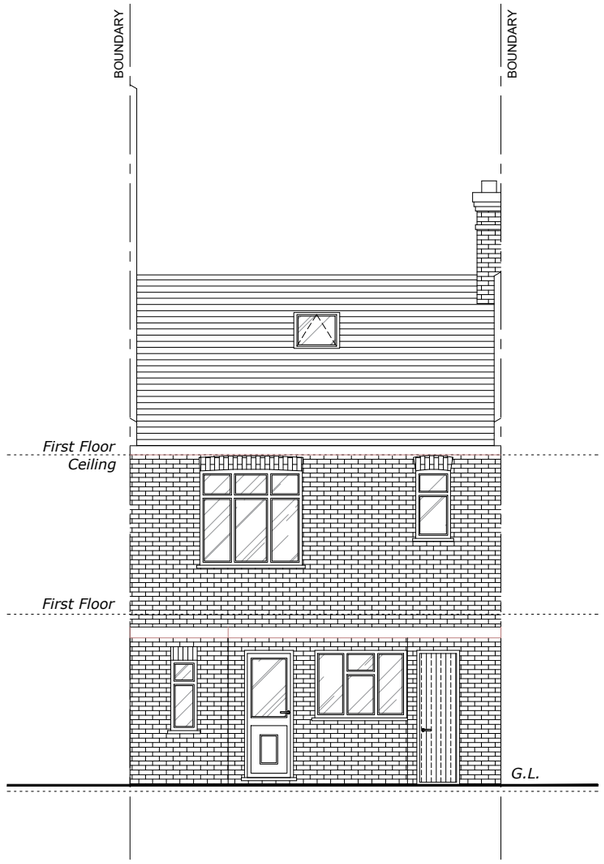

Existing Rear Elevation
Scale 1:100

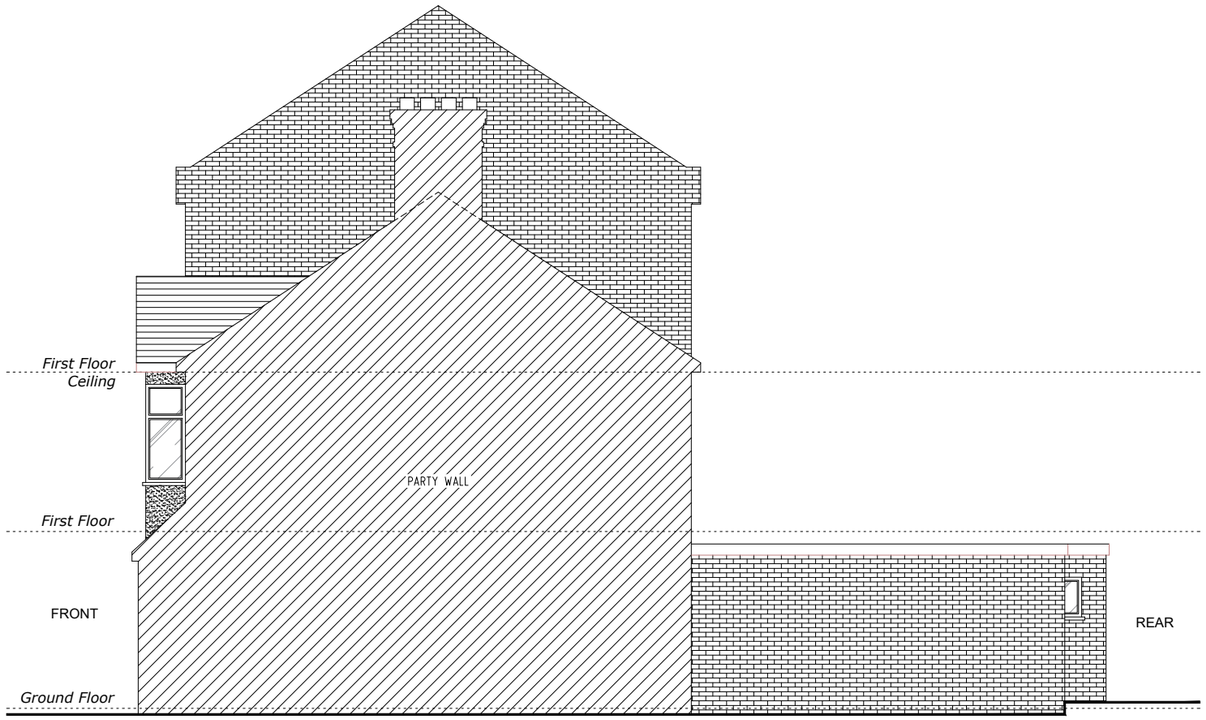

Existing Side Elevation
Scale 1:100

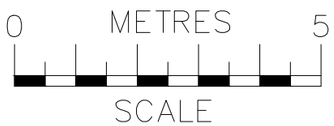

ajs Planning
info@ajsplanning.co.uk
020 81501820

NOTES
The contractors are to check all the dimensions, levels,drain runs and general condition of the site before works commence.

All works are to be carried out in accordance with current Building Regulations, British Standards, Code of Practice and Local Authority Requirements.

Project:
66 Leadale Road,
London N15 6BH

Title: Existing
Ground Floor And Elevations

Date: 18.06.26
Scale: 1:100 @ A3

Dwg. No. LR.66.EX.201
Rev: 0