

LOCATION PLAN Scale 1:200

1:200 0 1m 5m 10m 20m

N



© Crown copyright 2026 Ordnance Survey 100053143

BLOCK PLAN Scale 1:1250

1:1250 0 25m 50m 100m

N

Property Boundary

Property Boundary Area = 121 m2

Internal GIA = 141.35 m2

Notes.
Contractors must verify all dimensions at the site before comencing any work.
No constrcution work before Building Control approval and structural engineer confirmation.
Any discrepancies to be reported to Gridline.
All drawings are to be read in conjunction with all relevant drawings and specifications.

Project No.S

REV	DATE	DESCRIPTION

PROJECT TITLE
9 Hillside Rd, London N15 6LU


DRAWING TITLE
Existing -OS Map & Location Plan

DATE
Nov. 2026

DRAWING No.
EX-L001

SCALE @ A3
1:100

EXPRO
YOUR PLANNING EXPERTS

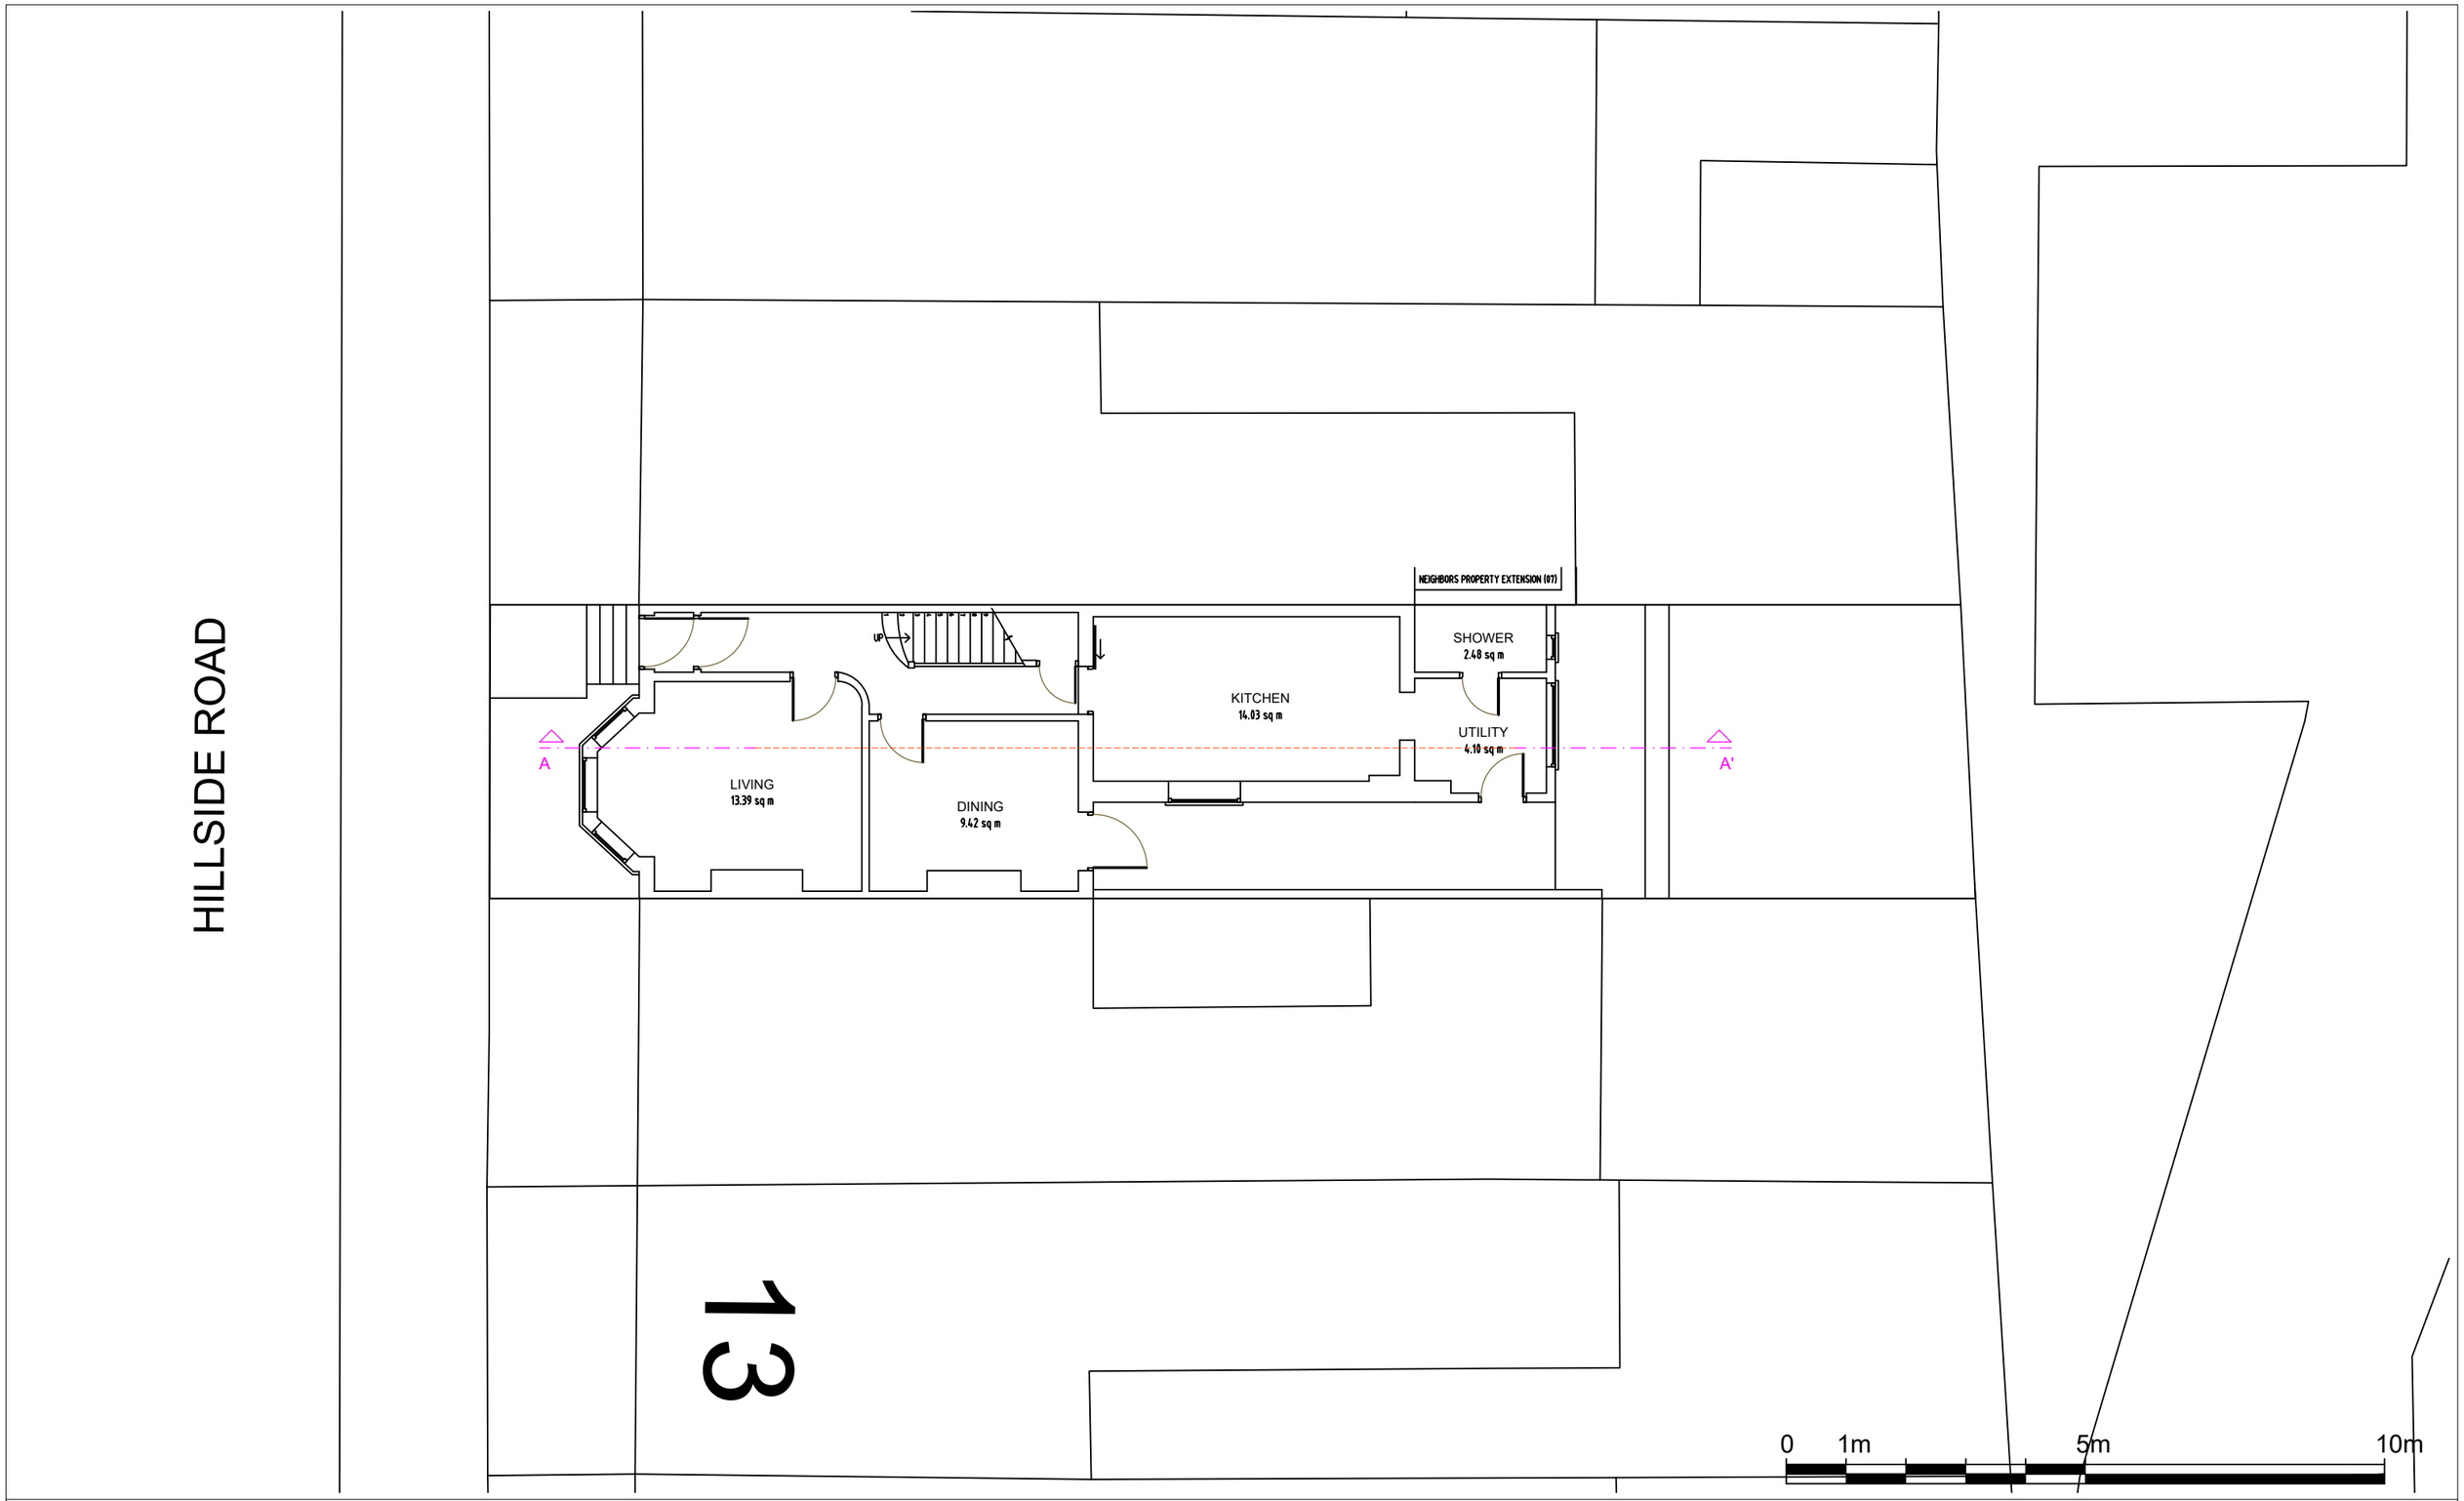

Notes.
Contractors must verify all dimensions at the site before comencing any work.
No constrcution work before Building Control approval and structural engineer confirmation.
Any discrepancies to be reported to Gridline.
All drawings are to be read in conjunction with all relevant drawings and specifications.

Project No.S

REV	DATE	DESCRIPTION

N

PROJECT TITLE
9 Hillside Rd, London N15 6LU

DRAWING TITLE
Existing - Ground Floor Plan


DATE
Nov. 2026

DRAWING No.
EX-P001

SCALE @ A3
1:100

EXPRO
YOUR PLANNING EXPERTS

HILLSIDE ROAD

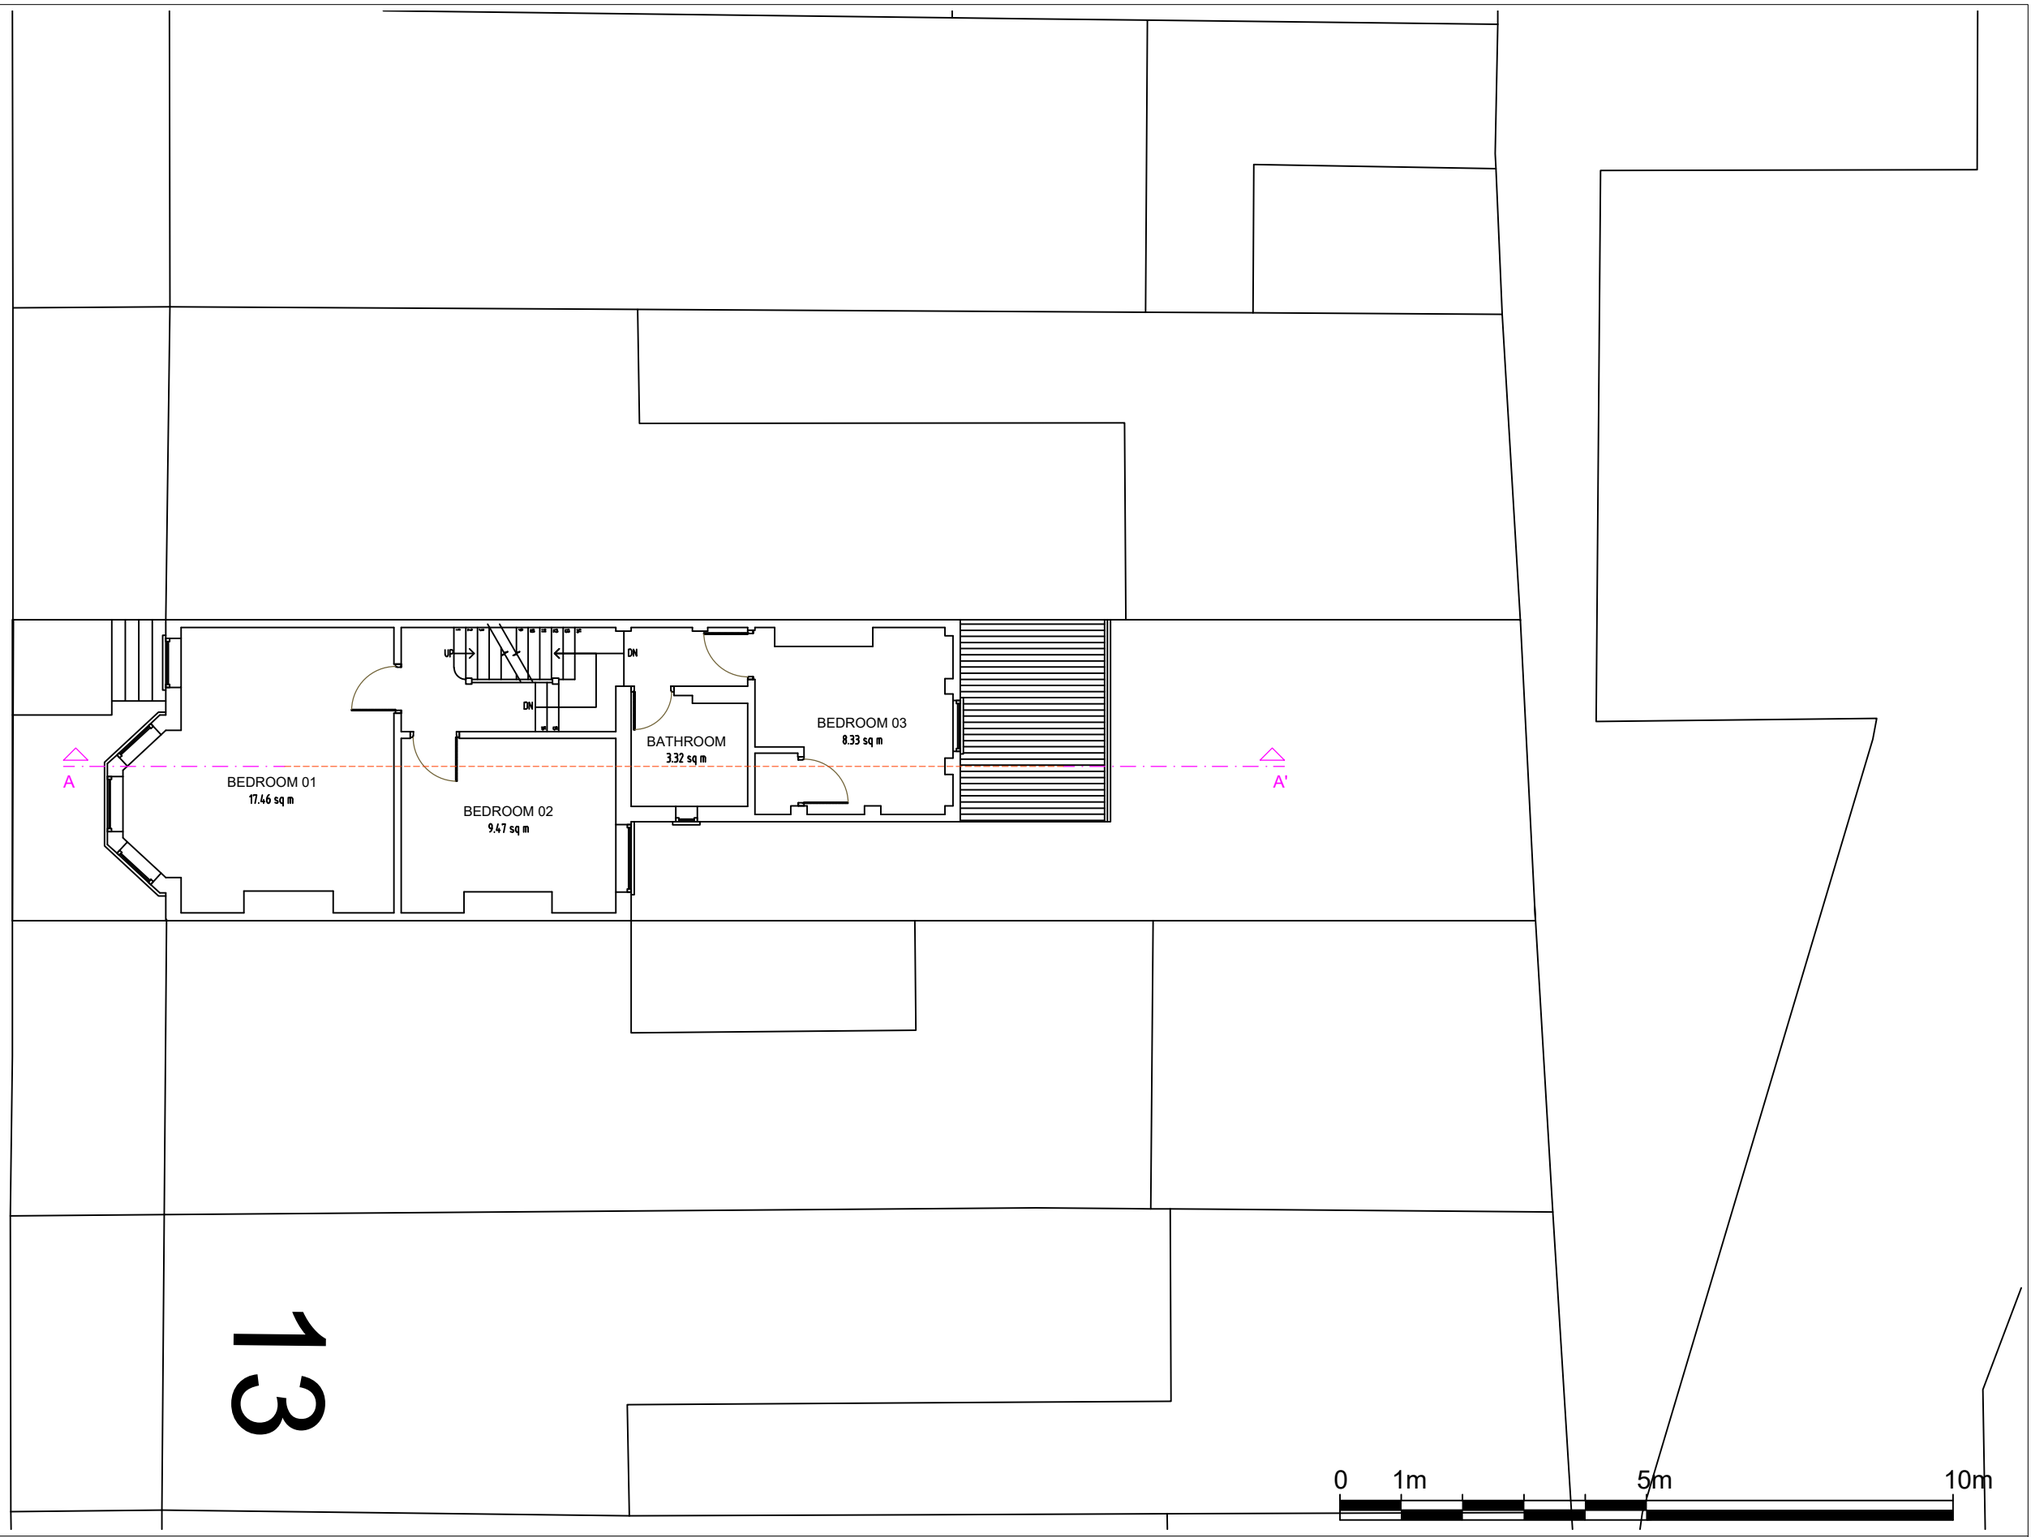

Notes.
Contractors must verify all dimensions at the site before comencing any work.
No constrcution work before Building Control approval and structural engineer confirmation.
Any discrepancies to be reported to Gridline.
All drawings are to be read in conjunction with all relevant drawings and specifications.

Project No.S

REV	DATE	DESCRIPTION

N

PROJECT TITLE
9 Hillside Rd, London N15 6LU

DRAWING TITLE
Existing- First Floor Plan

DATE
Nov. 2026

DRAWING No.
EX-P002

SCALE @ A3
1:100

EXPRO
YOUR PLANNING EXPERTS

HILLSIDE ROAD

13

DN

PLAY ROOM
13.78 sq m

BEDROOM 04
14.45 sq m

A

A'

0 1m 5m 10m

Notes.
Contractors must verify all dimensions at the site before comencing any work.
No constrcution work before Building Control approval and structural engineer confirmation.
Any discrepancies to be reported to Gridline.
All drawings are to be read in conjunction with all relevant drawings and specifications.

Project No.S

REV	DATE	DESCRIPTION

N

PROJECT TITLE
9 Hillside Rd, London N15 6LU

DRAWING TITLE
Existing- Second Floor/Loft Floor Plan

DATE
Nov. 2026

DRAWING No.
EX-P003

SCALE @ A3
1:100

EXPRO
YOUR PLANNING EXPERTS

HILLSIDE ROAD

13

A

A'

0 1m 5m 10m

Notes.
Contractors must verify all dimensions at the site before comencing any work.
No constrcution work before Building Control approval and structural engineer confirmation.
Any discrepancies to be reported to Gridline.
All drawings are to be read in conjunction with all relevant drawings and specifications.

Project No.S

REV	DATE	DESCRIPTION

N

PROJECT TITLE
9 Hillside Rd, London N15 6LU


DRAWING TITLE
Existing - Roof Plan


DATE
Nov. 2026

DRAWING No.
EX-P004

SCALE @ A3
1:100

EXPRO
YOUR PLANNING EXPERTS

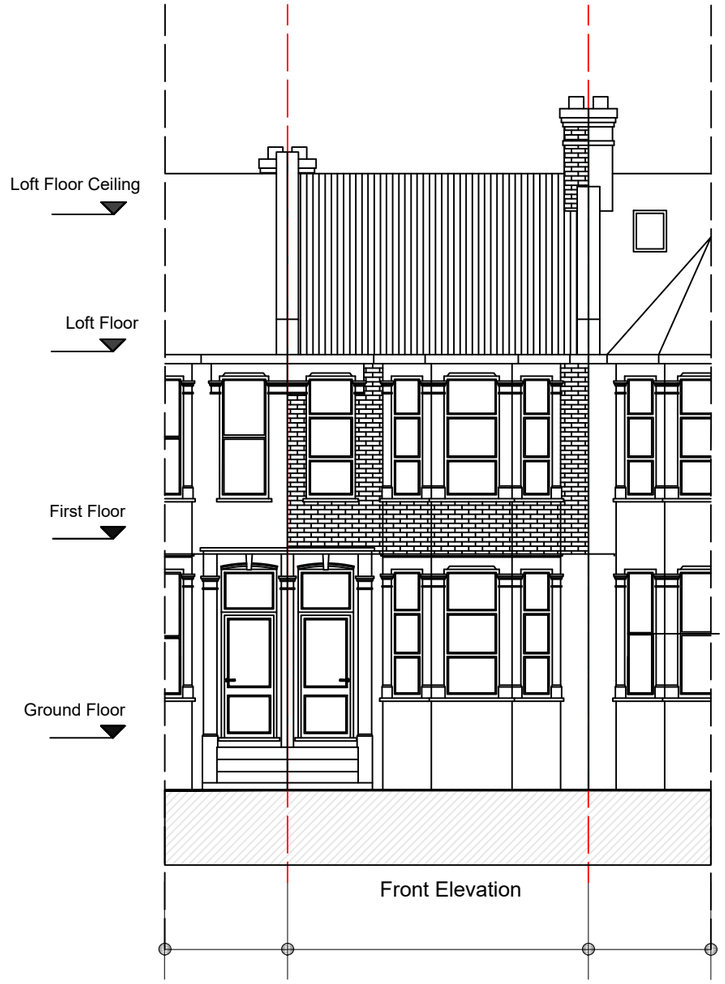

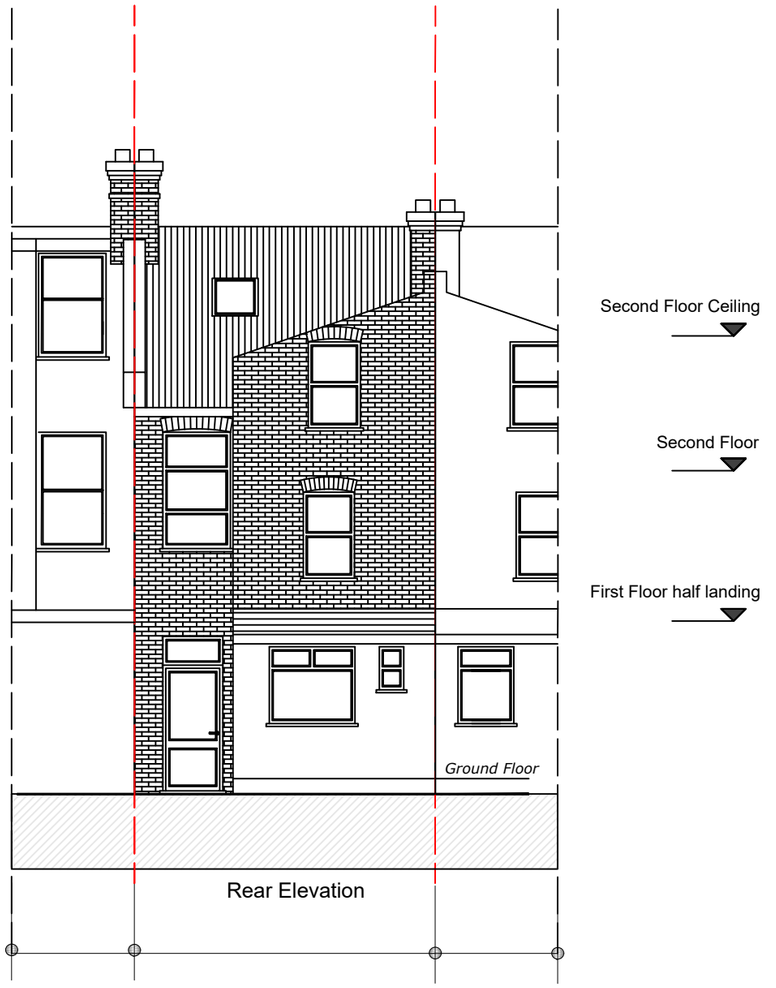

0 1m 5m 10m

Notes.
Contractors must verify all dimensions at the site before comencing any work.
No constrcution work before Building Control approval and structural engineer confirmation.
Any discrepancies to be reported to Gridline.
All drawings are to be read in conjunction with all relevant drawings and specifications.

Project No.S

REV	DATE	DESCRIPTION

PROJECT TITLE
9 Hillside Rd, London N15 6LU


DRAWING TITLE
Existing - Front & Rear Elevations

DATE
Nov. 2026

DRAWING No.
EX-E001


SCALE @ A3
1:100

EXPRO
YOUR PLANNING EXPERTS

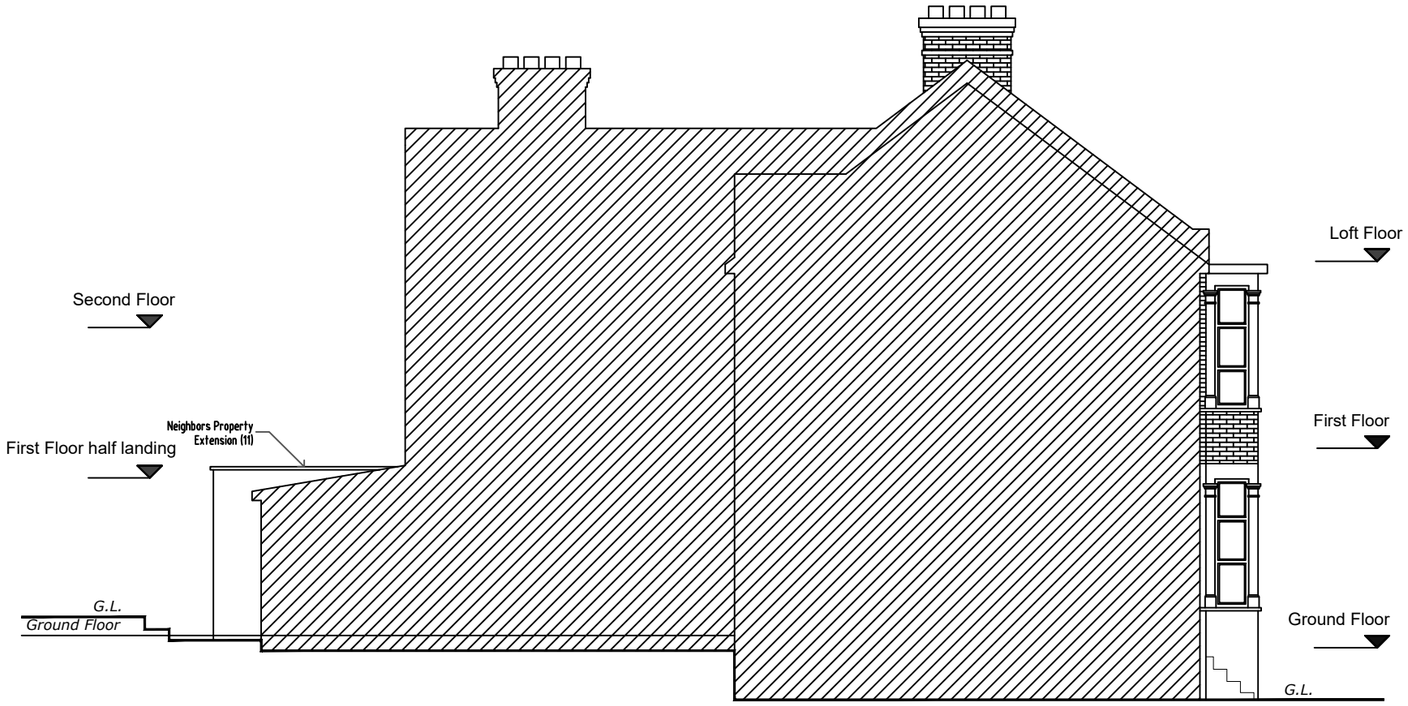

Existing Side 2 Elevation

Scale 1:100

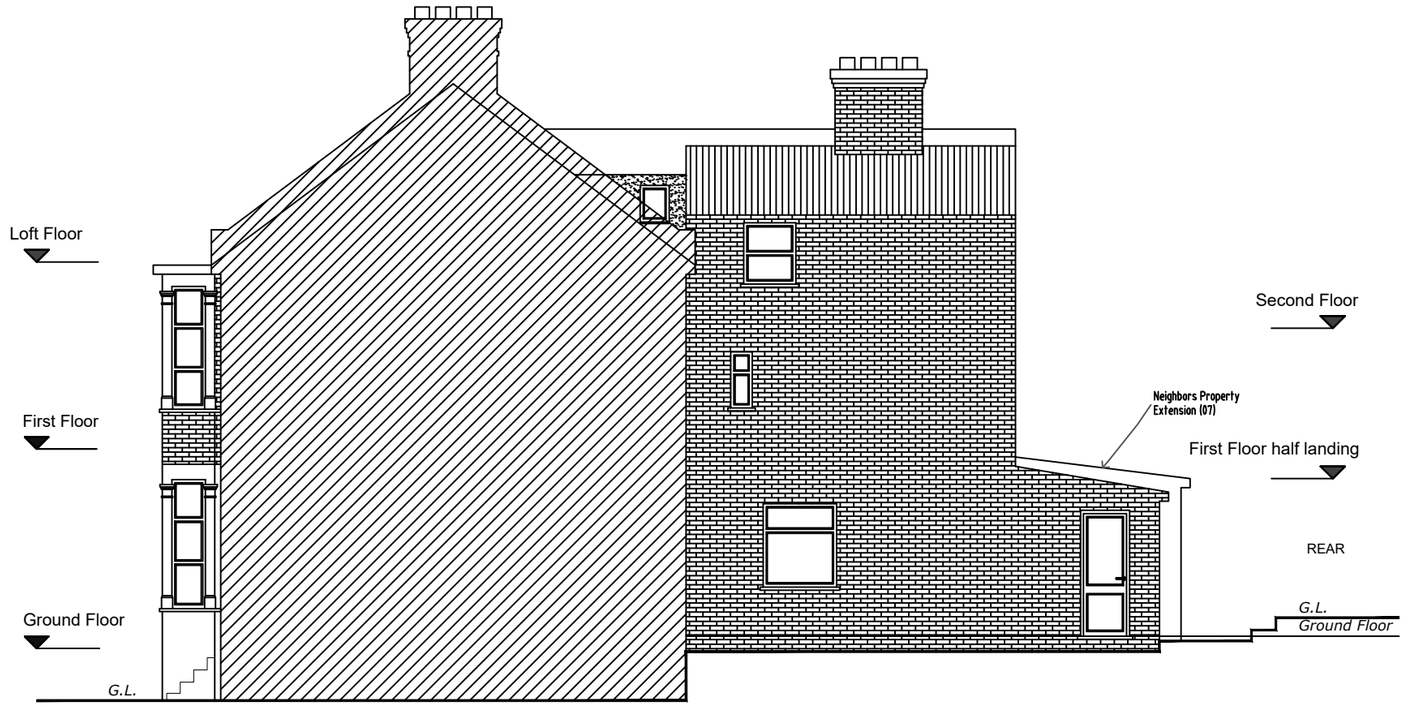

Existing Side 1 Elevation

Scale 1:100

0 1m 5m 10m

Notes.
Contractors must verify all dimensions at the site before comencing any work.
No constrcution work before Building Control approval and structural engineer confirmation.
Any discrepancies to be reported to Gridline.
All drawings are to be read in conjunction with all relevant drawings and specifications.

Project No.S

REV	DATE	DESCRIPTION

PROJECT TITLE
9 Hillside Rd, London N15 6LU


DRAWING TITLE
Existing - Side Elevations

DATE
Nov. 2026

DRAWING No.
EX-E002

SCALE @ A3
1:100

EXPRO
YOUR PLANNING EXPERTS

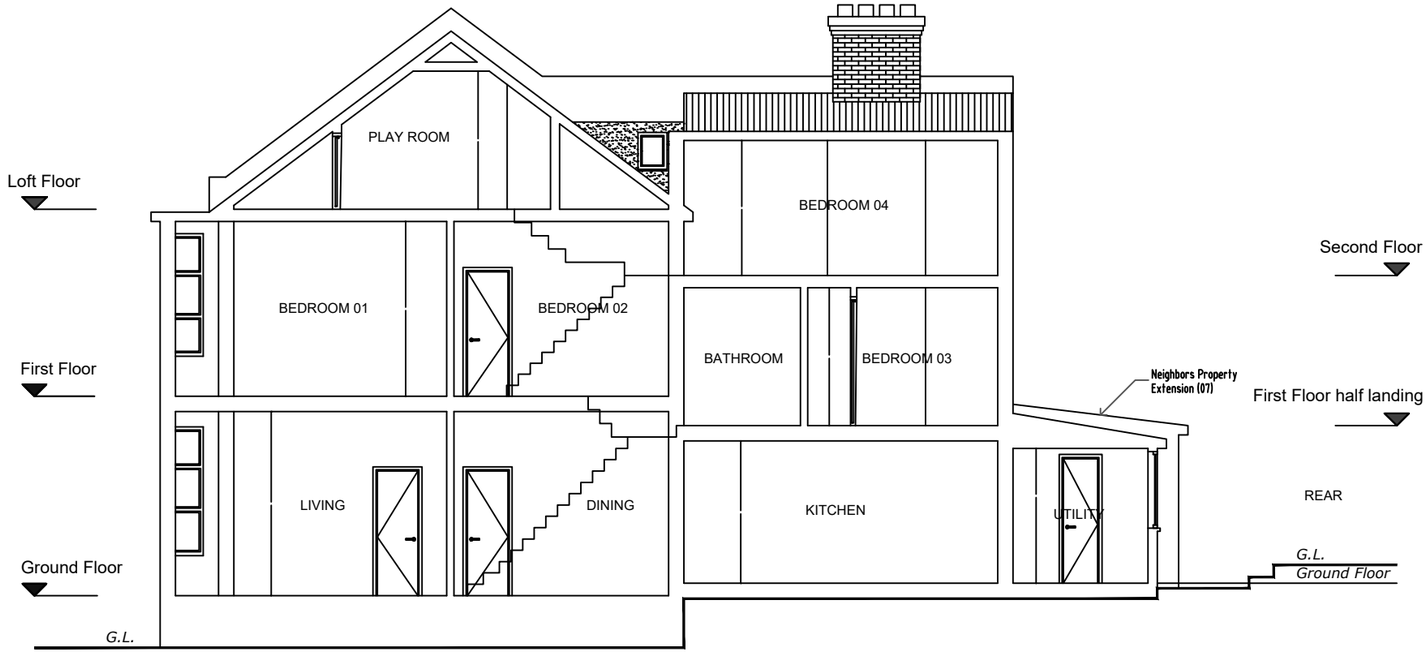

Existing Section A-A

Scale 1:100

0 1m 5m 10m

Notes.
Contractors must verify all dimensions at the site before comencing any work.
No constrcution work before Building Control approval and structural engineer confirmation.
Any discrepancies to be reported to Gridline.
All drawings are to be read in conjunction with all relevant drawings and specifications.

Project No.S

REV	DATE	DESCRIPTION

PROJECT TITLE
9 Hillside Rd, London N15 6LU

DRAWING TITLE
Existing - Section AA

DATE
Nov. 2026

DRAWING No.
EX-S001

SCALE @ A3
1:100

EXPRO
YOUR PLANNING EXPERTS