

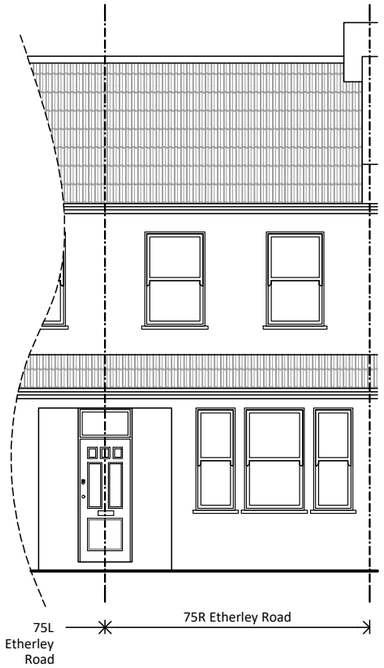



Existing Front Elevation
Scale 1:100@A3

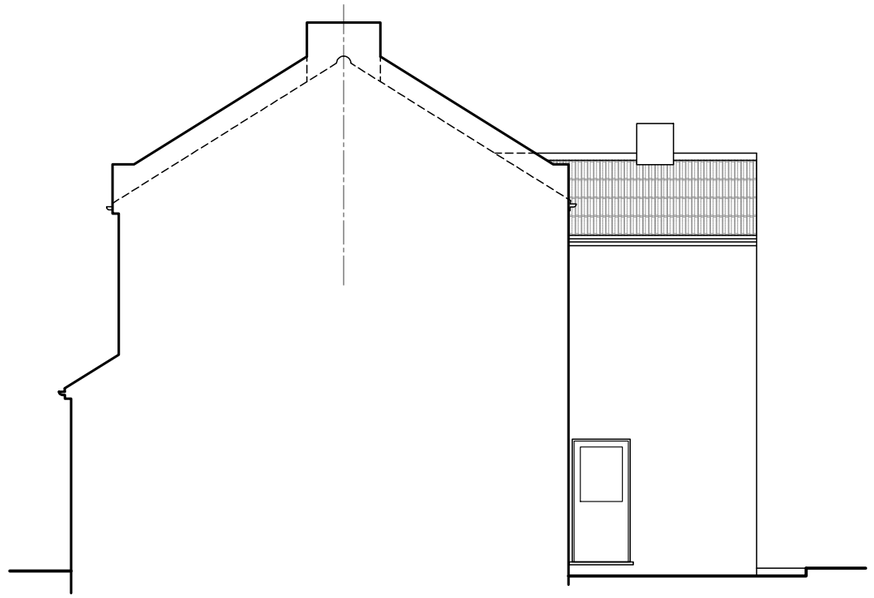

Existing RHS Elevation
Scale 1:100@A3

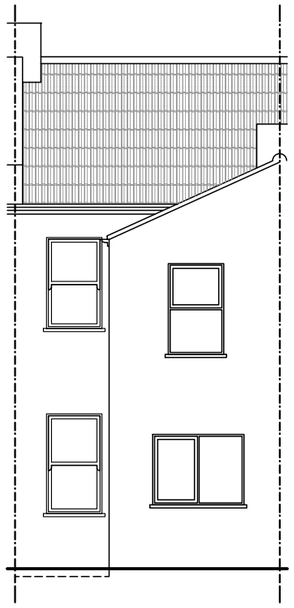

Existing Rear Elevation
Scale 1:100@A3

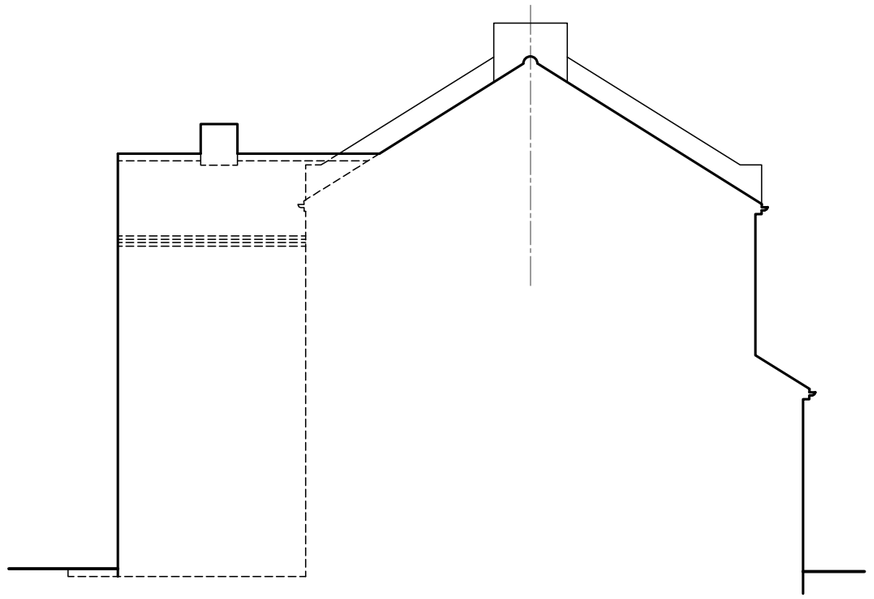

Existing LHS Elevation
Scale 1:100@A3

Notes:

1. The General Contractor is responsible for the verification of all dimensions on site and shall inform the contract administrator of any discrepancies.
2. Existing foundations, lintels and wall to be exposed if required by Building Control for assessment and upgrading if found inadequate.
3. It is the home owners responsibility to obtain party wall, line of junction or notice of adjacent excavation agreements.

Drawings Approval:	
Name/Signature:	**Date:**

Date:	Description:	Rev.:
12.11.26	Double doors to front lounge	B
10.11.26	Client's amendments	A
02.09.26	Preliminary Drawings	Prelims

LoftCraft London


tel.: 0203 916 5305
website: www.loftcraft-london.co.uk

Project:
75R Etherley Rd, London, N15 3AT
Ground Floor Extension


Client:
Matthew Honeyman

Drawing Title:		Drawing No:
Existing Elevations		E.01
Drawn by:	**Scale:**	
SK	1:100 @ A3	


0 1 2 3 4 5m 1:100
0 1 2 2.5m 1:50

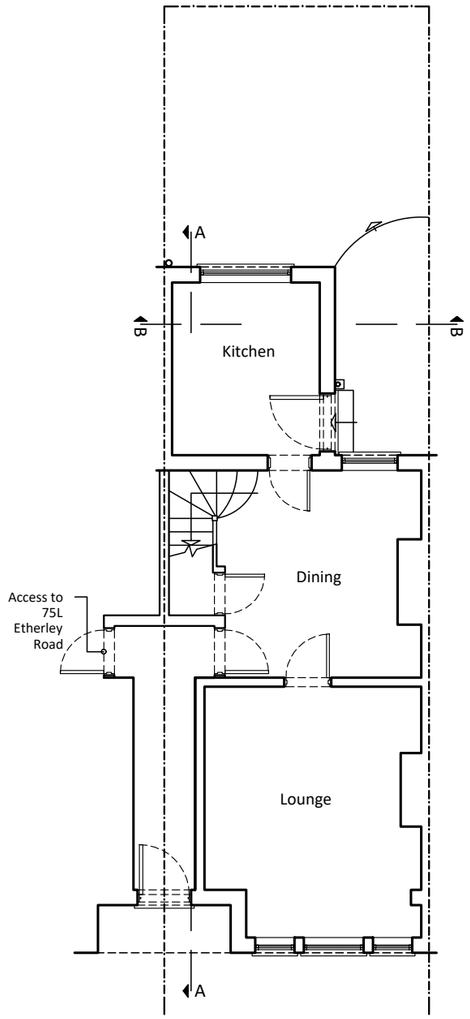

Existing Ground Floor Plan
Scale 1:100@A3

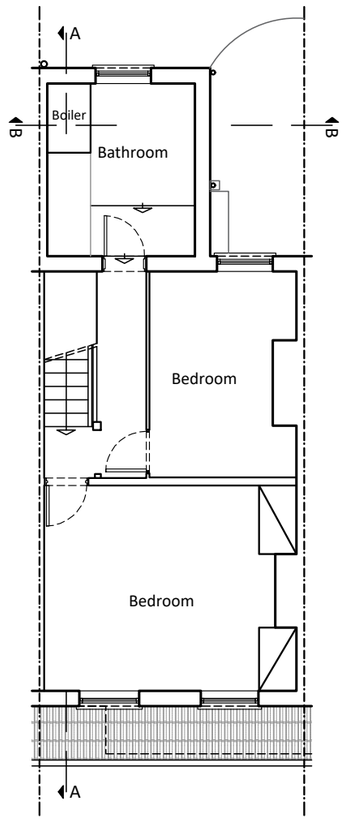

Existing First Floor Plan
Scale 1:100@A3

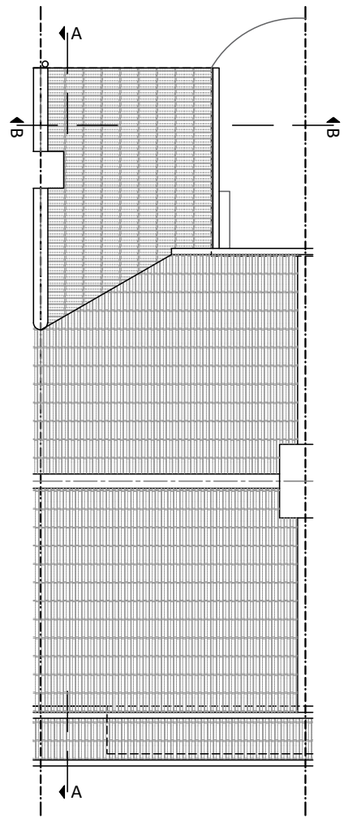

Existing Roof Plan
Scale 1:100@A3

Notes:

1. The General Contractor is responsible for the verification of all dimensions on site and shall inform the contract administrator of any discrepancies.
2. Existing foundations, lintels and wall to be exposed if required by Building Control for assessment and upgrading if found inadequate.
3. It is the home owners responsibility to obtain party wall, line of junction or notice of adjacent excavation agreements.

Drawings Approval:	
Name/Signature:	**Date:**

Date:	Description:	Rev.:
12.11.26	Double doors to front lounge	B
10.11.26	Client's amendments	A
02.09.26	Preliminary Drawings	Prelims

LoftCraft London


tel.: 0203 916 5305
website: www.loftcraft-london.co.uk

Project:
75R Etherley Rd, London, N15 3AT
Ground Floor Extension

Client:
Matthew Honeyman

Drawing Title:	Drawing No:
Existing Floor Plans	E.02
Drawn by:	**Scale:**
SK	1:100 @ A3

0 1 2 3 4 5m 1:100
0 1 2 2.5m 1:50

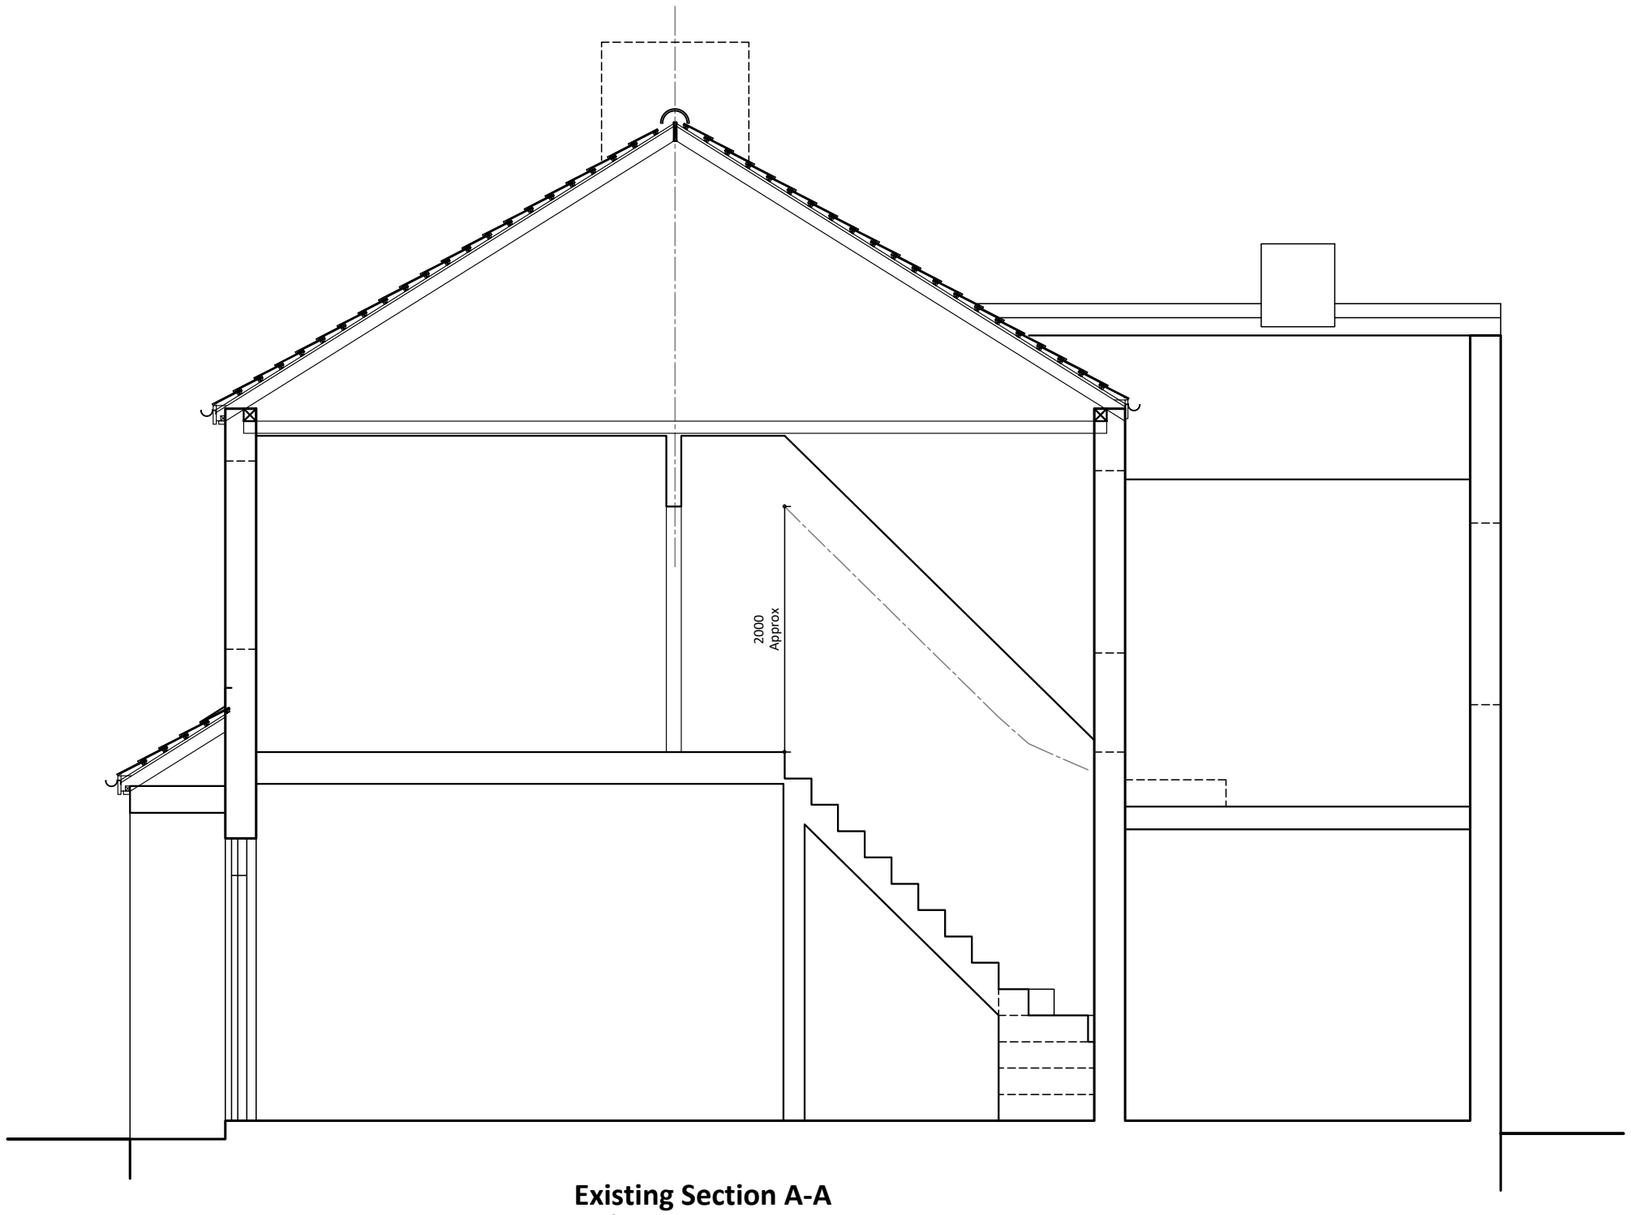

Existing Section A-A
Scale 1:50@A3

Notes:

1. The General Contractor is responsible for the verification of all dimensions on site and shall inform the contract administrator of any discrepancies.
2. Existing foundations, lintels and wall to be exposed if required by Building Control for assessment and upgrading if found inadequate.
3. It is the home owners responsibility to obtain party wall, line of junction or notice of adjacent excavation agreements.

Drawings Approval:	
Name/Signature:	**Date:**

Date:	Description:	Rev.:
12.11.26	Double doors to front lounge	B
10.11.26	Client's amendments	A
02.09.26	Preliminary Drawings	Prelims

LoftCraft London


tel.: 0203 916 5305
website: www.loftcraft-london.co.uk

Project:
75R Etherley Rd, London, N15 3AT
Ground Floor Extension

Client:
Matthew Honeyman

Drawing Title:		Drawing No:
Existing Section A-A		E.03
Drawn by:	**Scale:**	
SK	1:50 @ A3	

0 1 2 3 4 5m 1:100
0 1 2 2.5m 1:50

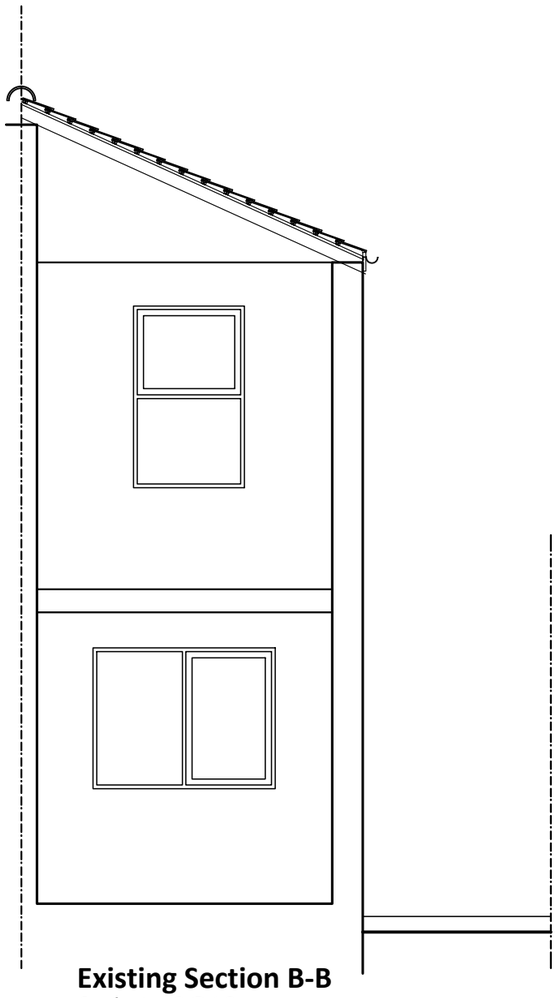

Existing Section B-B
Scale 1:50@A3

Notes:

1. The General Contractor is responsible for the verification of all dimensions on site and shall inform the contract administrator of any discrepancies.
2. Existing foundations, lintels and wall to be exposed if required by Building Control for assessment and upgrading if found inadequate.
3. It is the home owners responsibility to obtain party wall, line of junction or notice of adjacent excavation agreements.

Drawings Approval:

Name/Signature:	Date:

Date:	Description:	Rev.:
12.11.26	Double doors to front lounge	B
10.11.26	Client's amendments	A
02.09.26	Preliminary Drawings	Prelims

LoftCraft London


tel.: 0203 916 5305
website: www.loftcraft-london.co.uk

Project:
75R Etherley Rd, London, N15 3AT
Ground Floor Extension


Client:
Matthew Honeyman

Drawing Title:	Drawing No:
Existing Section B-B	E.03
Drawn by:	**Scale:**
SK	1:50 @ A3


0 1 2 3 4 5m 1:100
0 1 2 2.5m 1:50

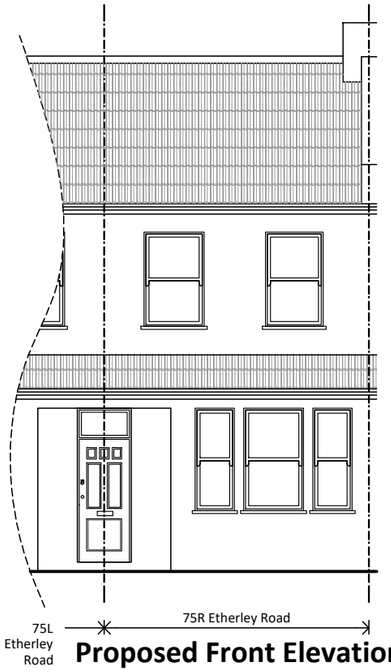


Proposed Front Elevation*
Scale 1:100@A3
*Please note that there are no alterations visible from the street level.

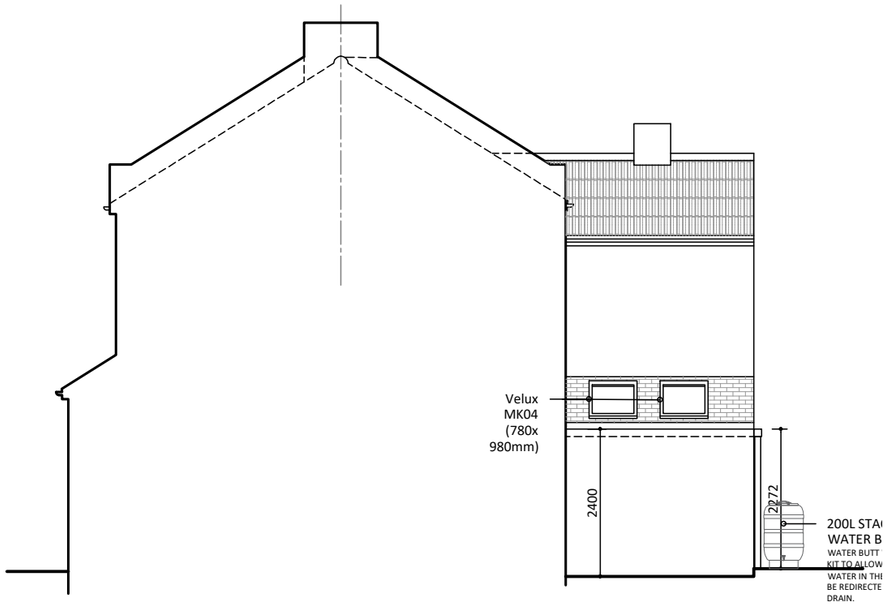

Proposed RHS Elevation
Scale 1:100@A3

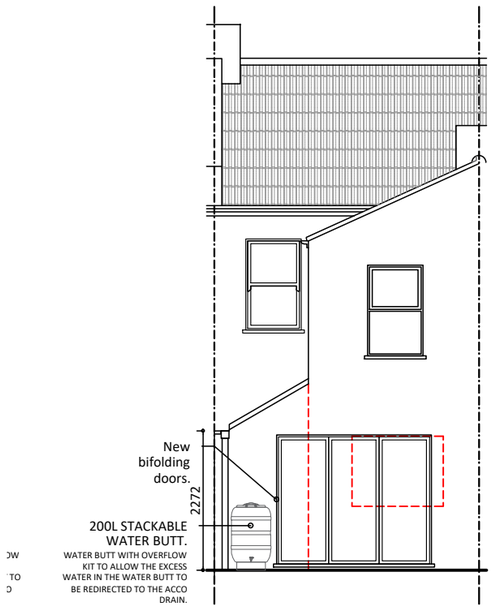

Proposed Rear Elevation
Scale 1:100@A3

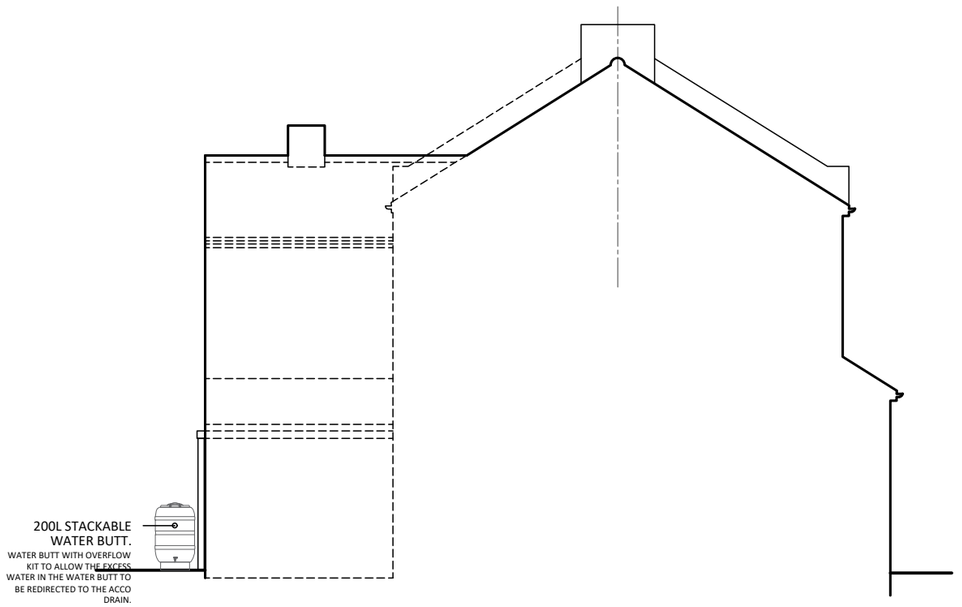

Proposed LHS Elevation
Scale 1:100@A3

Notes:

1. The General Contractor is responsible for the verification of all dimensions on site and shall inform the contract administrator of any discrepancies.
2. Existing foundations, lintels and wall to be exposed if required by Building Control for assessment and upgrading if found inadequate.
3. It is the home owners responsibility to obtain party wall, line of junction or notice of adjacent excavation agreements.

Drawings Approval:	
Name/Signature:	**Date:**

Date:	Description:	Rev.:
12.11.26	Double doors to front lounge	B
10.11.26	Client's amendments	A
02.09.26	Preliminary Drawings	Prelims


LoftCraft London
tel.: 0203 916 5305
website: www.loftcraft-london.co.uk

Project:
75R Etherley Rd, London, N15 3AT
Ground Floor Extension


Client:
Matthew Honeyman

Drawing Title:	Drawing No:
Proposed Elevations	P.01
Drawn by:	**Scale:**
SK	1:100 @ A3


0 1 2 3 4 5m 1:100
0 1 2 2.5m 1:50

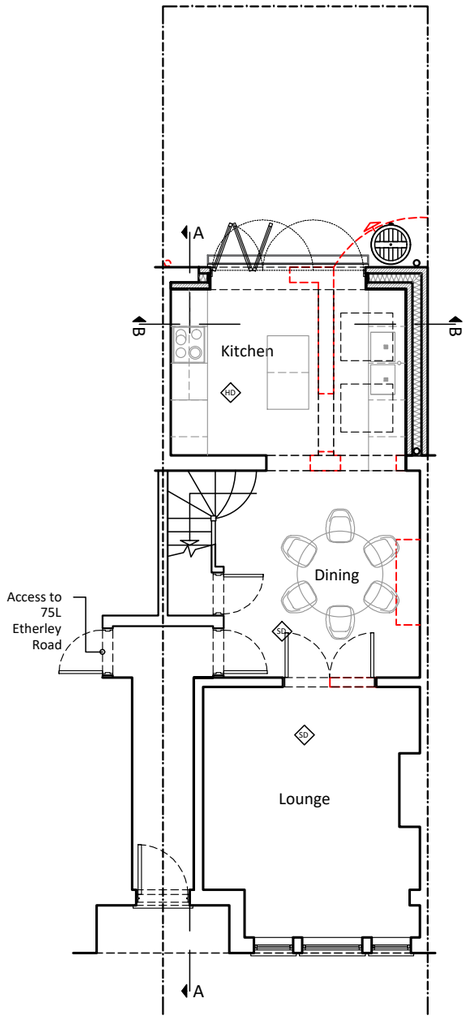

Proposed Ground Floor Plan
Scale 1:100@A3

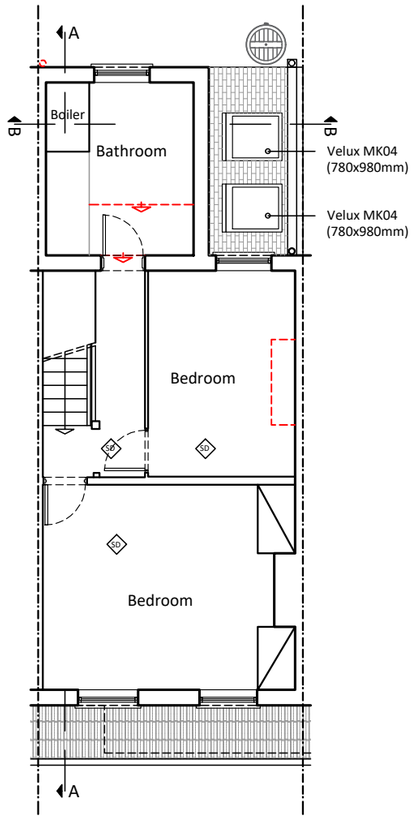

Proposed First Floor Plan
Scale 1:100@A3

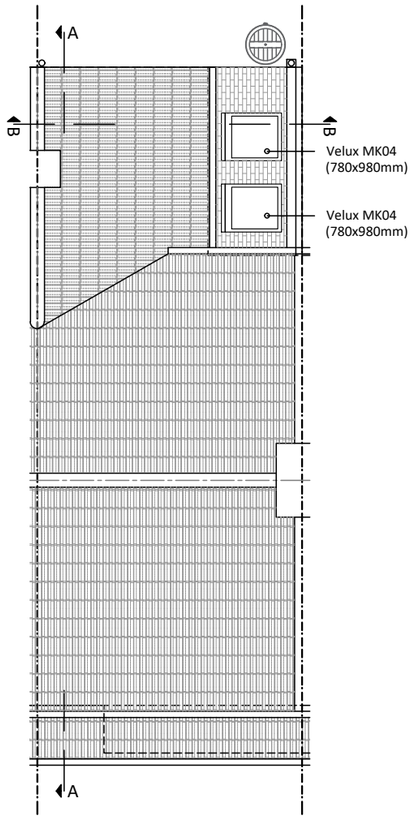

Proposed Roof Plan
Scale 1:100@A3

Notes:

1. The General Contractor is responsible for the verification of all dimensions on site and shall inform the contract administrator of any discrepancies.
2. Existing foundations, lintels and wall to be exposed if required by Building Control for assessment and upgrading if found inadequate.
3. It is the home owners responsibility to obtain party wall, line of junction or notice of adjacent excavation agreements.

Drawings Approval:	
Name/Signature:	**Date:**

Date:	Description:	Rev.:
12.11.26	Double doors to front lounge	B
10.11.26	Client's amendments	A
02.09.26	Preliminary Drawings	Prelims

LoftCraft London


tel.: 0203 916 5305
website: www.loftcraft-london.co.uk

Project:
75R Etherley Rd, London, N15 3AT
Ground Floor Extension

Client:
Matthew Honeyman

Drawing Title:	Drawing No:
Proposed Floor Plans	P.02
Drawn by:	**Scale:**
SK	1:100 @ A3

0 1 2 3 4 5m 1:100
0 1 2 2.5m 1:50

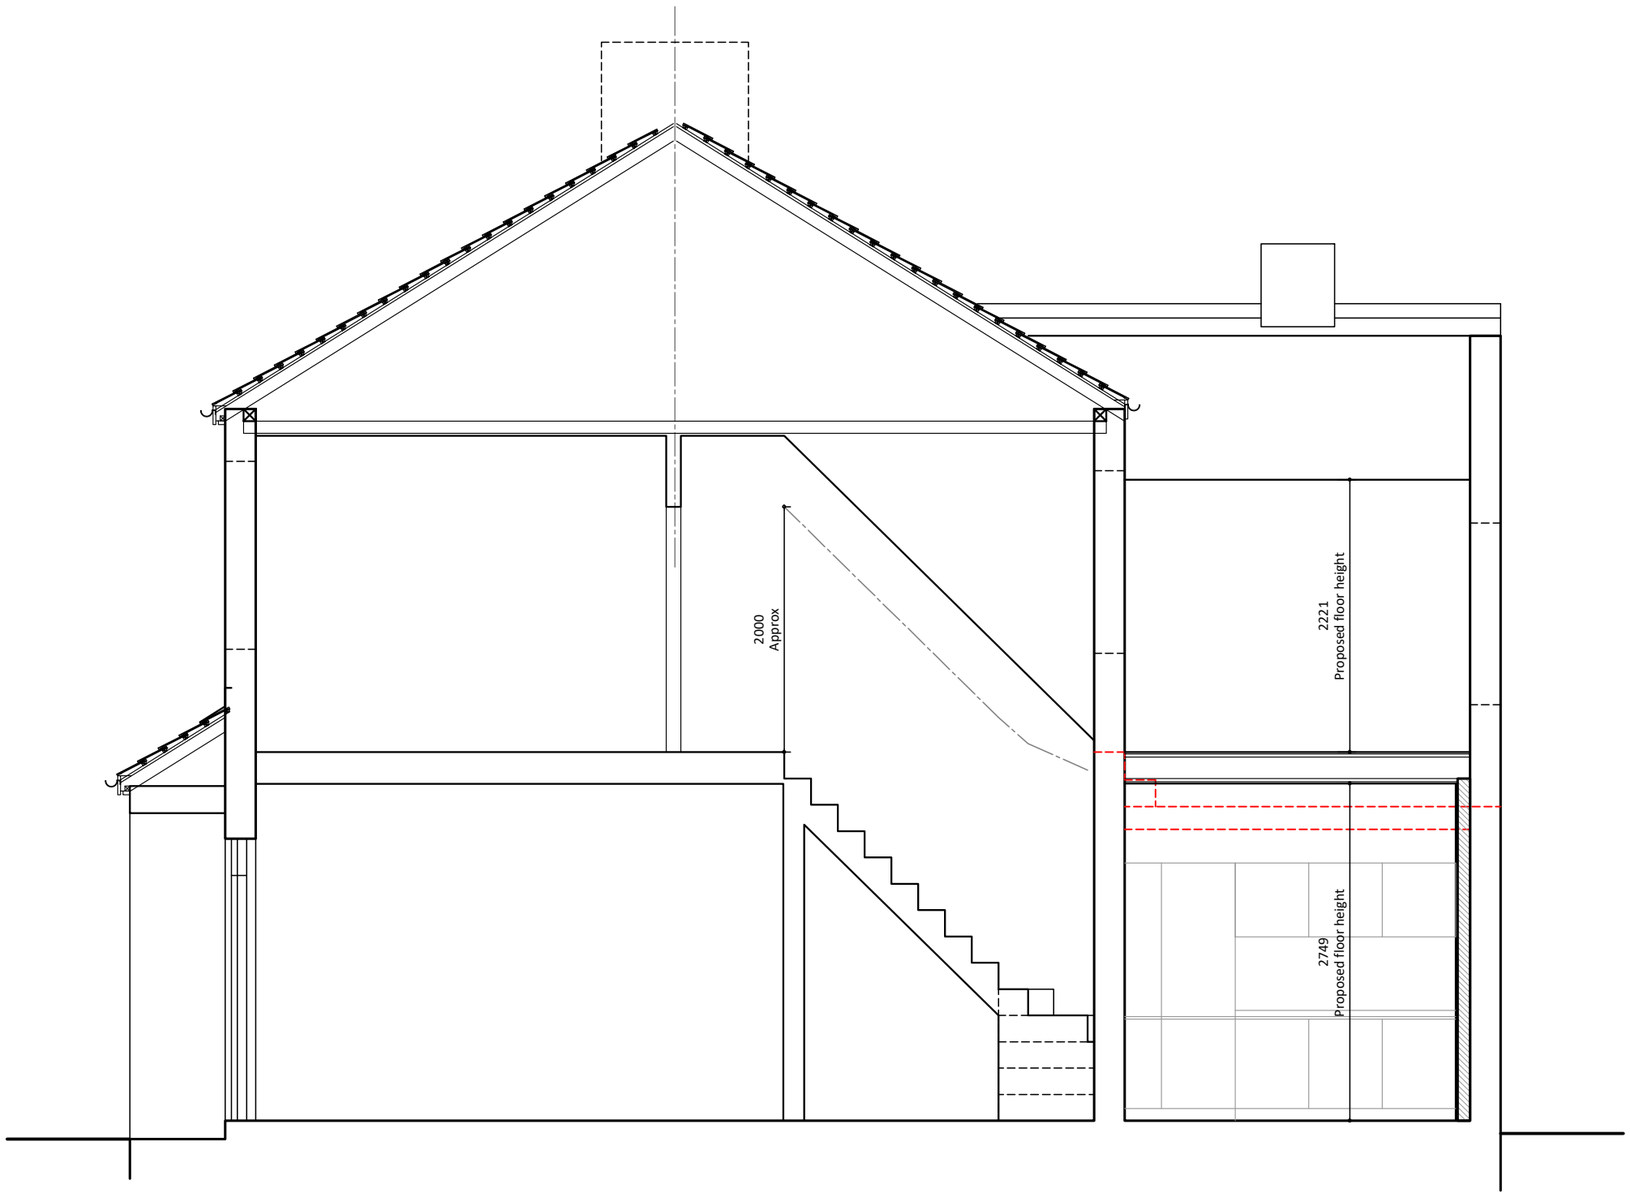

Proposed Section A-A
Scale 1:50@A3

Notes:

1. The General Contractor is responsible for the verification of all dimensions on site and shall inform the contract administrator of any discrepancies.
2. Existing foundations, lintels and wall to be exposed if required by Building Control for assessment and upgrading if found inadequate.
3. It is the home owners responsibility to obtain party wall, line of junction or notice of adjacent excavation agreements.

Drawings Approval:	
Name/Signature:	**Date:**

Date:	Description:	Rev.:
12.11.26	Double doors to front lounge	B
10.11.26	Client's amendments	A
02.09.26	Preliminary Drawings	Prelims

LoftCraft London


tel.: 0203 916 5305
website: www.loftcraft-london.co.uk

Project:
75R Etherley Rd, London, N15 3AT
Ground Floor Extension

Client:
Matthew Honeyman

Drawing Title:	Drawing No:
Proposed Section A-A	P.03
Drawn by:	**Scale:**
SK	1:50 @ A3

0 1 2 3 4 5m 1:100
0 1 2 2.5m 1:50

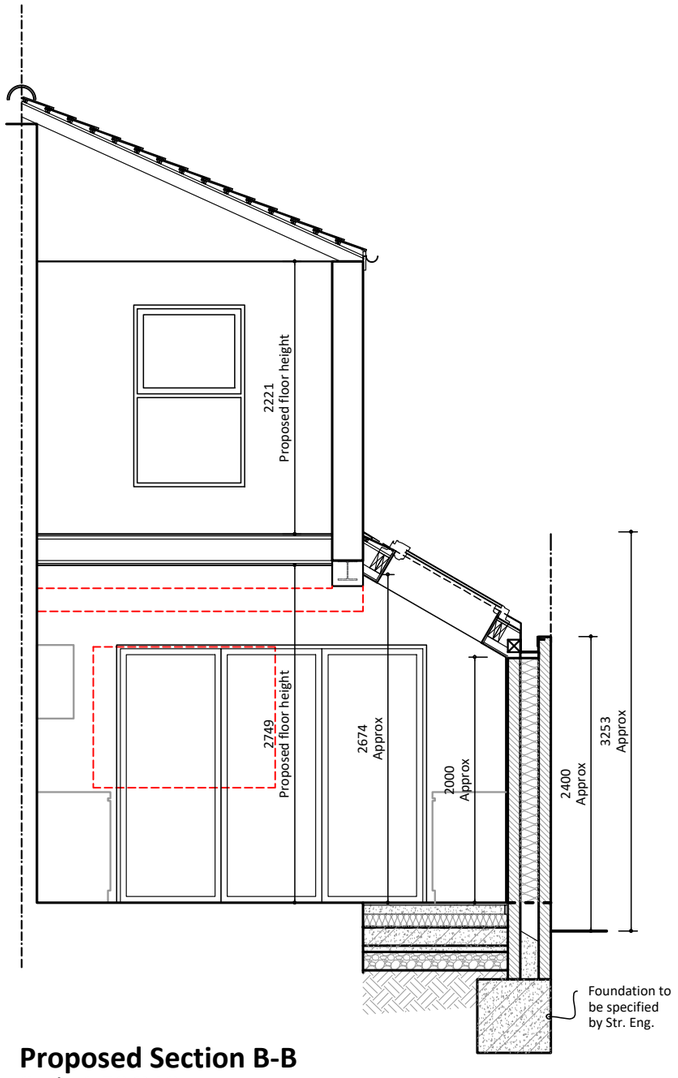

Proposed Section B-B
Scale 1:50@A3

Notes:

1. The General Contractor is responsible for the verification of all dimensions on site and shall inform the contract administrator of any discrepancies.
2. Existing foundations, lintels and wall to be exposed if required by Building Control for assessment and upgrading if found inadequate.
3. It is the home owners responsibility to obtain party wall, line of junction or notice of adjacent excavation agreements.

Drawings Approval:	
Name/Signature:	**Date:**

Date:	Description:	Rev.:
12.11.26	Double doors to front lounge	B
10.11.26	Client's amendments	A
02.09.26	Preliminary Drawings	Prelims

LoftCraft London


tel.: 0203 916 5305
website: www.loftcraft-london.co.uk

Project:
75R Etherley Rd, London, N15 3AT
Ground Floor Extension

Client:
Matthew Honeyman

Drawing Title:		Drawing No:
Proposed Section B-B		P.04
Drawn by:	**Scale:**	
SK	1:50 @ A3	

0 1 2 3 4 5m 1:100
0 1 2 2.5m 1:50

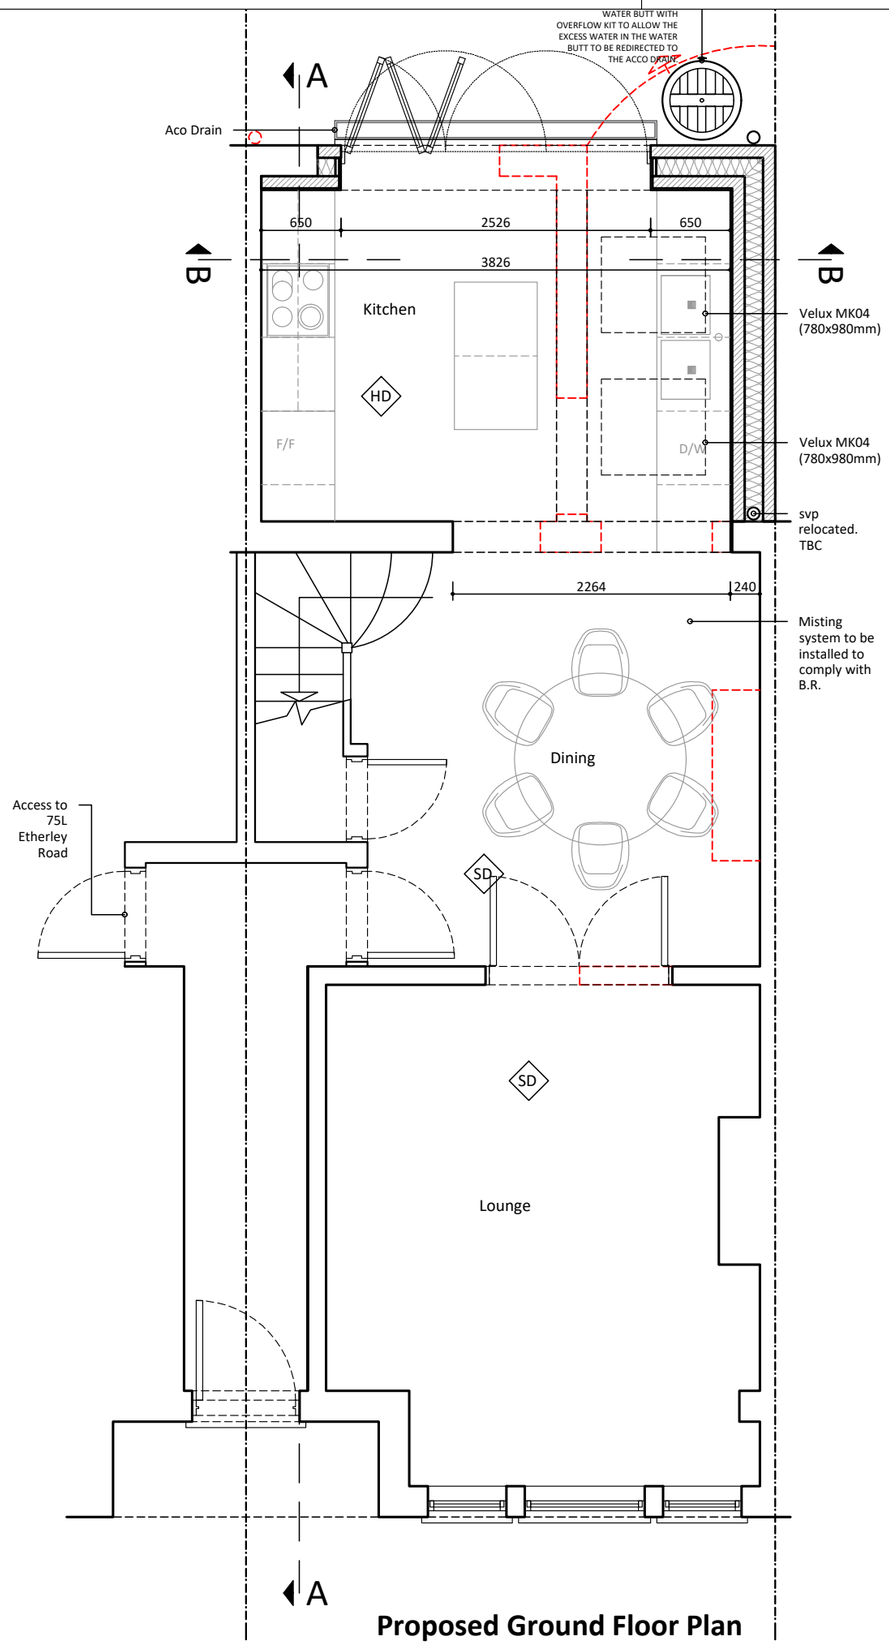

Proposed Ground Floor Plan
Scale 1:50@A3

Notes:

1. The General Contractor is responsible for the verification of all dimensions on site and shall inform the contract administrator of any discrepancies.
2. Existing foundations, lintels and wall to be exposed if required by Building Control for assessment and upgrading if found inadequate.
3. It is the home owners responsibility to obtain party wall, line of junction or notice of adjacent excavation agreements.

Drawings Approval:

Name/Signature:	Date:

Date:	Description:	Rev.:
12.11.26	Double doors to front lounge	B
10.11.26	Client's amendments	A
02.09.26	Preliminary Drawings	Prelims

LoftCraft London

tel.: 0203 916 5305
website: www.loftcraft-london.co.uk


Project:
75R Etherley Rd, London, N15 3AT
Ground Floor Extension

Client:
Matthew Honeyman

Drawing Title:	Drawing No:
Proposed Ground Floor Plan	P.05

Drawn by:	Scale:
SK	1:50 @ A3

0 1 2 3 4 5m 1:100
0 1 2 2.5m 1:50

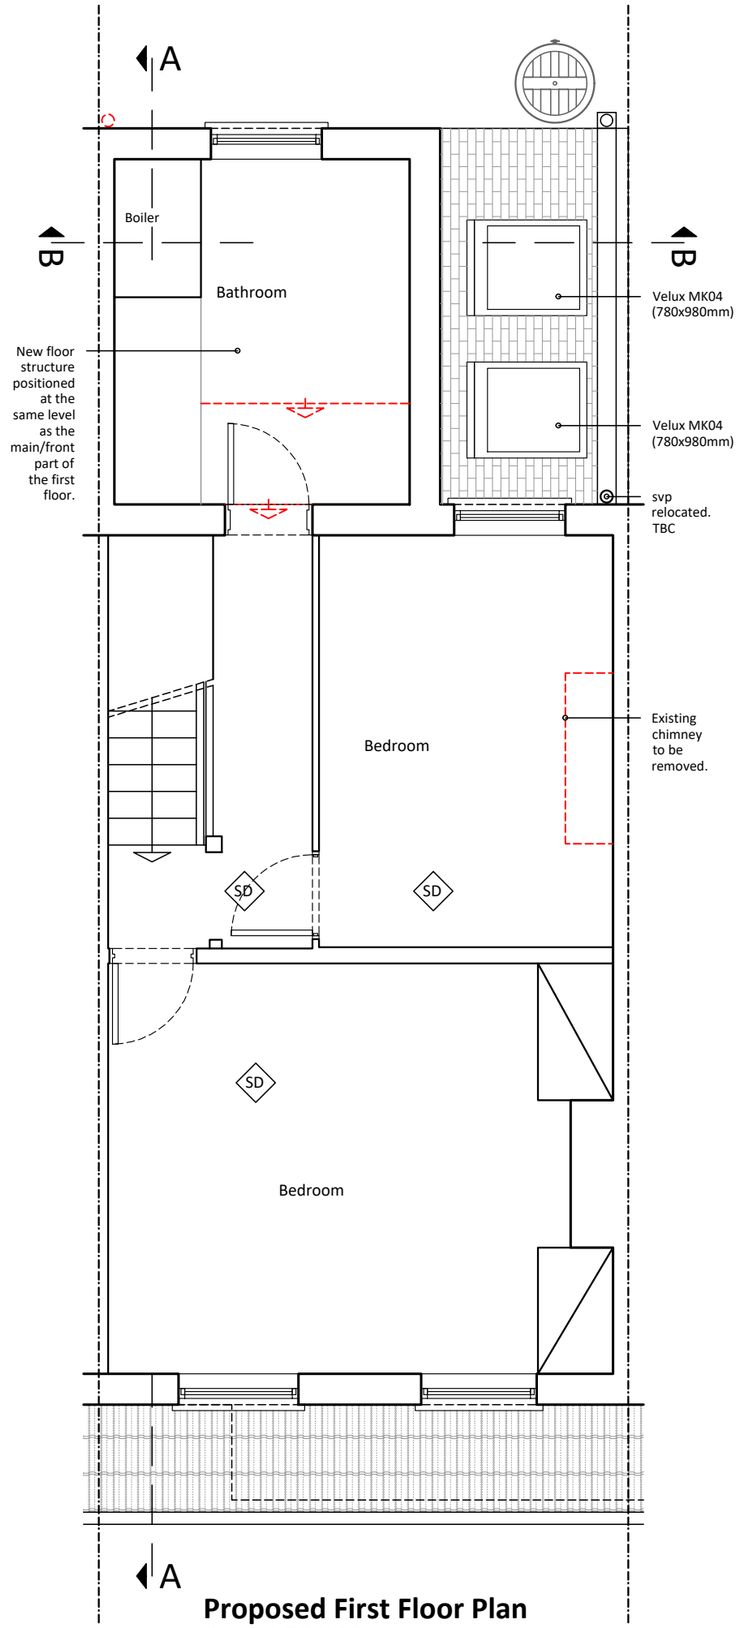

Proposed First Floor Plan
Scale 1:50@A3

Notes:

1. The General Contractor is responsible for the verification of all dimensions on site and shall inform the contract administrator of any discrepancies.
2. Existing foundations, lintels and wall to be exposed if required by Building Control for assessment and upgrading if found inadequate.
3. It is the home owners responsibility to obtain party wall, line of junction or notice of adjacent excavation agreements.

Drawings Approval:	
Name/Signature:	**Date:**

Date:	Description:	Rev.:
12.11.26	Double doors to front lounge	B
10.11.26	Client's amendments	A
02.09.26	Preliminary Drawings	Prelims

LoftCraft London
tel.: 0203 916 5305
website: www.loftcraft-london.co.uk

Project:
75R Etherley Rd, London, N15 3AT
Ground Floor Extension

Client:
Matthew Honeyman

Drawing Title:		Drawing No:
Proposed First Floor Plan		P.06
Drawn by:	**Scale:**	
SK	1:50 @ A3	

0 1 2 3 4 5m 1:100
0 1 2 2.5m 1:50