
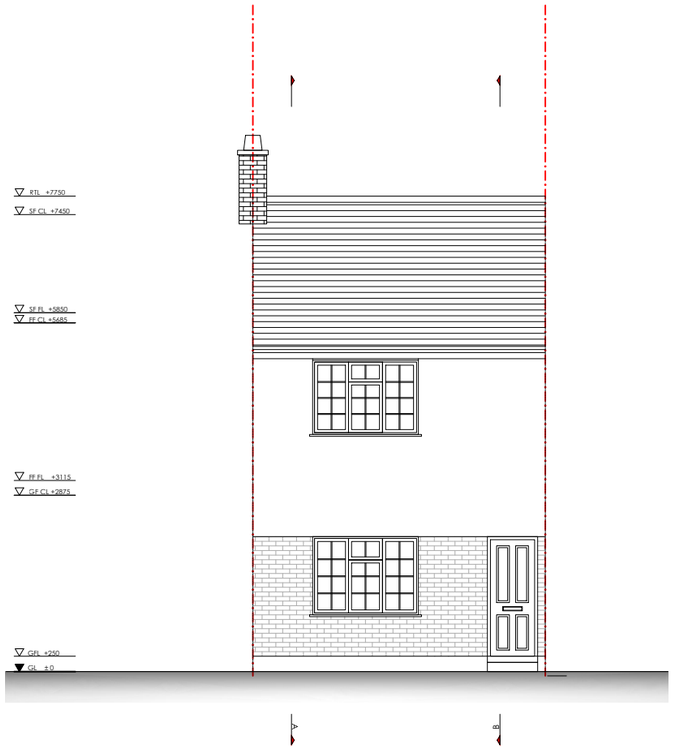


01 Proposed Front Elevation
1:100@A3, 1:50@A1

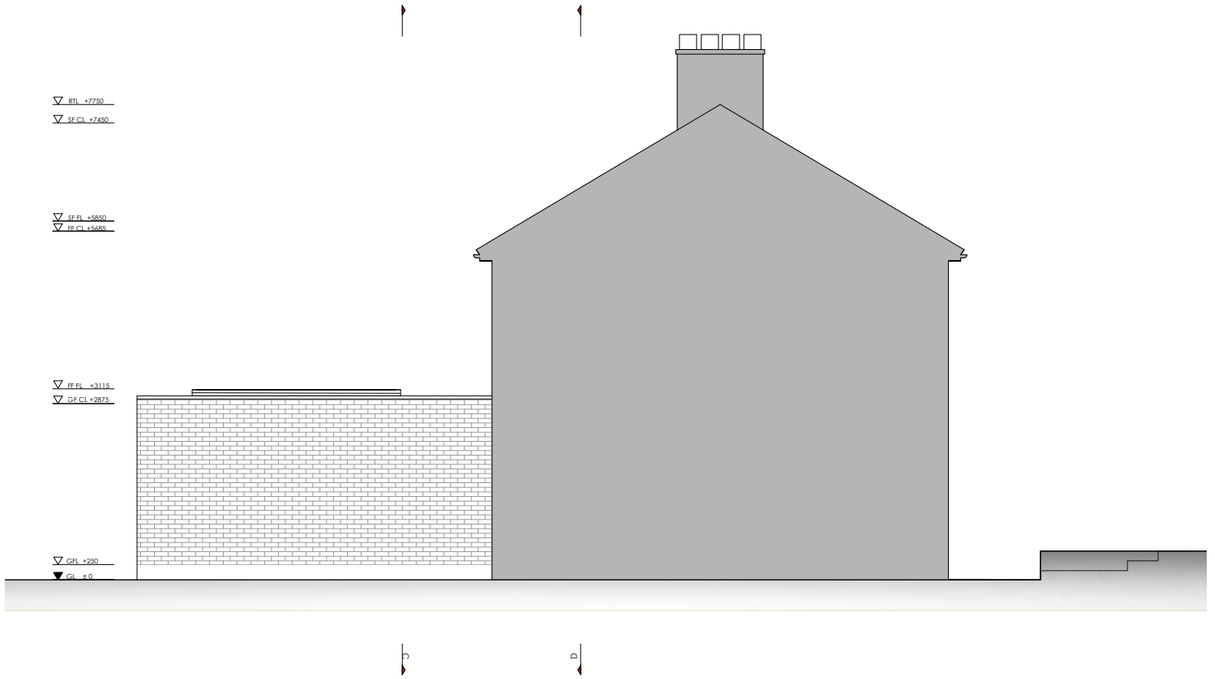

02 Proposed Side Elevation(North)
1:100@A3, 1:50@A1

All dimensions are in millimetres unless noted otherwise.
All dimensions are to be checked on site and any discrepancies noted in writing to the Architect immediately.
All rights reserved. All drawings and written material appearing herein constitute original and unpublished work of the Architect and may not be duplicated, used or disclosed without written consent of the Architect.

FOR PLANNING

111 Barrenger Road, London N10 1HU
THE TERRACED HOUSE GROUND FLOOR REAR EXTENSION

No.	Date	Issues and Revisions	By	Check
00	260526	For Planning	RN	

Project No : 250285

Description : Proposed Elevation 1,2

Scale : 1: 100@ A3

Ref. North

DRAWING No. 285 A-211

REVISION 00

0 1 2 5 (M)

architecture info@rienjoarchitecture.com