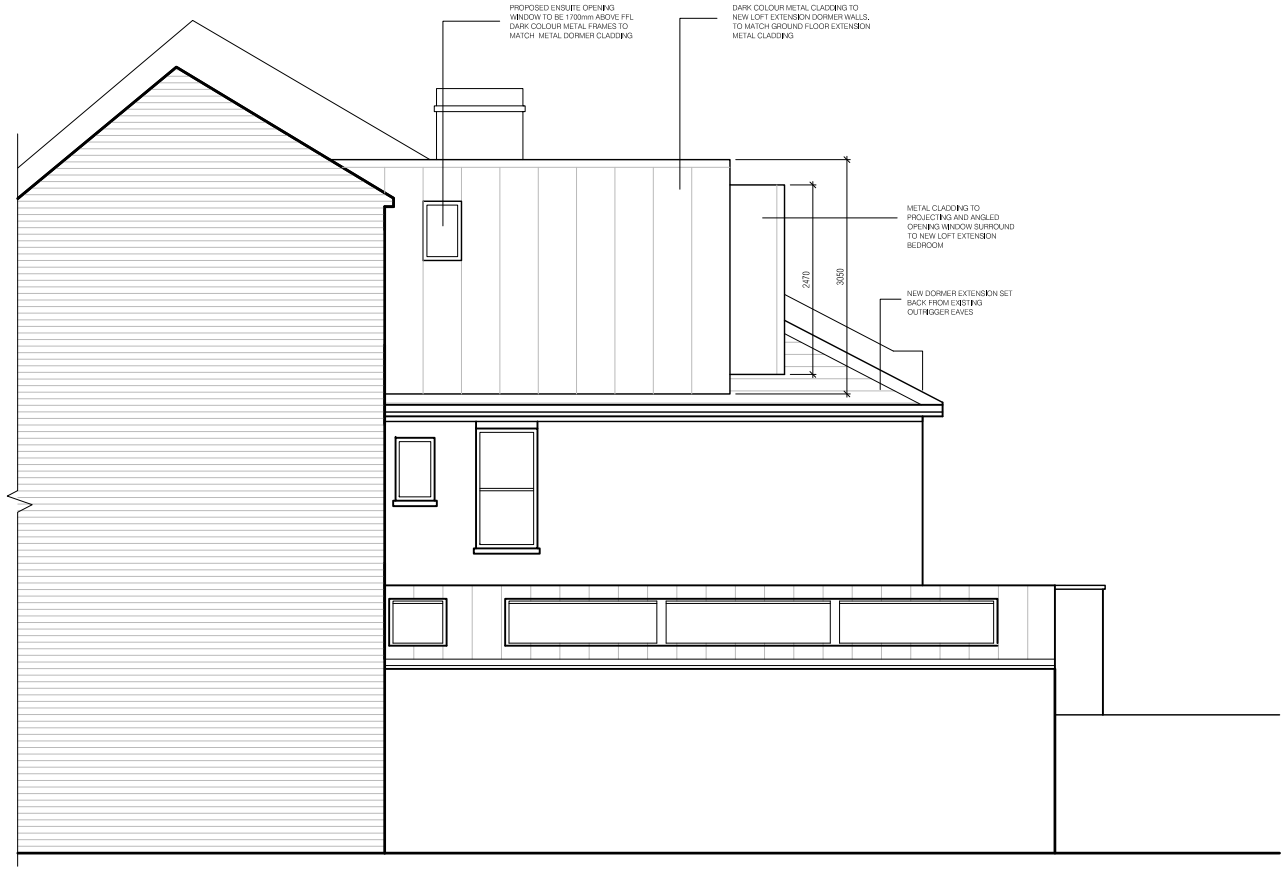

1 PL-251 **PROPOSED SIDE ELEVATION - 1**
1 : 100 @ A3

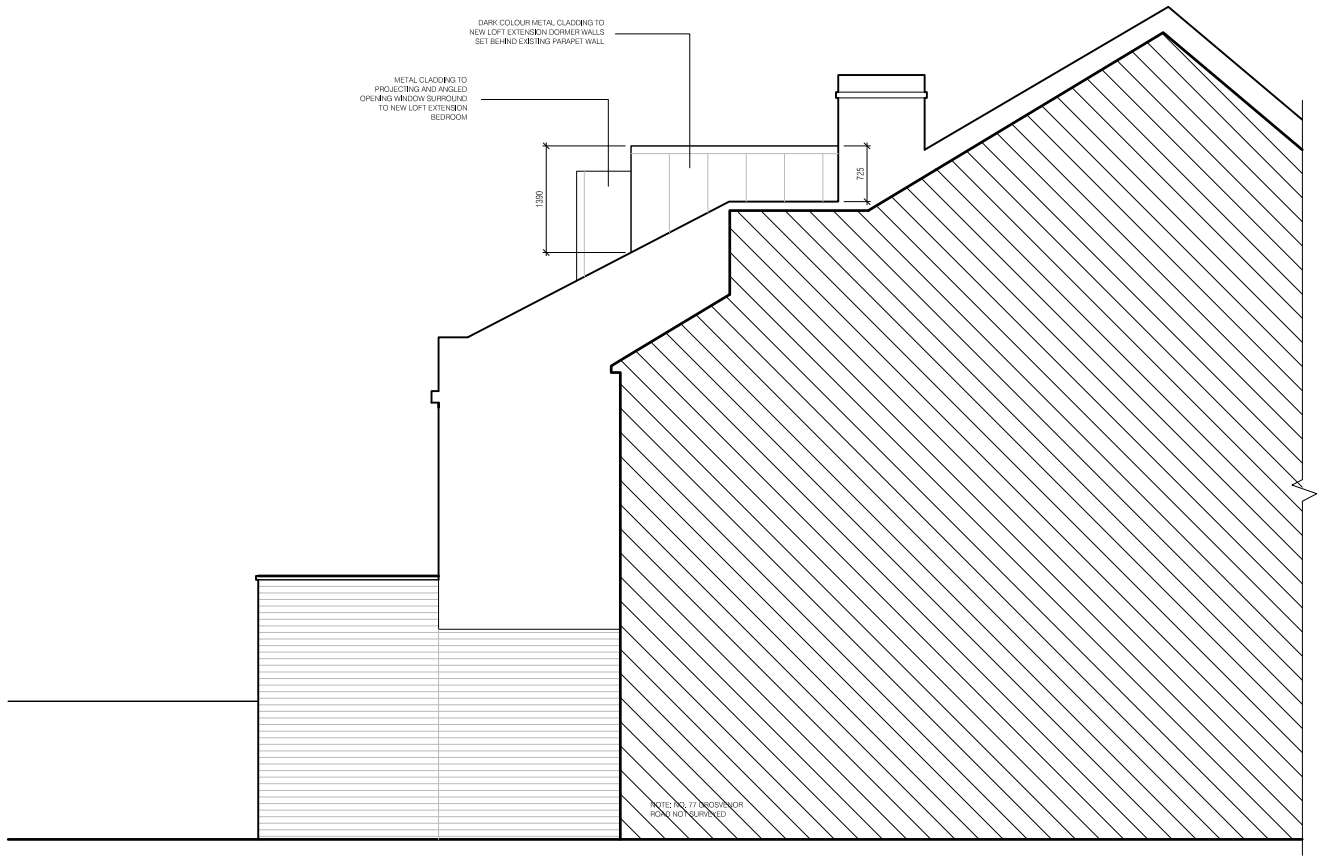

2 PL-251 **PROPOSED SIDE ELEVATION - 2**
1 : 100 @ A3

3 PL-251 **PROPOSED REAR ELEVATION**
1 : 100 @ A3

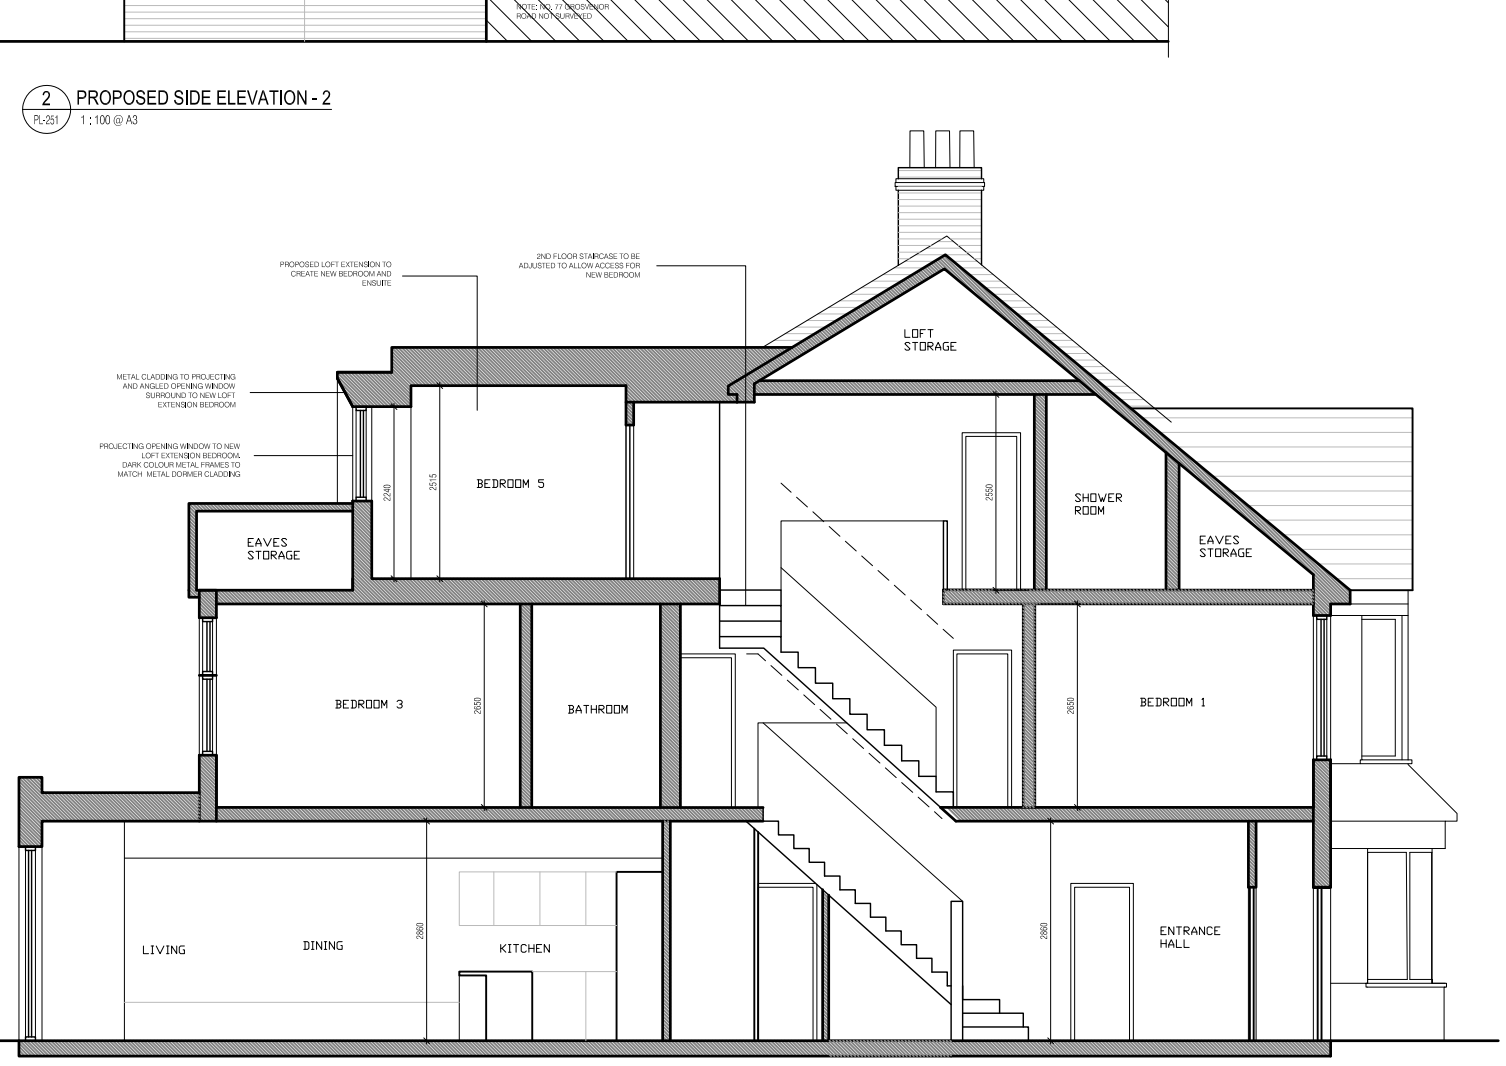

4 PL-251 **PROPOSED LONG SECTION**
1 : 100 @ A3

THIS DRAWING IS PREPARED SOLELY FOR DESIGN AND PLANNING SUBMISSION PURPOSES. IT IS NOT INTENDED OR SUITABLE FOR EITHER BUILDING REGULATIONS OR CONSTRUCTION PURPOSES AND SHOULD NOT BE USED FOR SUCH.

KEY PLAN

NOTES

0 0.5m 1m 2m 5m

REV	DATE	DESCRIPTION	DRN	CHK
P01	16.10.23	ISSUED FOR INFORMATION		

DRAWING TITLE
PROPOSED SIDE AND REAR ELEVATIONS
PROPOSED LONG SECTION

gba GEORGE BEEDLE ARCHITECTS

SCALE 1:100 A3 SHEET

STATUS
PRELIMINARY

DRAWING NO 1099-PL-251

REV P01

CLIENT
AMY AND TOM MORRIS

PROJECT
79 GROSVENOR ROAD
LONDON, N10 2DU