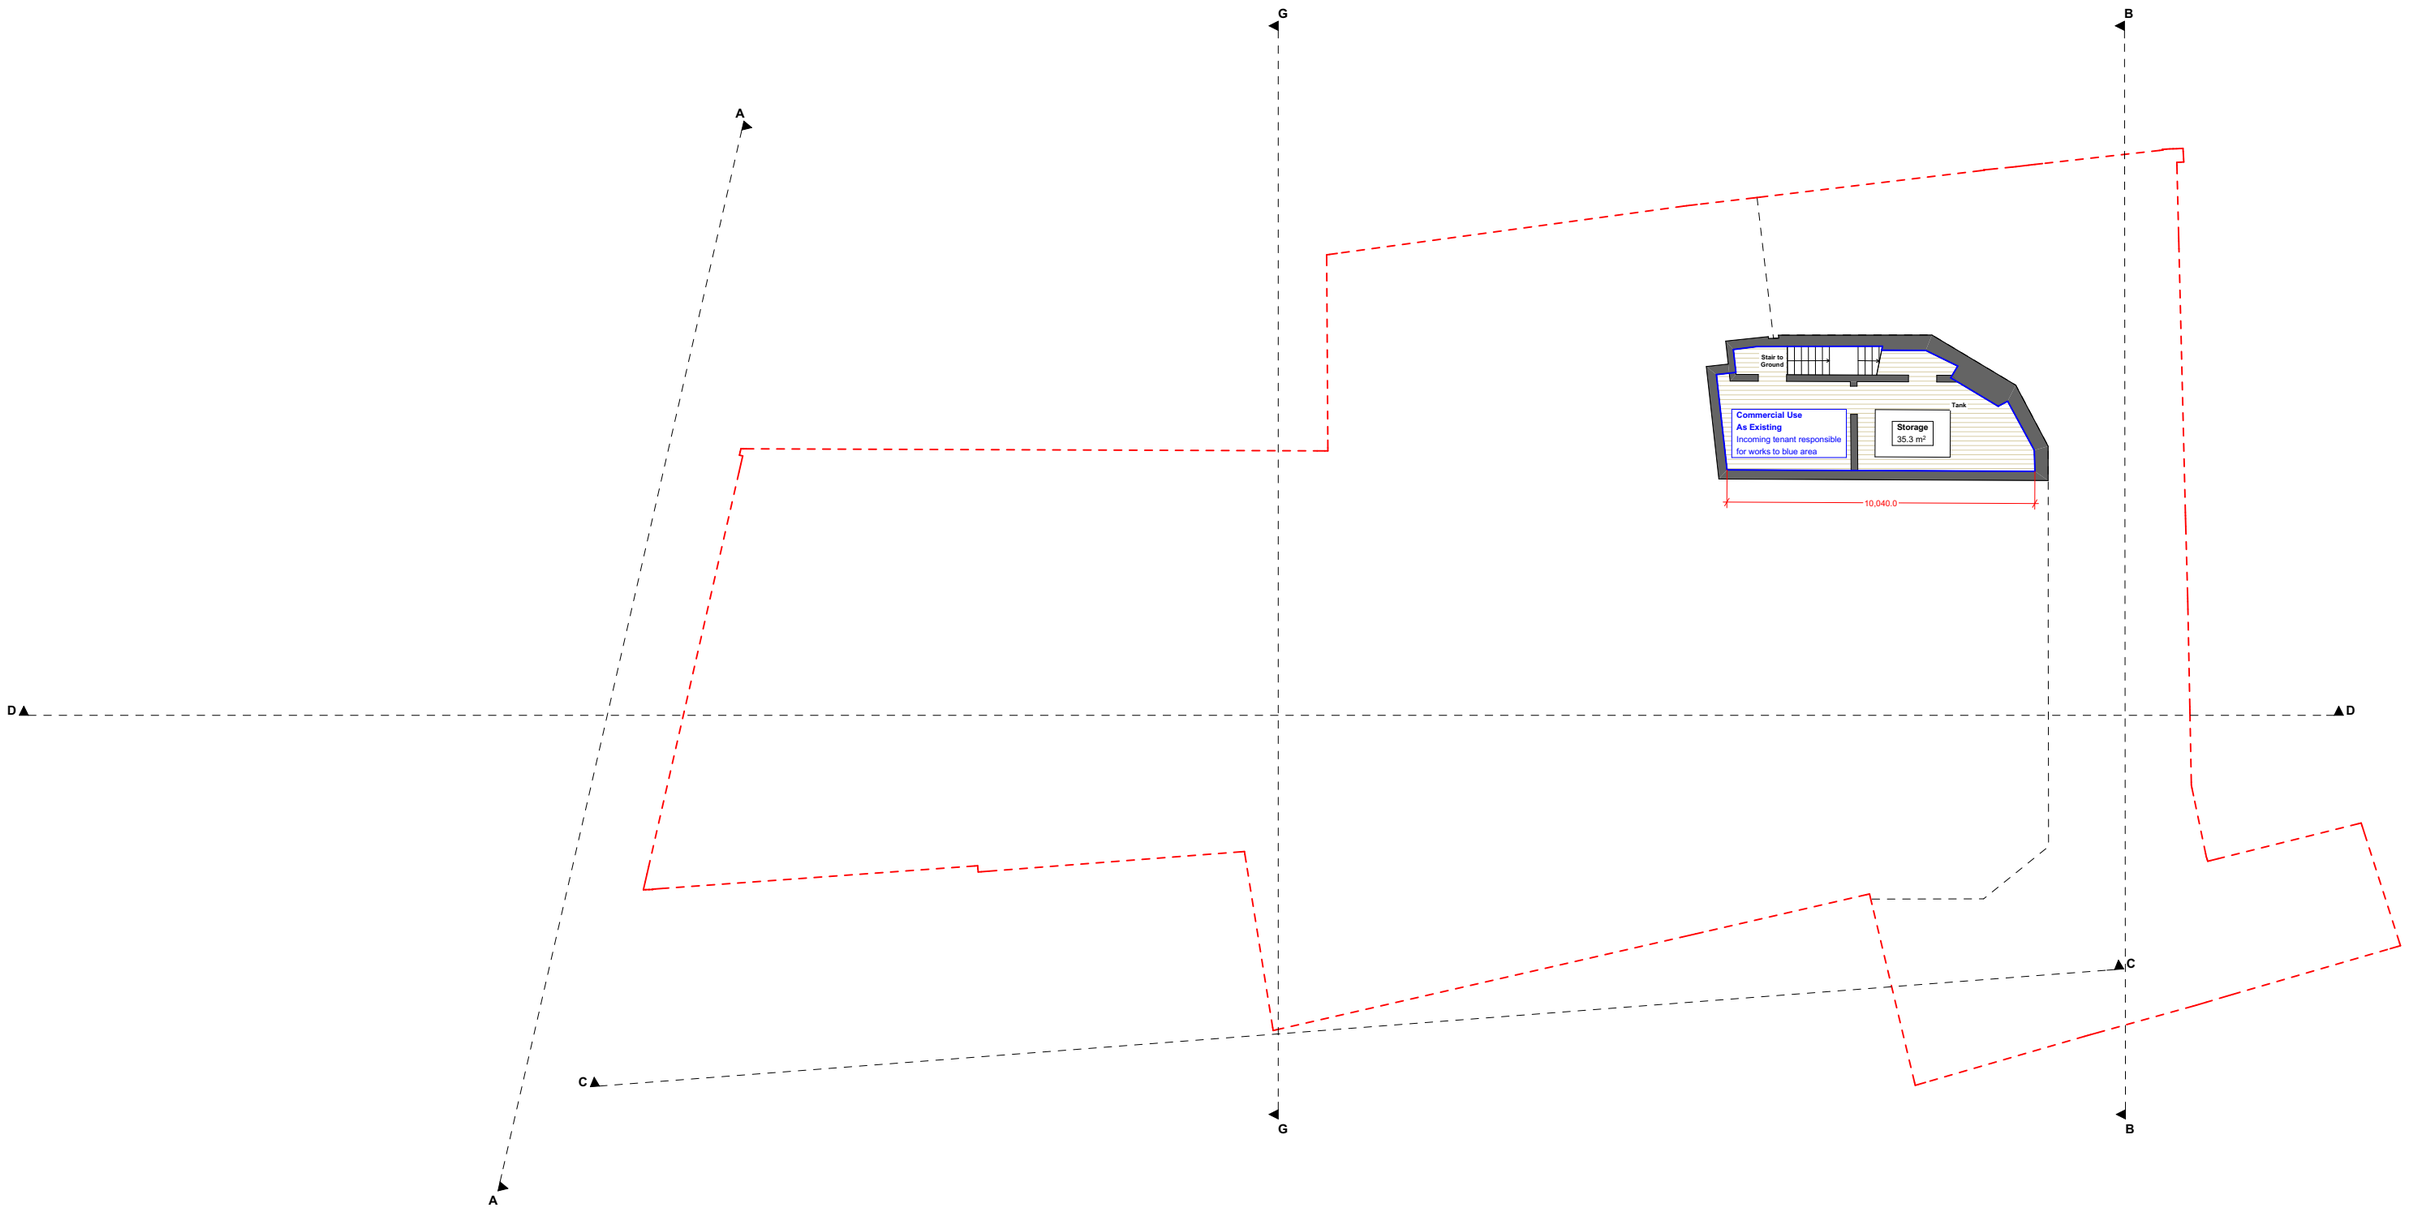


CRAWFORD PARTNERSHIP

Architecture & Interior Design
a. 1a Muswell Hill London, N10 3TH
t. 0208 444 2070
w. crawfordpartnership.co.uk

Basement Plan - Proposed General Arrangement


PROJECT NAME:	412 Muswell Hill Broadway		PROJECT ID:	2017-335	
CLIENT:	Imrose Properties Limited		DRAWING ID:	30B	
DRAWN:	SW	CHECKED: AC	REVISION:	P1	DATE: 27/09/2023

CHANGES: Dimension added

1:200 @ A3

0.0m 2.0 4.0 6.0 8.0 10.0

NOTE:
Report all errors and discrepancies promptly to architects before proceeding with the works.
Do not scale from drawing. Figured dimensions to be worked to in all cases.
The contractor is responsible for checking dimensions, tolerances and references.
All structural information to be taken from the structural engineer's drawings.

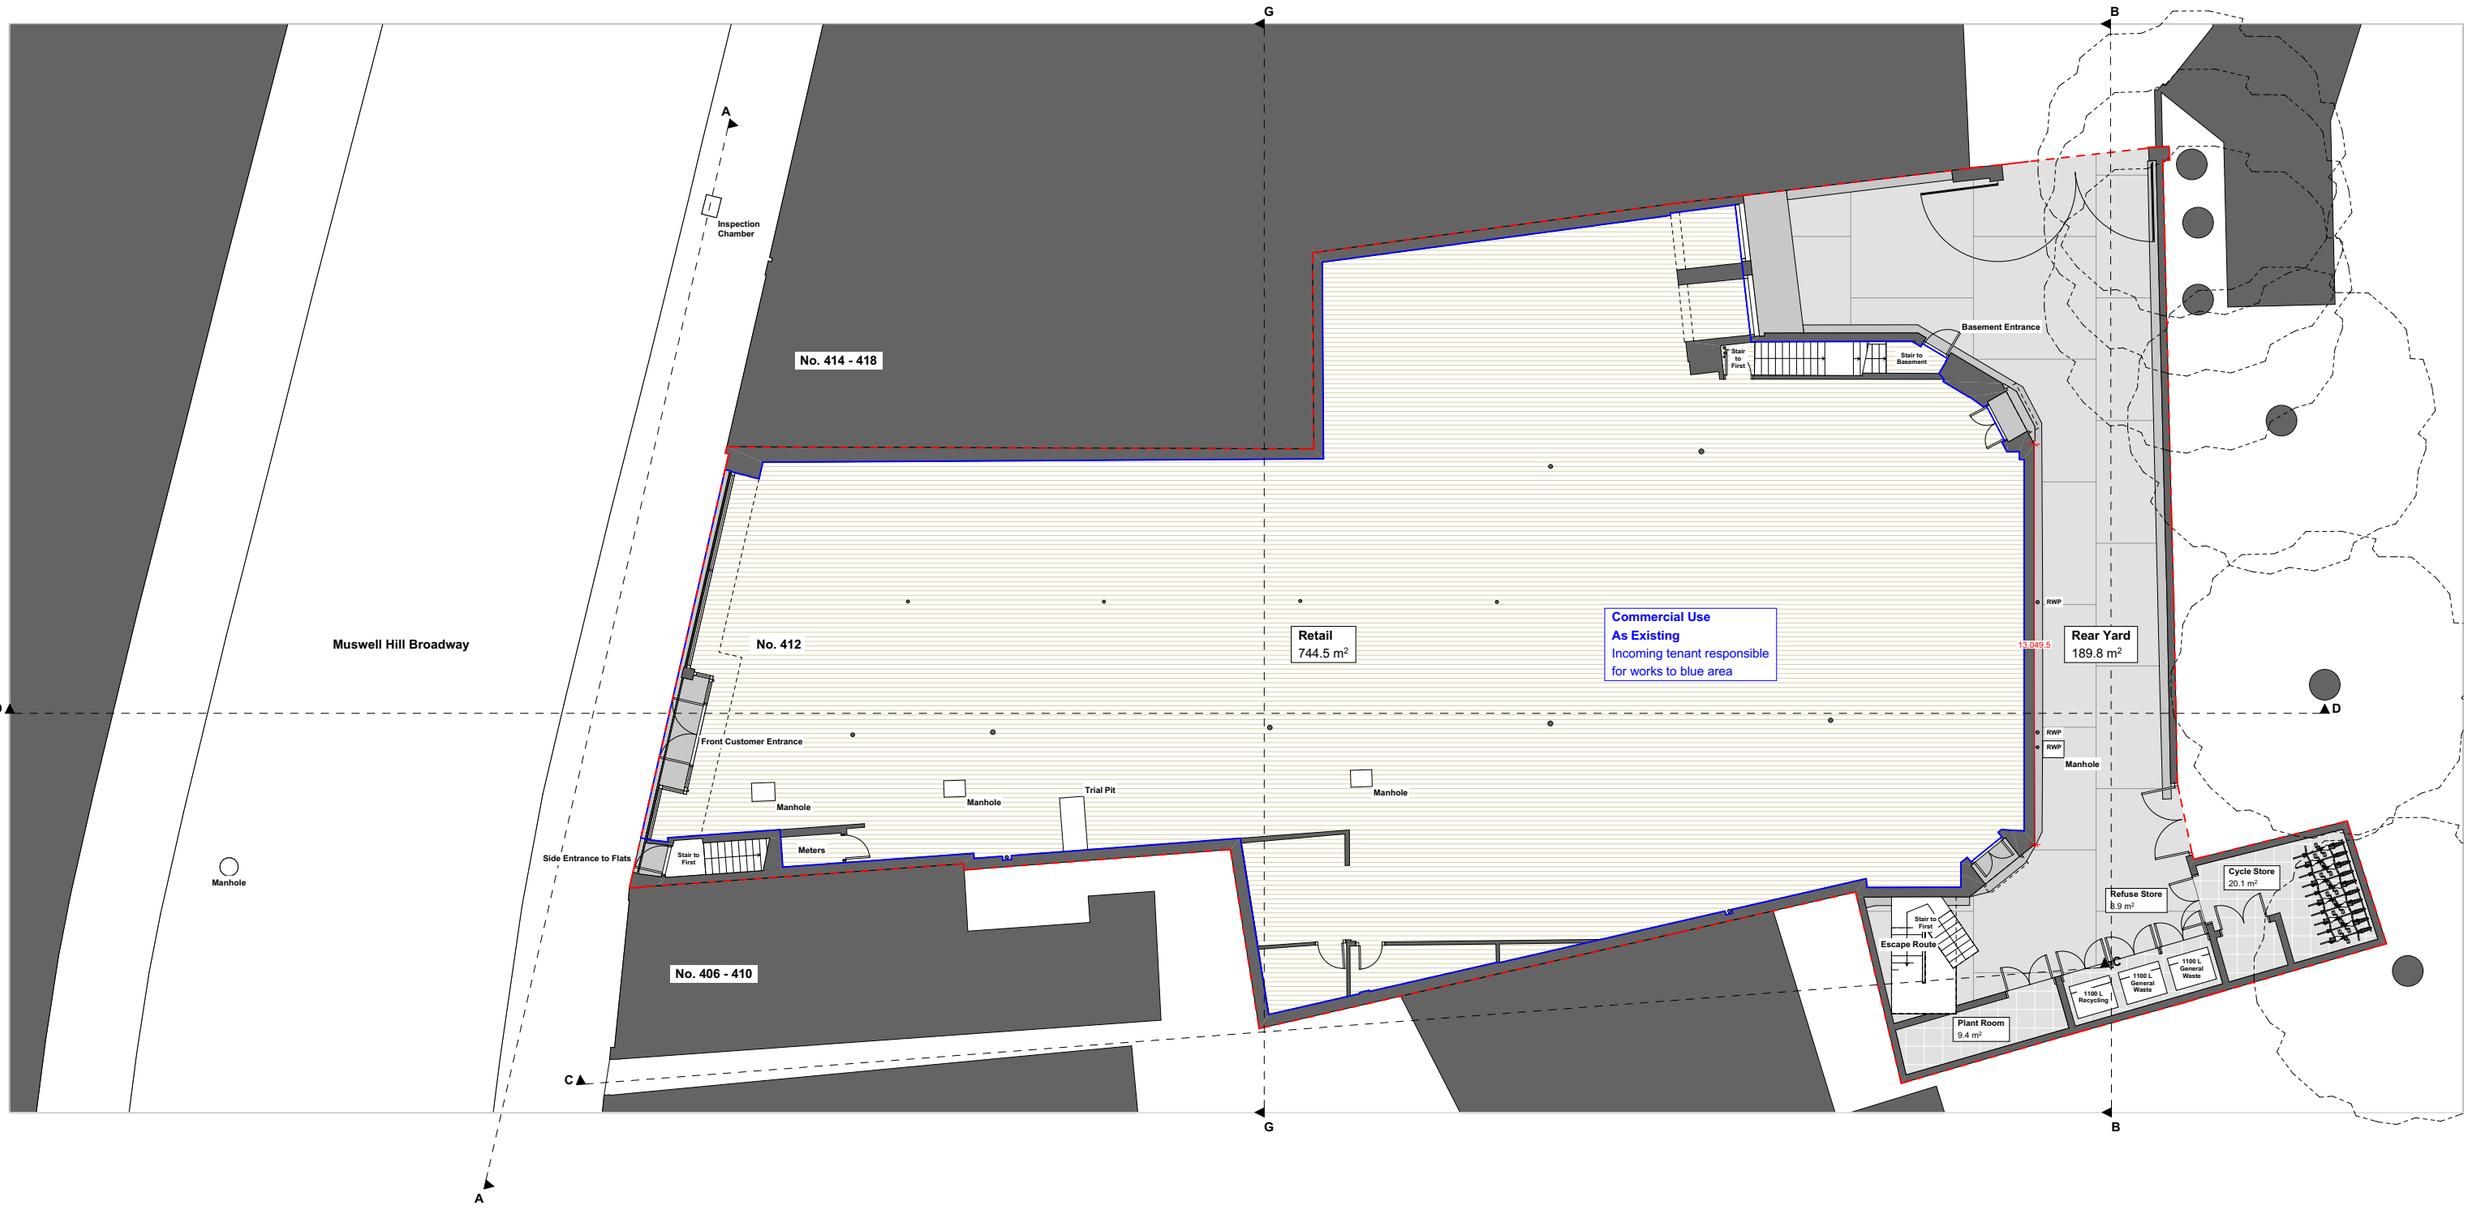

CRAWFORD PARTNERSHIP

Architecture & Interior Design

a. 1a Muswell Hill London, N10 3TH

t. 0208 444 2070

w. crawfordpartnership.co.uk

Ground Floor Plan - Proposed General Arrangement

PROJECT NAME:	412 Muswell Hill Broadway		PROJECT ID:	2017-335	
CLIENT:	Imrose Properties Limited		DRAWING ID:	300	
DRAWN:	SW	CHECKED: AC	REVISION:	P1	DATE: 27/09/2023

CHANGES: Dimension added

1:200 @ A3

0.0m 2.0 4.0 6.0 8.0 10.0

NOTE:
Report all errors and discrepancies promptly to architects before proceeding with the works.
Do not scale from drawing. Figured dimensions to be worked to in all cases.
The contractor is responsible for checking dimensions, tolerances and references.
All structural information to be taken from the structural engineer's drawings.



CRAWFORD PARTNERSHIP

Architecture & Interior Design

a. 1a Muswell Hill London, N10 3TH

t. 0208 444 2070

w. crawfordpartnership.co.uk

First Floor Plan - Proposed General Arrangement

PROJECT NAME:	412 Muswell Hill Broadway		PROJECT ID:	2017-335	
CLIENT:	Imrose Properties Limited		DRAWING ID:	301	
DRAWN:	SW	CHECKED: AC	REVISION:	P2	DATE: 01/12/2023

CHANGES:

P1 (27/09/2023) Dimension added
P2 (27/11/2023) Flat 1e bedroom window removed and sliding door added

1:200 @ A3

0.0m 2.0 4.0 6.0 8.0 10.0

NOTE:
Report all errors and discrepancies promptly to architects before proceeding with the works.
Do not scale from drawing. Figured dimensions to be worked to in all cases.
The contractor is responsible for checking dimensions, tolerances and references.
All structural information to be taken from the structural engineer's drawings.



CRAWFORD PARTNERSHIP

Architecture & Interior Design

a. 1a Muswell Hill London, N10 3TH

t. 0208 444 2070

w. crawfordpartnership.co.uk

Second Floor Plan - Proposed General Arrangement


PROJECT NAME:	412 Muswell Hill Broadway		PROJECT ID:	2017-335	
CLIENT:	Imrose Properties Limited		DRAWING ID:	302	
DRAWN:	SW	CHECKED: AC	REVISION:	P1	DATE: 27/09/2023

CHANGES: Dimension added

1:200 @ A3

0.0m 2.0 4.0 6.0 8.0 10.0

NOTE:
Report all errors and discrepancies promptly to architects before proceeding with the works.
Do not scale from drawing. Figured dimensions to be worked to in all cases.
The contractor is responsible for checking dimensions, tolerances and references.
All structural information to be taken from the structural engineer's drawings.

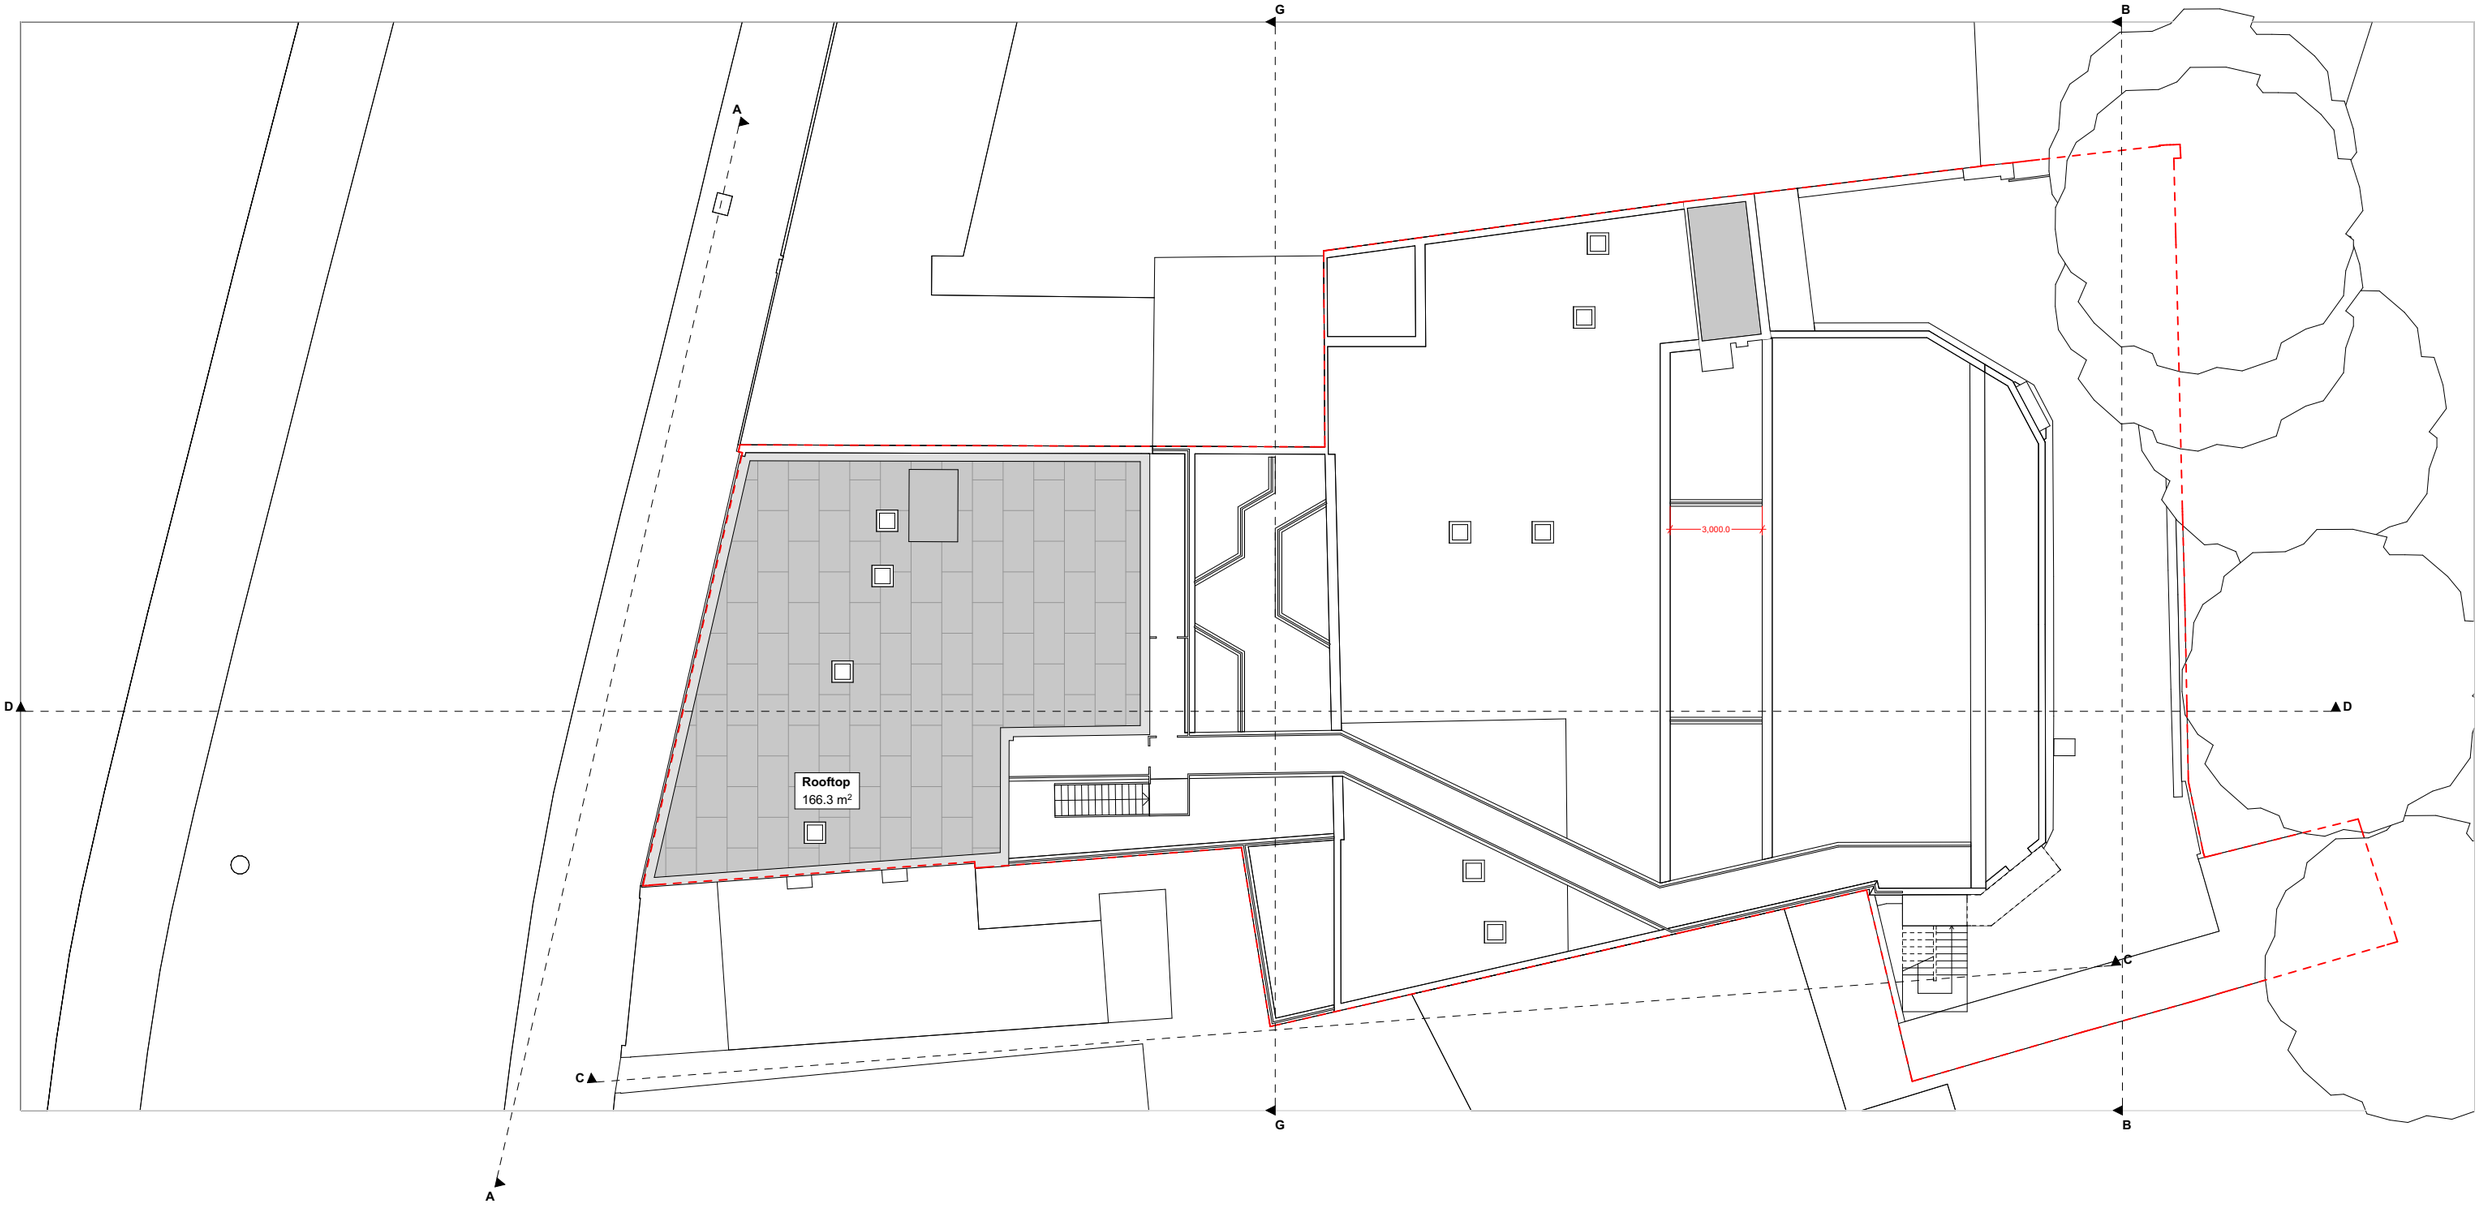

CRAWFORD PARTNERSHIP

Architecture & Interior Design
a. 1a Muswell Hill London, N10 3TH
t. 0208 444 2070
w. crawfordpartnership.co.uk

Roof Plan - Proposed General Arrangement

PROJECT NAME:	412 Muswell Hill Broadway	PROJECT ID:	2017-335
CLIENT:	Imrose Properties Limited	DRAWING ID:	303
DRAWN: SW	CHECKED: AC	REVISION: P1	DATE: 27/09/2023

CHANGES: Dimension added

N

1:200 @ A3

0.0m 2.0 4.0 6.0 8.0 10.0

NOTE:
Report all errors and discrepancies promptly to architects before proceeding with the works.
Do not scale from drawing. Figured dimensions to be worked to in all cases.
The contractor is responsible for checking dimensions, tolerances and references.
All structural information to be taken from the structural engineer's drawings.





CRAWFORD PARTNERSHIP

Architecture &
Interior Design

a. 1a Muswell Hill
London, N10 3TH

t. 0208 444 2070

w. crawfordpartnership.co.uk

Front Elevation AA - Proposed General Arrangement

PROJECT NAME:	412 Muswell Hill Broadway	PROJECT ID:	2017-335
CLIENT:	Imrose Properties Limited	DRAWING ID:	304
DRAWN: SW	CHECKED: AC	REVISION: P1	DATE: 27/09/2023

CHANGES: Dimension added

1:100 @ A3

0.0m 1.0 2.0 3.0 4.0 5.0

NOTE:
Report all errors and discrepancies promptly to architects before proceeding with the works.
Do not scale from drawing. Figured dimensions to be worked to in all cases.
The contractor is responsible for checking dimensions, tolerances and references.
All structural information to be taken from the structural engineer's drawings.



CRAWFORD PARTNERSHIP

Architecture &
Interior Design

a. 1a Muswell Hill
London, N10 3TH

t. 0208 444 2070

w. crawfordpartnership.co.uk

Rear Elevation BB - Proposed General Arrangement

PROJECT NAME:	412 Muswell Hill Broadway		PROJECT ID:	2017-335	
CLIENT:	Imrose Properties Limited		DRAWING ID:	305	
DRAWN:	SW	CHECKED: AC	REVISION:	P2	DATE: 01/12/2023


CHANGES:

P1 (27/09/2023) Dimension added
P2 (27/11/2023) Flat 1e bedroom window removed and sliding door added

1:100 @ A3

0.0m 1.0 2.0 3.0 4.0 5.0

NOTE:
Report all errors and discrepancies promptly to architects before proceeding with the works.
Do not scale from drawing. Figured dimensions to be worked to in all cases.
The contractor is responsible for checking dimensions, tolerances and references.
All structural information to be taken from the structural engineer's drawings.

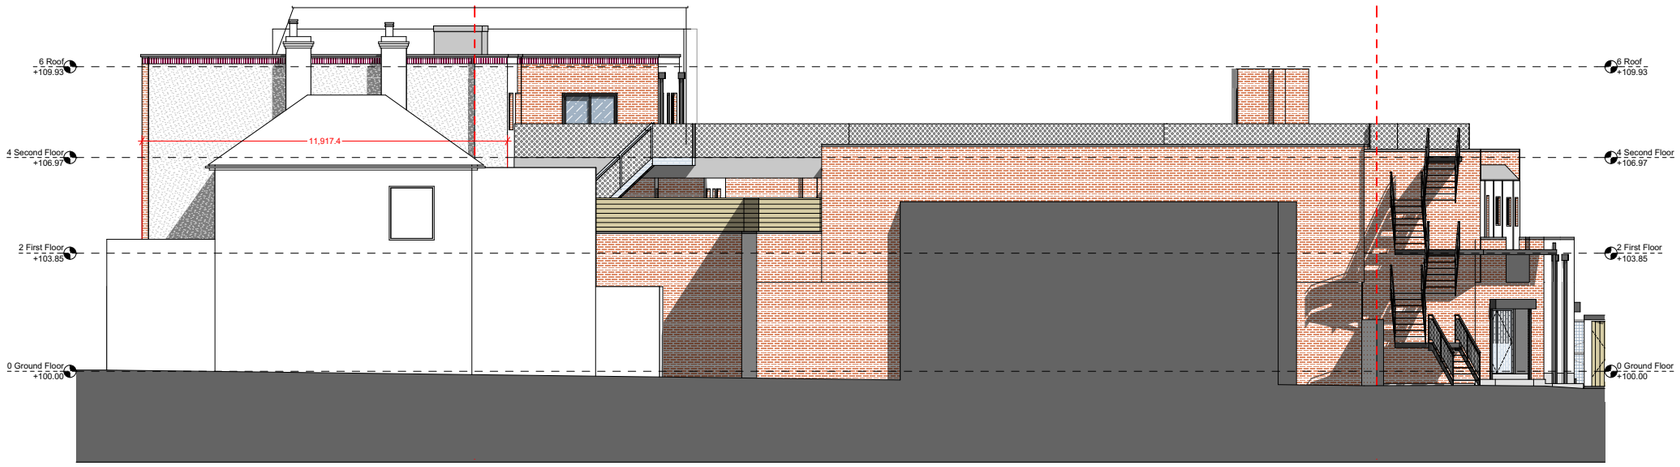

CRAWFORD PARTNERSHIP

Architecture &
Interior Design

a. 1a Muswell Hill
London, N10 3TH

t. 0208 444 2070

w. crawfordpartnership.co.uk

Side Elevation CC - Proposed General Arrangement


PROJECT NAME:	412 Muswell Hill Broadway	PROJECT ID:	2017-335
CLIENT:	Imrose Properties Limited	DRAWING ID:	306
DRAWN: SW	CHECKED: AC	REVISION: P1	DATE: 27/09/2023

CHANGES: Dimension added

1:200 @ A3

0.0m 2.0 4.0 6.0 8.0 10.0

NOTE:
Report all errors and discrepancies promptly to architects before proceeding with the works.
Do not scale from drawing. Figured dimensions to be worked to in all cases.
The contractor is responsible for checking dimensions, tolerances and references.
All structural information to be taken from the structural engineer's drawings.

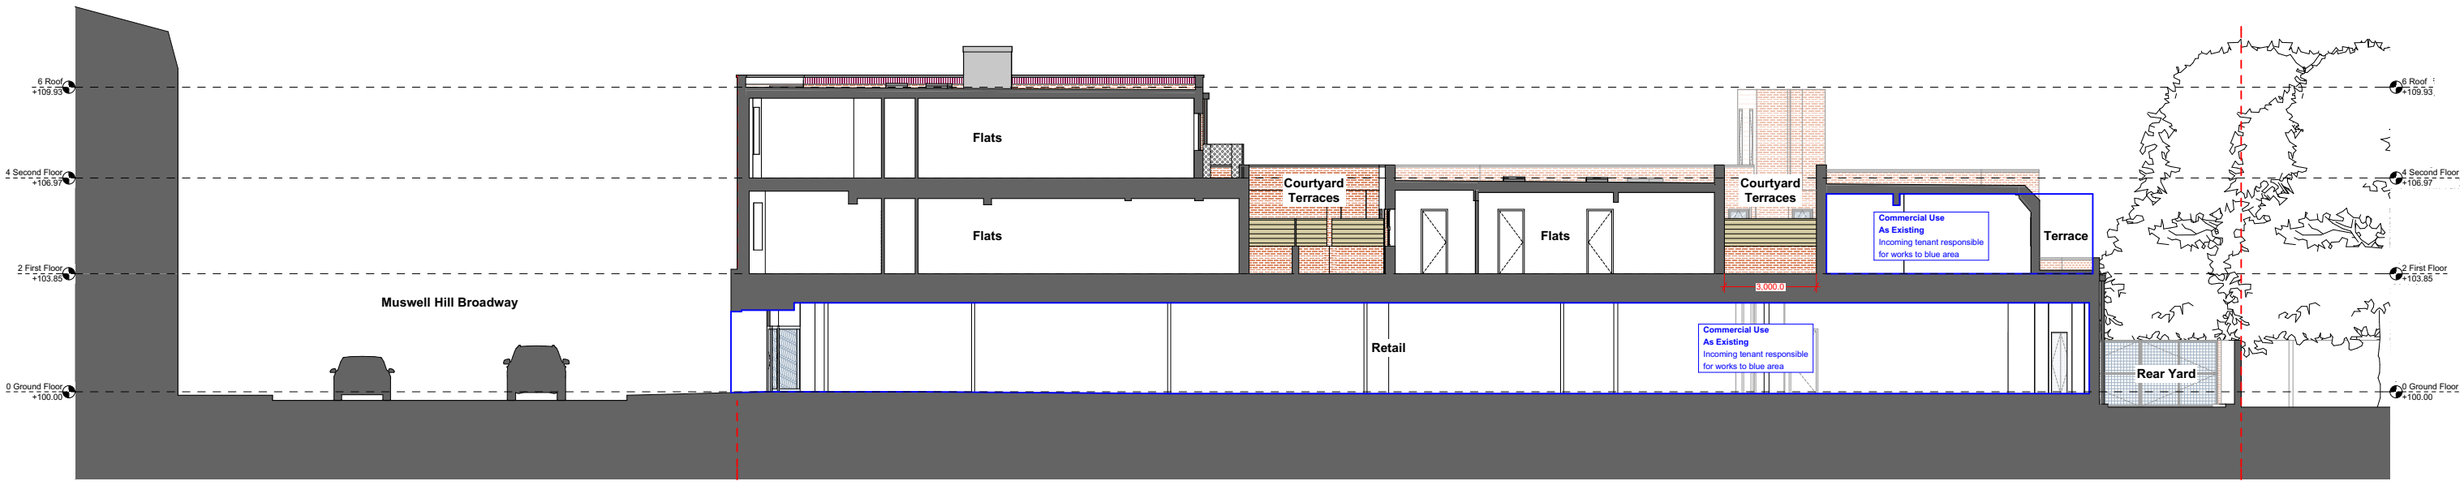

CRAWFORD PARTNERSHIP

Architecture & Interior Design

a. 1a Muswell Hill London, N10 3TH

t. 0208 444 2070

w. crawfordpartnership.co.uk

Longitudinal Section DD - Proposed General Arrangement

PROJECT NAME:	412 Muswell Hill Broadway	PROJECT ID:	2017-335
CLIENT:	Imrose Properties Limited	DRAWING ID:	307
DRAWN: SW	CHECKED: AC	REVISION: P1	DATE: 27/09/2023

CHANGES: Dimension added

1:200 @ A3

0.0m 2.0 4.0 6.0 8.0 10.0

NOTE:
Report all errors and discrepancies promptly to architects before proceeding with the works.
Do not scale from drawing. Figured dimensions to be worked to in all cases.
The contractor is responsible for checking dimensions, tolerances and references.
All structural information to be taken from the structural engineer's drawings.



CRAWFORD PARTNERSHIP

Architecture & Interior Design
a. 1a Muswell Hill London, N10 3TH
t. 0208 444 2070
w. crawfordpartnership.co.uk

Transverse Section GG - Proposed General Arrangement

PROJECT NAME:	412 Muswell Hill Broadway	PROJECT ID:	2017-335
CLIENT:	Imrose Properties Limited	DRAWING ID:	310
DRAWN: SW	CHECKED: AC	REVISION: P1	DATE: 27/09/2023

CHANGES: Dimension added

1:100 @ A3

0.0m 1.0 2.0 3.0 4.0 5.0

NOTE:
Report all errors and discrepancies promptly to architects before proceeding with the works.
Do not scale from drawing. Figured dimensions to be worked to in all cases.
The contractor is responsible for checking dimensions, tolerances and references.
All structural information to be taken from the structural engineer's drawings.