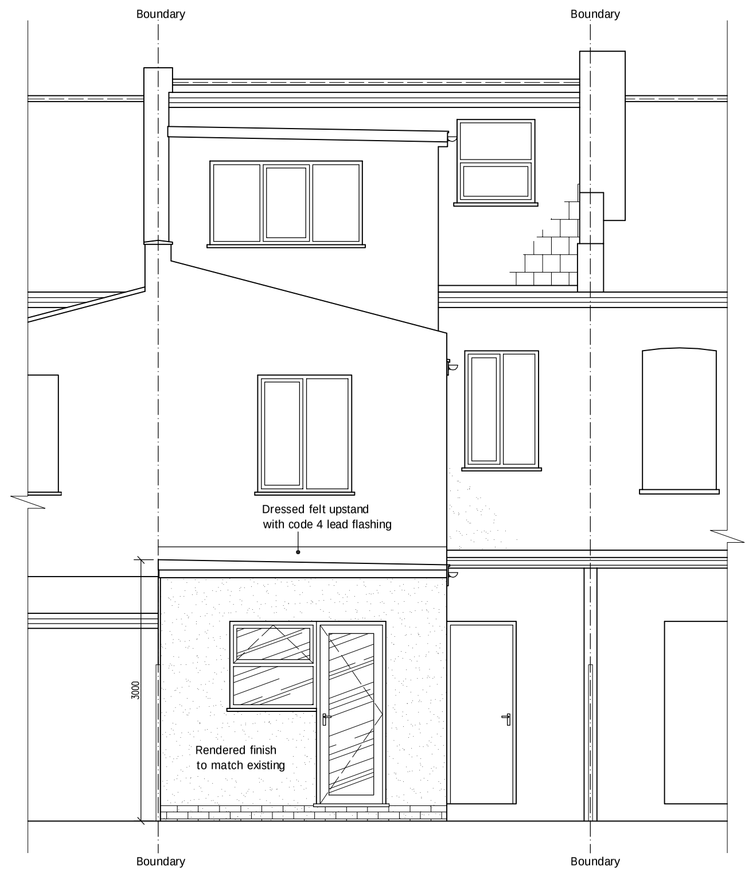

PROPOSED REAR ELEVATION
scale 1:50

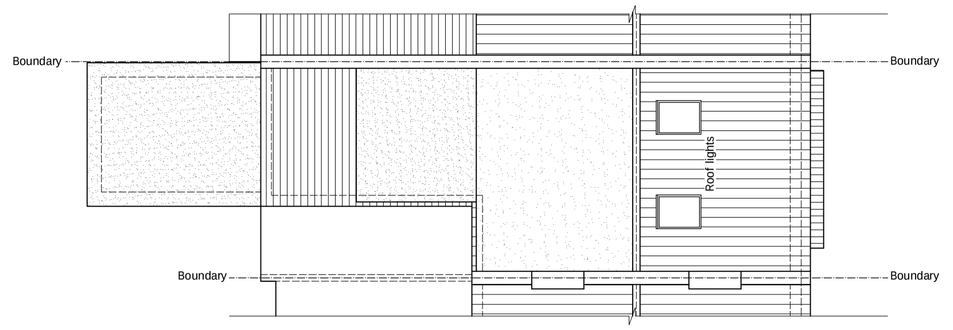

PROPOSED ROOF PLAN
scale 1:100

total area of new windows and doors = 2.75 m²
total area of windows and doors which no longer exist = 2.10 m²
total area of new floor = 6.90 m²

An inspection of the underground drainage was not possible on survey. Contractor should check drainage runs and invert levels prior to starting work on site and notify building control of results.
THE DRAINAGE SHOWN IS ASSUMED AND MUST BE VERIFIED BY THE CONTRACTOR.

New internal doors to have 10mm air gap to underside.

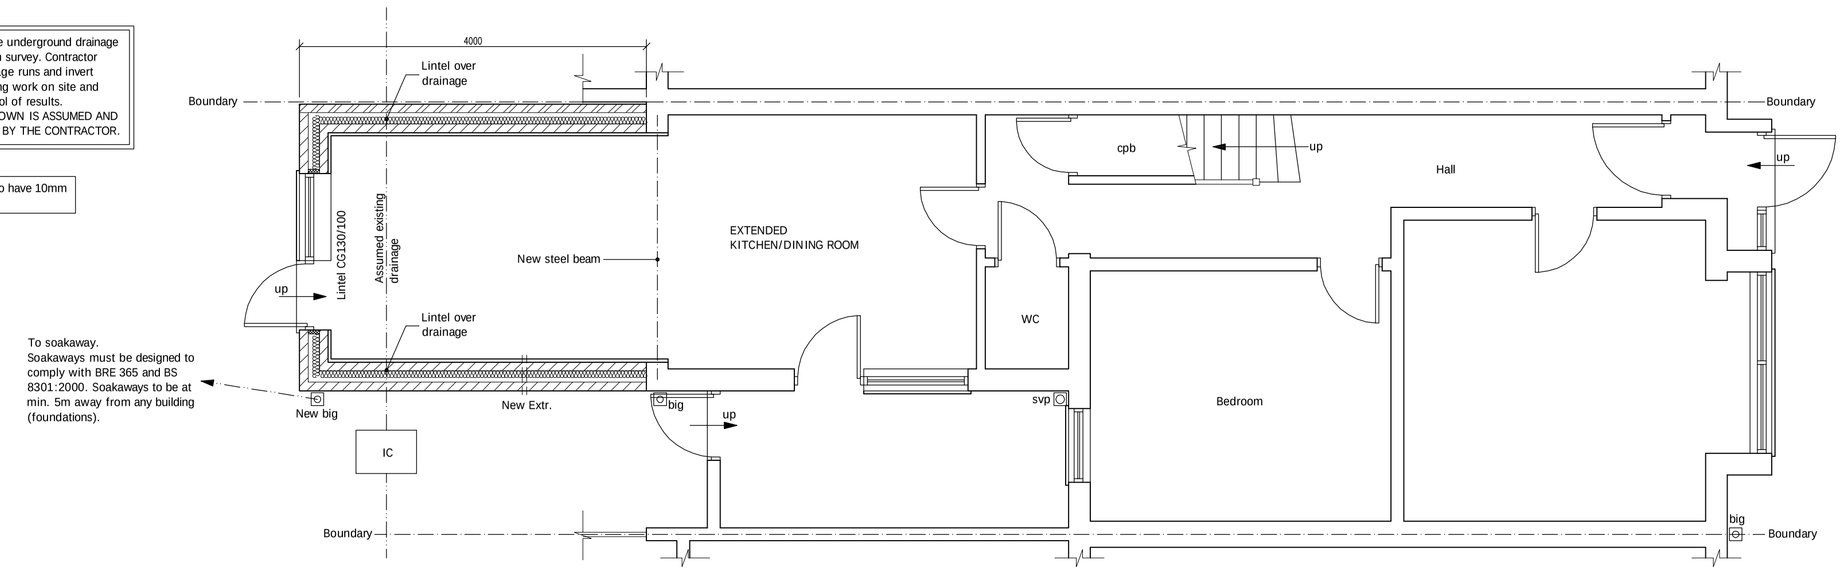

PROPOSED GROUND FLOOR PLAN
scale 1:50

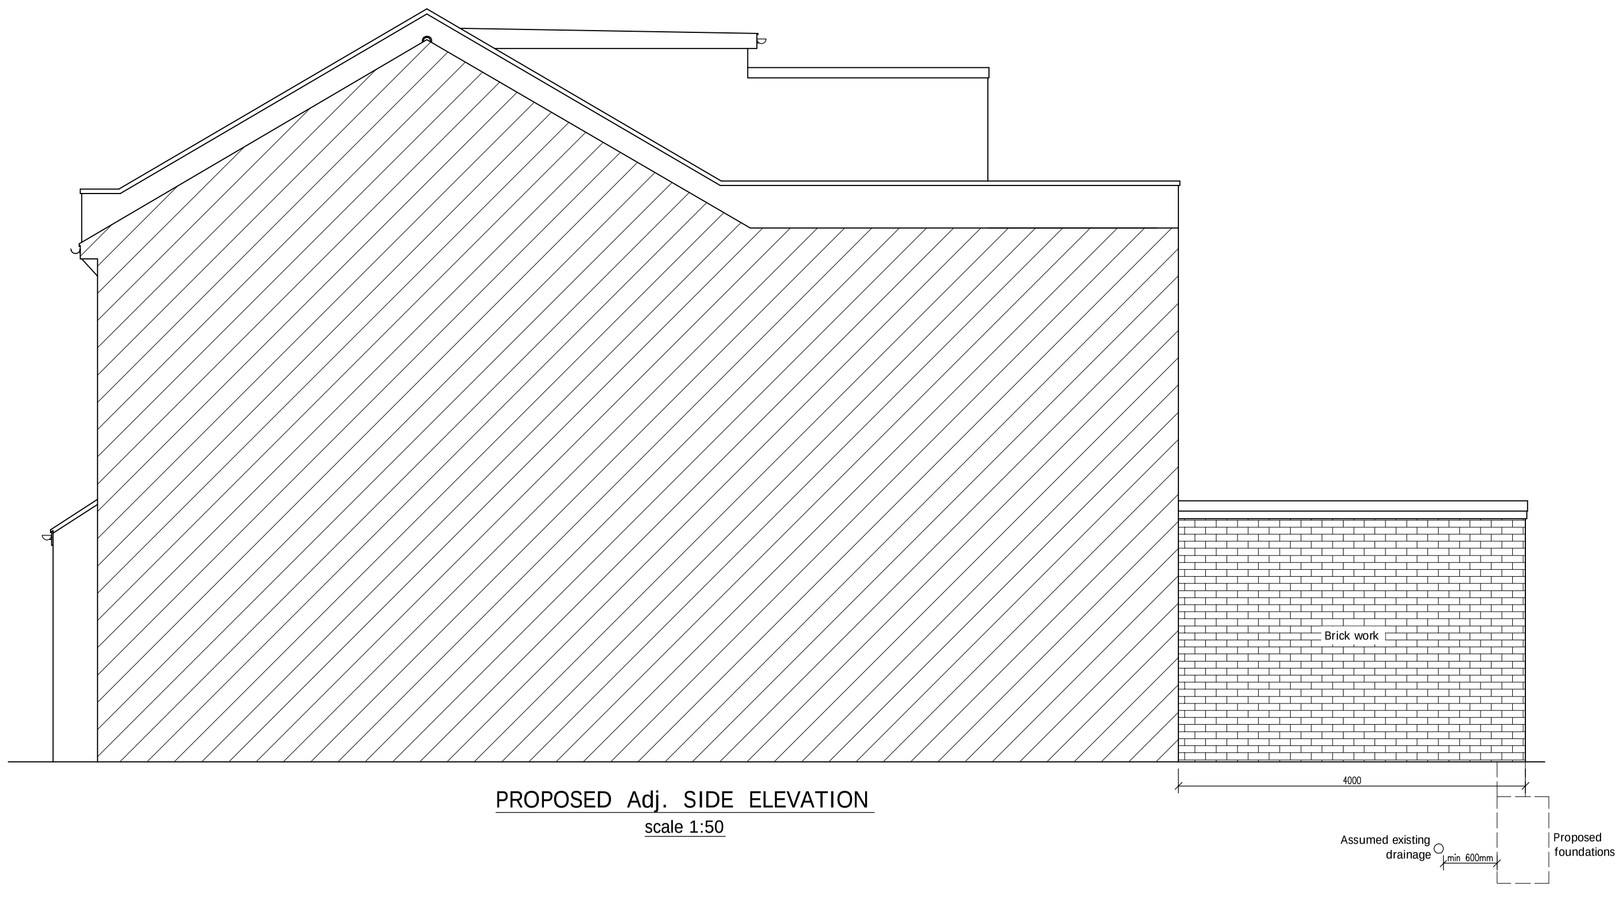

PROPOSED Adj. SIDE ELEVATION
scale 1:50

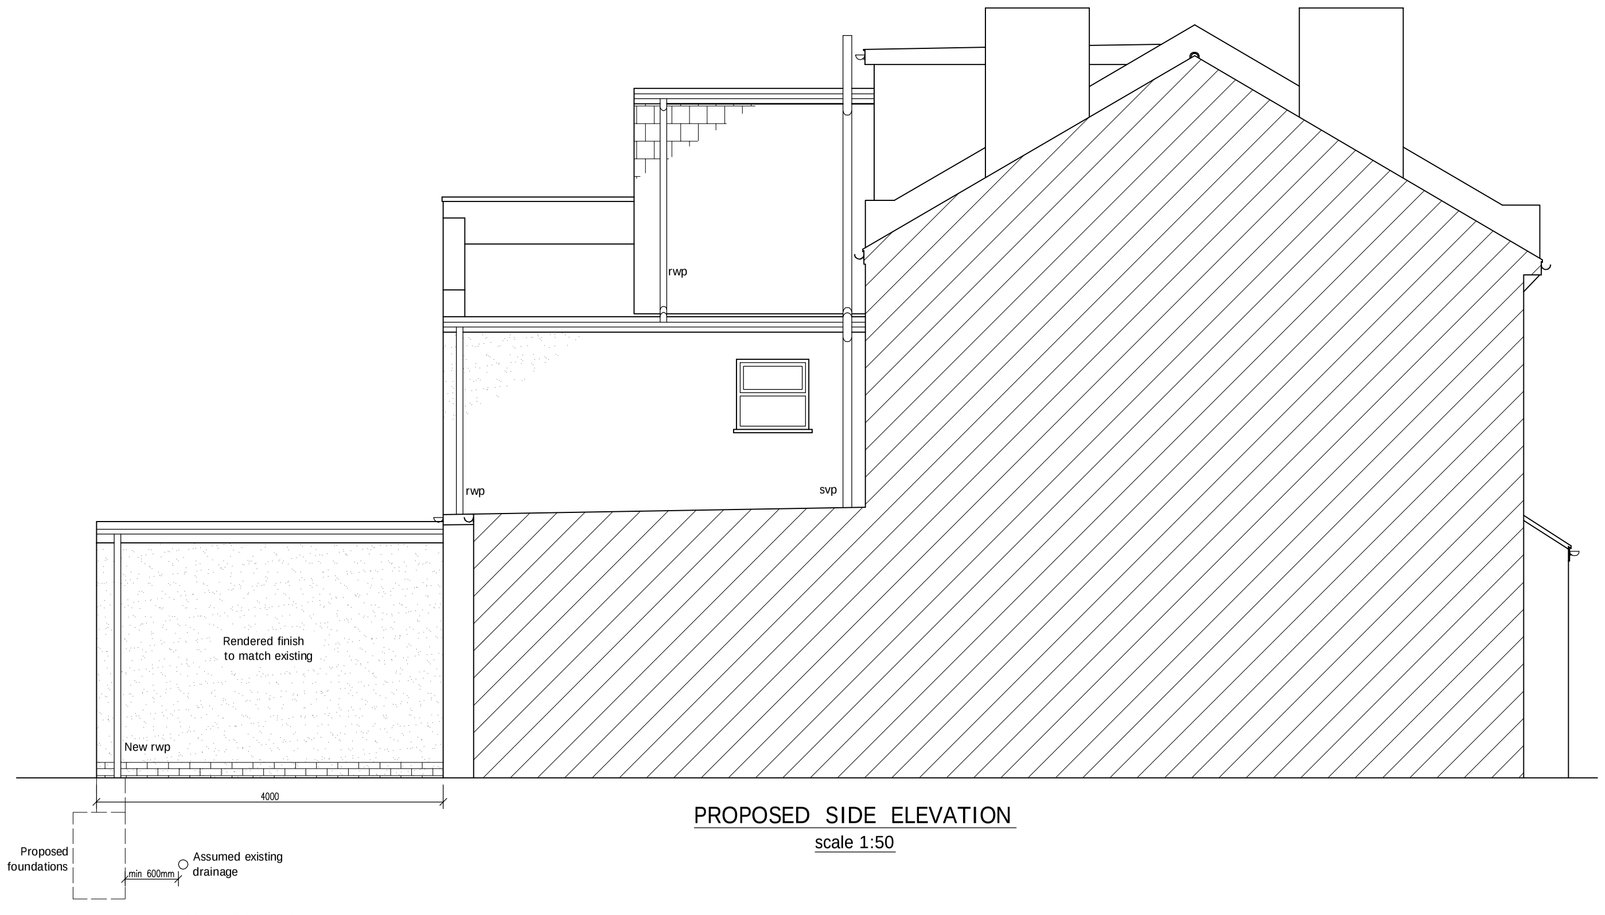

PROPOSED SIDE ELEVATION
scale 1:50

1:50
1m 0 1m 2m 3m 4m 5m

1:100
2m 0 2m 4m 6m 8m 10m

© This drawing and the works shown are the copyright of DISCOUNT PLANS LTD and may not be reproduced except by written permission.

ALL STRUCTURAL ELEMENTS (such as beams, lintels, joists, rafters, columns, walls, foundations and etc.) SHOWN ON DRAWINGS ARE ONLY INDICATIVE, THEY ARE SUBJECTED TO FURTHER STRUCTURAL ENGINEER's CONSIDERATION.

DRAWING STATUS: PLANNING

REV.	DATE	NAME	DESCRIPTION

DPL
Architectural Design Studio
4 ST ANNES, DORIC WAY,
EUSTON, LONDON NW1 1LG
+44 07838 135 957

GENERAL NOTES:
Any dimensions shown are indicative only and are subject to verification on site. The contractor to set out, check and co-ordinate all dimensions on site during the course of the works and prior to setting out on site. This drawing to be read in conjunction with all other Architect's and Engineer's drawings. Structural Engineers calculations and any specialist supplier's drawings.
1. It is the responsibility of the Party Wall Act, the homeowner is responsible and should:—
1.1. Ensure that all working drawings and calculations are completed, approved by Building Control or Planning Departments & that they are the current revised drawings before any works start on site.
2. Inform the Building control department that the works are about to commence on site after receiving an approved decision from planning / building control in writing for your proposed works.
3. Verify boundary lines & ground conditions including dropping positions and new connections of all gas; water; electric; soil & vent pipes; drains; rainwater pipes & gutters prior to the commencement of excavations. Owner is responsible for establishing own boundary lines as DPL are not responsible for checking land ownership even if drawings have been approved by the planning and building control departments. If uncertain a land search should be carried out by the homeowner/contractor.
4. Owner is responsible for ensuring adequate temporary propping is provided to the adjoining property is responsible for works being carried out on a building notice. No project should start without notice.
5. Owner is responsible for purchasing additional materials and covering extra engineering design costs for any additional structural design change on site from the start to end of building works requested by building control or any other third party's instruction during building works.
6. Request a copy of the Party Wall Award where works effect party wall or invoke excavations within 3 meters of adjoining buildings or building over a public sewer. (clients responsibility)
7. Where works involve demolition to ensure that all elements of the building and adjoining structures are accounted for and that all necessary propping and temporary supports are in place. "do not scale off this drawing as the scaling may be off"
8. Works carried out under a building notice or prior to approval of drawings are at the contractors/owners risk. (all DPL drawings must be approved before works commence) Building control and fire authorities and other statutory bodies and utility companies departments are fully responsible for the likelihood of condemned works.
9. Any discrepancies, either between written and site dimensions or between this drawing and other consultant's or suppliers drawings, should be brought to the immediate attention of DPL before executing the structural, drainage, mechanical and electrical works. Any works carried out in connection with various trades or the building in general which is on site then this will need to be brought to DPL attention straight away before works commence and purchase of materials be made so an alternative design can be researched and approved by building control or the engineer before works can commence.
10. All of DPL structural designs are subject to findings being 1m deep, if however the foundations are found to be deeper than 1m then DPL will need to be informed as existing foundation type and building control will need to advise on a different method of construction. If requested by building control either a raft or pad foundation, this will be at the extra cost to the client as DPL structural designs are for strip only.
11. All walls which have been designed to be removed on plans are to be checked on site by building control inspector/builder for load bearing, or non-load bearing status before purchase of steel/s. If non-load bearing then steel is should not be ordered. No refund or claim can be given against DPL on the design/materials charged for these steel/s.
12. All drainage connections is assumed & is subject for confirmation by the building control officer during the excavation stage, foul and surface connections should be approved by thames water before works commence.

OTHER NOTES:
All new proposed roof and wall finishes on this drawing to match existing materials. All new proposed skylights to be fitted with flashings to the manufacturers instructions. Any new windows to be fitted within 1m of the proposed windows shown on this drawing which overlook other property's are designed to be non opening and of obscure glazing. For a permitted development loft design the dormer designed on this drawing is set back from the eaves by 200mm, this note is a confirmation that it is designed this way. All works to be carried out in accordance with the latest appropriate codes of practice and to comply with current building regulations.

An inspection of the underground drainage was not possible on survey. Contractor should check drainage runs and invert levels prior to starting work on site and notify building control of results. ALL DRAINAGE SHOWN IS ASSUMED AND MUST BE VERIFIED BY CONTRACTOR.

TERMS - this drawing has been created to discount plans ltd for the "client" only, a bound contract has been made between both party's in which a signed contract for creation of works involving person-working hours for this drawing has been made, so refund will be allowed or claim made of drawing and any other drawing's relating to this project for whatever reason can be made against DPL. Discount plans ltd and their employees or the client will have the right to control the use of this drawing, if unauthorised use of this drawing occurs then DPL will have the right to claim damages against them, client accepting these terms has agreed on all the above by signing contract between both party's and confirmation that 40 minutes can be given.

PRINT @ A3 SHEET SIZE
www.discountplanstd.com

THIS DRAWINGS CONTENT INCLUDING NOTES IS BOND TO SIGNED AGREED CONTRACT BETWEEN CLIENT & DISCOUNT PLANS LTD

SITE ADDRESS
53 GRANVILLE ROAD,
WOOD GREEN, LONDON, N22 5LP

DRAWING TITLE
PROPOSED DRAWINGS

DRAWN AT	DRAWN BY
HEAD OFFICE	

SCALE	@ A3	
as shown		13. DECEMBER. 2023

DRAWING No.	REVISION
DPL . 02 .	-

www.discountplanstd.com