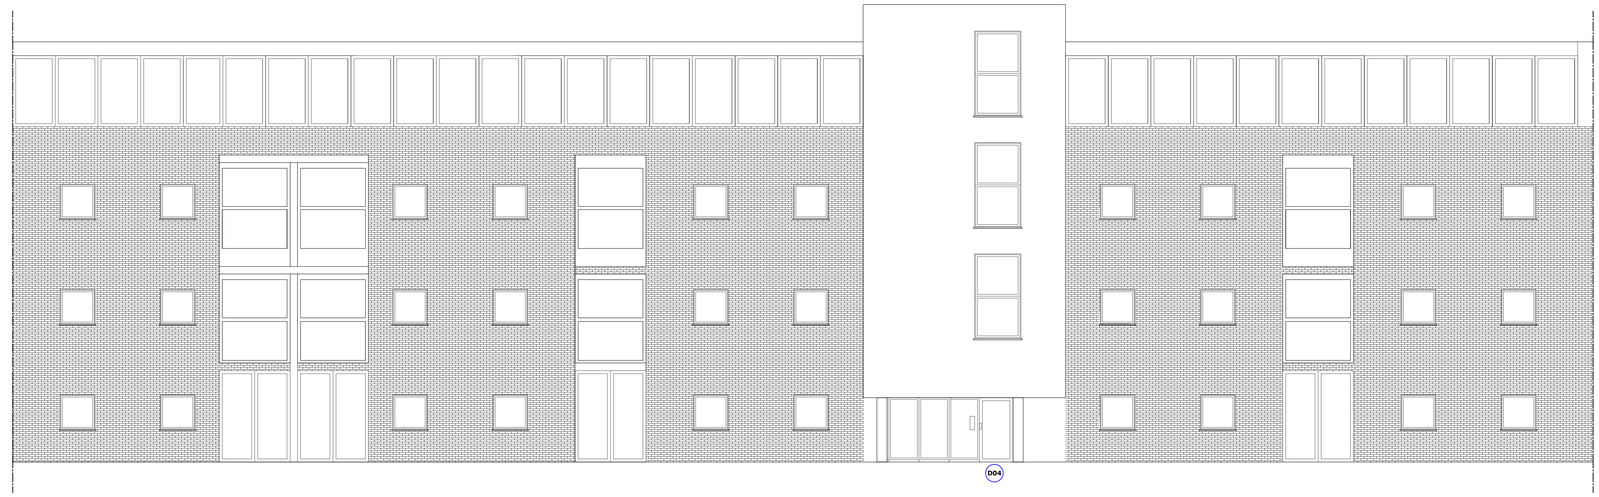

1 Existing South Elevation
Scale:1:100 @ A1

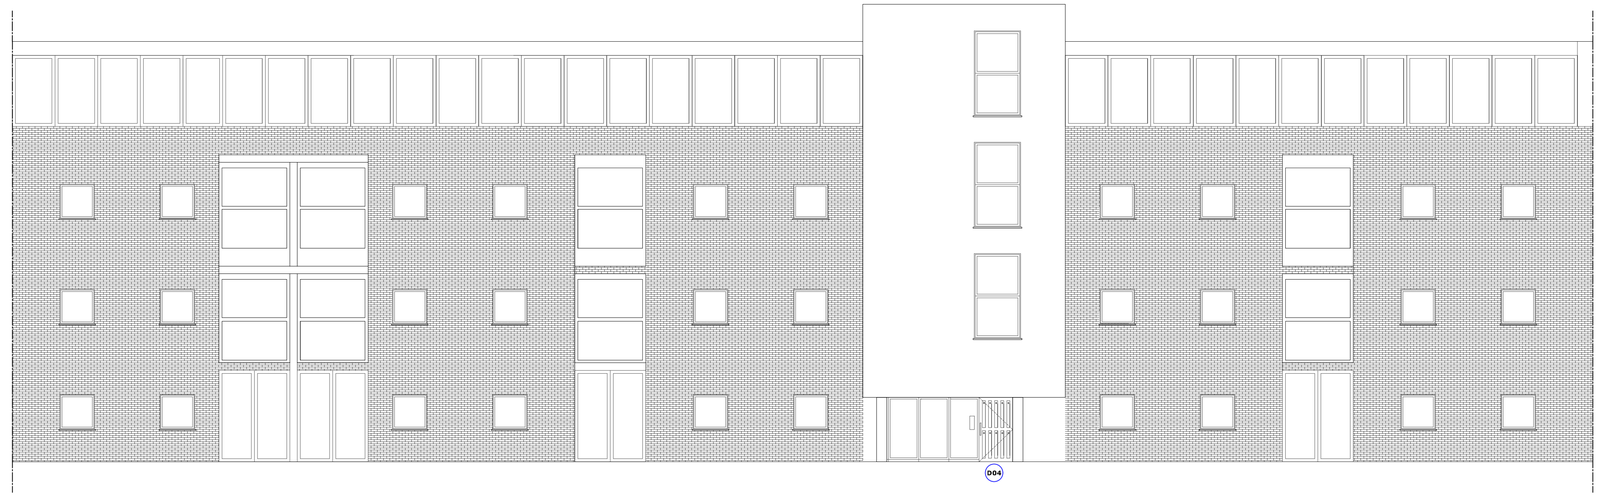

2 Proposed South Elevation
Scale:1:100 @ A1

Scale Bar 1:100
0 1 2 5m

P1	Planning	MO	AJ	21.12.2023
Rev	Description	By	QA	DD.MM.YY

© This drawing and any design hereon is the copyright of Potter Raper and must not be reproduced without their written consent. All drawings remain the property of Potter Raper. Figured dimension only to be taken from this drawing. All dimensions to be checked on site. Please inform Potter Raper immediately of any discrepancies before work proceeds.

Client
Wates

Project Name
53-64 Turners Court

Project Location
53-64 Turners Court
Haringey N15 5BW

Sheet Name
Existing and Proposed South Elevation (53-64)

Project Status
Planning

Drawing Nr.
10675-PR-TC5364-ZZ-DR-A-PL204

Scale
1:100 @ A1

POTTER RAPER
Duncan House
1A Burnhill Road
Beckenham
Kent
BR3 3LA
Tel: 020 8658 3538