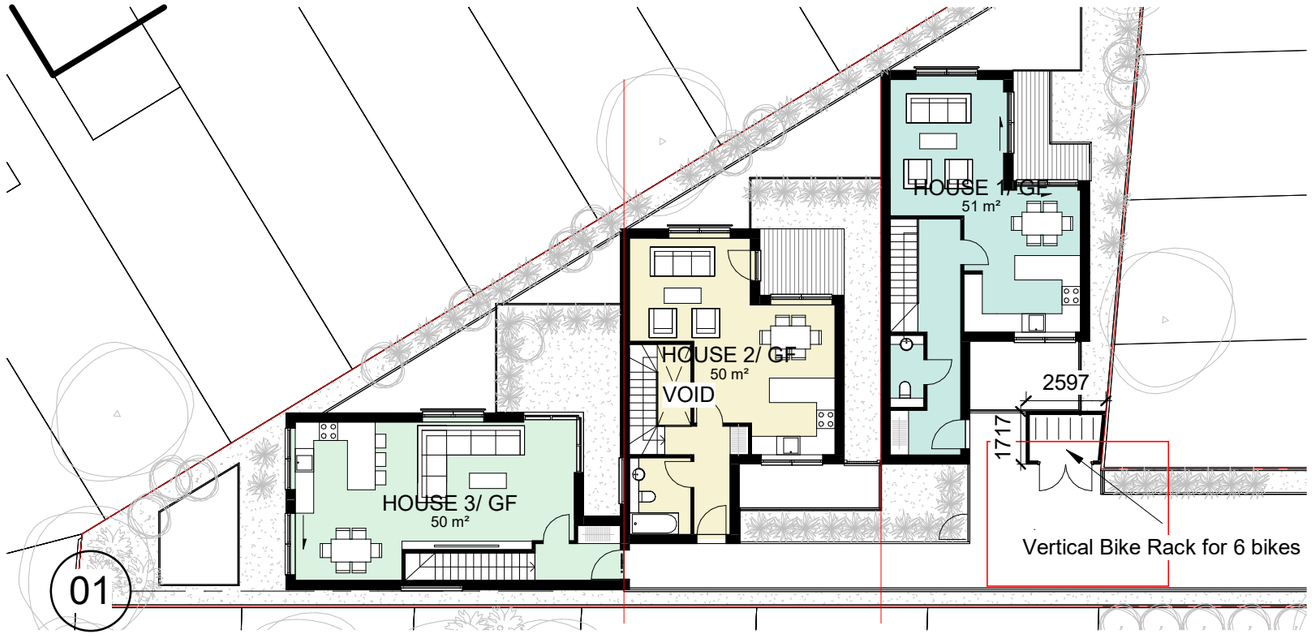

Ground Floor Plan | Scale 1:200

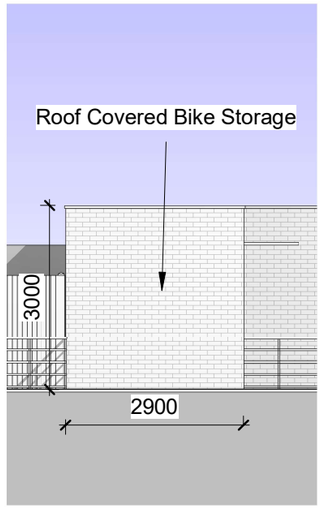

Elevation | Scale 1:100

Vertical Bike Rack Detail

Manufactured by:
THE BIKE STORAGE COMPANY

Dimension:
390 x 90 x 595 mm

Website:
https://www.thebikestoragecompany.co.uk/product/vertical-bike-rack/

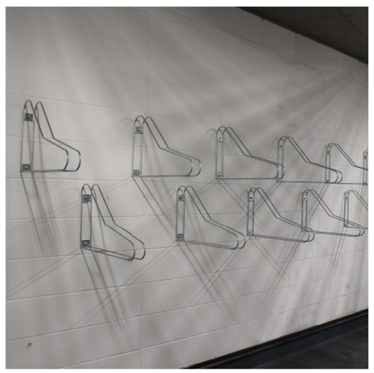

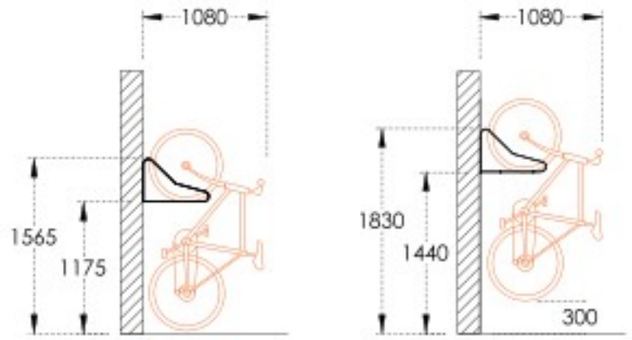

Clear access space in front of wall: 1080mm
Min. spacing between racks: 305mm
(Bespoke centres available)
Minimum ceiling height: 2100mm

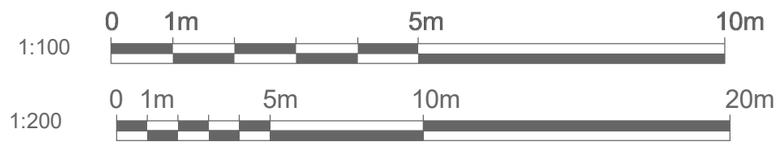

Notes.
Contractors must verify all dimensions at the site before comencing any work.
No constrcution work before Building Control approval and structural engineer confirmation.
Any discrepancies to be reported to Gridline.
All drawings are to be read in conjunction with all relevant drawings and specifications.

Project No.S

REV	DATE	DESCRIPTION	BY	CH

PROJECT TITLE
10-16 Ashfield Road,
London, N4 1PB

DRAWING TITLE
DOC - Cycle Parking Details

CLIENT
Mr Sumal

DATE	Project No.	DRAWING No.	SCALE @ A3	Drawn by:
Jan 2024	7723	DOC -8	As indicated	Niloufar

PLANNING SERVICES
Unit 9b,The High Cross Centre,
Fountayne Rd,
N154BE
TEL: 020 8802 3480
www.samplanning.co.uk