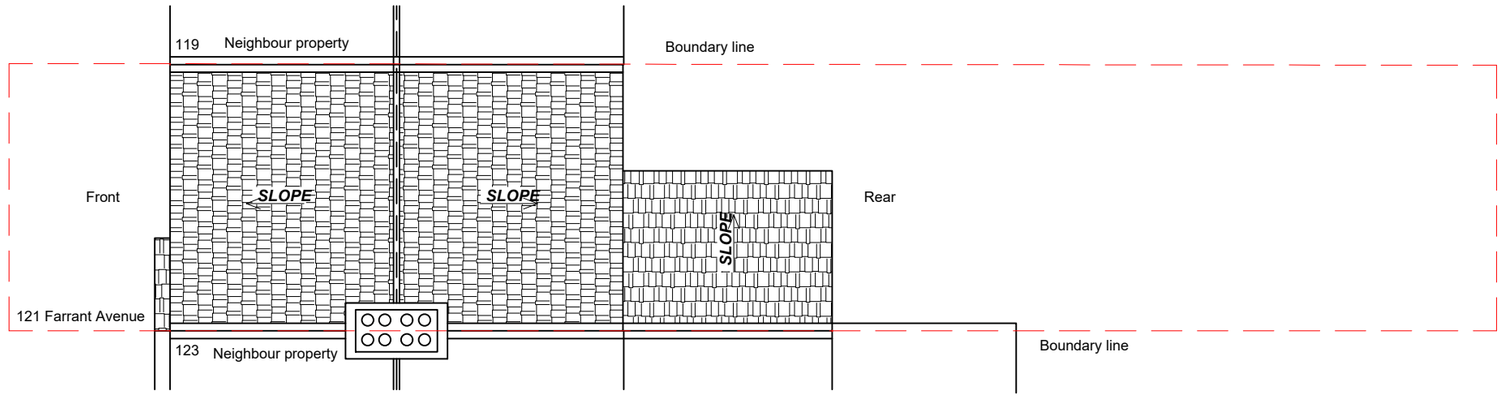

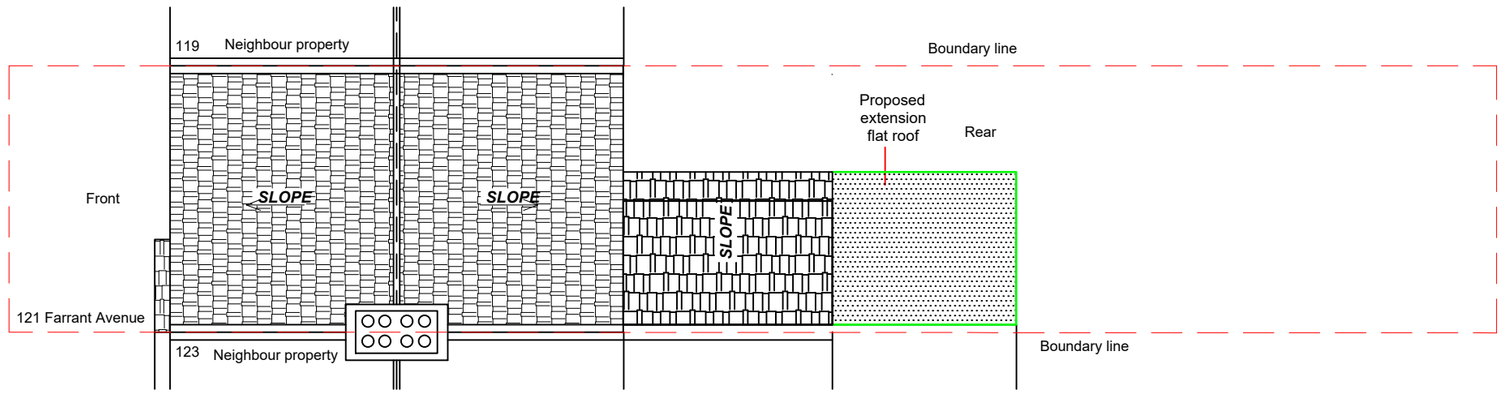

0 1 2 3 4 5 M

Meters @ 1:100 @ A3

Key:
——— - existing
——— - proposed

Project:
121 Farrant Avenue, London,
N22 6PE

Title: SITE PLANS

Project:	520123	**Drawing No:**	007
Drawn:	EQ:	**Scale:**	1:100 @A3
Revision:	04:	**Date:**	Jan 2024