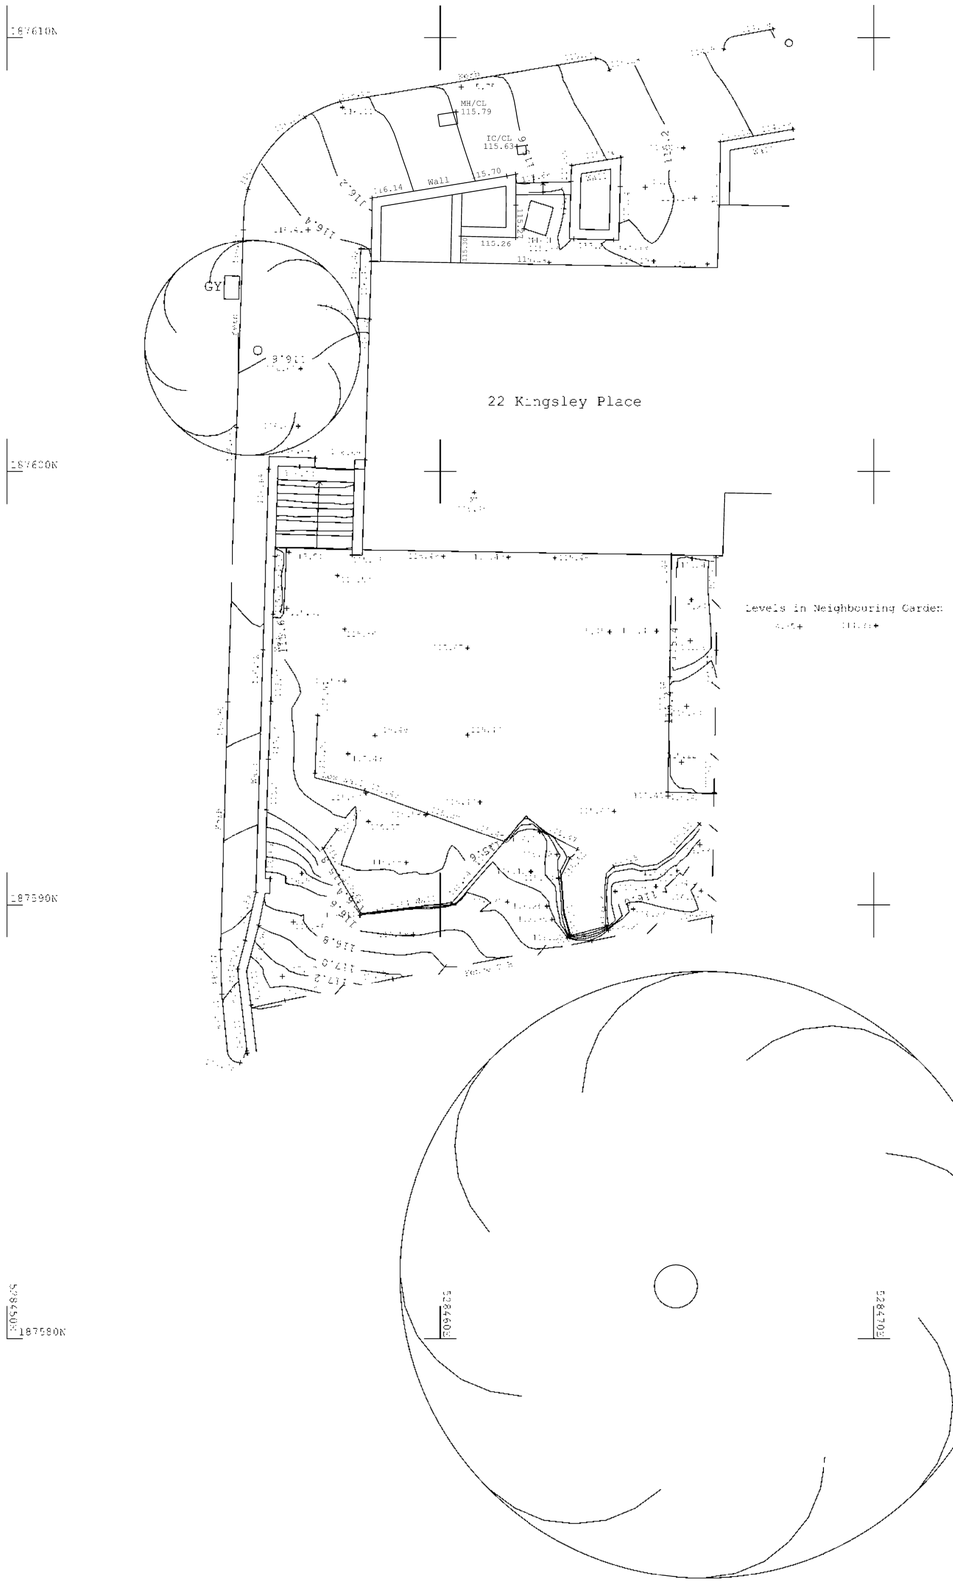

Datum: 114.00m.

Front Elevation.

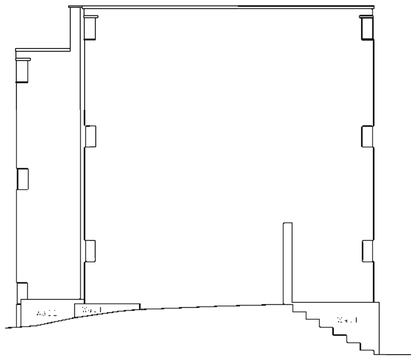

Datum: 114.00m.

Side Elevation.

Datum: 114.00m.

Rear Elevation.

0 1 2 3 4 5M

Revision	Date	Description	By

Drawing Title: Survey of existing

Scale	Date	Drawing No.	Rev
1-100@ A2	2024.01.13	PLE-005	

Project: 22 Kingsley Place N6 5EA

Client: Mr & Mrs Thomas

© Sutherland Hussey Harris Architects
This drawing has been produced for the client for the project on the site shown. It was prepared for a purpose agreed with the client and will have a commensurate degree of accuracy. It is not a record "as built". This drawing is not intended for use by any other person or for any other purpose than that specified here. Sutherland Hussey Ltd accept no liability whatsoever if this drawing is used by any other persor or for any other purpose.

SUTHERLAND HUSSEY HARRIS
a: 99 Giles Street / Edinburgh / EH6 6BZ
t: 0131 553 4321
e: architecture@suhuha.com
www.suhuha.com