

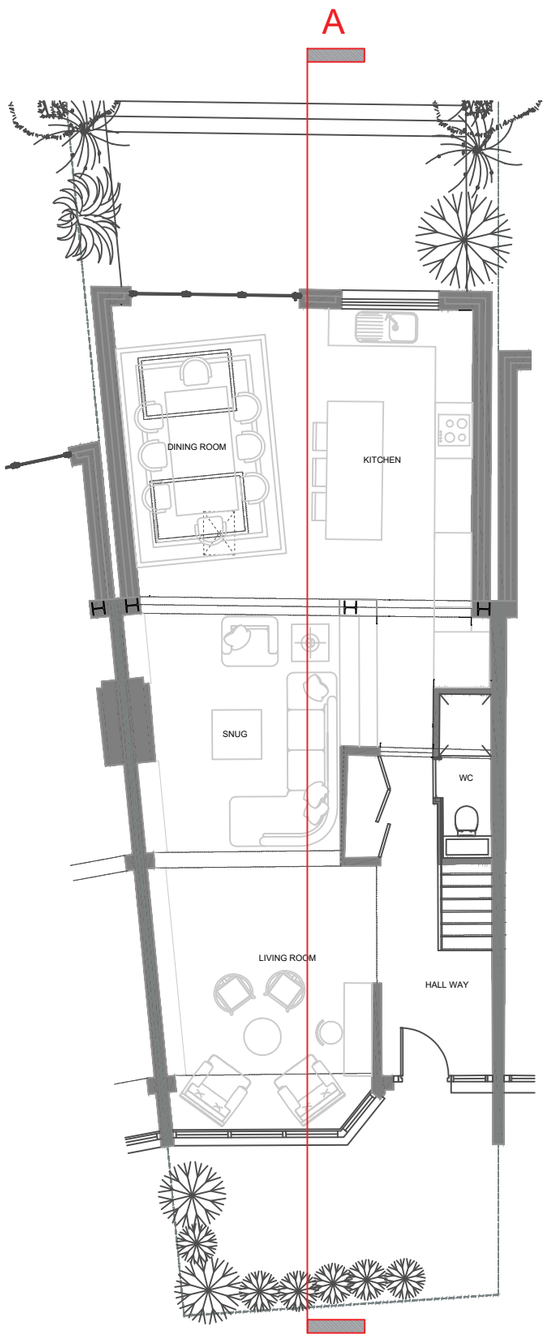


1 PROPOSED GROUND FLOOR PLAN
Scale 1:100

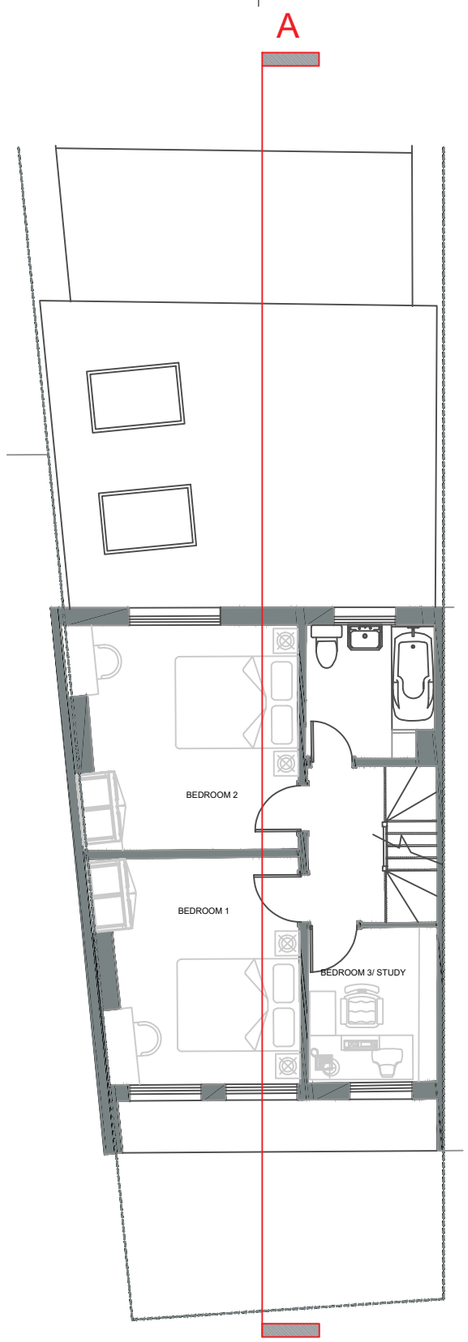

2 PROPOSED FIRST FLOOR PLAN
Scale 1:100

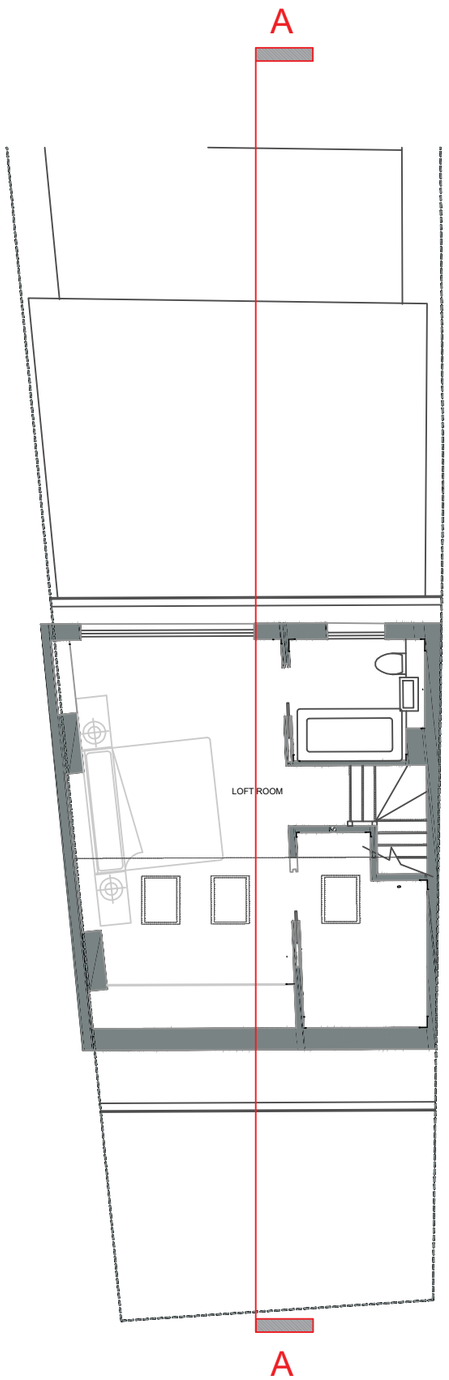

3 PROPOSED LOFT FLOOR PLAN
Scale 1:100

REV	REVISION DETAILS	DATE	DRW	CHK
01	PRELIMINARY ISSUE	12.02.24	KRA	KAA

1:100

2m 0 2m 4m 6m 8m 10m

PROJECT:
0248_E - 6 DOWNHILLS AVENUE

PROJECT ADDRESS:
6 Downhills Ave,
London
N17 6LG

CLIENT:
Zan Kaufman

PROJECT NUMBER:
0248_E

DRAWING NAME:
PROPOSED
FLOOR PLAN

DRAWING NUMBER:
0248_E-KAA-XX-XX-DR-A-1001 -S0-P1

ISSUE TYPE:
PRELIMINARY

FIRST ISSUE DATE:
05.02.24

SCALE: 1:100

DRAWN BY: KRA CHK BY: KAA

KA—A
kristofer adelaide architecture ltd.

T: +44 (0) 203 954 3533
E: ka@ka-a.co.uk
W: www.ka-a.co.uk

(c) - Kristofer Adelaide Architecture. Registered Company based in England and Wales (No.10782421)