

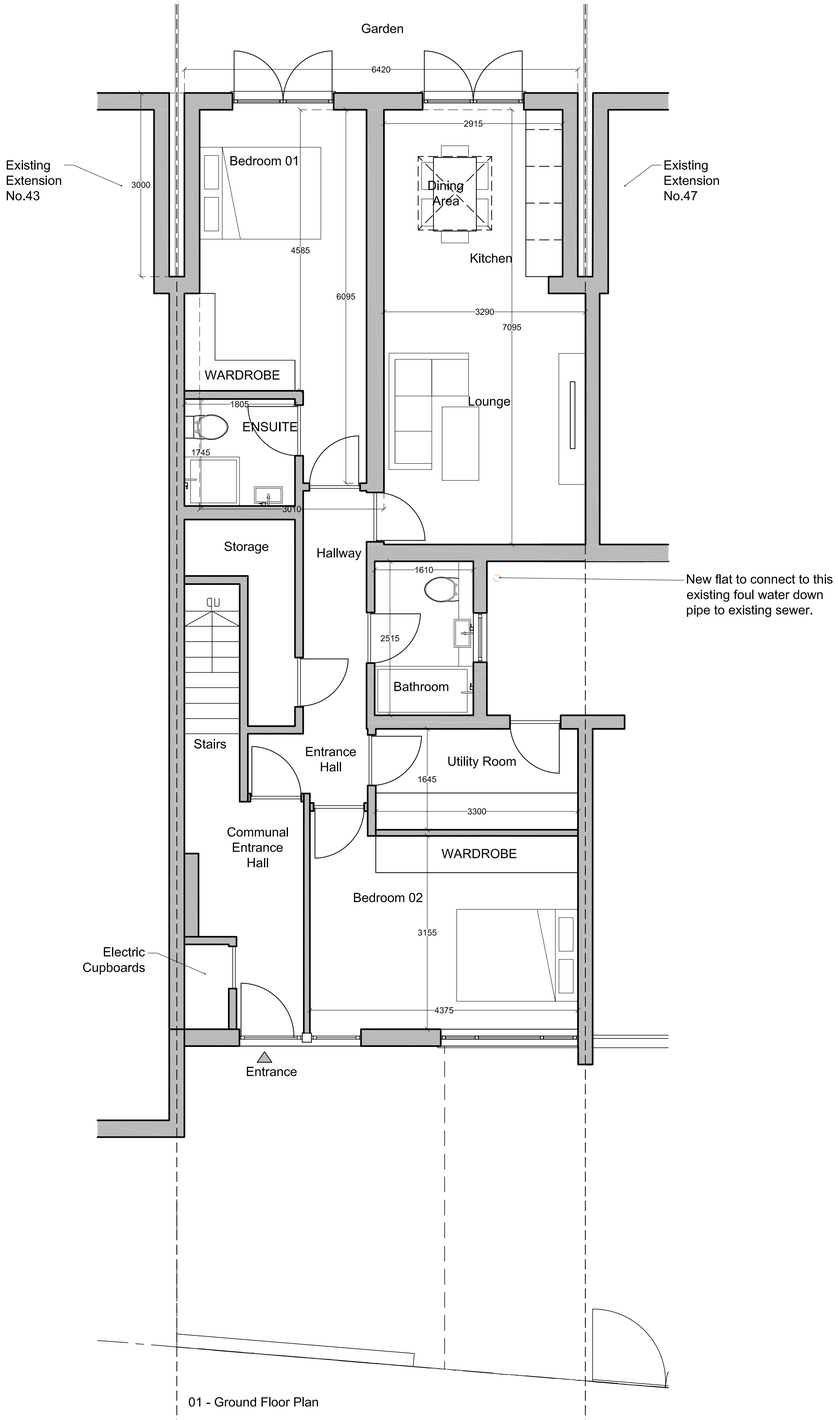


01 - Ground Floor Plan

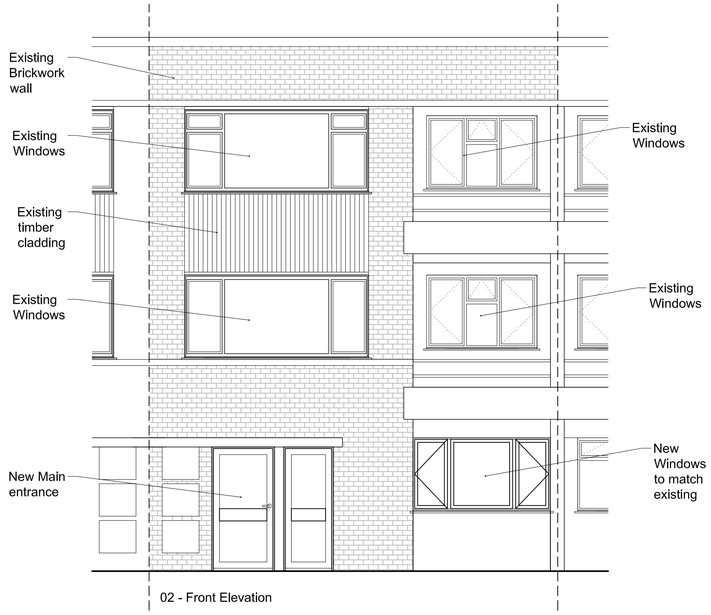

02 - Front Elevation

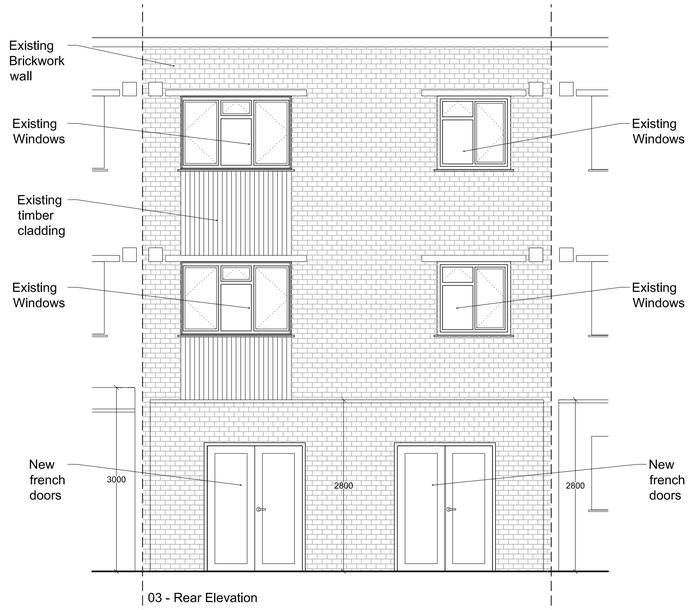

03 - Rear Elevation

STUDIO HEDG ARCHITECTS
Innovation Centre, Knowledge Gateway, Boundary Road, Colchester, CO4 3ZQ
+44 (0)7889 228 023
hedgarchitects.com

GENERAL NOTES:
Copyright Studio Hedge Architects Ltd. No implied licence exists.
This drawing is not to be scaled. Use figured dimensions only. Contractors must verify all dimensions on site before commencing any work or shop drawings.
Subject to statutory approvals and survey.
Building areas are liable to adjustment over the course of the design process due to the ongoing construction detailing developments.
Please note the information contained within this drawing is solely for the benefit of the employer and should not be relied upon by third parties.

Rev	Date	Revision / Reason For Issue

Drawing Key

N

0 1 2 2,5

Drawing Title
Proposed Ground Floor Plan
Front & Rear Elevations

Project Title
45 Rosebery Gardens
Crouch End, N8 8SH

Scale	Size	Drawn	Checked	Date	Client
1:50	A1	AHD	CA	15/01/24	Klaine Andrews

Project	Orig.	Zone	Level	Type	Role	Number	Rev	Drawing Status
0106	- HA-	00 -	00 -	DR-	A -	2000 -	-	Planning

Studio HEDG Architects