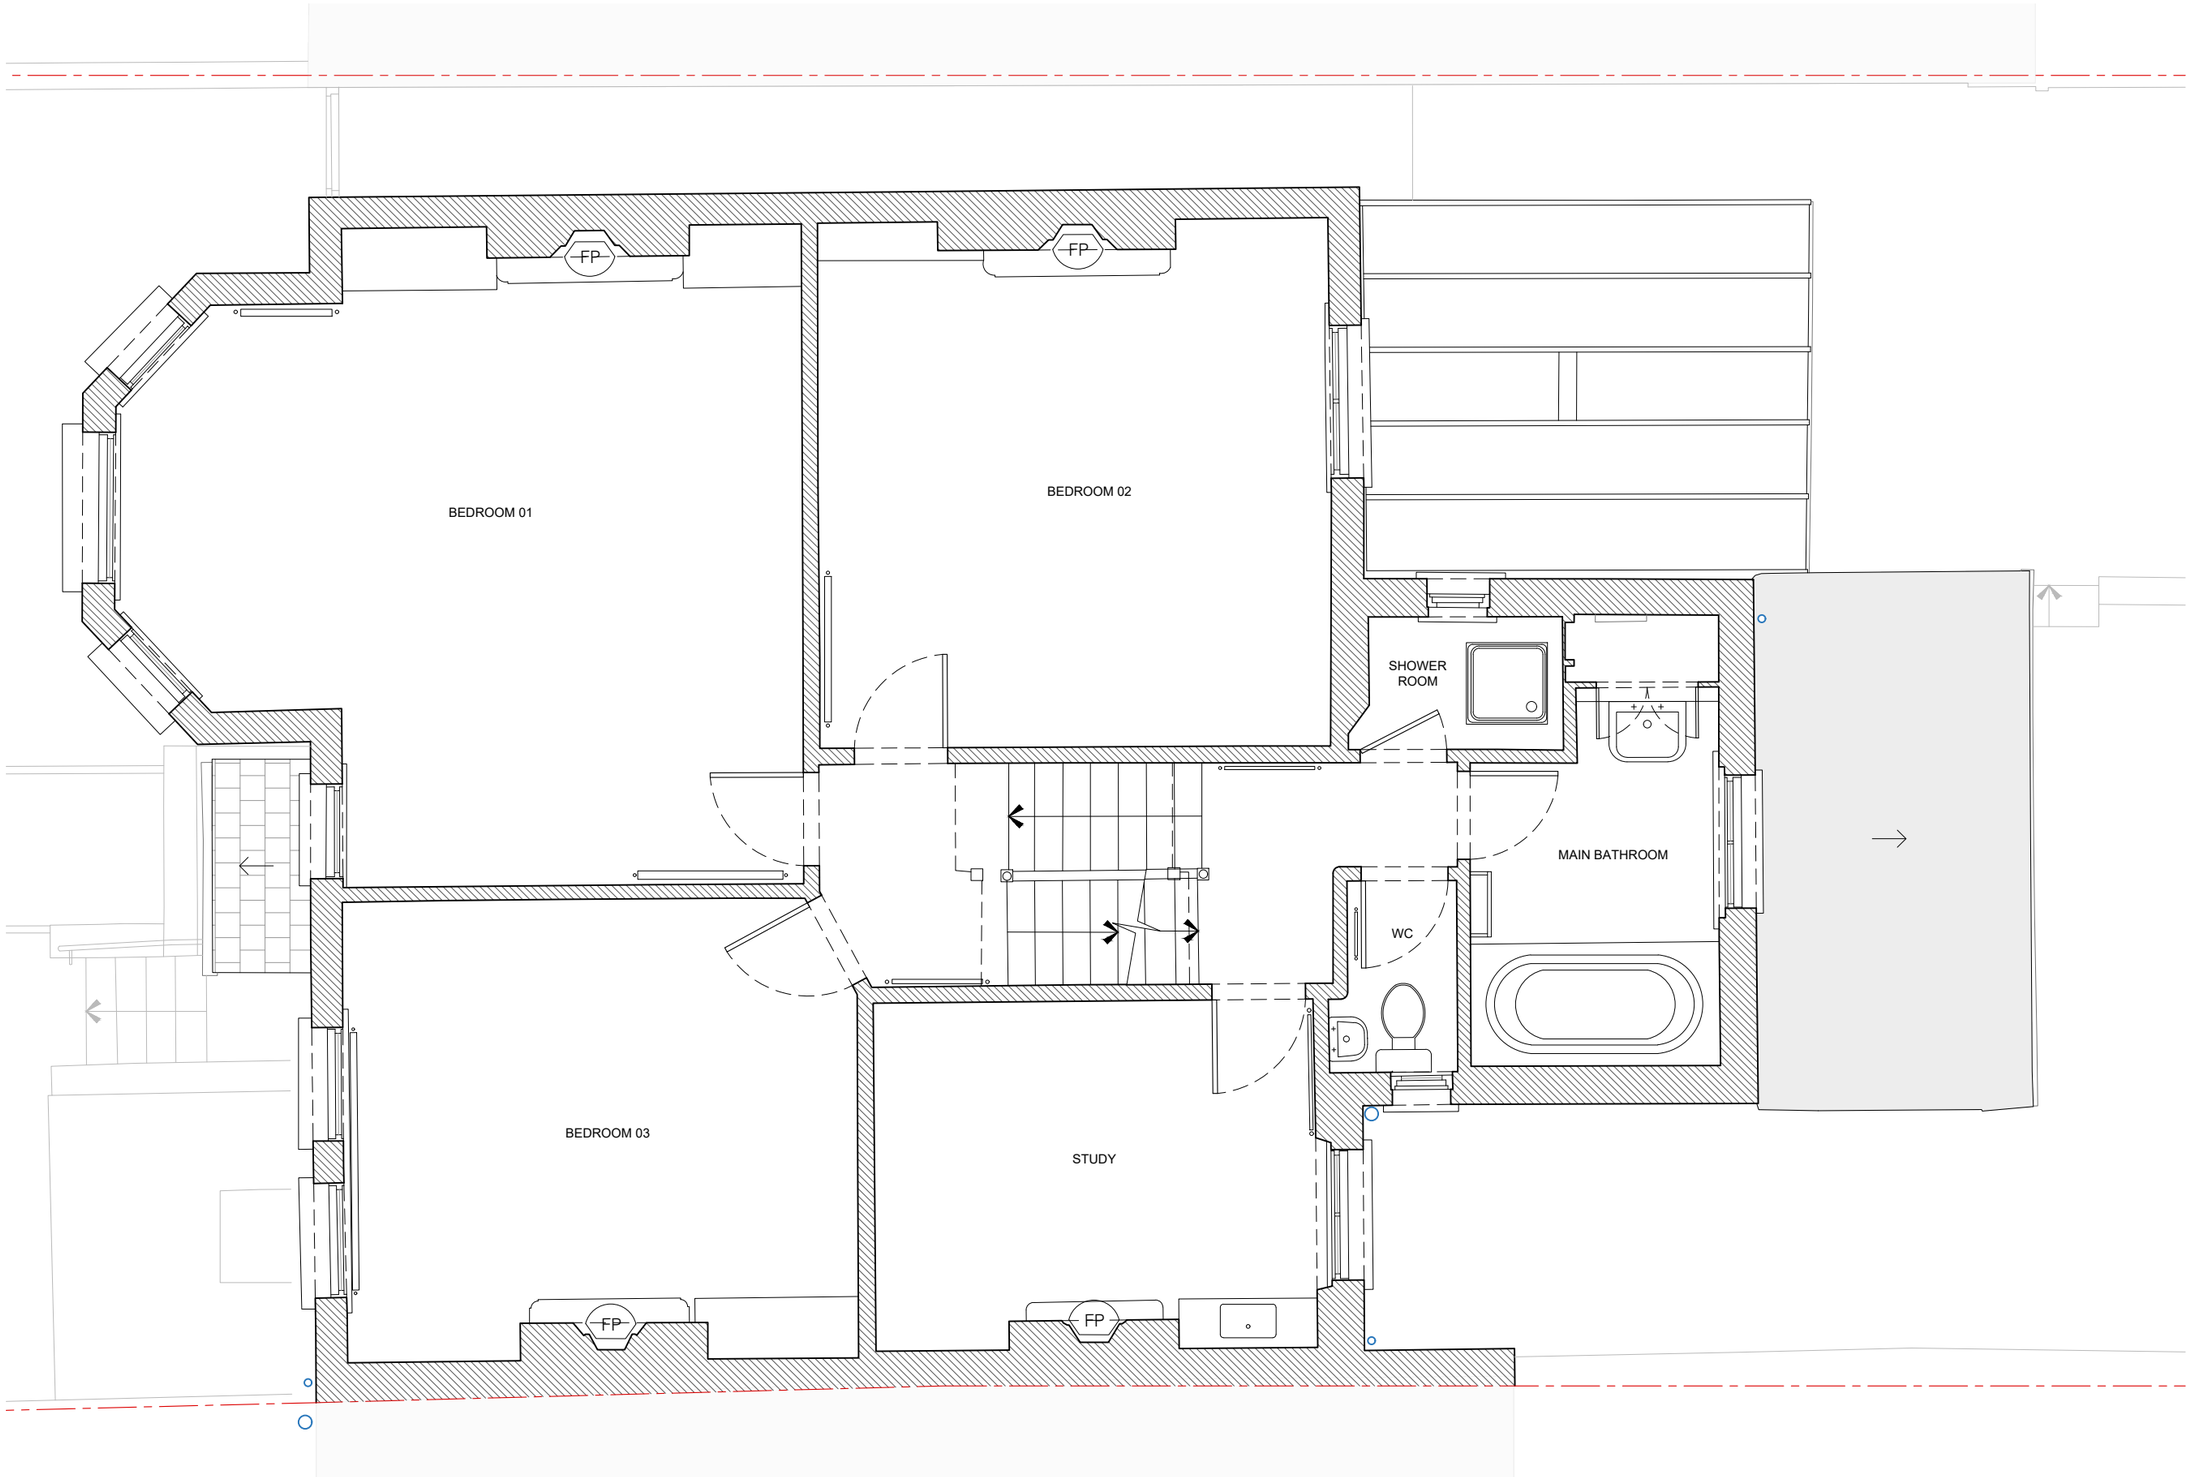


KEY

existing walls

Orientation

Scale Bar

0 0.5 1 m

Rev	Issue	Drwn	Chk	Date
--	Stage 3 - Planning	AR	MW	27.03.24

Title: Existing First Floor Plan

Stage: 3 - Planning

Client: J & Y Ashida

Drawing No: MVR.183_GA-W-EX02

Date: MAR 2023

Client Address: 183 Mount View Road
London N4

Revision: --

Scale: 1:50 @A3

Project Address: 183 Mount View Road
London N4

melissa white architects

Do not scale this drawing | All dimensions to be checked and confirmed on site prior to commencement of any work. Any discrepancies to be reported to the architect | All work and materials to be in accordance with current legislation, regulations, and codes of practice and British Standards | Drawing to be read in conjunction with relevant consultants, sub-contractors, and manufacturers information and specifications.

© Melissa White Architects Ltd