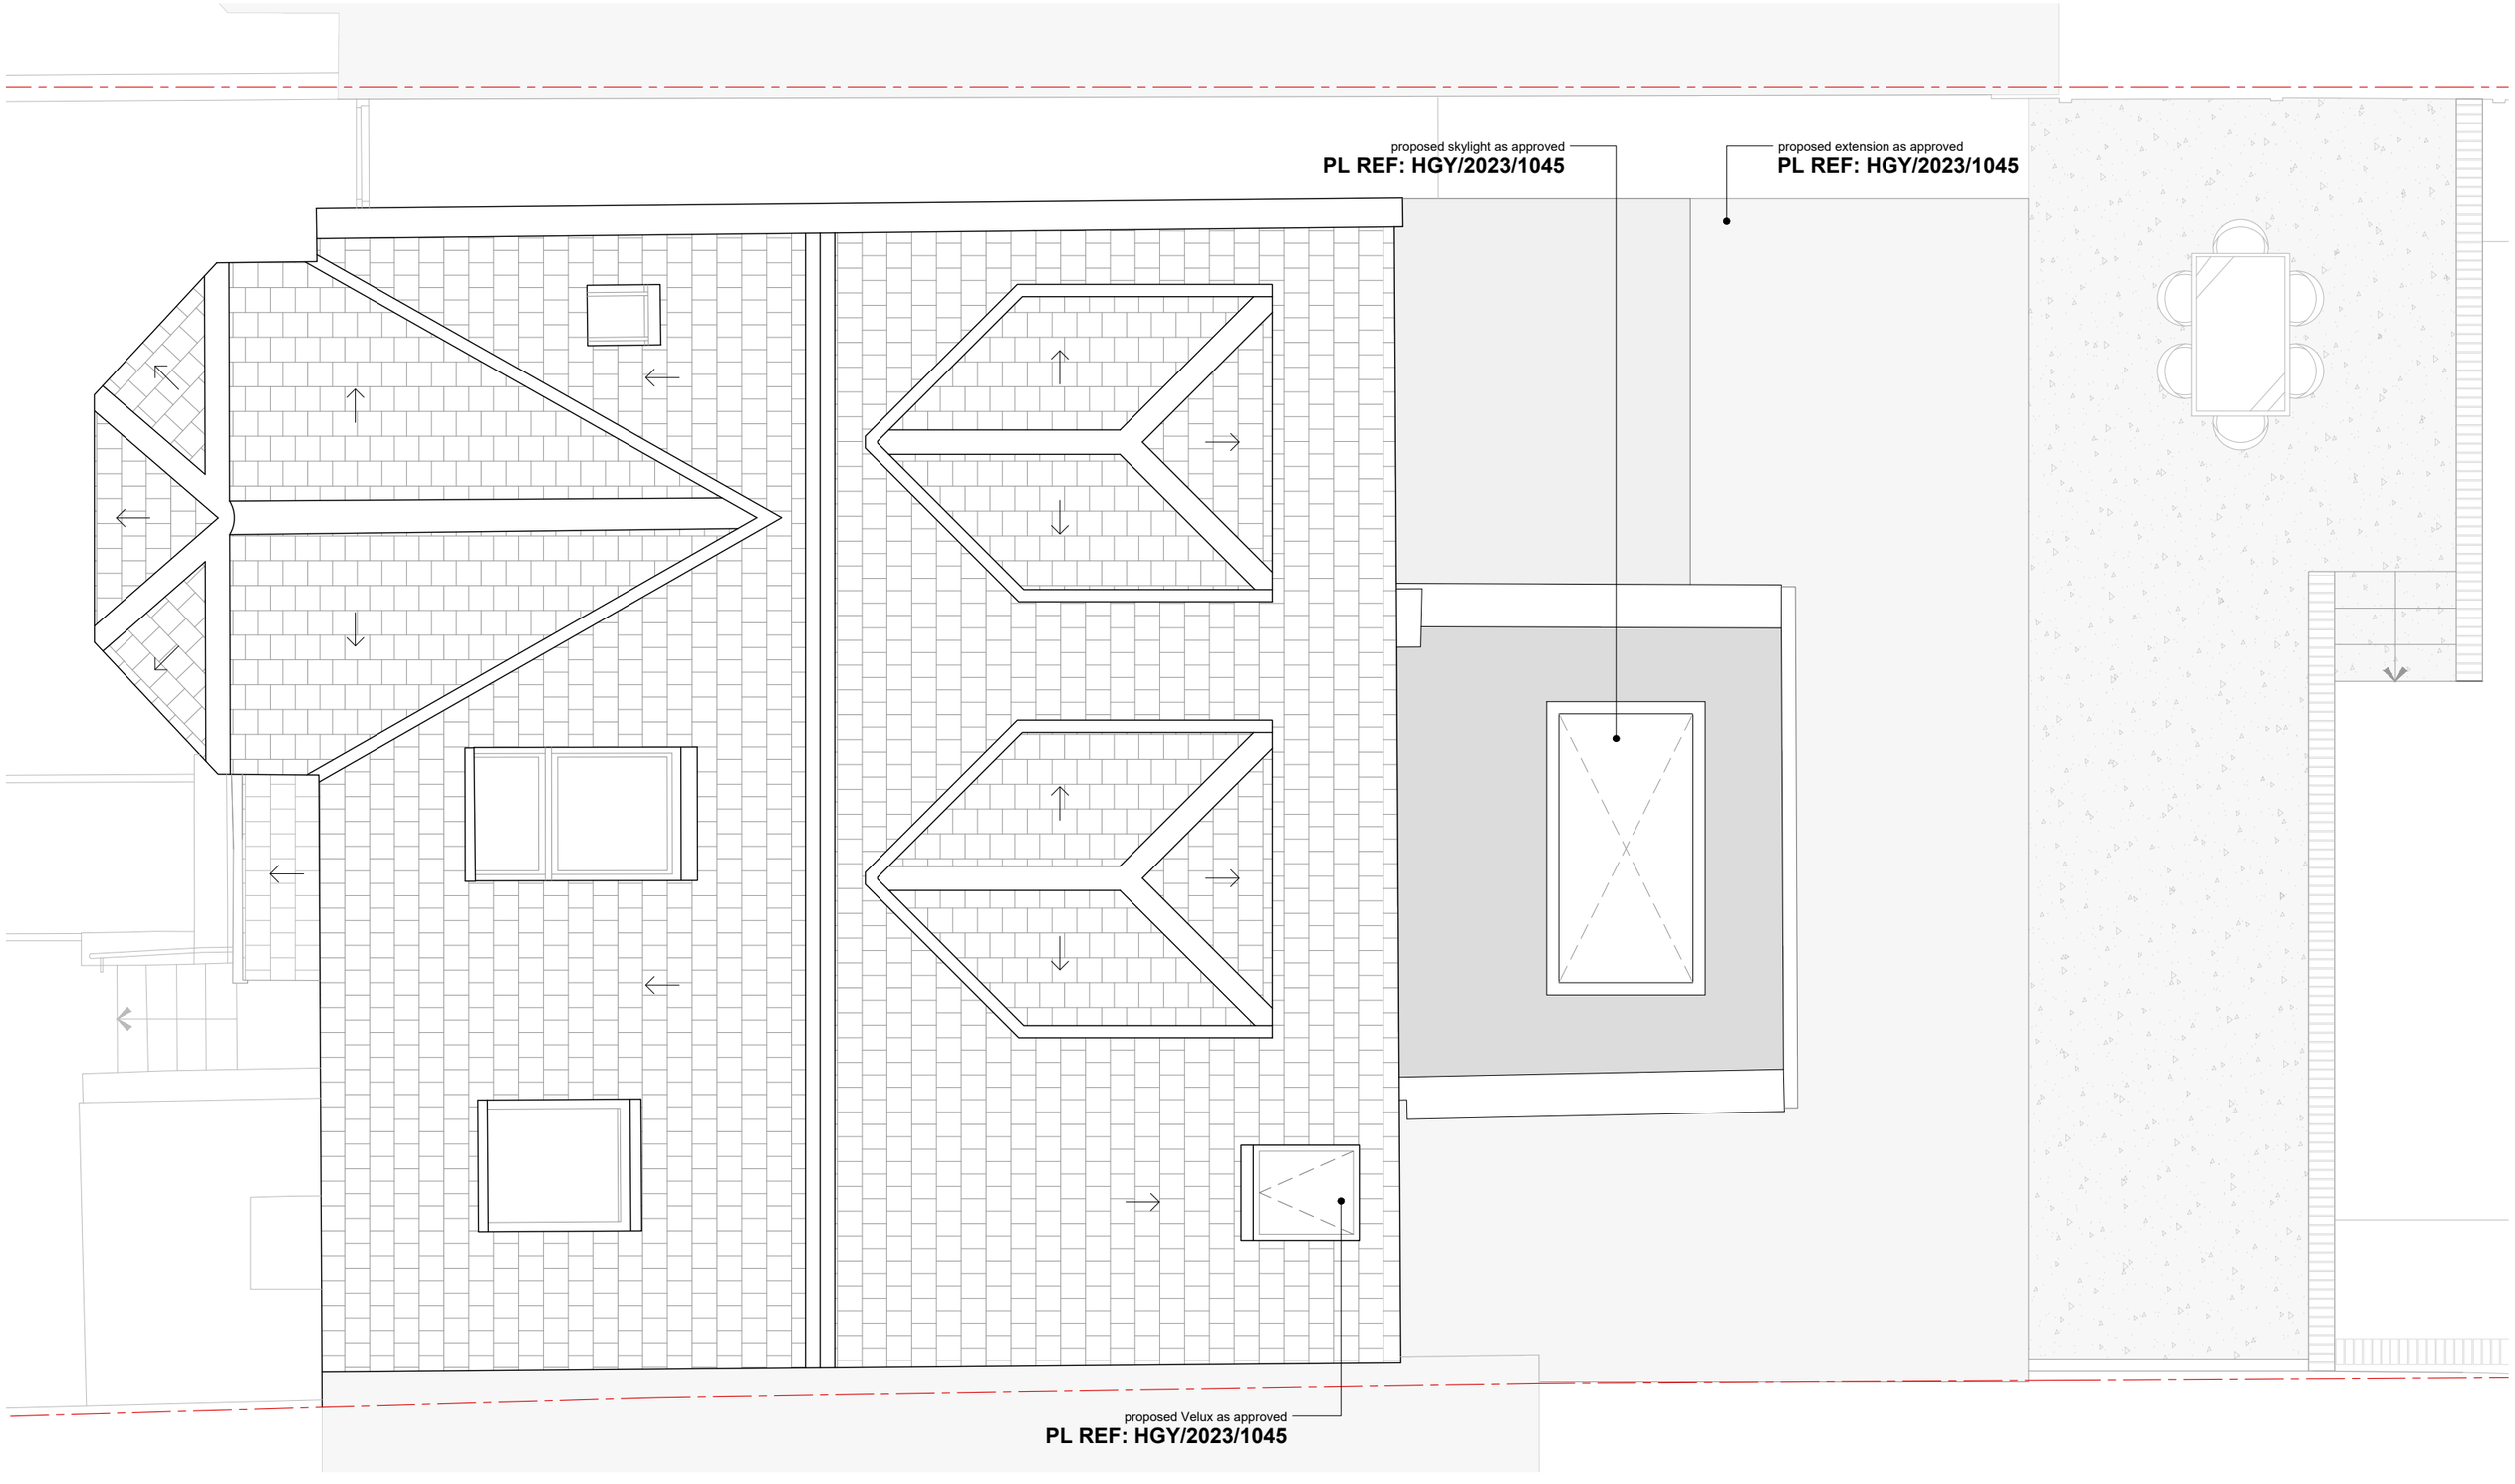


Orientation

Scale Bar

0 0.5 1 m

Rev	Issue	Drwn	Chk	Date
--	Stage 3 - Planning	AR	MW	27.03.24

Title
Proposed Roof Plan

Drawing No
MVR.183_GA-W-P04

Revision
--

Stage
3 - Planning

Date
MAR 2023

Scale
1:50 @A3

Client
J & Y Ashida

Client Address
183 Mount View Road
London N4

Project Address
183 Mount View Road
London N4

melissa white architects

Do not scale this drawing | All dimensions to be checked and confirmed on site prior to commencement of any work. Any discrepancies to be reported to the architect | All work and materials to be in accordance with current legislation, regulations, and codes of practice and British Standards | Drawing to be read in conjunction with relevant consultants, sub-contractors, and manufacturers information and specifications.

© Melissa White Architects Ltd