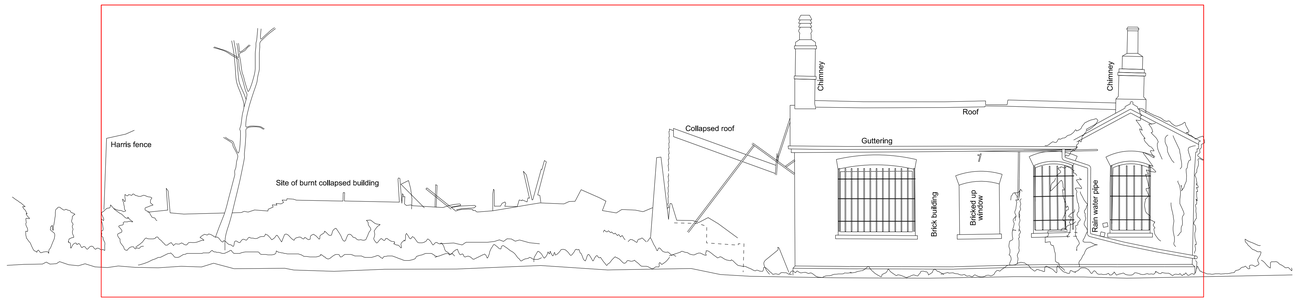

ELEVATION 1

Datum 87.00m

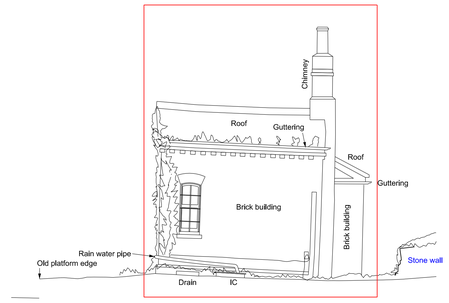

ELEVATION 2

Datum 87.00m

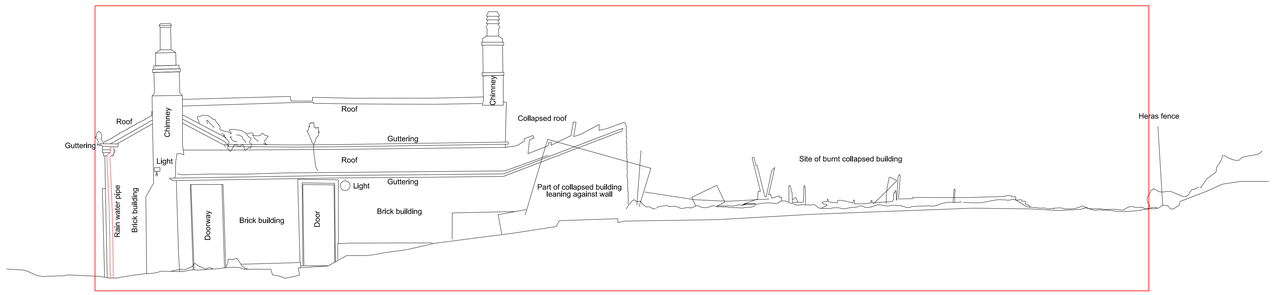

ELEVATION E3

Datum 87.00m

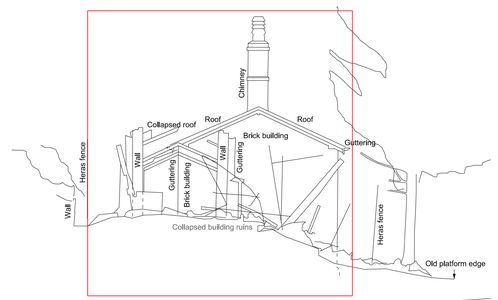

ELEVATION 4

Datum 87.00m

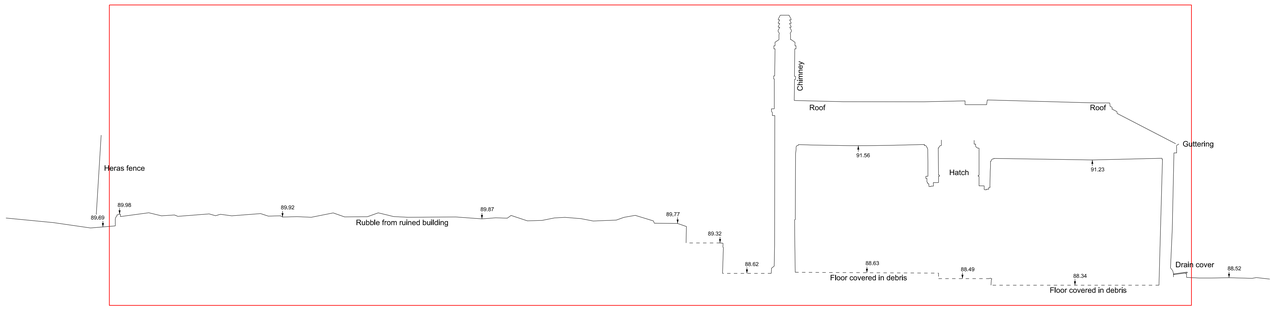

SECTION 'A-A'

Datum 87.00m

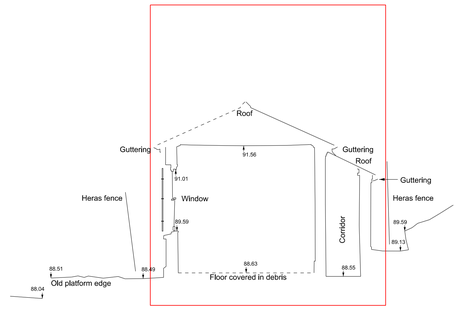

SECTION "B-B"

Datum 87.00m

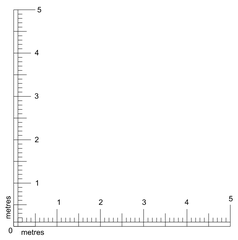

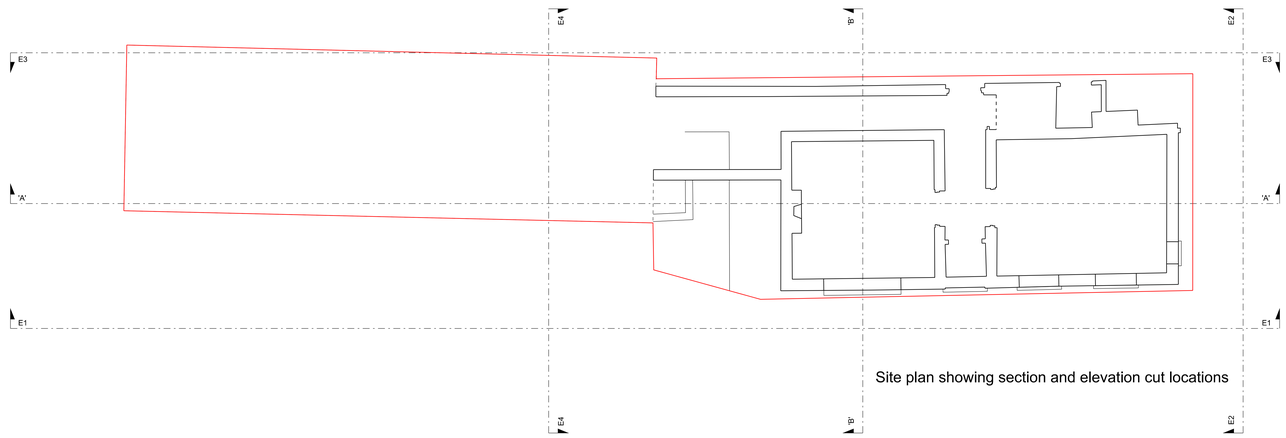

Site plan showing section and elevation cut locations

Key plan

Notes:

Cable run and cable duct running along the south side of the property not included in the sections & elevations.

Extent of demolition and removal of material from collapsed building

TFL RESTRICTED

Rev	Date	Purpose / Description	Drawn	T. Checked	T. Approved	P. Approved	Authorised
P01	2024/04/11	SURVEY DATA	R.TATLER	R.TATLER	I.HOMOLA	—	
P02	2024/04/11	SURVEY DATA	R.TATLER	R.TATLER	I.HOMOLA	—	

Project
LONDON UNDERGROUND CORE DATA

Originator
TRANSPORT FOR LONDON

Location
HIGHGATE STN

Asset Classification
MULTIPLE ASSET CLASSIFICATION

Lifecycle
DELIVERY

Suitability
AM | AS MAINTAINED

Title
SURVEY OF VACANT STATION BUILDING
EXISTING SECTIONS & ELEVATIONS
AND EXTENT OF DEMOLITION
SCALE 1:50 @ A0 SHEET 4 OF 4

Transport for London

Drawing Number
LULCORE-TFL-MAC-N075-DRG-GL-00004

Rev.
P02