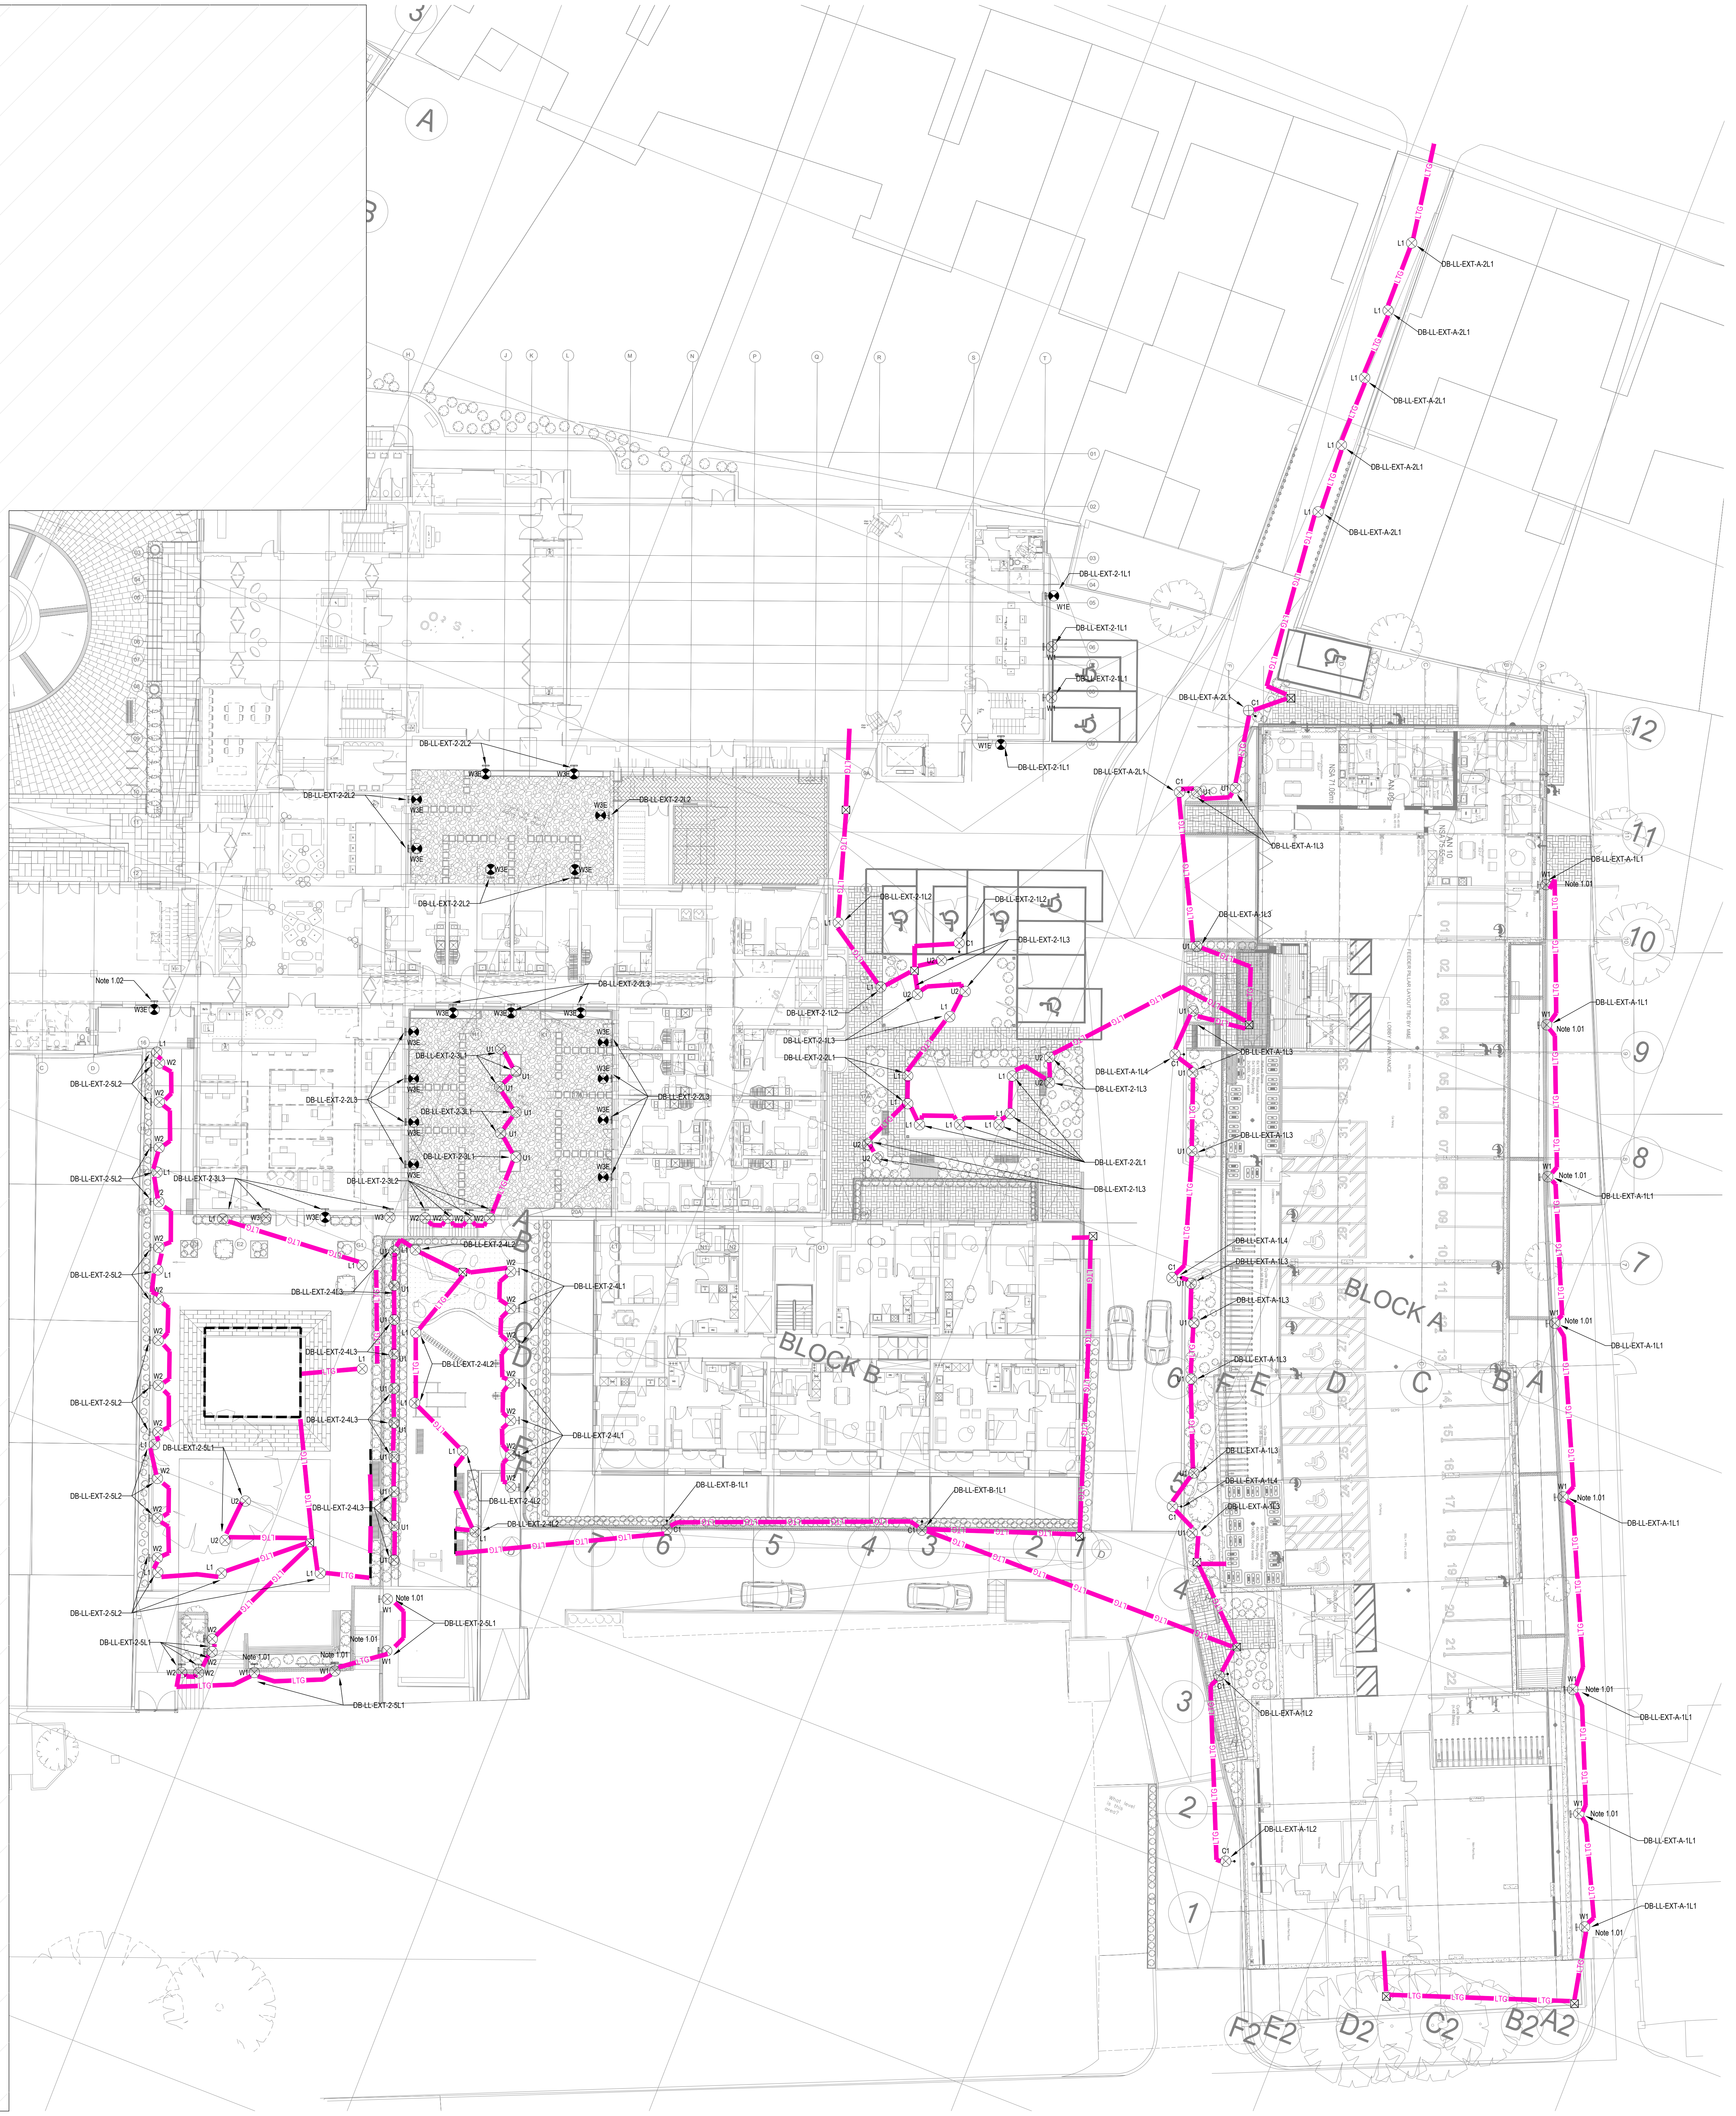

Refer to drawing 10687-E-00-SW-0002(1)

Copyright, Designs and Patents Act 1988

The copyright & design right of the design documents & of the design remains that of Whitecode Ltd. All copies are only for information about the application, they may not be used for any other purpose or copied without the express written permission of Whitecode Ltd.

Conflicts of Information

It still remains the responsibility of the Installer/contractor to ensure that there are no conflicts with information provided by ourselves & that of any manufacturers information or relevant requirements of statuary Bodies or Client specification/Er's. If any conflicts do exist it is the responsibility of the Installer/Contractor to inform The Consultant/Client immediately Verbally & in writing.

WARNING TO HOUSE PURCHASERS - Property Misdescriptions Act 1991

Buyers are warned that this is a working drawing and is not intended to be treated as descriptive material describing, in relation to any descriptive material describing, in relation to any descriptive particular property or development, any of the Specific Matters prescribed by an Order made under the above Act. The contents of this drawing may be subject to change at any time & alterations and variations can occur during the progress of the works without revision of the drawing. Consequently the layout, form, contents & dimensions of the finished construction may differ materially from those shown. Nor do the contents of this drawing constitute a contract, part of any contract or a warranty.

## NOTES

### General Electrical Notes

- Mechanical services shown for coordination purposes only. Refer to mechanical drawings for mechanical services information.
- Before commencing work on site, please read Design Risk Management Information.
- All manufacturer's instructions to be reviewed prior to installation.
- All electrical installations shall be carried out in accordance with BS 7671.
- This drawing is to be read in conjunction with the electrical symbols legend & typical mounting heights drawings.
- Where electrical boxes, conduits, trunking, pattresses or luminaires penetrate floors, walls, roofs, ceilings or other partitions, they must be suitably fire-stopped in order to arrest the spread of fire through the electrical system; as per section 527.2 of BS 7671 and Approved Document B.
- Dimensioned setting out details to be confirmed by architect.
- All discrepancies are to be queried with WDA before works commence.

### Drawing Specific Notes

- Note 1.01 - Light to be mounted at 1.5 meters
- Note 1.02 - Light fitting to be wired from local lighting circuit within building

## LEGEND

| Symbol | Description | |
|---|---|---|
| C1 ⊗ | Column placement position<br>EWO FA770 A-Series Column<br>AS08 Beam Angle<br>4m mounted column | |
| W1 ⊗ | BEGA Sheilded Bulkhead LED 8W<br>Product Code : 24023K3<br>IP44 rated<br>2.4m wall mounted shielded lumnaire. | 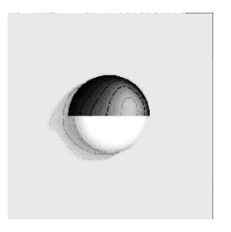 |
| W2 ⊗ | Delta Light NV HELI X SCREEN LED<br>Product Code : 202 04 22<br>Concrete Box Housing: 270 11 187<br>IP54 rated<br>0.45m wall mounted luminare | |
| W3 ⊗ | Delta Light MONTUR MINI M LED<br>IP65 rated<br>Product code : 232 012 83 B<br>1.7m wall mounted luminaire | 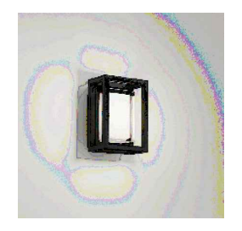 |
| W3E | Delta Light MONTUR MINI M LED<br>IP65 rated<br>Product code : 232 012 83 B<br>1.7m wall mounted luminaire<br>"E" Denotes 3 hour DALI emergency battery pack | 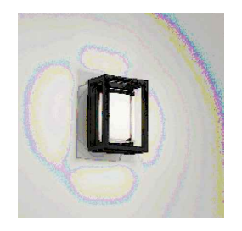 |
| U1 ⊗ | Meyer & Sohn Superlight Nano 1 , black<br>Product Code : 8 817 045 018<br>IP67 rated<br>Ground spike / Cowl mounted | |
| U2 ⊗ | Louis Poulsen RADIIS 210 LED 3K ZOOM<br>Product code : 5747829497<br>IP66, IP67, IP69K, IK10 rated<br>Ground recessed uplight | <br>Gimbal |
| L1 ⊗ | EWO FA170_AS08-8 LED bollard<br>DALI controllable<br>1m bollard | 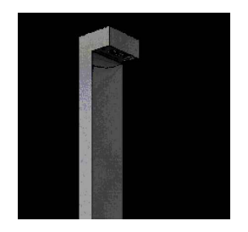 |
| L1 ├─┤ | Encapsulite MT50-LED Linear LED Luminaire<br>Product Code : MT50 35W<br>IP67 rated<br>35W Linear LED with plastic Clamps | |
| ▬ S1 ▬ | VarioLED Flex Phobos SV<br>Product Code :<br>VarioLED Flex Phobos W830 30 12000 SV IP67<br>IP67 rated<br>Wall mounting clips : 13000038 | 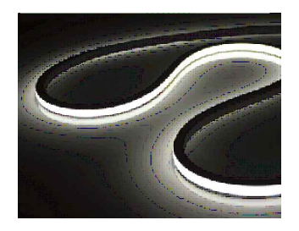 |
| ▬ LTG ▬ | Proposed smooth bore external lighting duct. Lighting ducting only required to provide route between areas of soft-dig. Lighting main routes will run in soft-dig as per lighting duct route layout. | |
| ☒ | 600x600 draw pit | |

| BACKGROUND PLAN AS PER: | KDS ARCHITECTS | |
|---|---|---|
| DRAWING No: | REVISION: | DATE RECEIVED: |
| ZZ-XX-DR-A-02-1000 | C1 | 29.09.17 |

| Rev | Date | Description | Drwn | Chkd |
|---|---|---|---|---|
| C7 | 26.08.2022 | Circuit references added. | JW | JM |
| C6 | 07.06.2022 | Grid Lines amended | JW | JM |
| C5 | 01.06.2022 | Updated to latest GA | JW | JM |
| C4 | 28.07.2021 | Responded to client comments | JW | JM |
| C3 | 25.06.2021 | Lighting comments amended | JW | JM |
| C2 | 30.04.2021 | Lighting comments amended | JW | JM |
| C1 | 26.03.2021 | Construction Issue | JW | JM |
| P1 | 21.10.2020 | Preliminary issue | JW | JM |

Current purpose: CONSTRUCTION Scale: 1:200 Size: A0
Original Issue Date: 21.10.2020 Drwn: JW Chkd: JM

WHITECODE
CONSULTING
BUILDING SERVICES DESIGN CONSULTANTS
26-27 The Hill, Northfleet, Gravesend
Kent, DA11 9EU
www.whitecode.co.uk
T: 01322 289977 E: design@whitecode.co.uk

Title:
SITEWIDE EXTERNAL LIGHTING LAYOUT

Project:
HORNSEY TOWN HALL

Client:
ARDMORE

Dwg Number:
(2) REV C7

Rev:
C7

Saved; c:\users\wbell\longlane architects\d7223-verulam point - documents\03 - hth\condition 4 - landscaping\lla\e-00-sw-0002.dwg