Verify all dimensions and levels. Do not scale

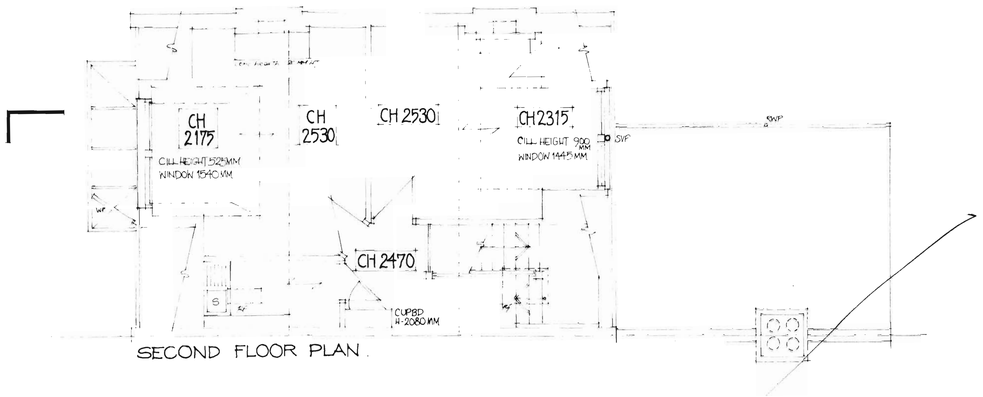

SECOND FLOOR PLAN

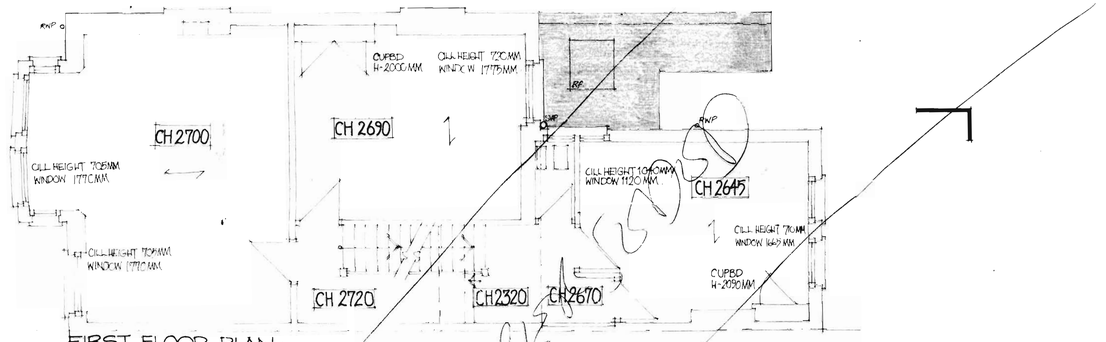

FIRST FLOOR PLAN

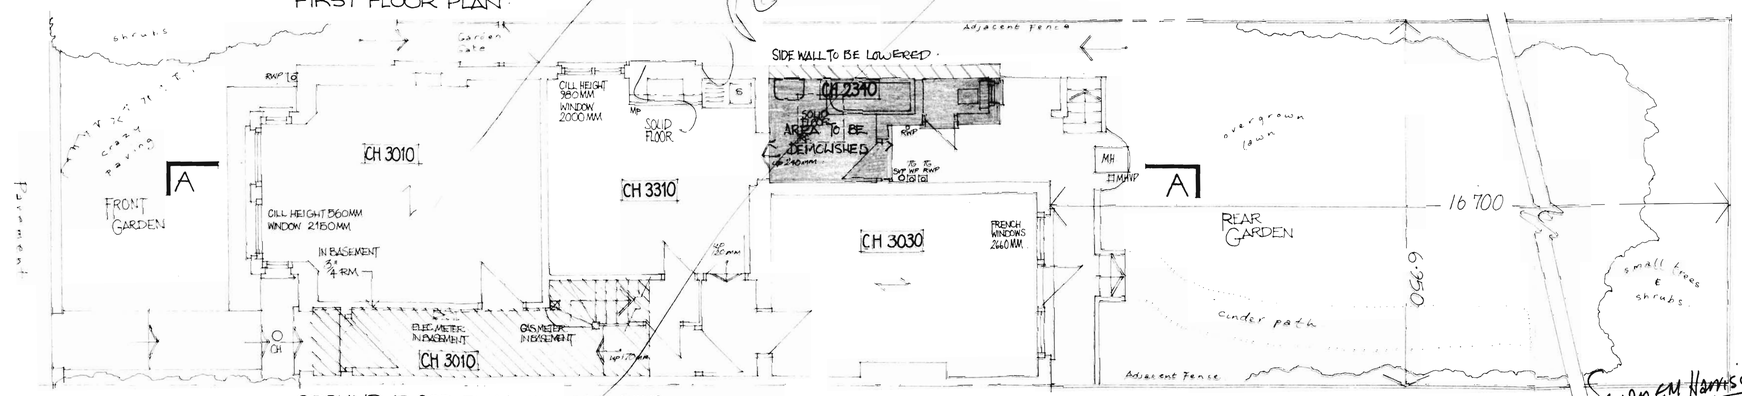

GROUND FLOOR PLAN - BASEMENT AREA SHADED

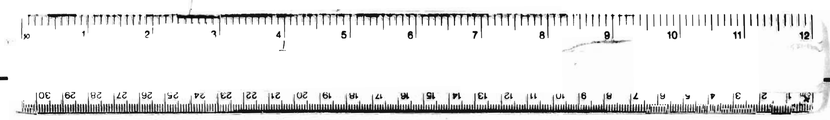

Susan M Harrison

APPLICATION TO TOWN PLANNING

February 1983

KEY

alterations to ex. building.

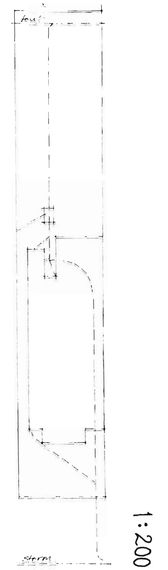

1:200

1:1250

CILL WINDOW HEIGHTS - DIMENSIONS REFER TO STRUCTURAL OPENING SIZES

CH - FLOOR TO CEILING HEIGHT
CH - COAL HOLE
MH - MAN HOLE
MHVP - MAN HOLE VENT PIPE
SVP - SOIL VENT PIPE
RWP - RAIN WATER PIPE
WP - WASTE PIPE
TG - TRAPPED GULLY
S - SINK
RL - ROOF LIGHT
MP - MANTELPIECE
RM - RISING MAIN
⟷ DIRECTION OF JOISTS

KEY

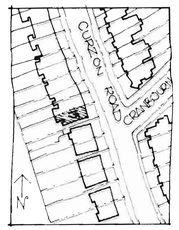

Haringey ARCHITECTURE

BOROUGH ARCHITECTS SERVICE
Hornsey Town Hall London N8 9JJ
Telephone 01-340 8031 Ext
01-340 3288 Ext
Borough Architect Alan Weitzel RIBA

HOUSING REHABILITATION SP 290 15 CURZON ROAD

MEASURED SURVEY PLANS

Drawn by	
Checked by	
Scale	1:50
Date	FEB '83

Drawing no TP 2265 S01

Verify all dimensions and levels. Do not scale

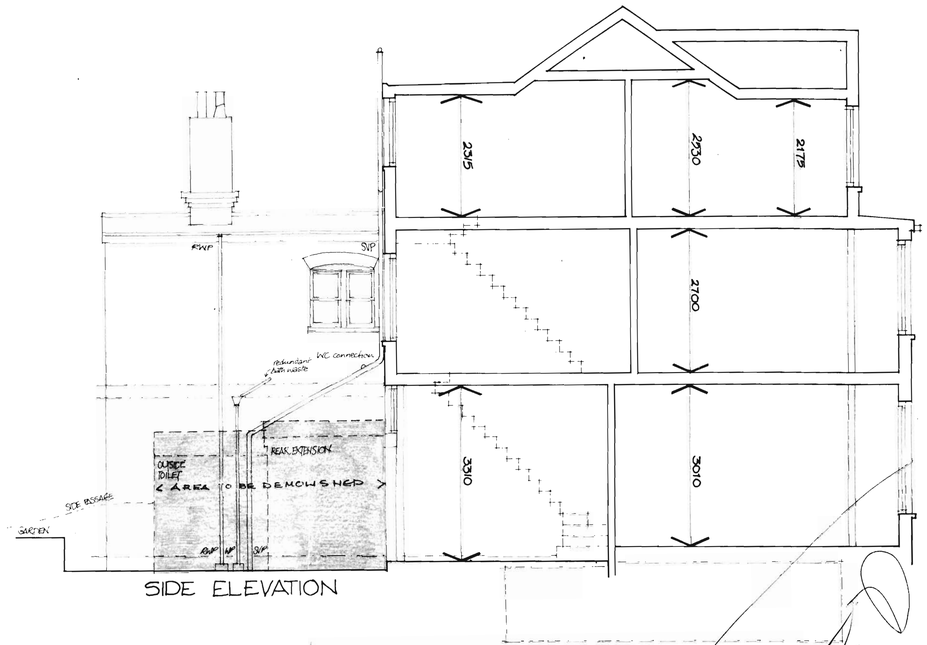

SIDE ELEVATION

SECTION A A

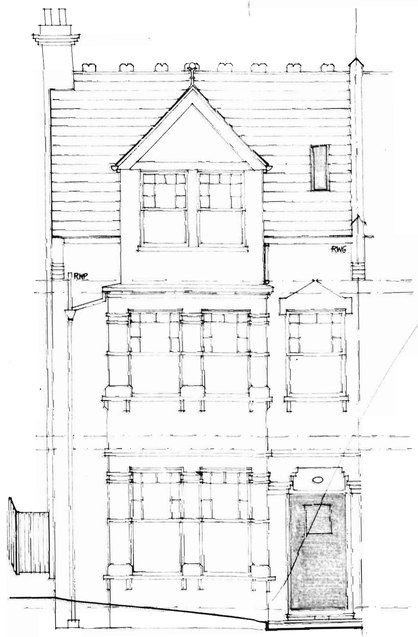

FRONT ELEVATION

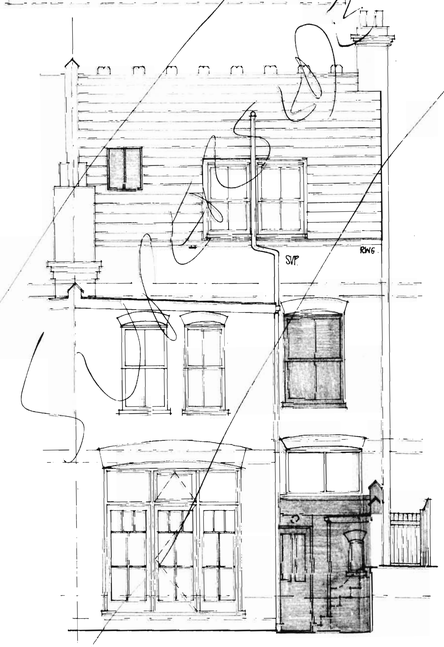

REAR ELEVATION.

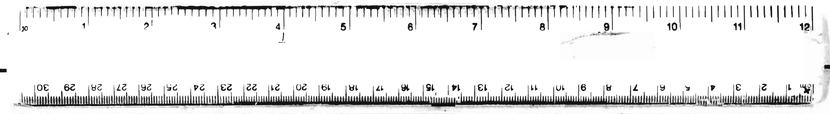

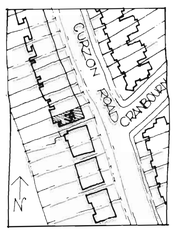

Haringey ARCHITECTURE

BOROUGH ARCHITECTS SERVICE
Hornsey Town Hall London N8 9JJ
Telephone 01-340 8031 Ext
01-340 3288 Ext
Borough Architect Alan Wetzel RIBA

HOUSING REHABILITATION SP 290 15 CURZON ROAD

MEASURED SURVEY ELEVATIONS + SECTION.

Susan E M Harrison.

APPLICATION TO TOWN PLANNING.
February 1983

KEY.
— alterations to ex. building.

Drawn by	
Checked by	
Scale	1:50
Date	FEB '83
Drawing no	T5 2265 S02

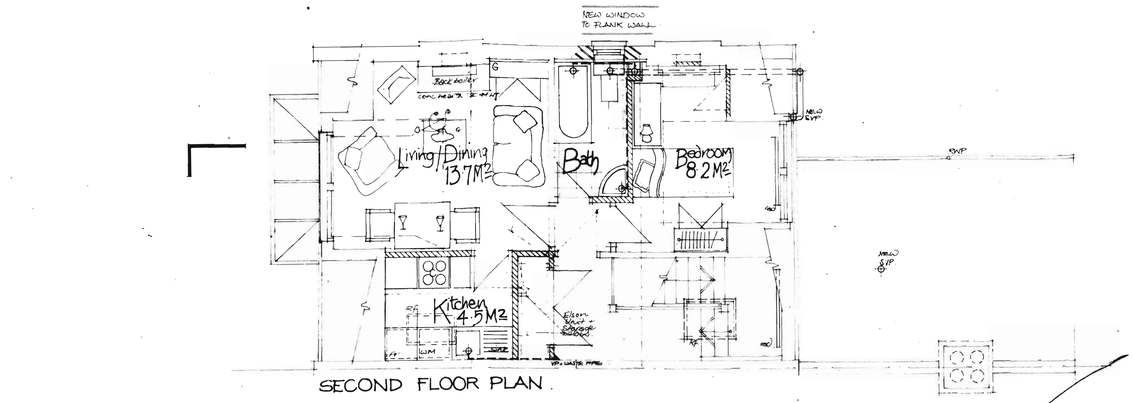

SECOND FLOOR PLAN

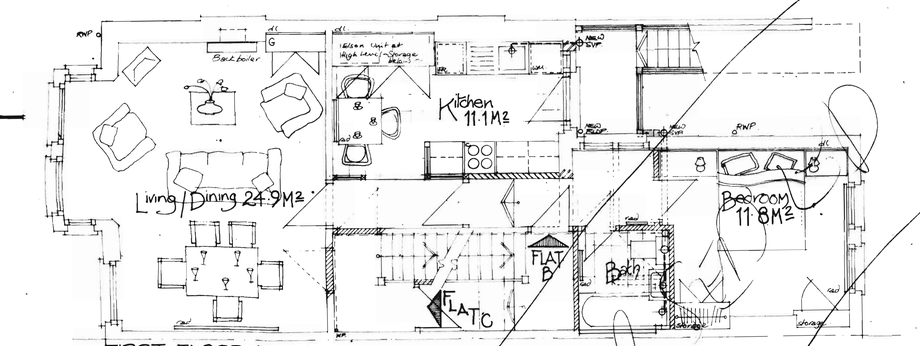

FIRST FLOOR PLAN

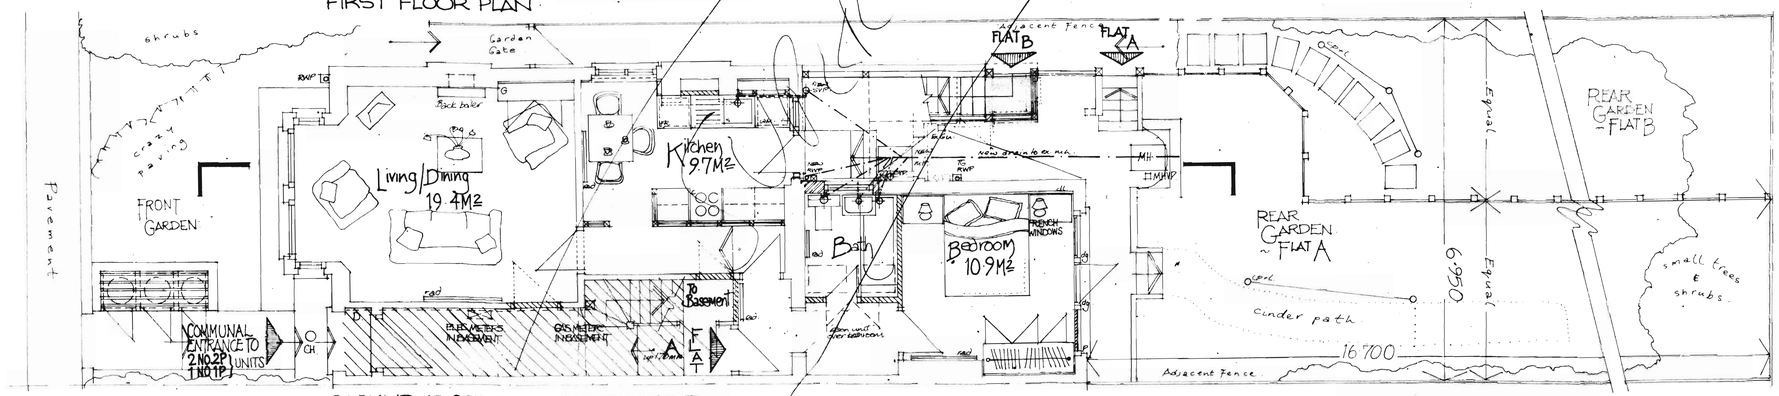

GROUND FLOOR PLAN ~BASEMENT AREA SHADED~

Application to Town Planning
Feb/March 83
Susan EM Harrison

alterations to ex. building
new ext garden stair.

Verify all dimensions and levels. Do not scale

REVISIONS

A-1383 New bathroom window to flank wall at 2nd ft (roof light omitted)
Roof light omitted 1st ft.
Bathroom layout 2nd ft.
Kitchen layouts 1st + 2nd ft.
Kitchen window 1st ft.
Bathroom window 9 ft.
Drainage
Ext. garden stair.

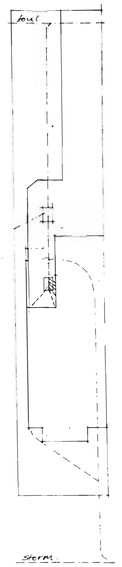

1:200

1:1250

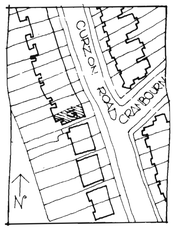

KEY

D ~ DOOR PORTER SYSTEM
G ~ GAS BOILER PUMP + CONTROLS.
rad ~ RADIATOR
dg ~ DOUBLE GLAZING
dl ~ DRY LINING
P ~ DEMOUNTABLE PANEL
Sd ~ STABLE DOOR
Rf/N ~ NEW ROOFLIGHT
Rf ~ NEW ENLARGED ROOFLIGHT TO REPLACE EXISTING.
Gu ~ OPEN GULLEY
CP+L ~ CLOTHES POSTS + LINE.
CH ~ COAL HOLE.
MH ~ MAN HOLE.
MHVP ~ MAN HOLE VENT PIPE
SVP ~ SOIL VENT PIPE.
RWP ~ RAIN WATER PIPE
TG ~ TRAPPED GULLEY.

Haringey ARCHITECTURE

BOROUGH ARCHITECTS SERVICE
Hornsey Town Hall London N8 9JJ
Telephone 01-340 8031 Ext
01-340 3288 Ext
Borough Architect Alan Weitzel RIBA

HOUSING REHABILITATION
SP 290
15 CURZON ROAD

SCHEME DESIGN
2 NO.2P + 1 NO.1P UNITS
PLANS

Drawn by	
Checked by	
Scale	1:50
Date	FEB '83
Drawing no	T5 2265 D01 A

Verify all dimensions and levels. Do not scale

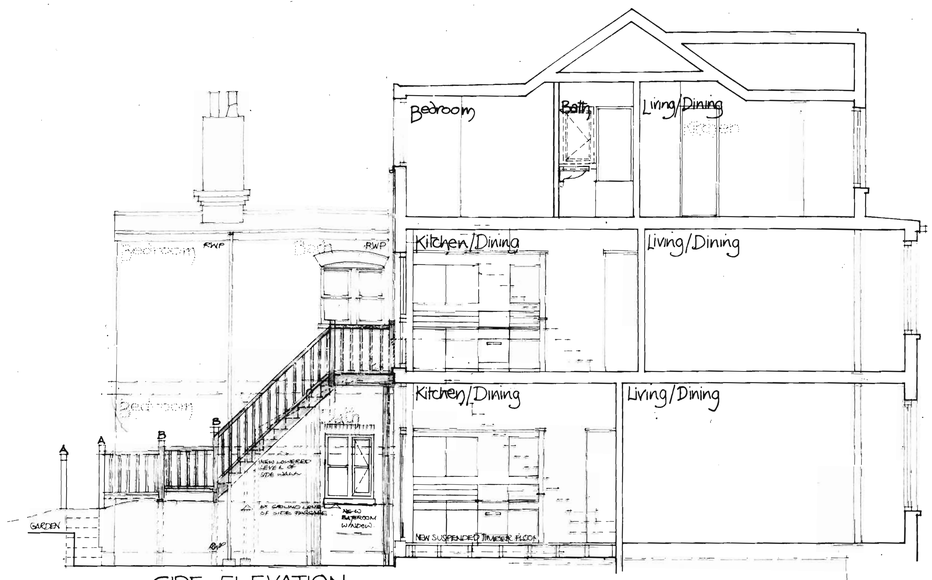

SIDE ELEVATION

SECTION

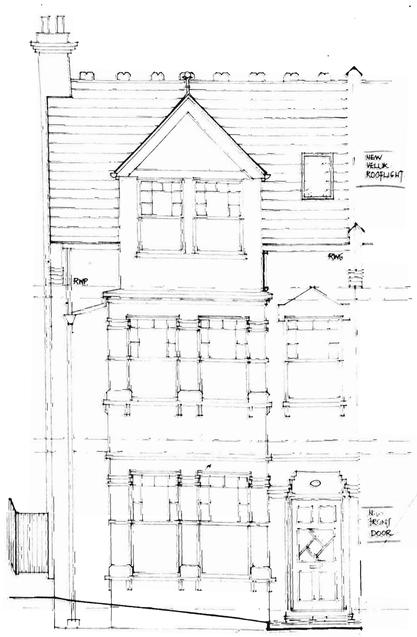

FRONT ELEVATION

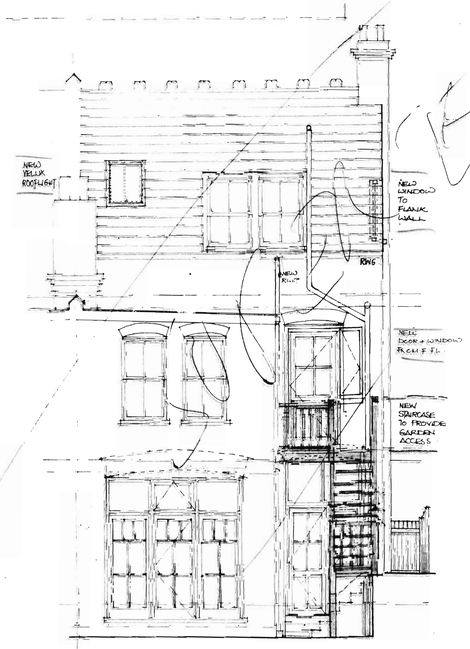

REAR ELEVATION

REVISIONS

A-13.83 New bathroom window to flank wall at 2nd fl. (roof light omitted)
Roof light omitted 1st fl.
Bathroom layout 2nd fl.
Kitchen layouts 1st + 2nd fl.
Kitchen window 1st fl.
Bathroom window 9 fl.
New sub + nwp.
Ext. garden stair

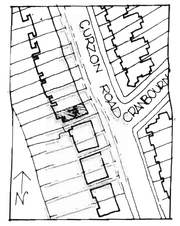

Application to Town Planning
Feb/March 83
Susan E M Hansen

— alterations to ex. building
— new ext. garden stair.

Haringey ARCHITECTURE

BOROUGH ARCHITECTS SERVICE
Hornsey Town Hall London N8 9JJ
Telephone 01-340 8031 Ext
01-340 3288 Ext
Borough Architect Alan Weitzel RIBA

HOUSING REHABILITATION
SP 290
15 CURZON ROAD

SCHEME DESIGN
ELEVATIONS + SECTION.

Drawn by	
Checked by	
Scale	1:50
Date	FEB 83
Drawing no	T5 2265 D02 A