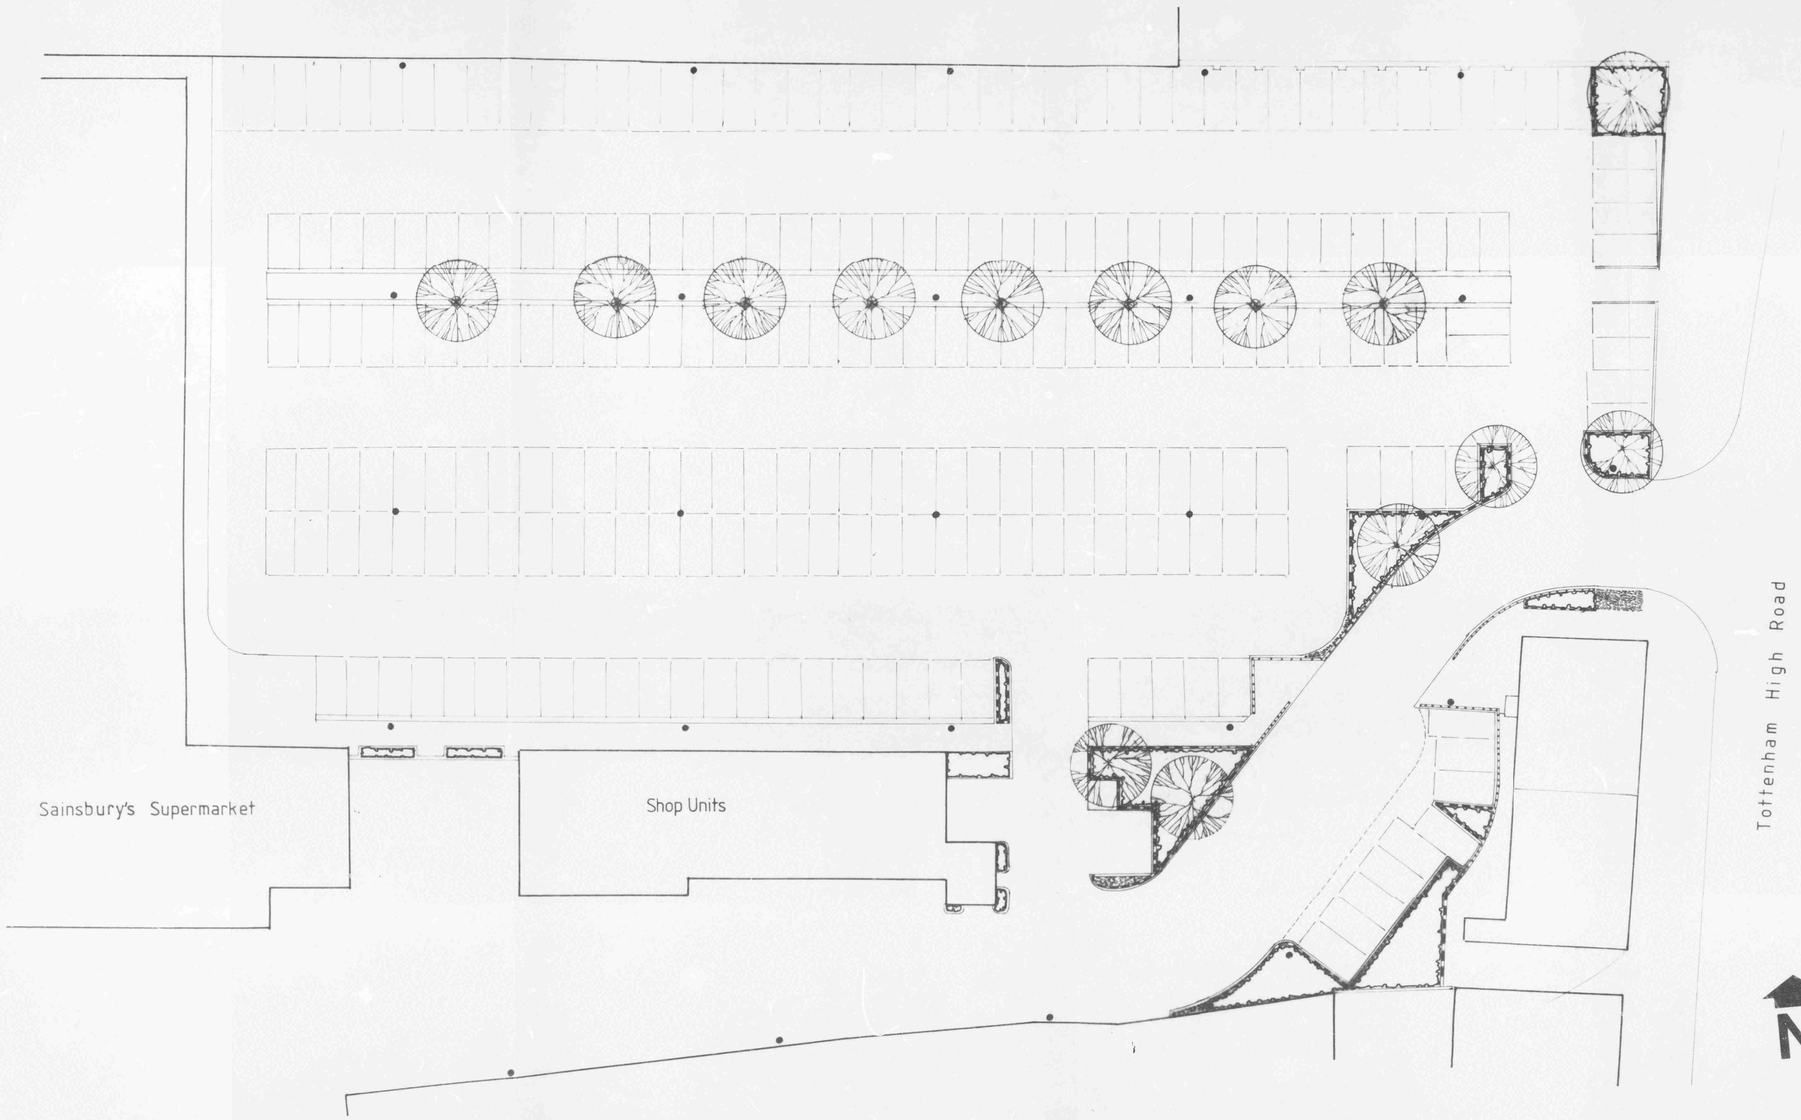

Proposed Tree Planting

Proposed Shrub Planting

Lamp Standards

Brick Wall 300 mm tall

Brick Wall 500 mm tall

Small Areas to be Set with Cobbles

A. Tree near entrance to supermarket removed 25/10/82.

CONTRACT DOCUMENT

date

issued

checked by

re-issued

checked by

superseded

Sainsbury's, Tottenham
for Fairview Estates Ltd

Title
Landscape Proposals

Scale 1:200 | Date Sept 1982 | by MPH

Project number 377

Drawing number 540 / 377/1. rev A

Gordon Patterson and Partners
Landscape Architects
24 Bennington Road, Aston, Nr Stevenage, Herts
SG2 7DY Tel 043888 (Shephall) 222

A1 A2 A3 A4 A4 A3 A2 A1

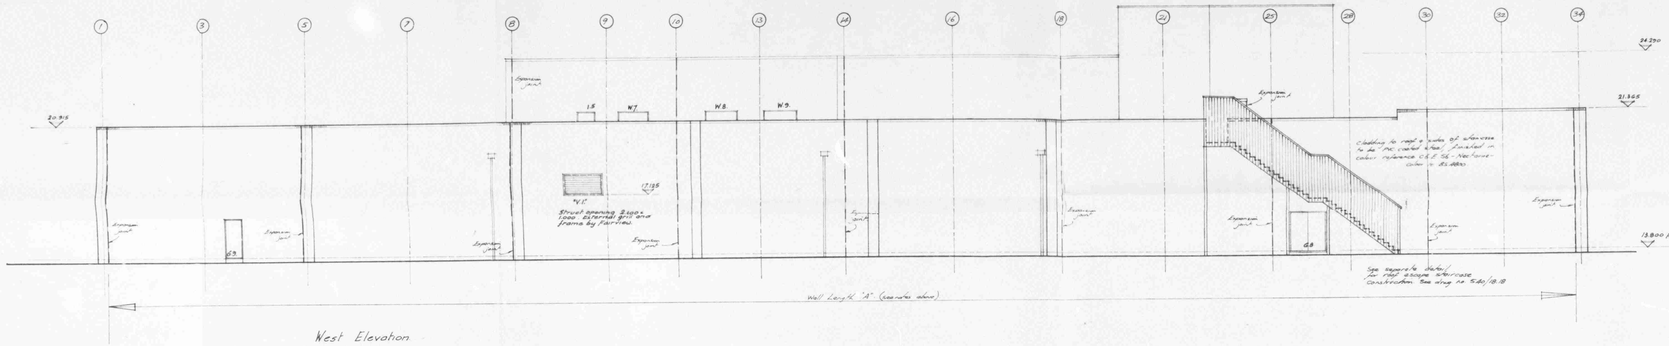

West Elevation

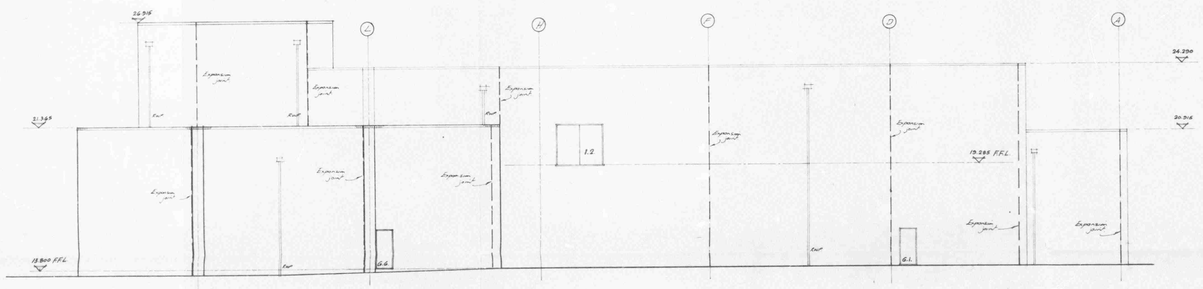

South Elevation.

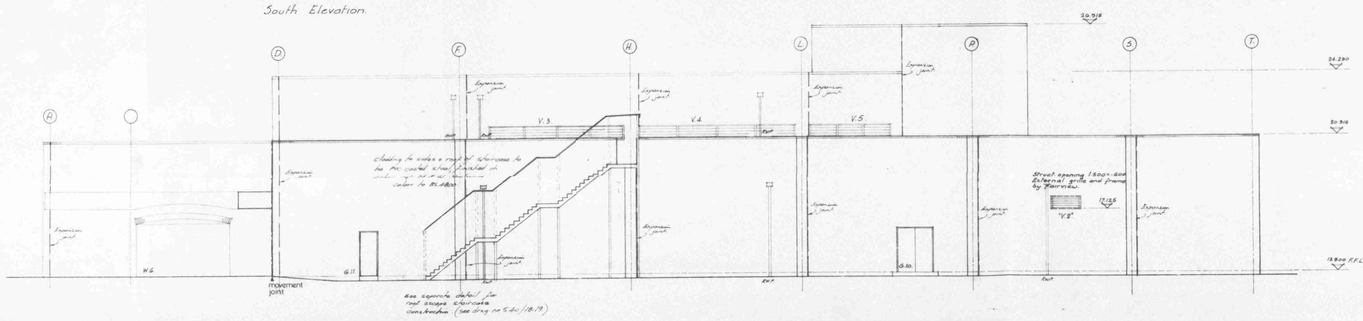

North Elevation.

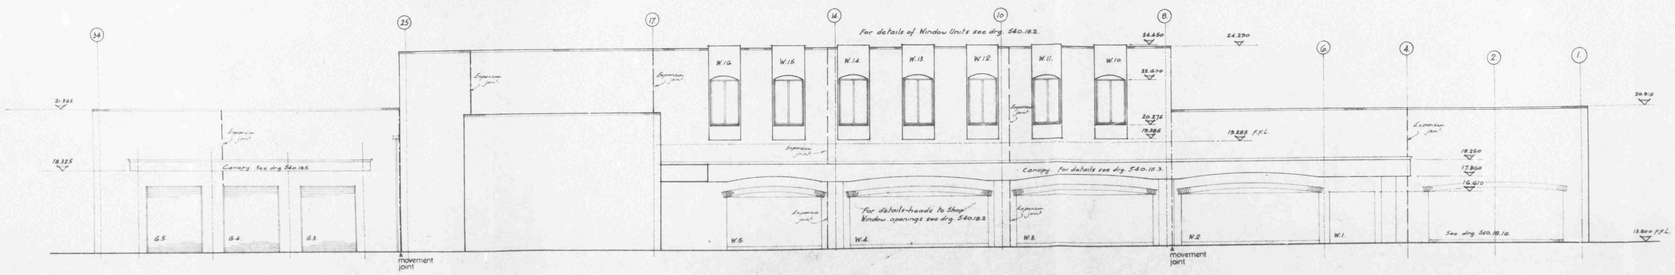

East Elevation.

FOR DETAILS OF MOVEMENT JOINTS SEE DRG Nº 540.18.17

NOTES

Brickwork to ground floor wall length 'A' to be in "stretcher" bond facings with Y/16 mortar to rubbed joints

Brickwork to remainder of ground floor & all first floor walls to be in Cookley "Sandtex dark red multi" bricks by Hanson & Laurence Reg. Nº 2019 with Y/16 mortar to rubbed joints

All brickwork to ground & first floor walls to be in "Cookley" sandtex dark red multi bricks with Y/16 mortar to rubbed joints

All brickwork to ground & first floor walls to be in "Cookley" sandtex dark red multi bricks with Y/16 mortar to rubbed joints

REVISIONS	DATE
G Expansion joints added & plan re-issued	29.9.82
F Building & cladding finishes notes added	21.9.82
E EXTERNAL STAIRS AMENDED AD	15/9/82
D Movement Joints added AD	25.8.82
C Roof staircase detail added	11.8.82
B Mark Grids 2 to G - East Elevation + Brick piers	20.7.82
A Grille (W. Elev.) adj. Grid 7 omitted. 3 Elev. First flr. doors marked.	13.7.82

SCALE 1:100
DATE June 1982
DRAWN W.S.M.

TITLE. Retail Unit to Rear of 807 and 809 High Road, Tottenham. Elevations.

JOB.

DWG. Nº 540.17.1 K G

FAIRVIEW ESTATES (INVESTMENTS) LTD.
FROGMORE HALL, WATTON AT STONE
HERTFORDSHIRE. SG14 3RW.
TELEPHONE WARE 63033.

FAIRVIEW

A0 A1 A2 A3 A4 A4 A3 A2 A1 A0

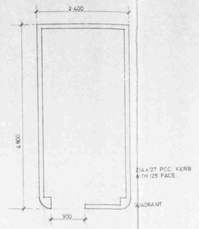

Detail of trolley park

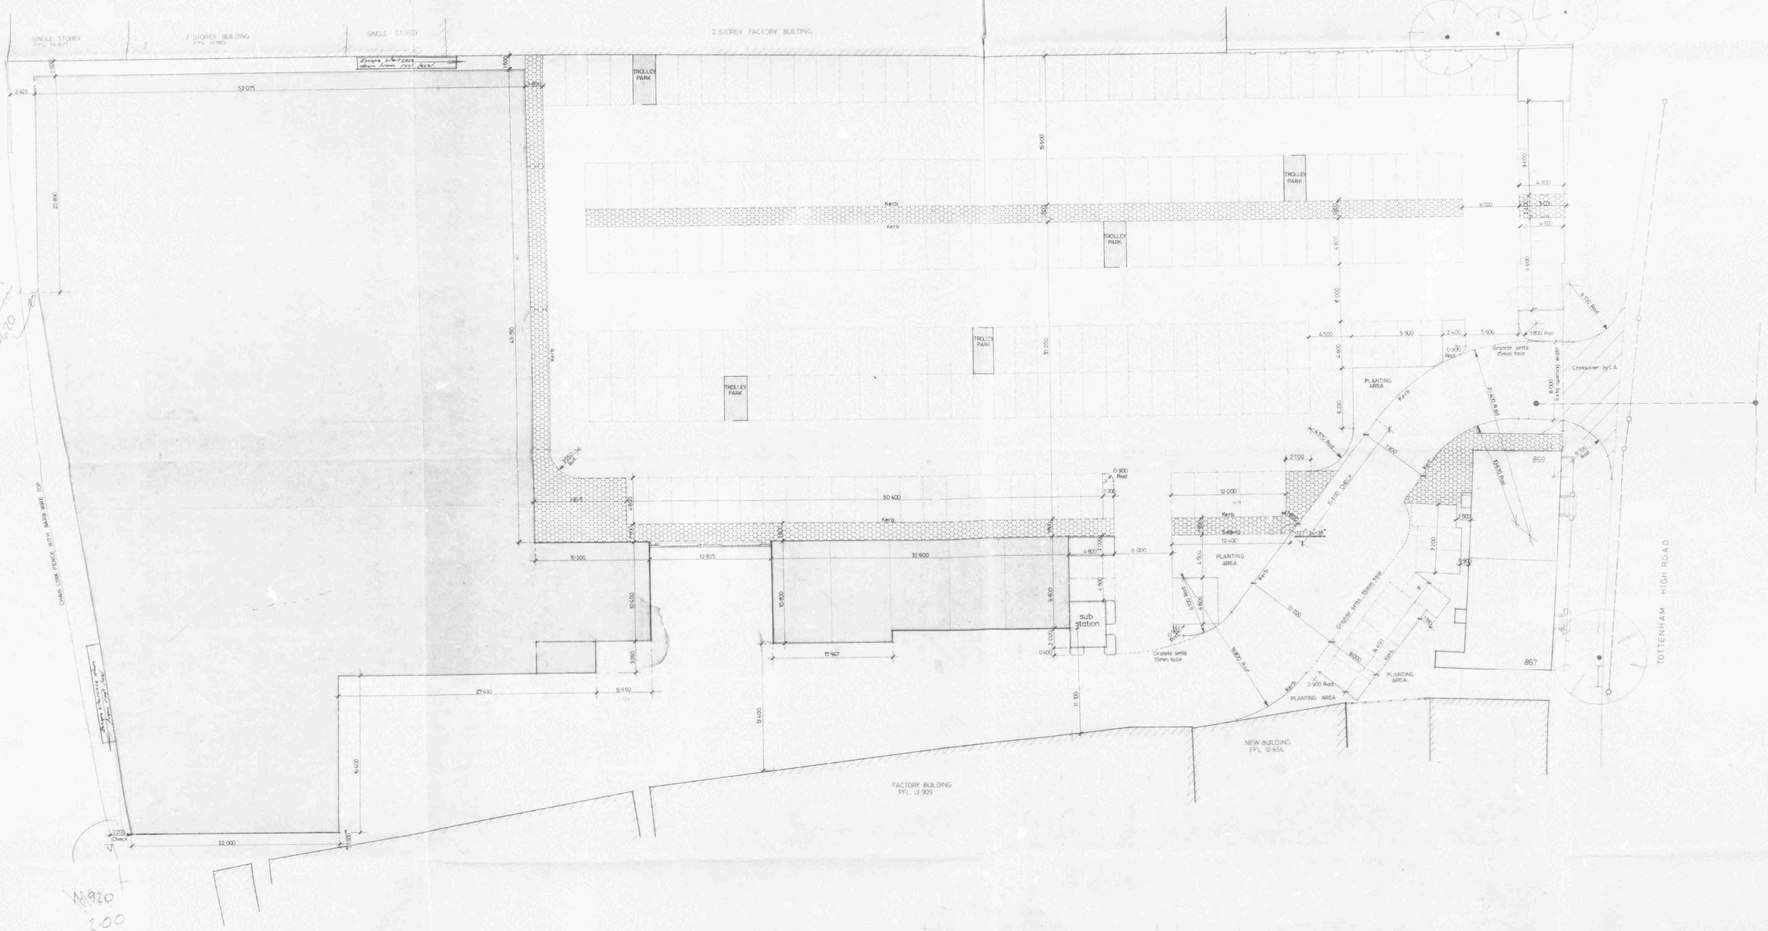

NOTES

1. All car parking areas are to be of macadam construction, 30mm. min. depth of wearing course on emulsion spray on existing concrete slabs where possible. Where concrete has to be broken out to acheive the required finished levels or where existing buildings have been demolished, tarmacam construction to be as drawing 540/50.02.
2. Paved and service areas to be concrete construction as details on drawing 540/5020.
3. Planting boxes are to be in brickwork behind kerbline, planting areas will have no brickwork.
4. Kerbs to be 127 x 254 Fig 7 half battered hydraulically pressed conc to BS 340 with a min. of 150 mm. of concrete bed & backing. 90° angles in kerblines to be formed with preformed angles or quadrants. Footpath edgings to be 150 x 50 Fig 13 bullnosed to BS 340 on 150 mm concrete bed & backing.
5. Granite setts to comply with BS 435 and shall be fair picked on the exposed face and bedded & backed with concrete. All joints shall be filled and neatly pointed with cement mortar.
6. Concrete used for all bed and backing to be class 32 - 6/20.

CONTRACT DOCUMENT

issued
checked by
re-issued
checked by
superseded

date 5/8/82

REVISIONS | DATE

SCALE 1:200
DATE JUNE 1982
DRAWN PNO

TITLE
Setting out details.
Retail units
High Road
Tottenham

JOB 540

DWG No. 540:12:1

FAIRVIEW ESTATES (INVESTMENTS) LTD
FOGMORE HALL WATTON AT STONE
HERTFORDSHIRE SG14 3RW
TELEPHONE WARE 830833

FAIRVIEW

A0 A1 A2 A3 A4 A4 A3 A2 A1 A0