PROPOSED NEW RETAIL UNIT & SHOP UNITS
at rear of; 867 & 869 HIGH ROAD, TOTTENHAM

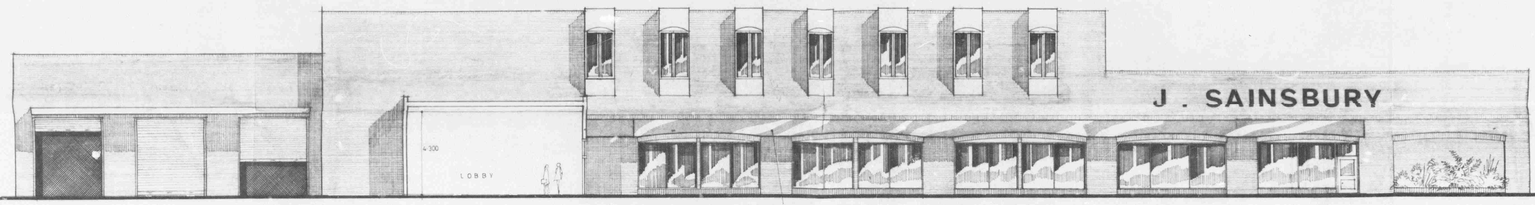

FRONT ELEVATION OF SUPERMARKET

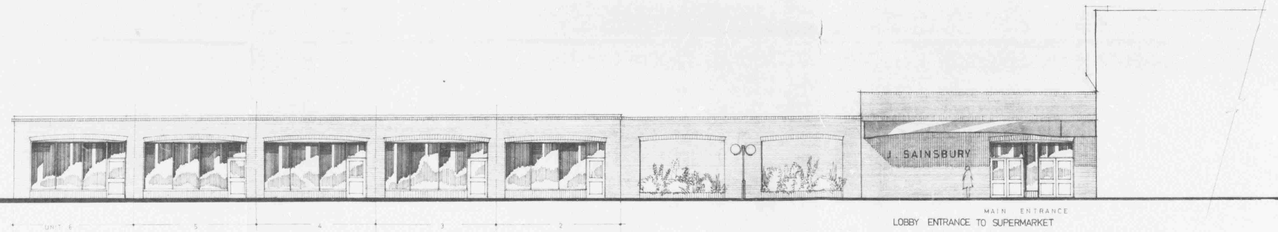

FRONT ELEVATION OF SHOP UNITS

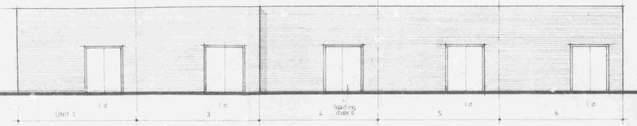

REAR ELEVATION OF SHOP UNITS

NOTES.

NB
All relevant finishes & details to be determined at a later date to L.A. approval.

Shopfront of supermarket to be constructed by J. SAINSBURY LTD.

REVISIONS.	DATE.
B Canopy over entrance increased to 2.500 m	9.4.82
A Reduction Front Elevation	26.4.82

SCALE. 1:100
DATE. April 1982
DRAWN. A.V.King.

TITLE.
PROPOSED SUPERMARKET & SHOP UNITS
867 & 869 (at rear)
HIGH ROAD, TOTTENHAM.

JOB.

DWG. No. 540/E/1 Rev. B

FAIRVIEW ESTATES (INVESTMENTS) LTD.
FROGMORE HALL, WATTON AT STONE
HERTFORDSHIRE. SG14 3RW.
TELEPHONE WARE 630033.

FAIRVIEW

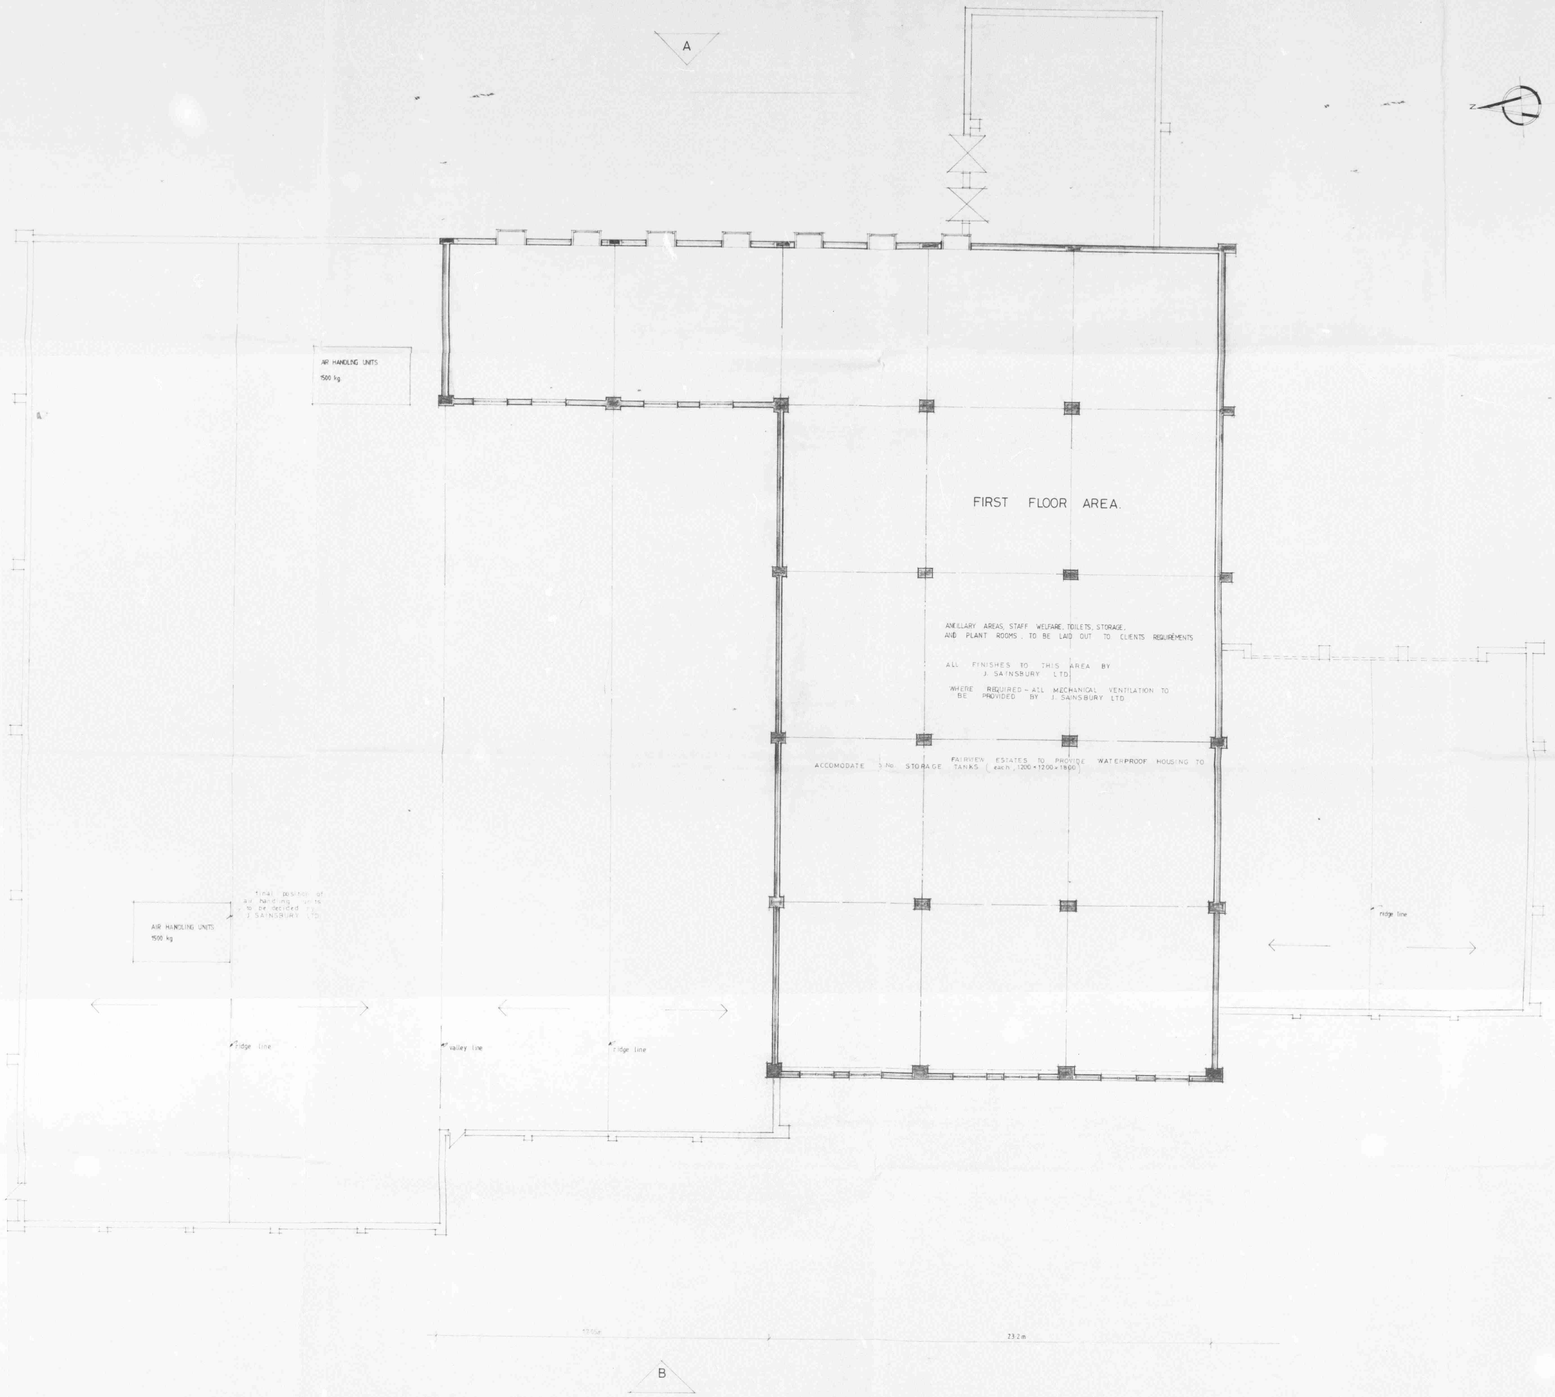

NOTES.

n.b. all relevant finishes & details to be determined at a later date to L.A. approval

FINAL POSITION & NUMBER OF WINDOWS, DOORES TO BE DECIDED BY J. SAINSBURY LTD.

FINAL POSITIONS OF A.C. UNITS TO BE DECIDED BY J. SAINSBURY

FST FLR 12485 sq ft.

REVISIONS.	DATE
A General Amendments.	21.4.82

SCALE 1:100
DATE FEB 1982
DRAWN SJW

TITLE: FIRST FLOOR PLAN. PROPOSED RETAIL UNIT TO REAR OF - 867-869 HIGH ROAD, TOTTENHAM.

JOB.

DWG. No. 540/FL/1 rev A

FAIRVIEW ESTATES (INVESTMENTS) LTD.
FROGMORE HALL, WATTON AT STONE
HERTFORDSHIRE SG14 3RW
TELEPHONE WARE 830033.

FAIRVIEW

A0 A1 A2 A3 A4 A4 A3 A2 A1 A0

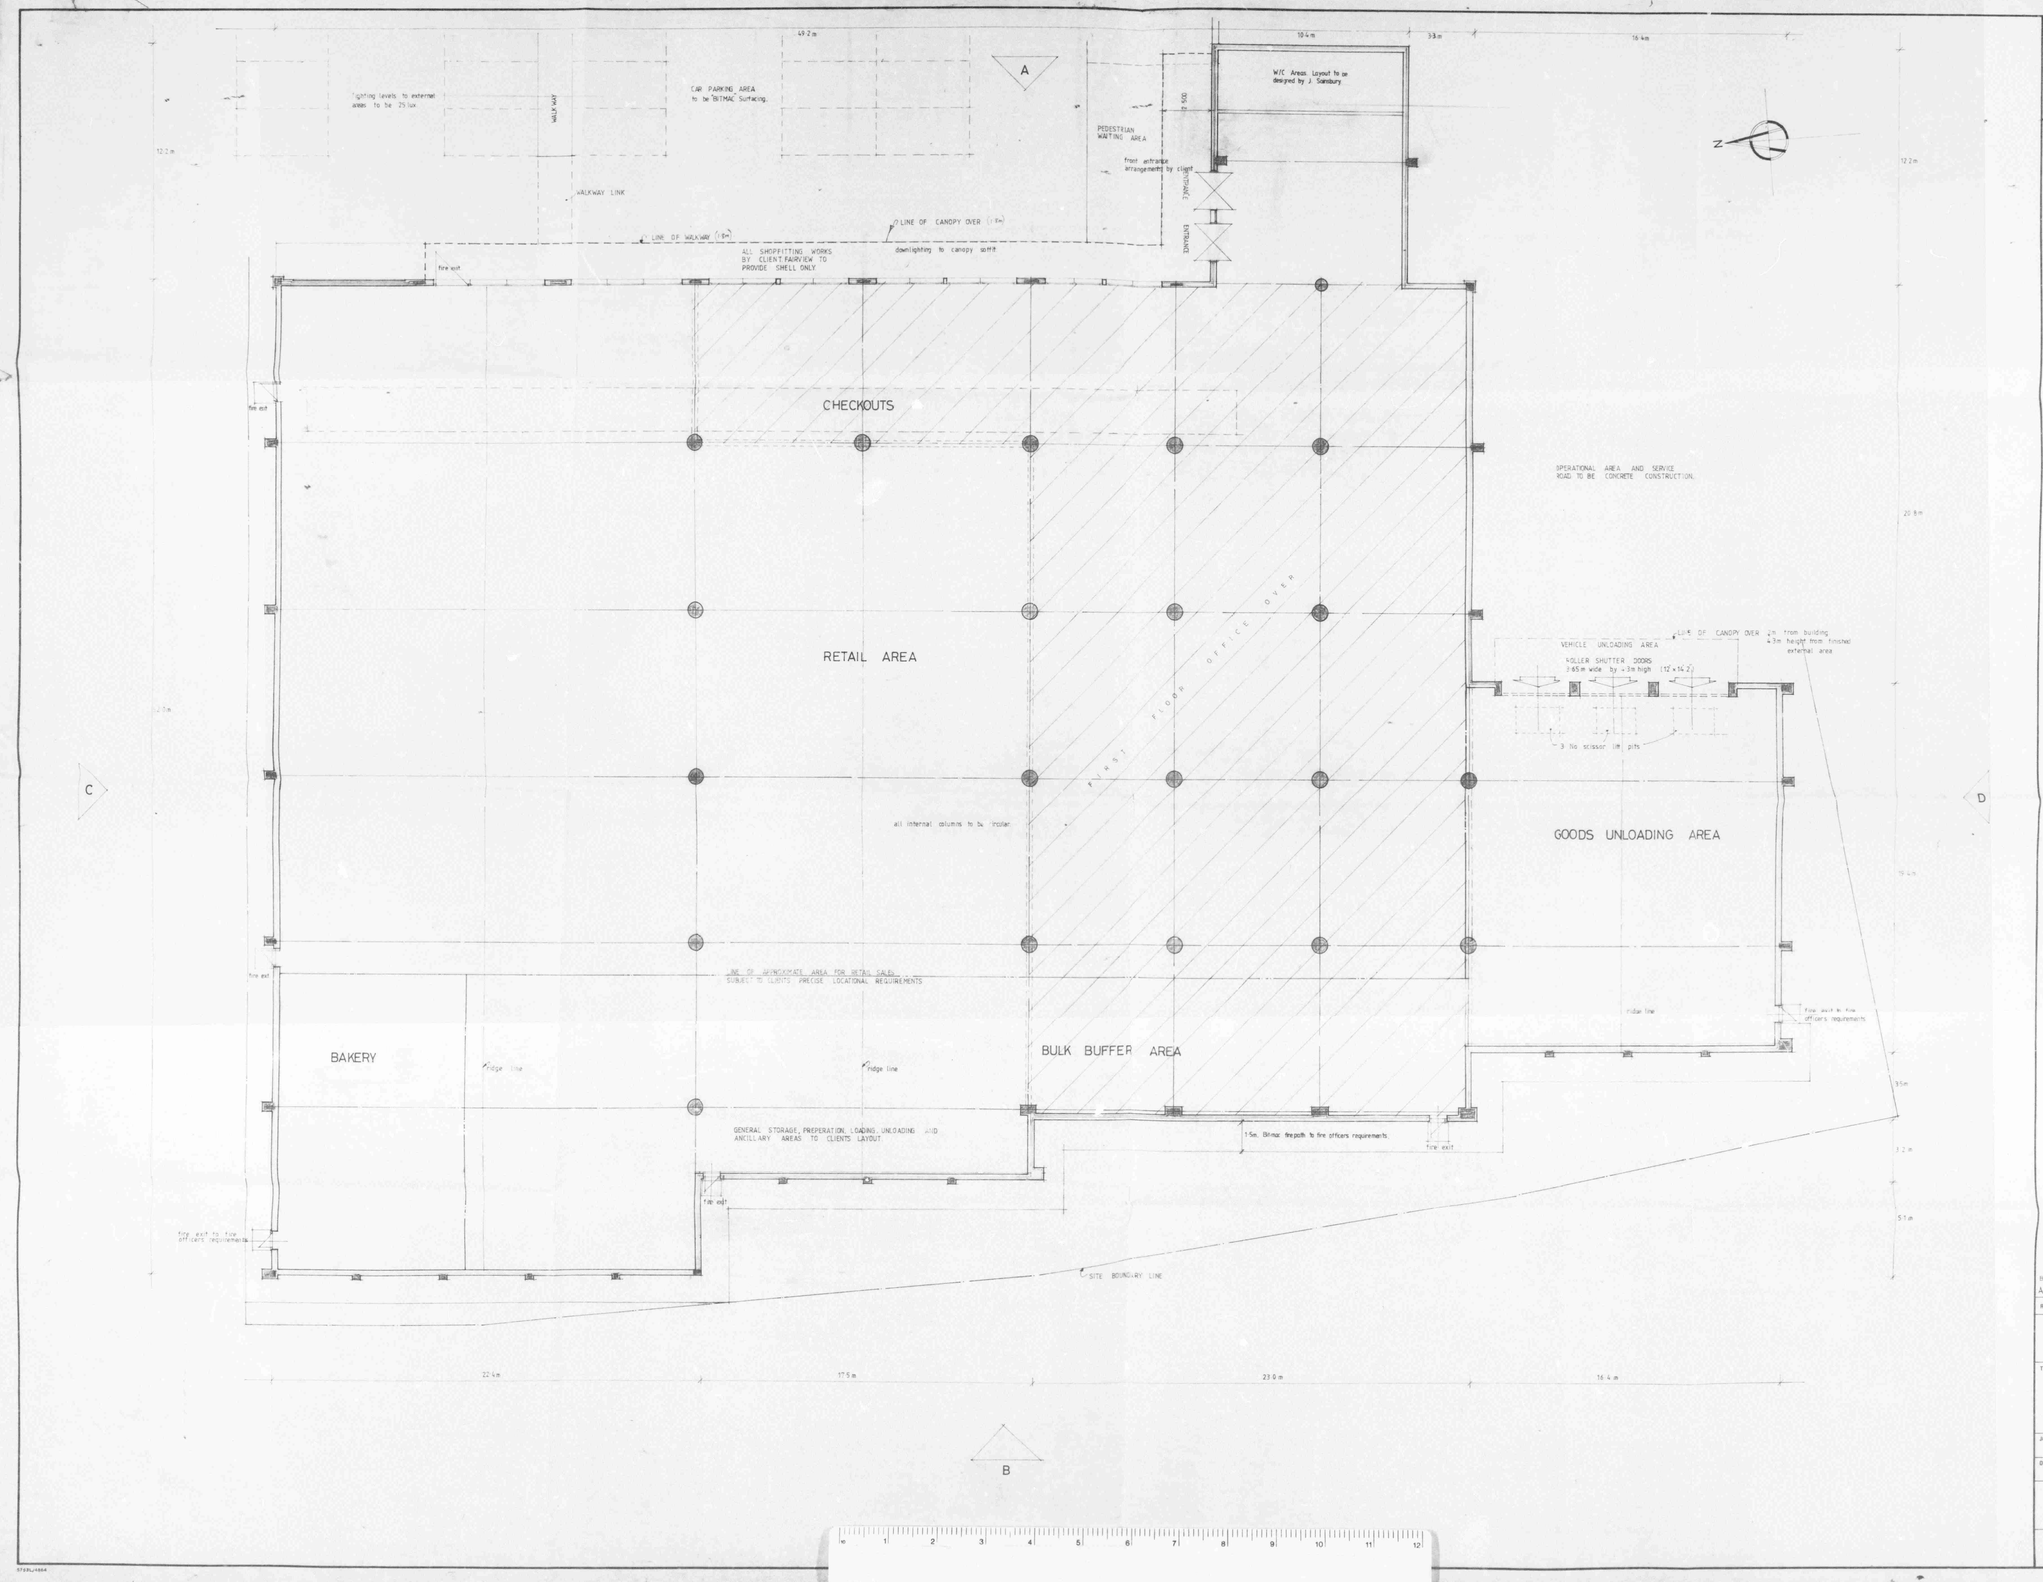

NOTES.

n.b. all relevant finishes & details to be determined at a later date to L.A. approval

GND FLR	36,928 sq ft
FST FLR	12,486 sq ft
TOTAL	49,414 sq ft

REVISIONS.		DATE.
B	Canopy over entrance 2000 x 2500 m increased to 2.7500 m	26.4.82
A	Cosmetic Revisions	23.4.82

SCALE. 1:100
DATE. FEB 1982
DRAWN. S.J.W.

TITLE. GROUND FLOOR LAYOUT, PROPOSED RETAIL UNIT, TO REAR OF - 867-869 HIGH ROAD, TOTTENHAM,

JOB.

DWG. No. 540 / GL / 1 Rev B

FAIRVIEW ESTATES (INVESTMENTS) LTD.
FROGMORE HALL, WATTON AT STONE
HERTFORDSHIRE, SG14 3RW.
TELEPHONE WARE 830033.

FAIRVIEW

AREAS OF EXISTING BUILDINGS

Bldg Ref	Description	Sq m	Sq ft
A	Toilet Block	26.265	282.02
B	G. P. Office	63.516	683.69
B	1st Floor Office	63.516	683.69
C	Warehouse	320.150	3,446.09
D	Steel Framed Asbestos Clad W/house	111.040	1,195.24
E	Warehouse	1,380.060	14,639.89
F	Office	51.540	554.78
G	Office	219.830	2,366.25
H	Warehouse	691.182	7,439.88

Bldg Ref	Description	Sq m	Sq ft
J	Boiler House	8.220	88.48
K	Workshop	307.000	3,304.66
L	Boiler House	9.870	106.24
M	Brick Warehouse	251.670	2,708.98
N	C.I. Warehouse	180.276	1,940.49
O	Breeze Block Extention Sq. Ft.	5.510	59.31
P	Breeze Block C.I. W/house Office	235.440	2,534.28
Q	Breeze Block Gatekeepers Hut	5.670	61.03
R	Meter Housing	2.015	21.69
	TOTAL	3,912.775	42,116.49

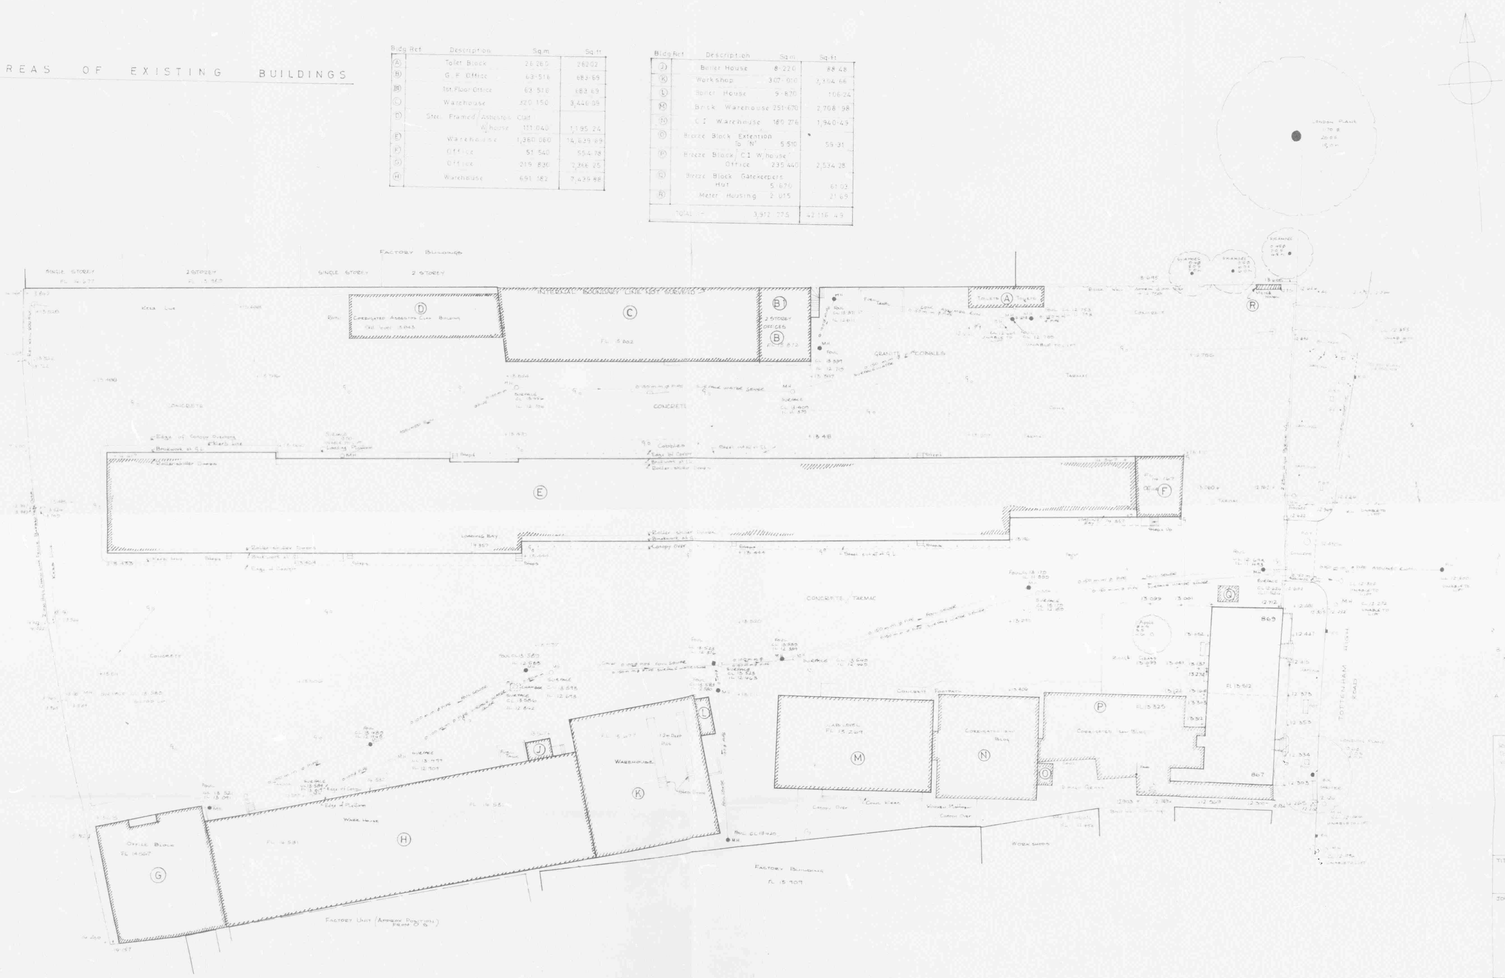

TITLE
SITE SURVEY

JOB
FORMER ROADLINE DEPOT
HIGH STREET
TOTTENHAM

SCALE 1/250
DATE NOV 81
DRAWN R.P.
DWG. No. 540 / A / 1

AREAS OF EXISTING BUILDINGS

Bldg Ref	Description	Sq m	Sq ft
A	Toilet Block	26 260	28202
B	G. P. Office	63 516	683 69
B	1st Floor Office	63 516	683 69
C	Warehouse	320 150	3,446 09
D	Steel Framed Asbestos Clad Whouse	111 042	1,195 24
E	Warehouse	1,360 060	14,639 69
F	Office	51 540	554 78
G	Office	219 830	2,366 25
H	Warehouse	691 182	7,439 88

Bldg Ref	Description	Sq m	Sq ft
J	Boiler House	8 220	88 48
K	Workshop	307 010	3,304 66
L	Boiler House	9 870	106 24
M	Block Warehouse	251 670	2,708 98
N	C.I. Warehouse	180 276	1,940 49
O	Brick Block Extension Q N	5 510	59 31
P	Brick Block C.I. Whouse Office	235 440	2,534 28
Q	Brick Block Gatekeepers Hut	5 670	61 03
R	Meter Housing	2 015	21 69
		3,916 775	42,116 49

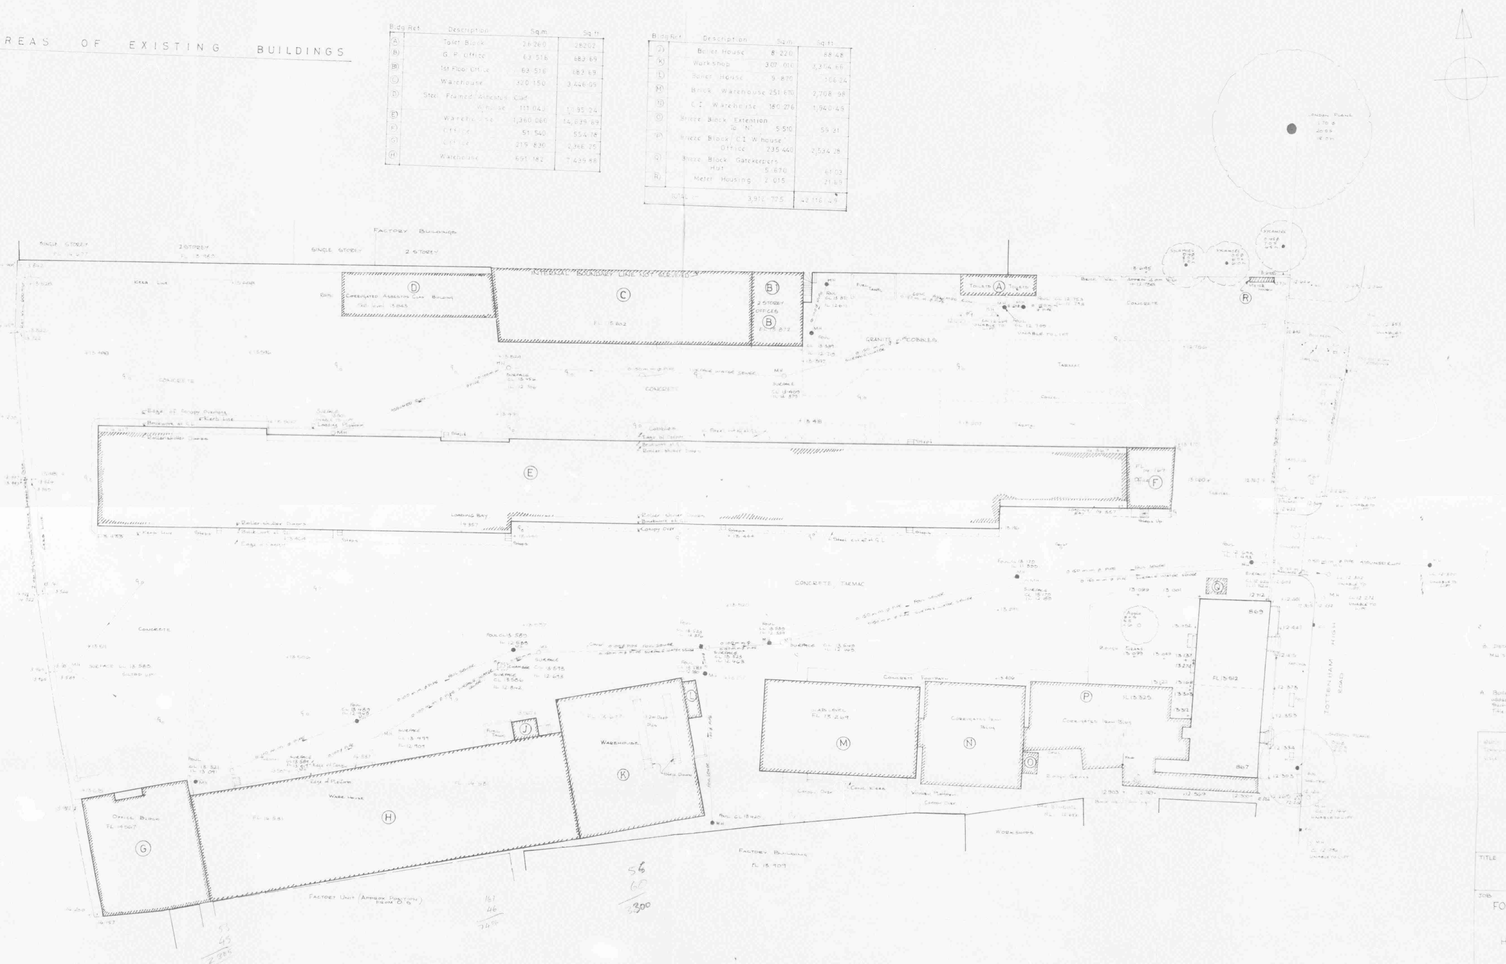

TITLE
SITE SURVEY

JOB
FORMER ROADLINE DEPOT
HIGH STREET
TOTTENHAM

SCALE 1/250
DATE NOV 81
DRAWN R.P.
DWG. No 540 / A / 1

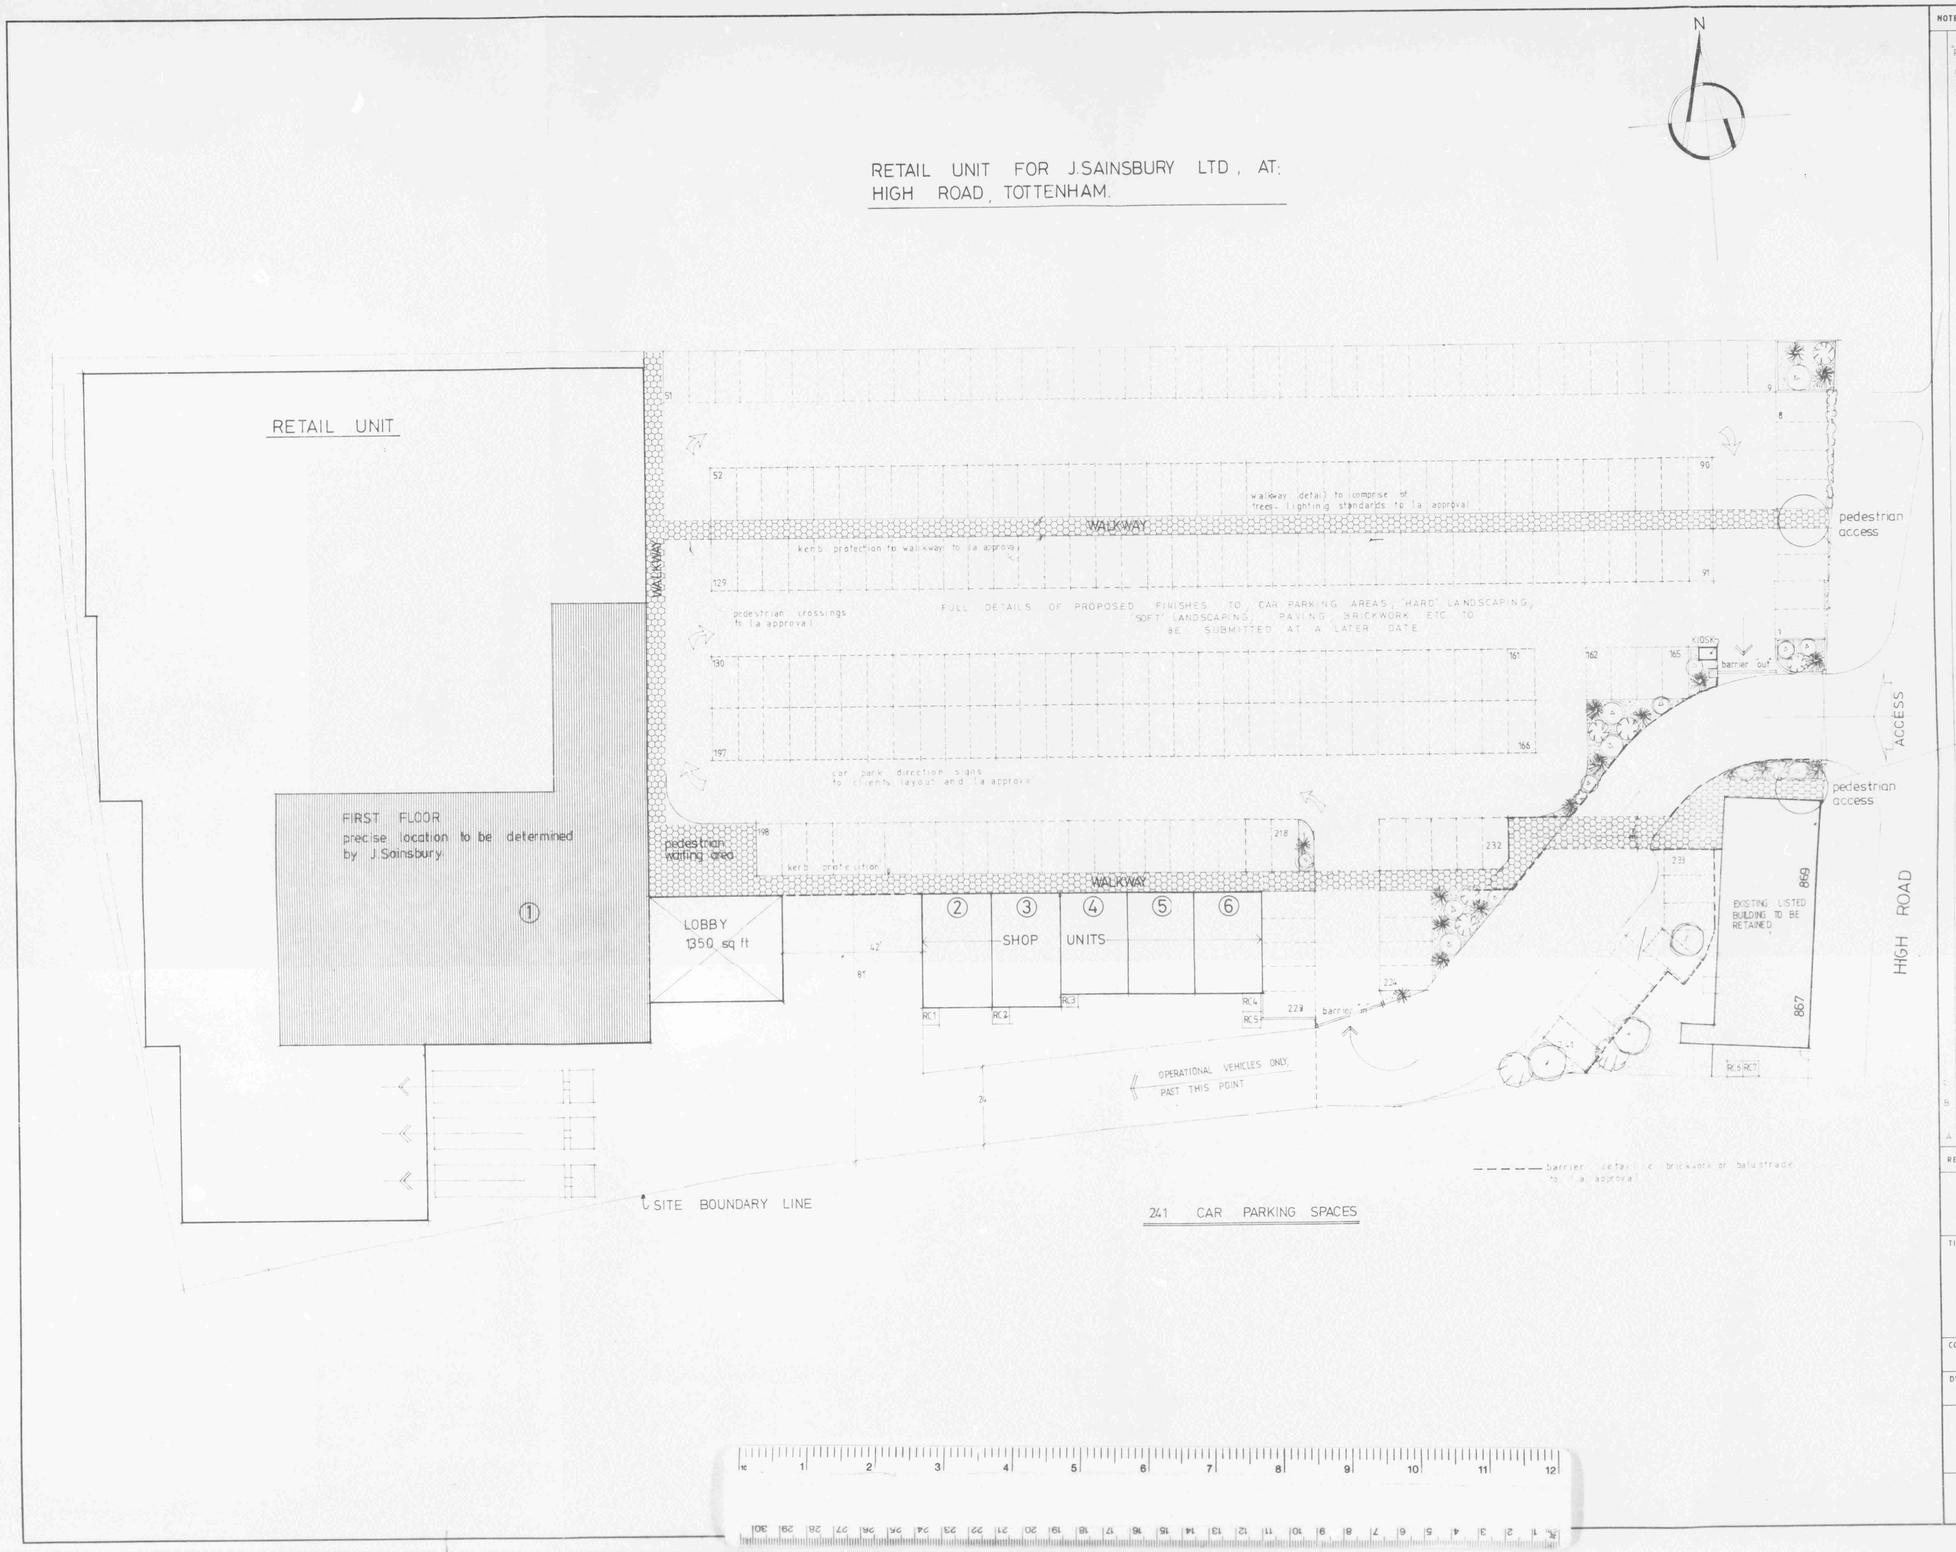

NOTES

RC = REFUSE COMPOUND
CAR PARKING BAY SIZES
2.4m x 4.8m — 6.0m aisles

C	revised in response to la letter dated 12.1.82	3.4.82
B	pedestrian crossing width increased to 3m	MAR 82
A	part walkway amended barrier & car waiting area amended	MAR 82

REVISIONS | DATE

SCALE 1:250
DATE FEB 1982
DRAWN S.J.W.

TITLE SITE LAYOUT FOR RETAIL UNIT AT HIGH ROAD, TOTTENHAM.

CONTRACT No

DWG No 540 / SL / 1 REV

FAIRVIEW ESTATES (INVESTMENTS) LTD
FROGMORE HALL, WATTON AT STONE
HERTFORDSHIRE. SG14 3RW.
TELEPHONE WARE 830033.

FAIRVIEW