JOB No. A5000/339

CUST. REF. 39951

PROPOSED SIGN FOR INSTALLATION BY

HAROLD BLOOM SIGNS LIMITED

Manufacturers of Neon, Plastic, Electrical Signs and Fittings

Head Office & Factory: 371/379 ALBANY ROAD, LONDON, SE5 0AA- Tel.: 01-701 7376 (all lines)

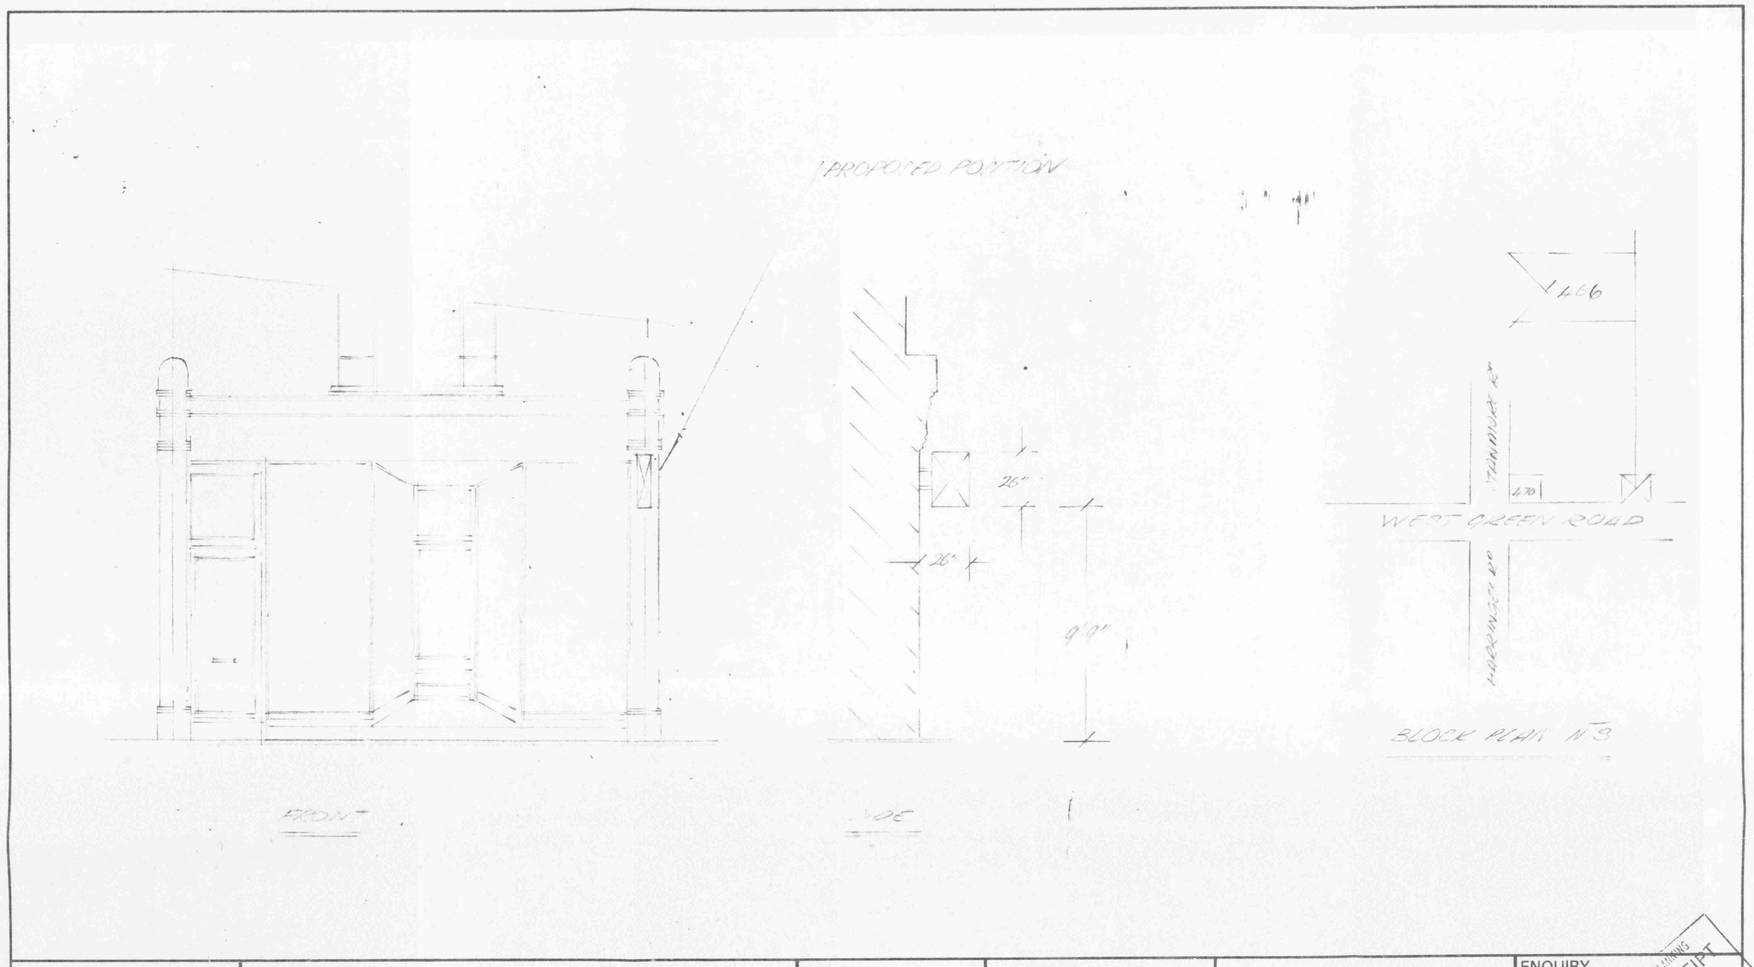

THIS DRAWING IS THE COPYRIGHT OF HAROLD BLOOM SIGNS LIMITED AND MUST NOT BE COPIED OR REPRODUCED IN WHOLE OR IN PART WITHOUT THE PRIOR CONSENT OF HAROLD BLOOM SIGNS LIMITED.	SPECIFICATIONS SEE ATTACHED	T&C PLANNING COUNCIL REF. DATE	REVISIONS	CLIENT WD + HO WILLS SITE ADDRESS 466 WEST GREEN RD LONDON N15	ENQUIRY No. E/ JOB No. A/ 5000/339 DRAWING / OF SCALE 1/4"=1'0" DATE 20-6-81 DRAWN BY BA

INITIAL RECEIPT 14 JUL 1981

HARPER & TUNSTALL LTD. PDS 5098

JOB No. A5000/339

CUST. REF. 3925/

PROPOSED SIGN FOR INSTALLATION BY

HAROLD BLOOM SIGNS LIMITED

Manufacturers of Neon, Plastic, Electrical Signs and Fittings

Head Office & Factory: 371/379 ALBANY ROAD, LONDON, SE5 0AA- Tel.: 01-701 7376 (all lines)

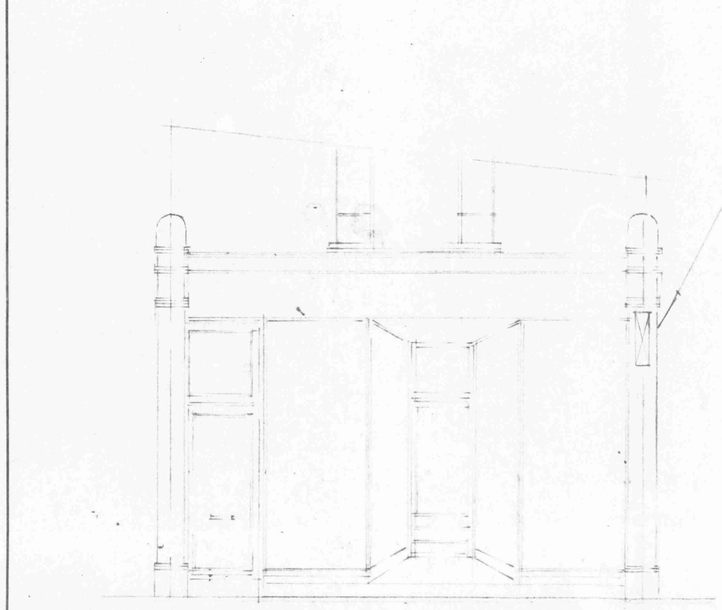

FRONT

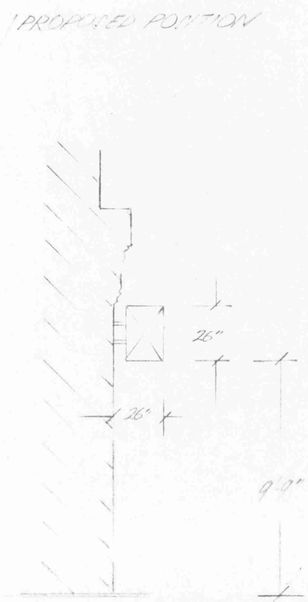

SIDE

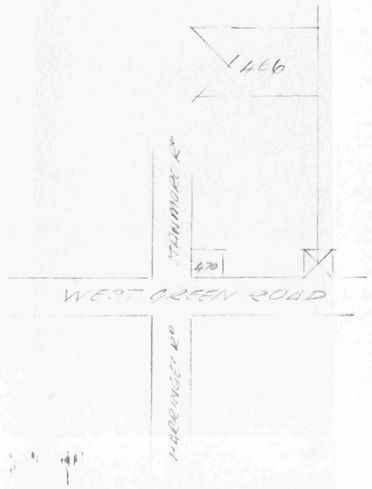

BLOCK PLAN NTS

THIS DRAWING IS THE COPYRIGHT OF HAROLD BLOOM SIGNS LIMITED AND MUST NOT BE COPIED OR REPRODUCED IN WHOLE OR IN PART WITHOUT THE PRIOR CONSENT OF HAROLD BLOOM SIGNS LIMITED.	SPECIFICATIONS SEE ATTACHED	T&C PLANNING COUNCIL REF. DATE	REVISIONS	CLIENT WD & HO WILLS SITE ADDRESS 466 WEST GREEN RD LONDON N15	ENQUIRY No. JOB No. DRAWING 1 OF 1 SCALE 1/2"-1'0" DATE 20-6-81 DRAWN BY BH

TOWN PLANNING
INITIAL RECEIPT
14 JUL 1981

HARPER & TUNSTALL LTD PDS 5098