

EXISTING BUILDING

front elevation

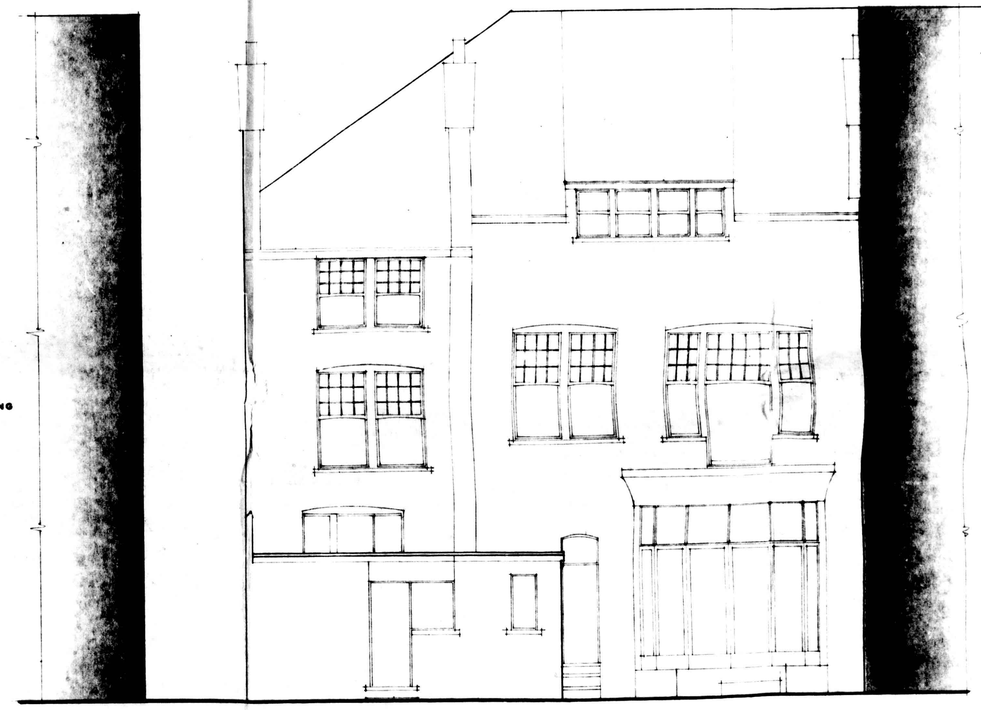

rear elevation

KARNEL

Consultant Engineers & Surveyors Ltd.

228, EARLSFIELD ROAD, LONDON S.W.18. 01-870 4693

Job Title: 38, QUEENS AVENUE
MUSWELL HILL
N.10.

Drawing Title: **Existing Elevations**

Scale: 1/4" to 1'-0" Date: 4 March 77.

Drawn by: Kd-Mistry

Amendments & Notes

Dwg. 7526.3

F.No

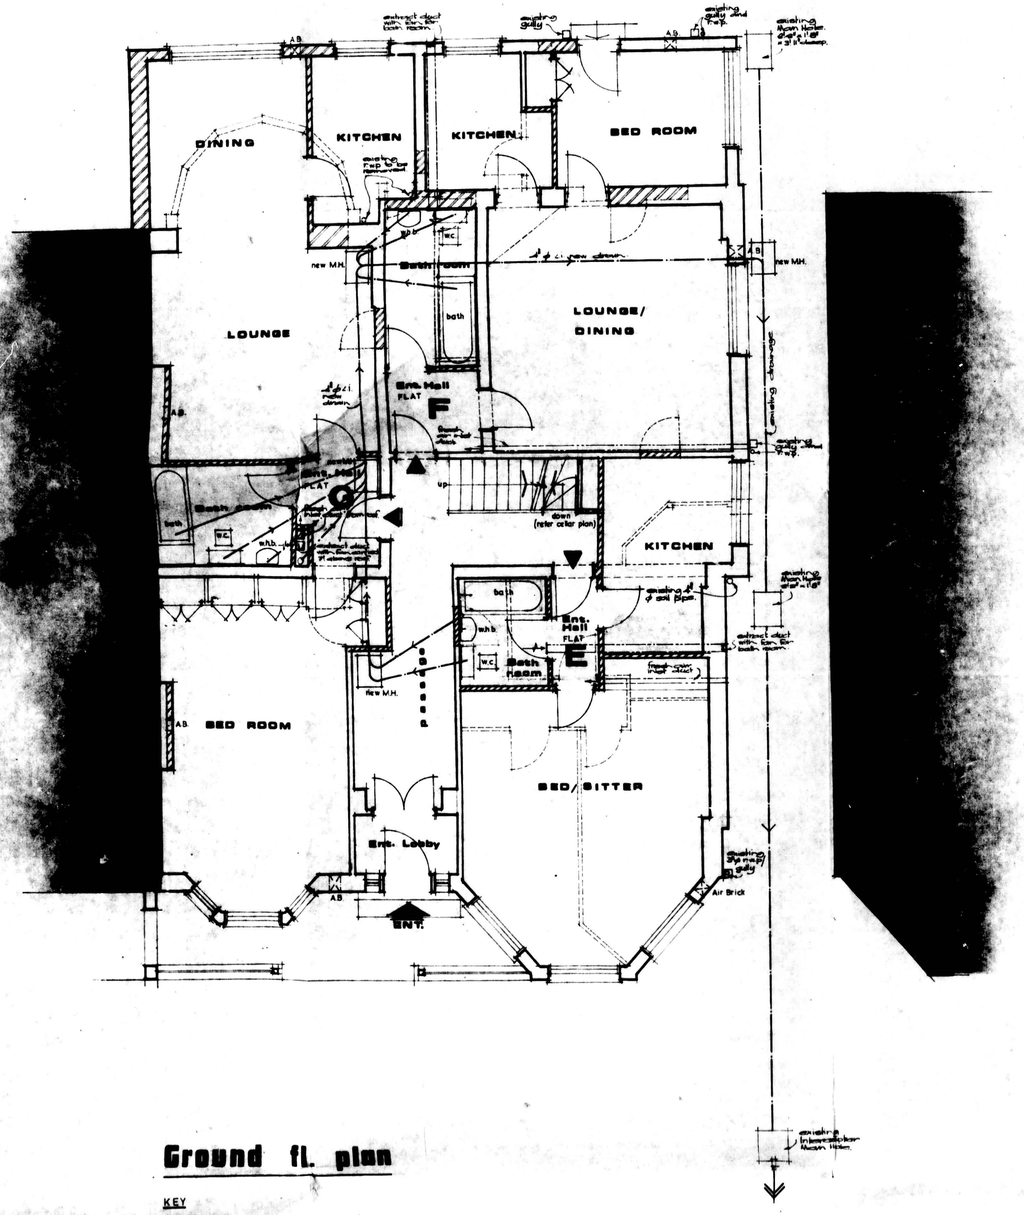

Ground fl. plan

KEY

existing wall/partition to remain

existing wall/partition to be demolished

built new wall/partitions

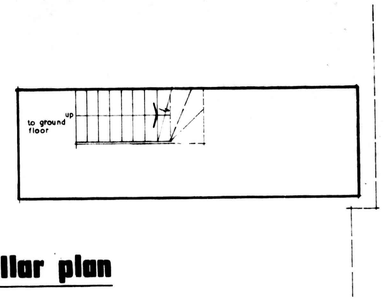

Existing cellar plan

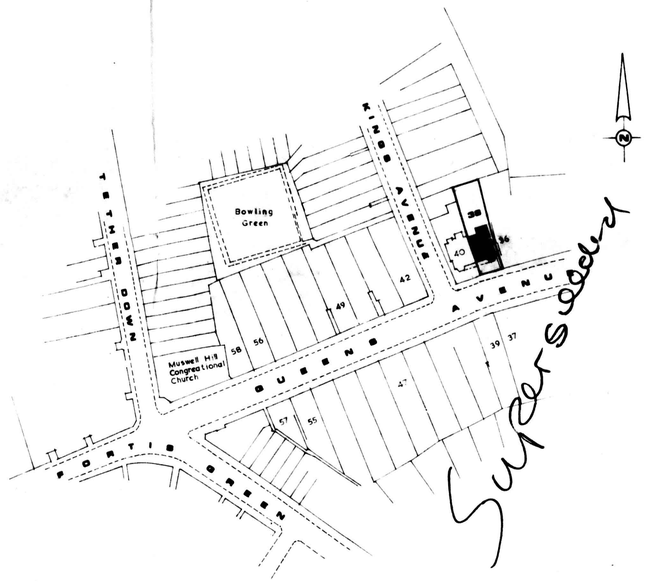

Location plan

SCALE 1:1250

NOTES

JOB TITLE:

38 QUEENS AVENUE, MUSWELL HILL,

N.10

DRAWING TITLE:

Proposed Alterations

SCALE: 1/4" to 1'0"

DATE: August 1977.

DRAWN BY: Kd-Mistry

CHECKED BY:

BUSINELLI & CO.

MICHAEL BUSINELLI.
(dip. Italy) F.I.P.H.E.
PLANNING AND BUILDING AND CIVIL ENGINEERING CONSULTANTS.
22 EARLSFIELD ROAD,
LONDON S.W.18,

PHONE 01-870 4893

DRG. NO.
7526-4

OLDACRES

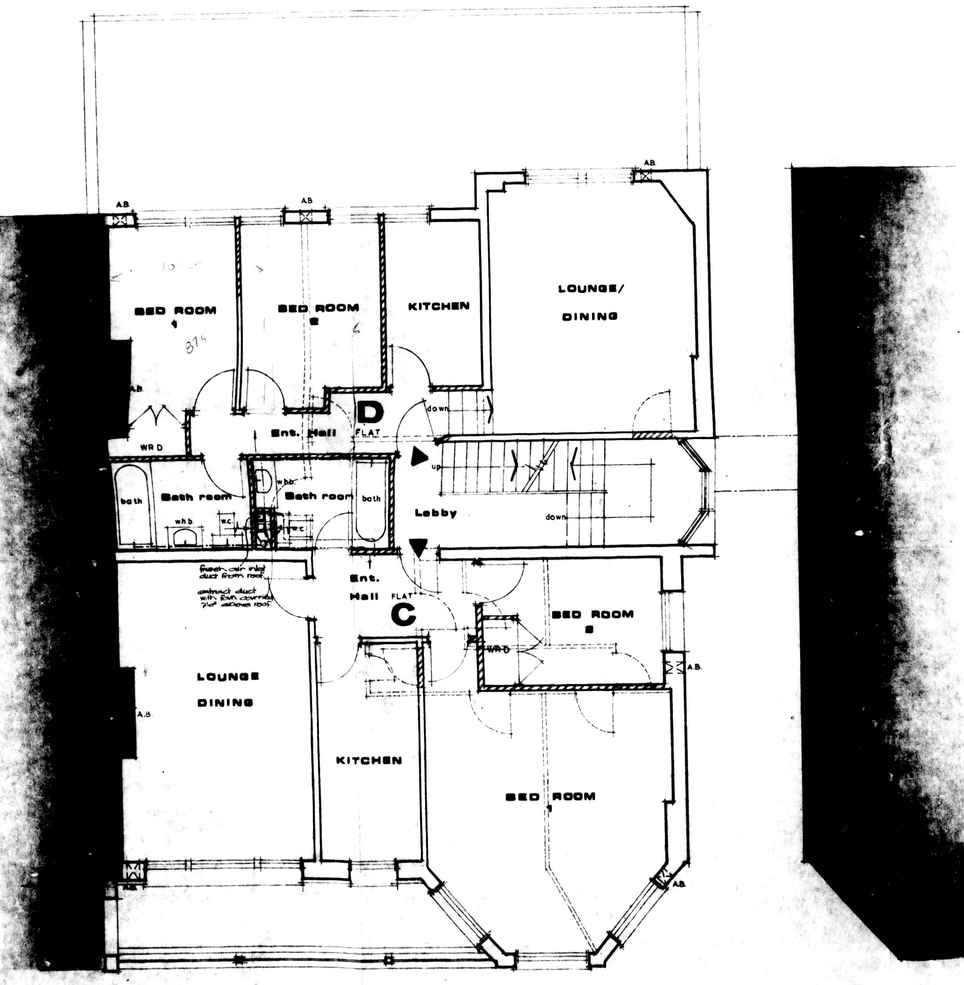

First fl. plan

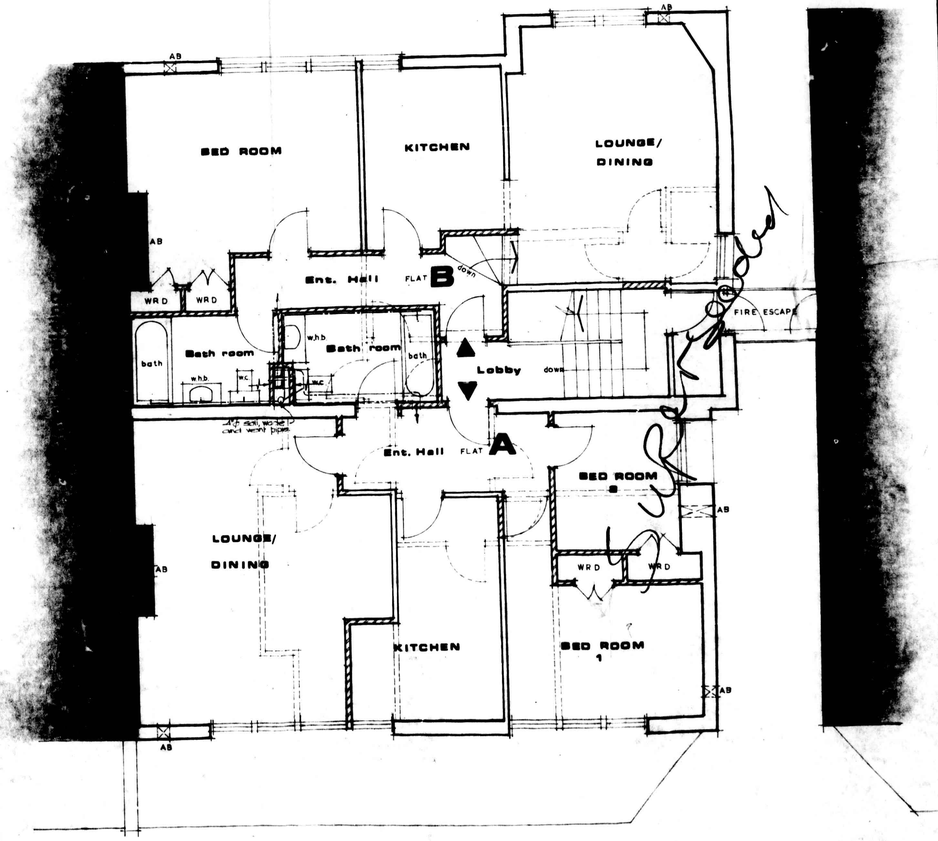

Second fl. plan

NOTES

KEY

existing wall/partition to remain

existing wall/partition to be demolished

built new wall/partition

JOB TITLE:

38, QUEENS AVENUE, MUSWELL HILL,

N.10

DRAWING TITLE:

Proposed Alterations

SCALE: 1/4" to 1'0"

DATE: August 1977.

DRAWN BY: Kd-Mistry

CHECKED BY:

BUSINELLI & CO.

MICHAEL BUSINELLI.
(dip. Italy) F.I.P.H.E.
PLANNING AND BUILDING AND CIVIL ENGINEERING CONSULTANTS.
268, EARLSFIELD ROAD,
LONDON S.W. 18.

PHONE 01-870 4662

DRG. NO.
7526 - 5

OLDACRES