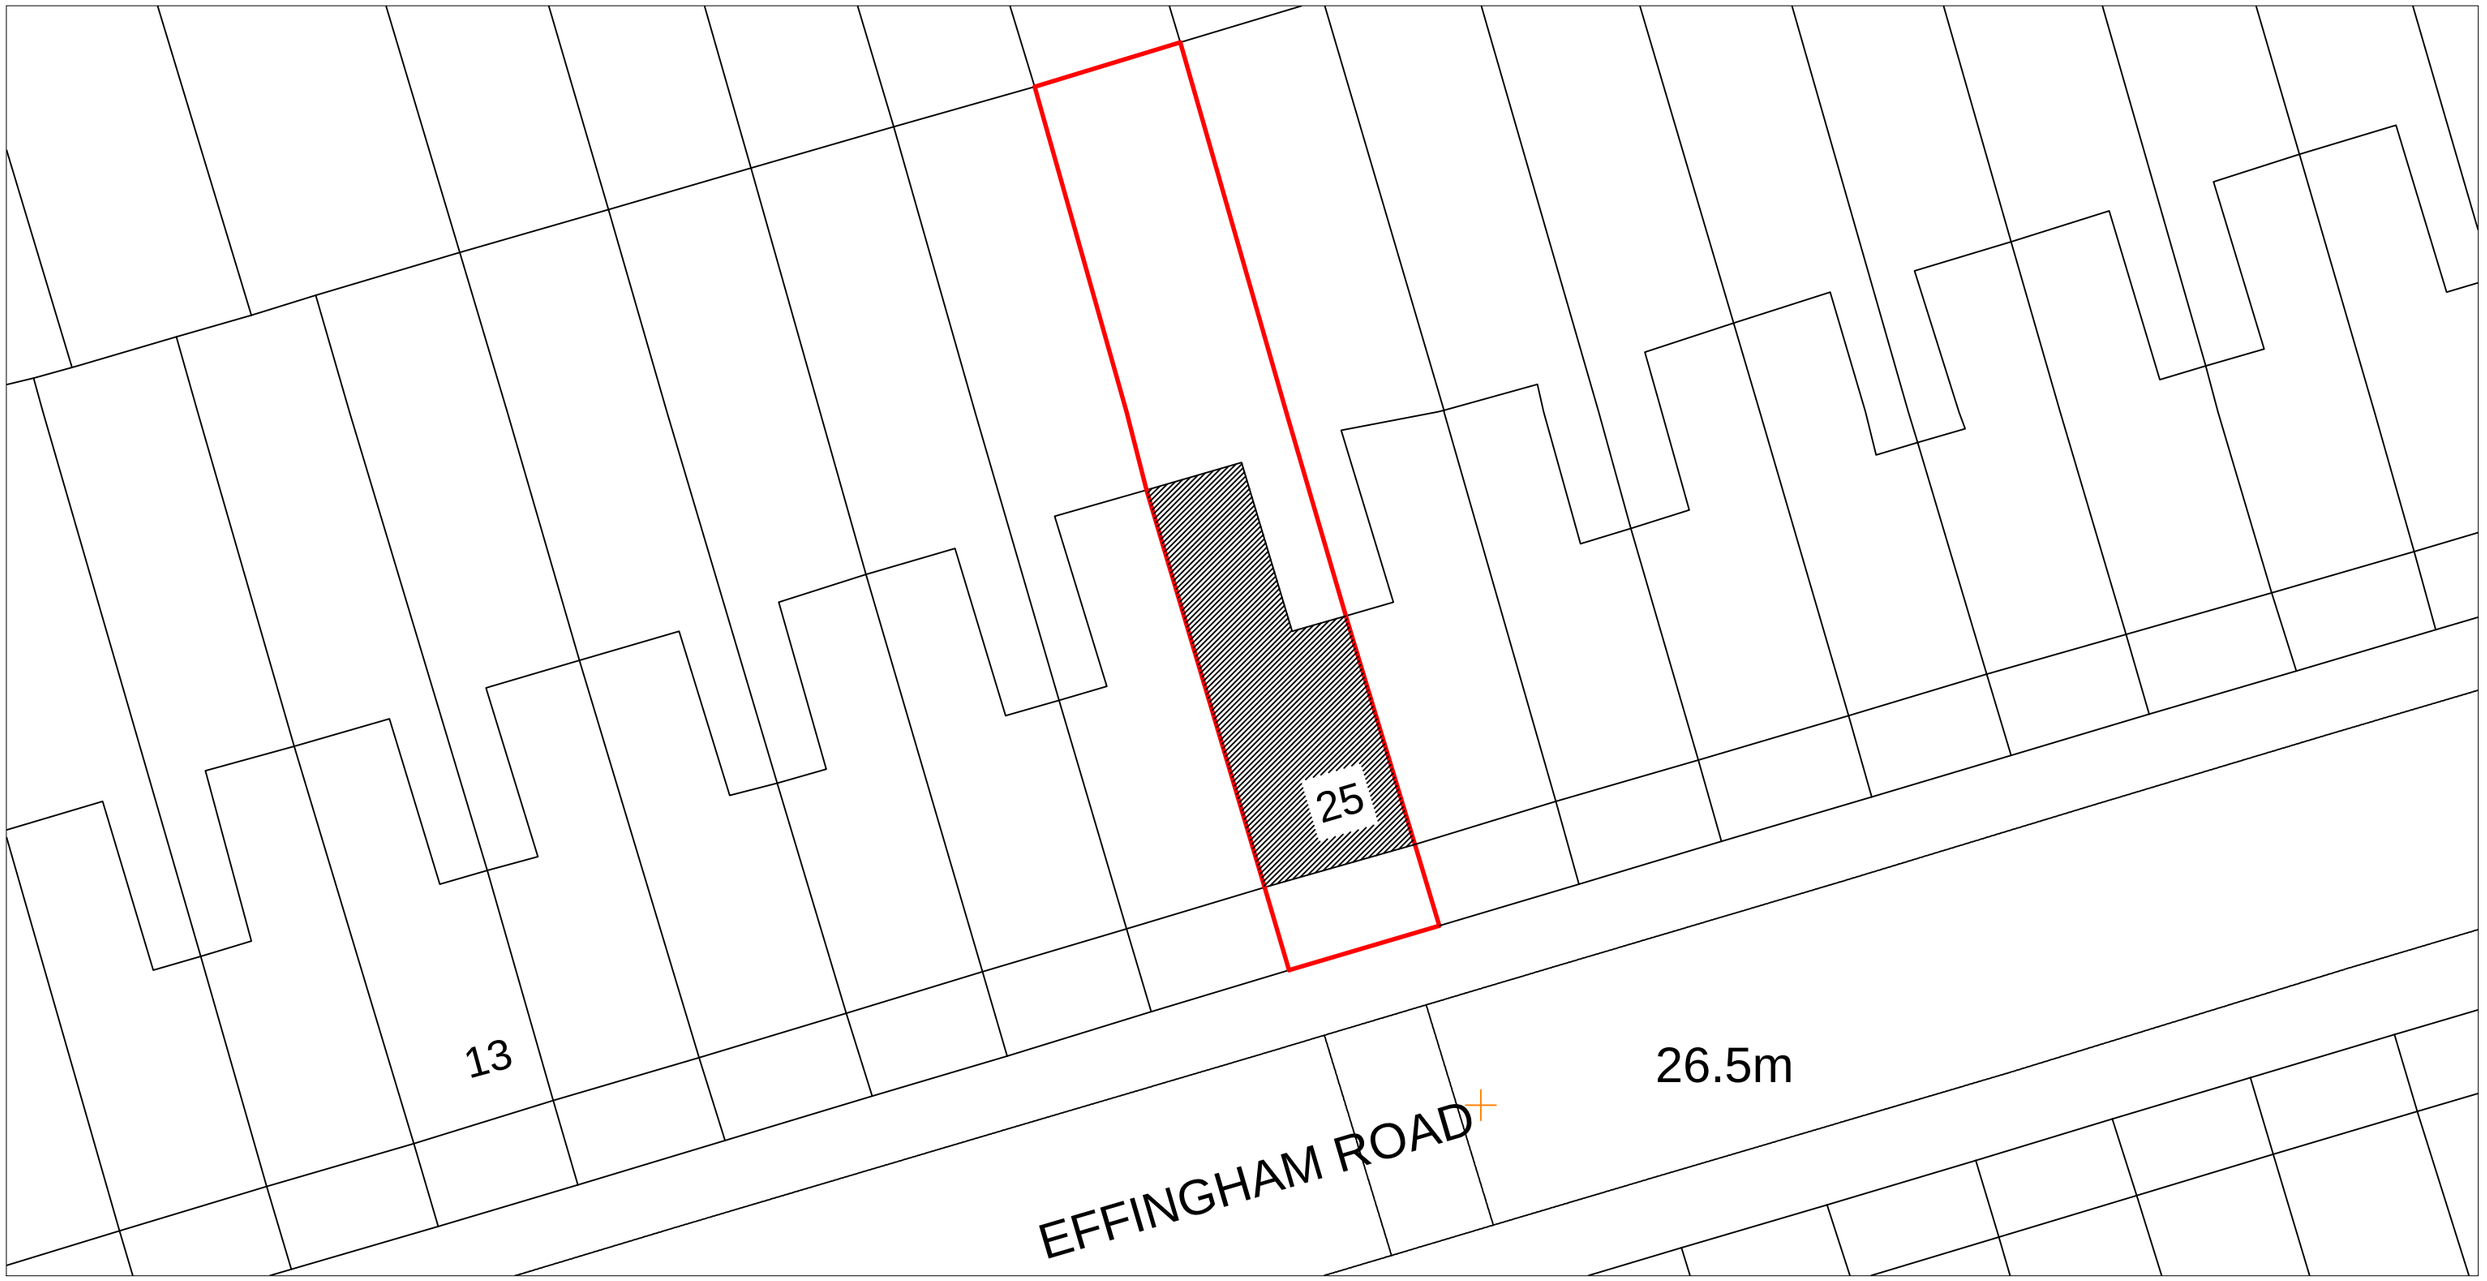

Block Plan of Existing Site

Scale 1:200

endymion architects

1 Nightingale Mews,
Hornsey, London
N8 7RA
Tel: 020 8340 0004
Email: ea@endymion-architects.com
Website: www.endymionarchitects.com

Project:
25a Effingham Road,
London,
N8 0AA

Client:
Steven Richardson

Drawing:
Block Plan of Existing Site

Number:
321-1-01

Scale:
1:200 @ A3

Drawn:
OHC

Date:
14/07/2014

Check:
JED

Revisions:

1:200 Scale bar

0m 2 4 6 8 10

N