Note: No dimensions to be scaled from this drawing.
All dimensions to be checked on site by contractor.
If in doubt contact architect.

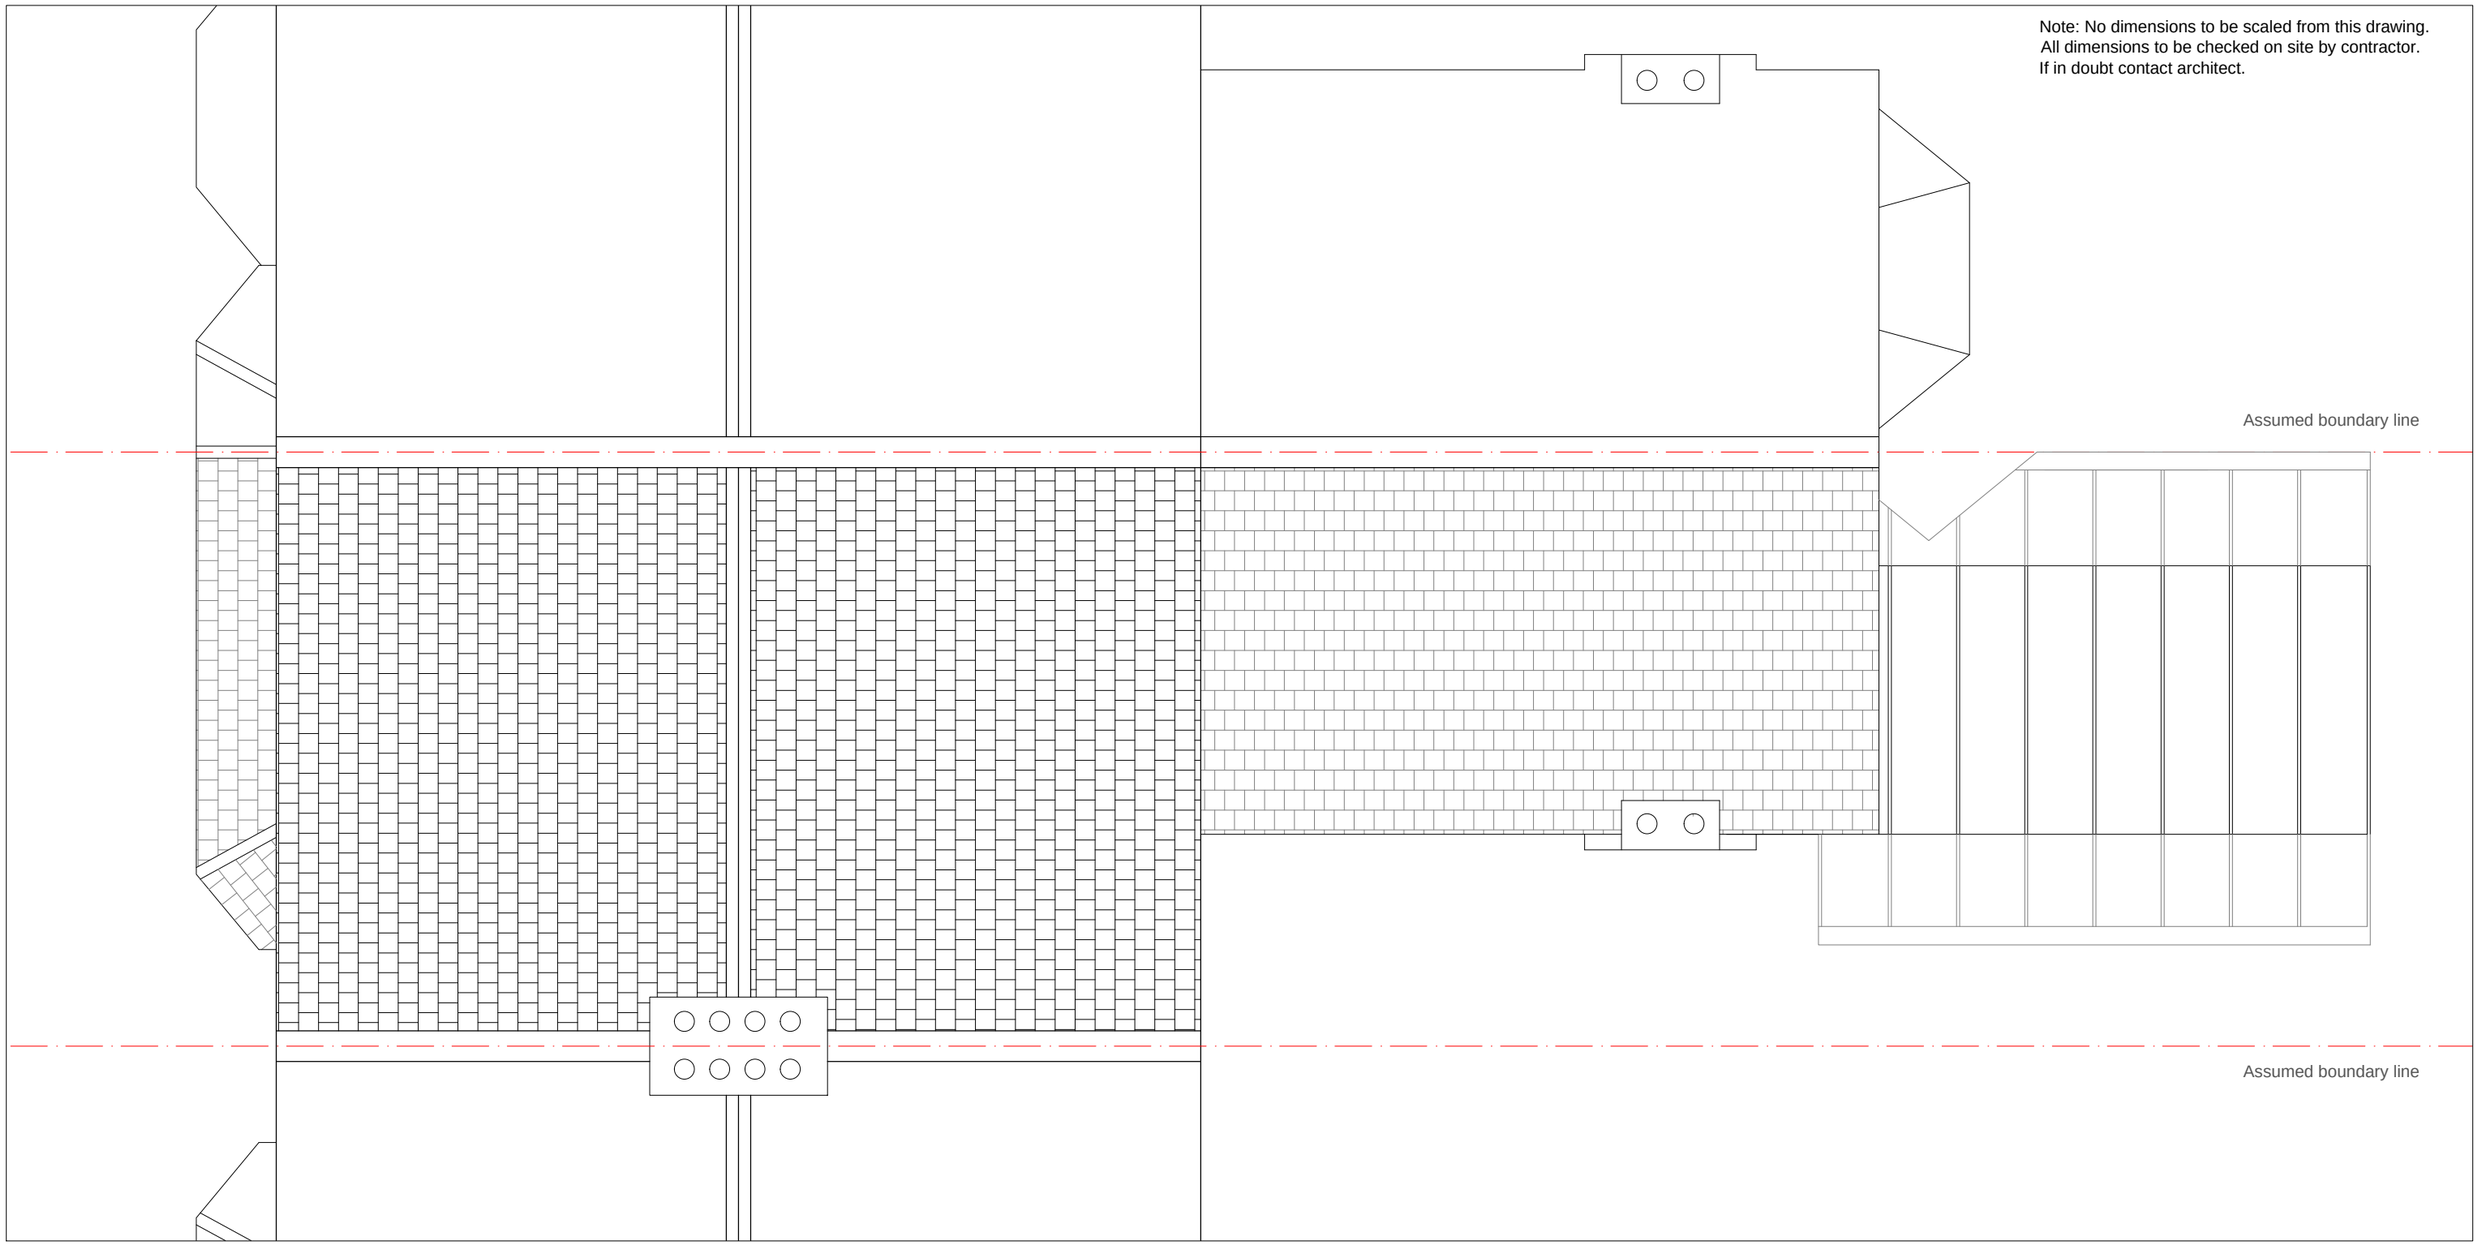

Proposed Roof Plan

Scale 1:50

endymion architects

1 Nightingale Mews,
Hornsey, London
N8 7RA
Tel: 020 8340 0004
Email: ea@endymion-architects.com
Website: www.endymionarchitects.com

Project:
25a Effingham Road,
London,
N8 0AA

Client:
Steven Richardson

Drawing:
Proposed Roof Plan

Number:
321-2-03

Scale:
1:50 @ A3

Drawn:
OHC

Date:
14/07/2014

Check:
JED

Revisions:

1:50 Scale Bar 0m 1 2 3 4 5

N