8 QUEEN MORE ROAD

PHOTOS

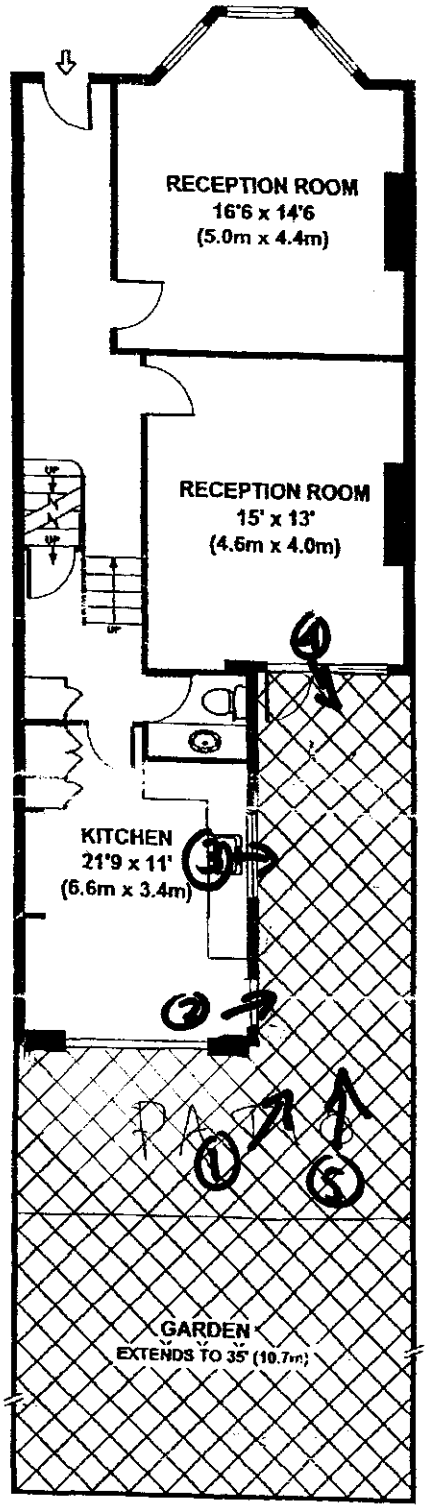

GROUND FLOOR
GROSS INTERNAL
FLOOR AREA 834 SQ FT

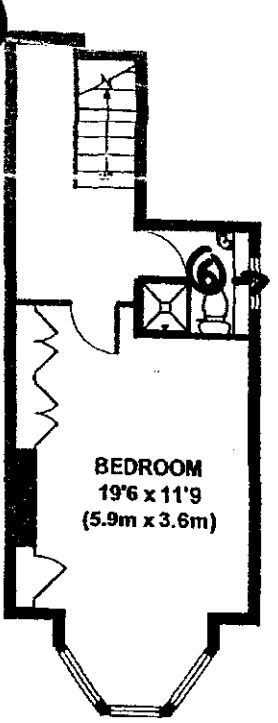

RAISED GROUND FLOOR
GROSS INTERNAL
FLOOR AREA 301 SQ FT

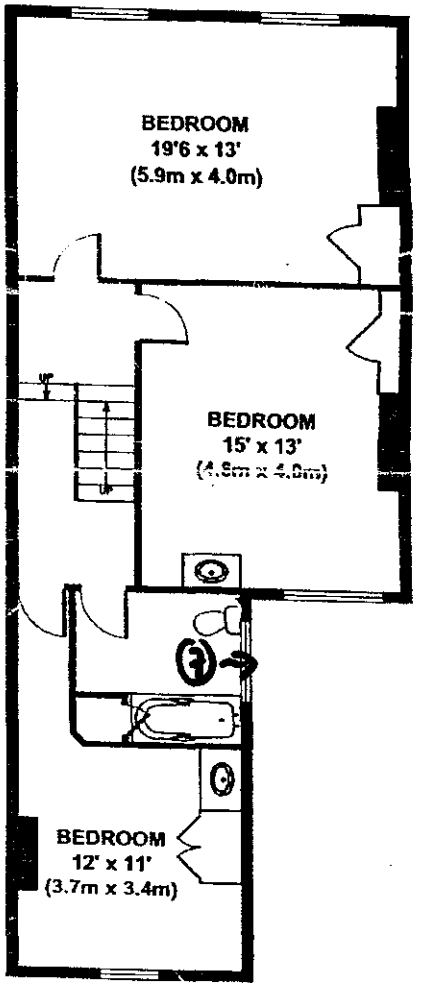

FIRST FLOOR
GROSS INTERNAL
FLOOR AREA 758 SQ FT

APPROX. GROSS INTERNAL FLOOR AREA 1893 SQ FT / 176 SQ M

ILLUSTRATION FOR IDENTIFICATION PURPOSES ONLY - NOT TO SCALE


180
300cm

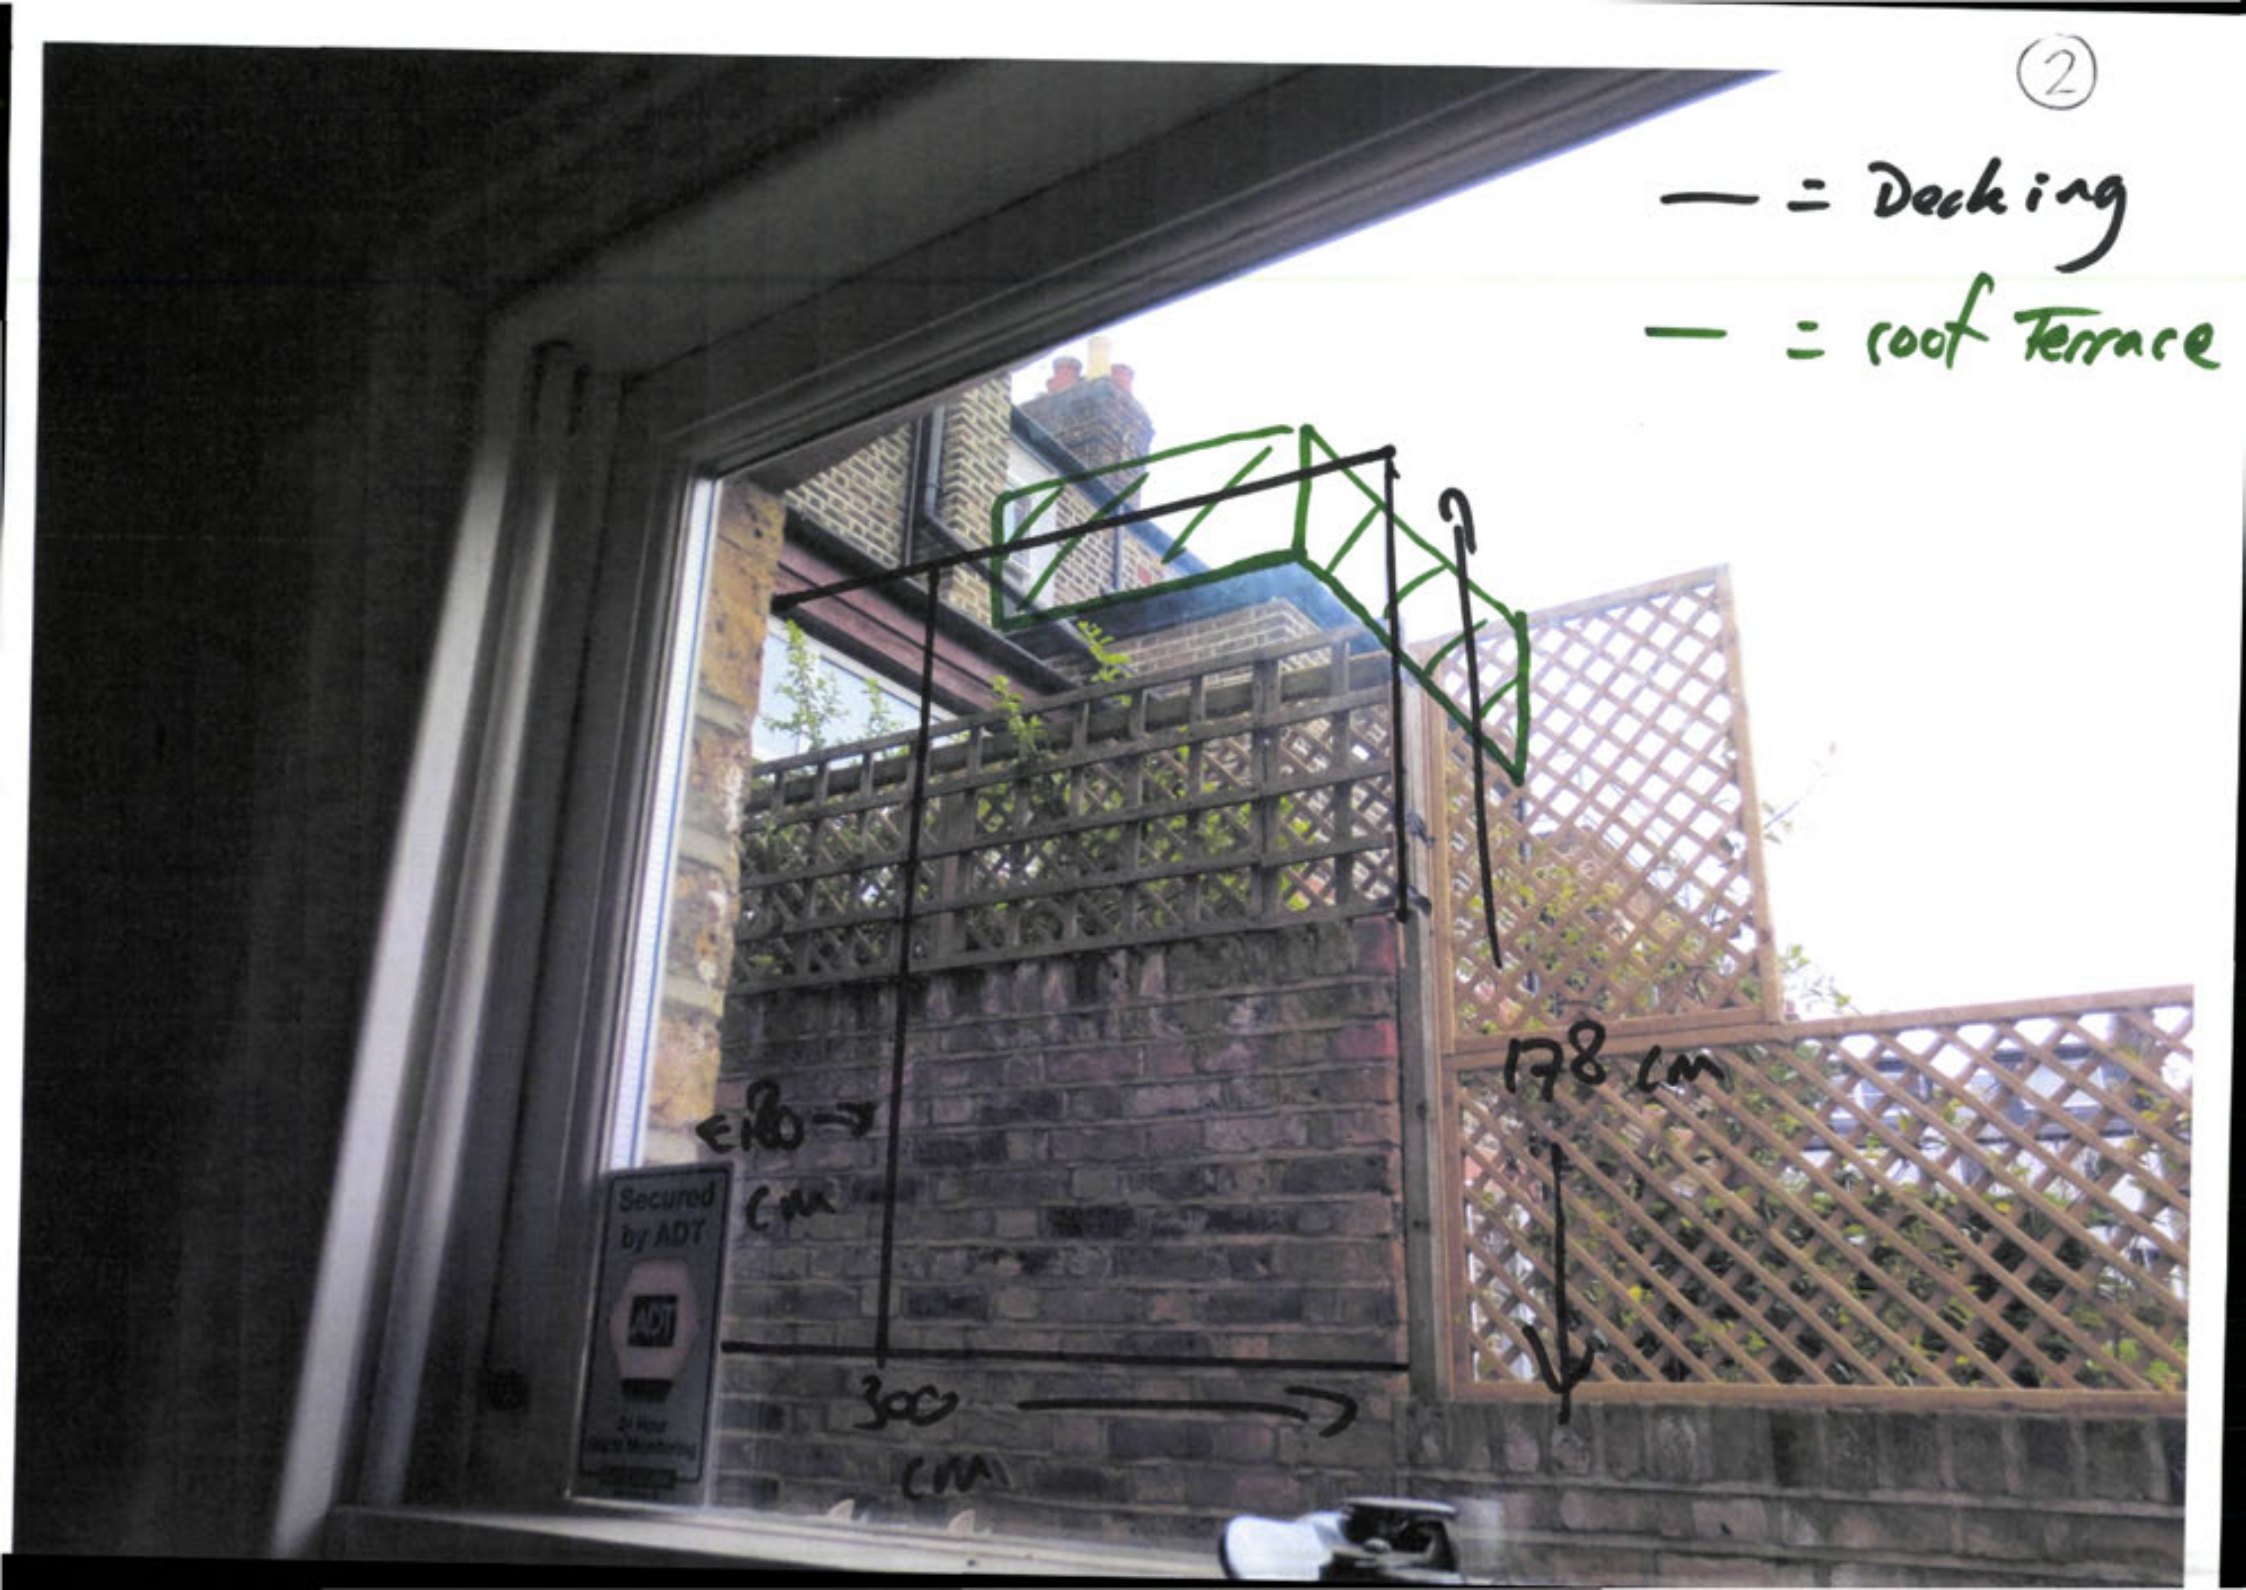
— = Decking
— = roof Terrace
178 cm
180 cm
300 cm
Secured by ADT


- roof terrace
- decking
178 cm
138 cm
180 cm
300 cm

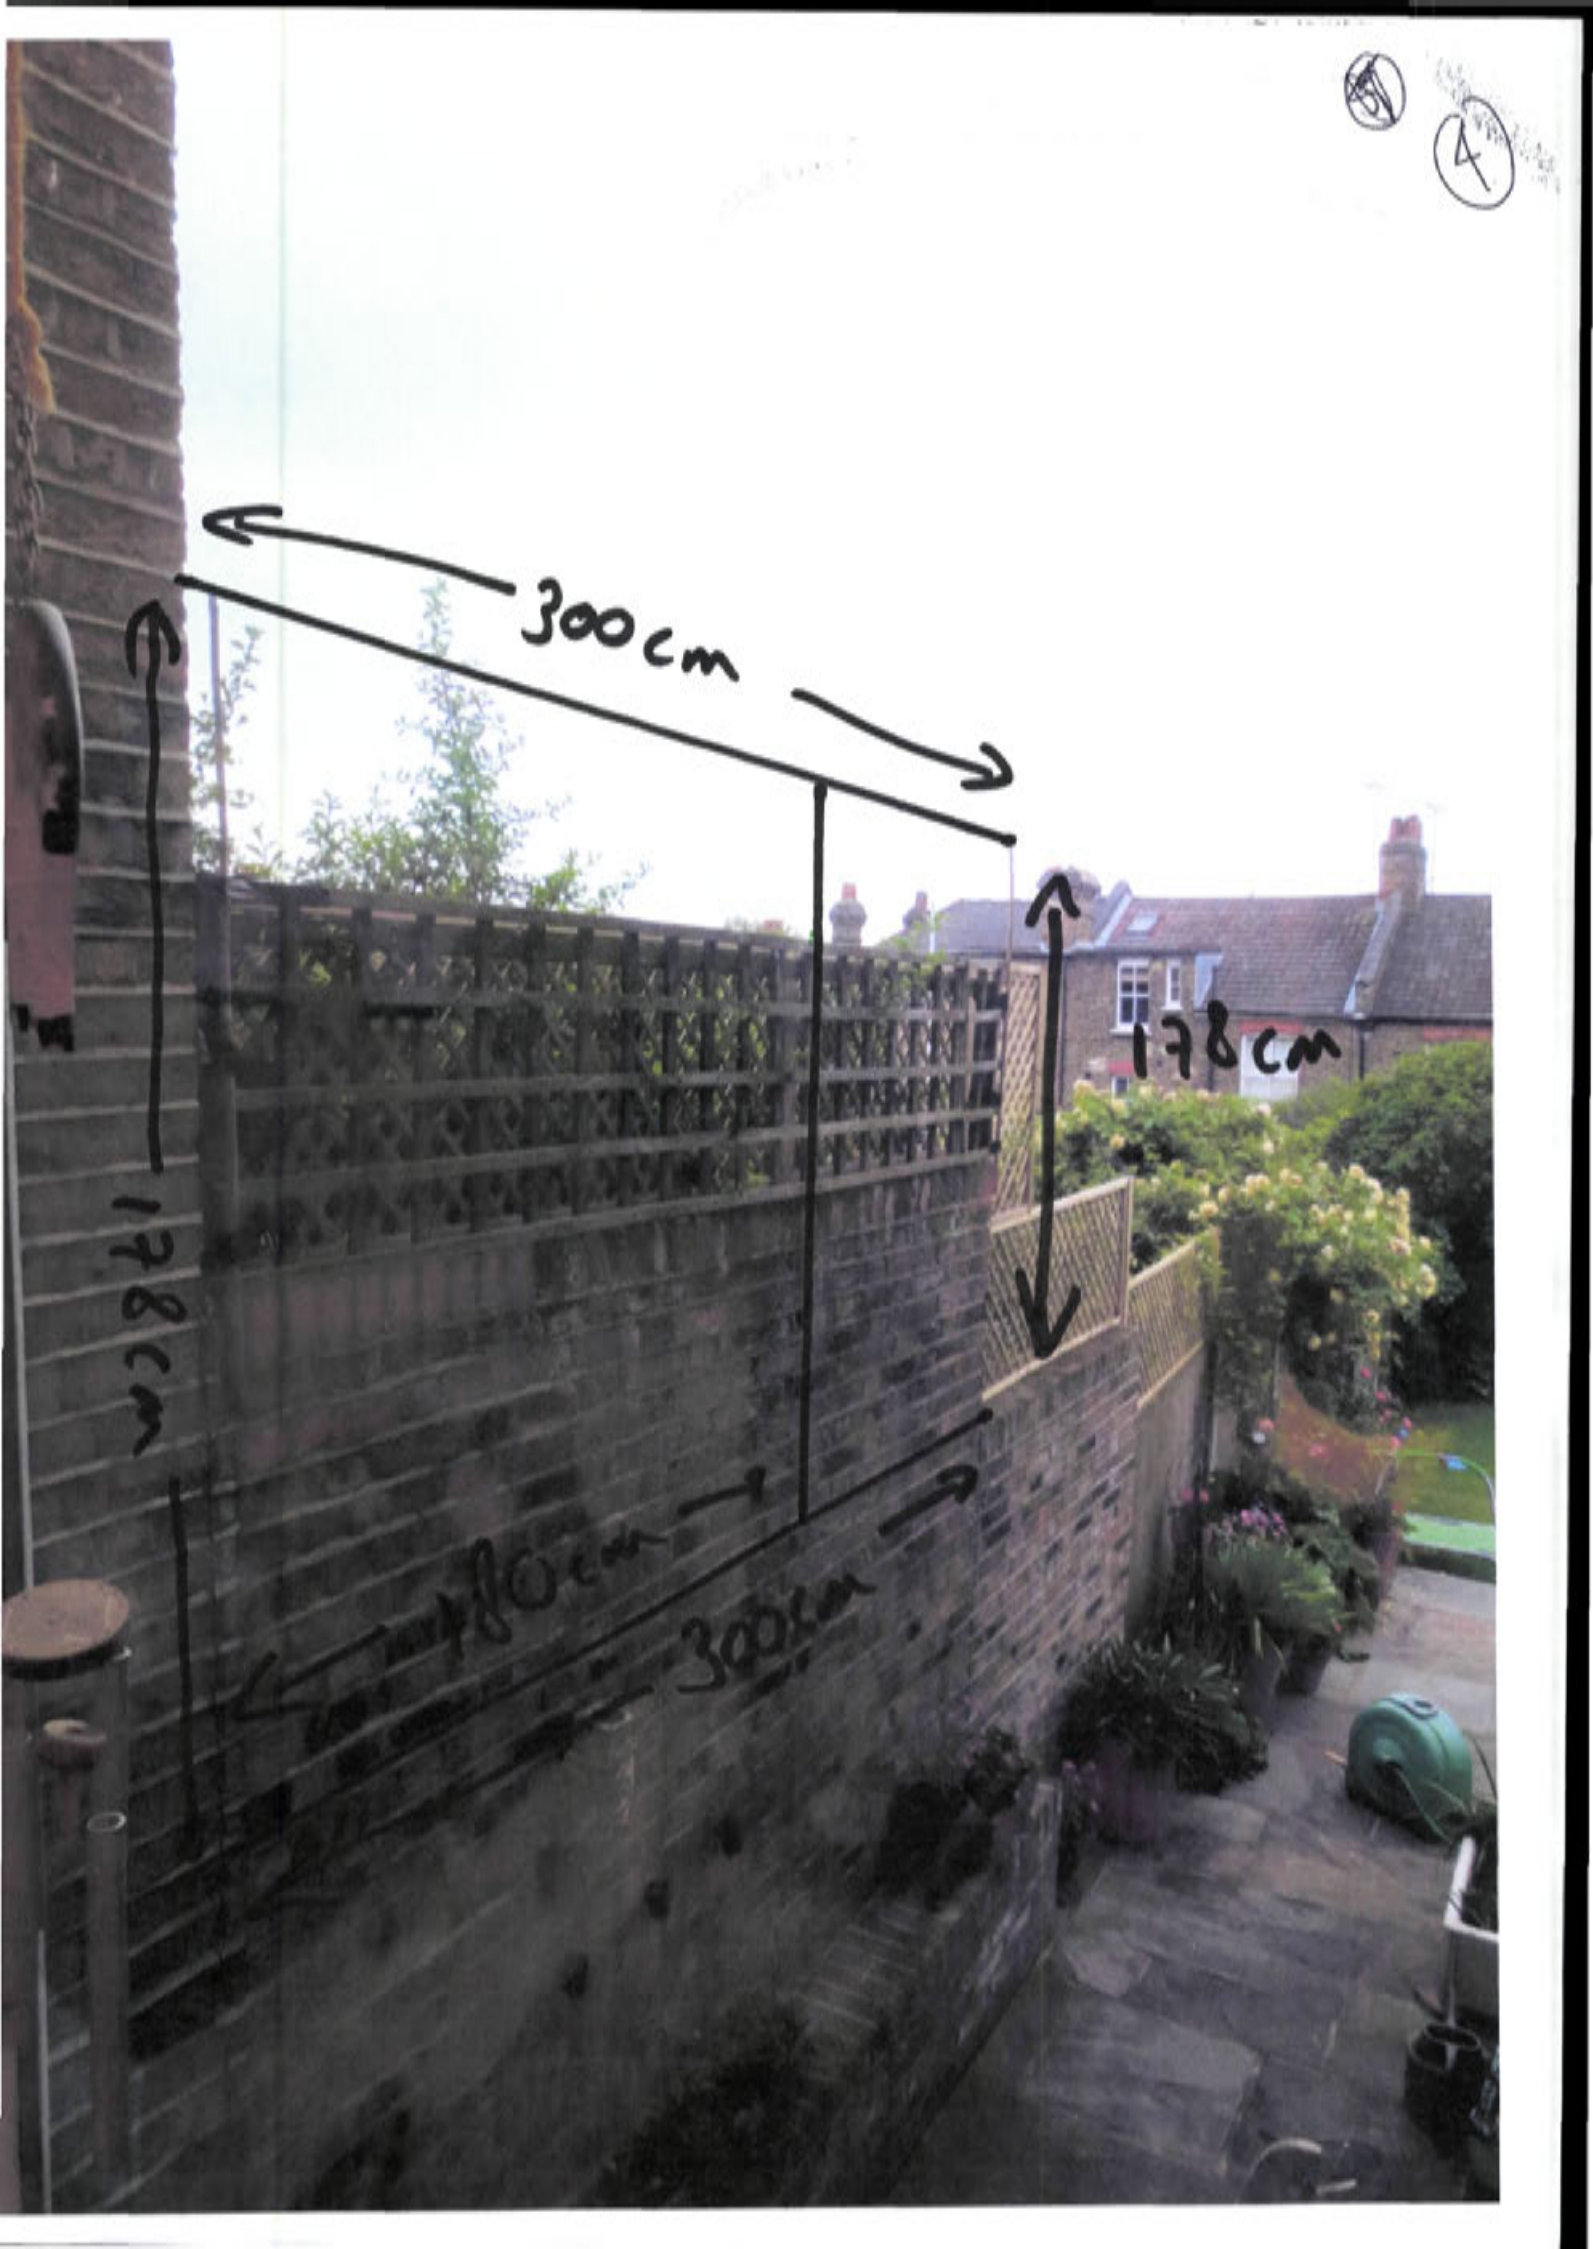
300cm
178cm
178cm
180cm
300cm


5


Shower
Room.




Quermmore Rd
Quermmore Rd
Quermmore Rd
Oakfield Rd
Albany Rd
Albany Rd
Addington Rd
Addington Rd