John Kershaw Surveying Limited
7 The Cobbles
Cranham
Essex RM14 1YA
07968 062819
john@kershawsurveying.com

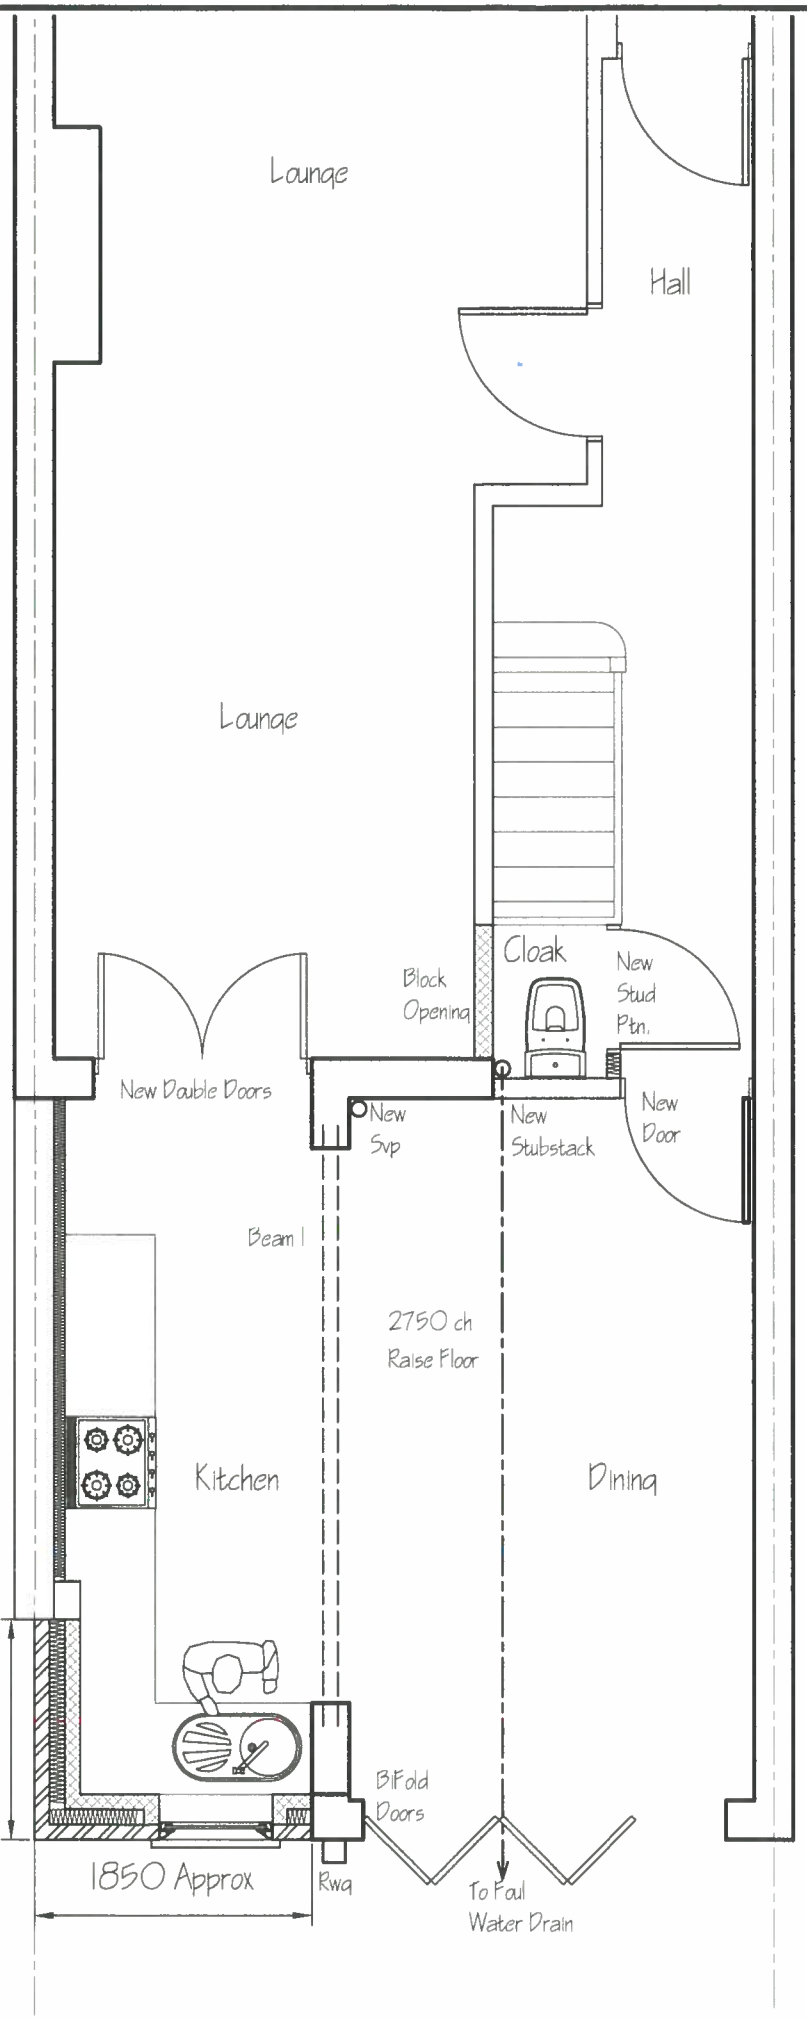

GROUND FLOOR PLAN 1:50

ELEVATIONS 1:100



REAR

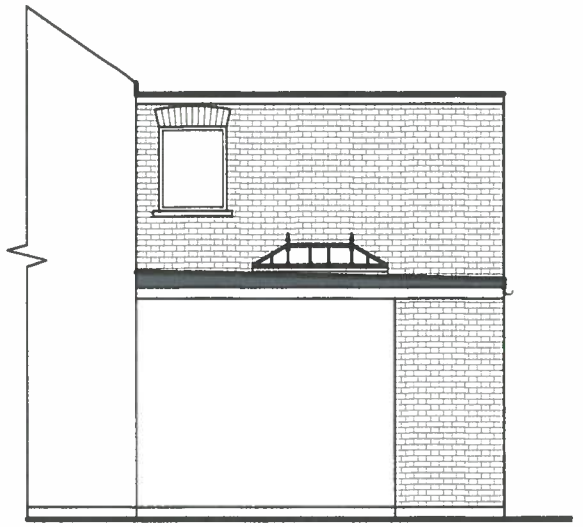

PART SIDE

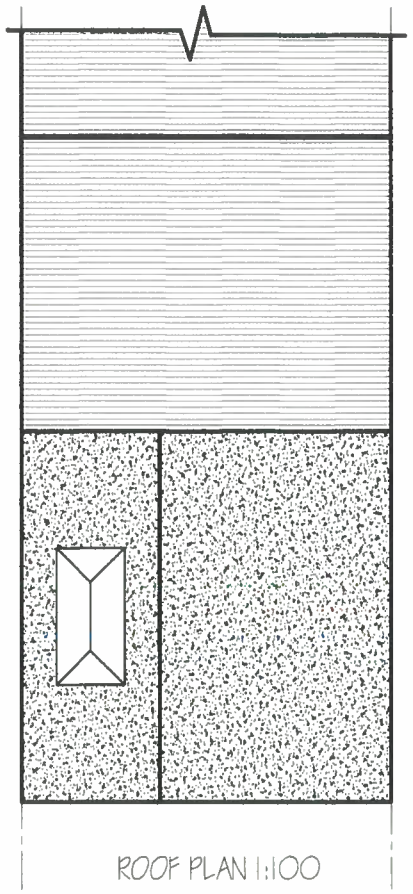

ROOF PLAN 1:100

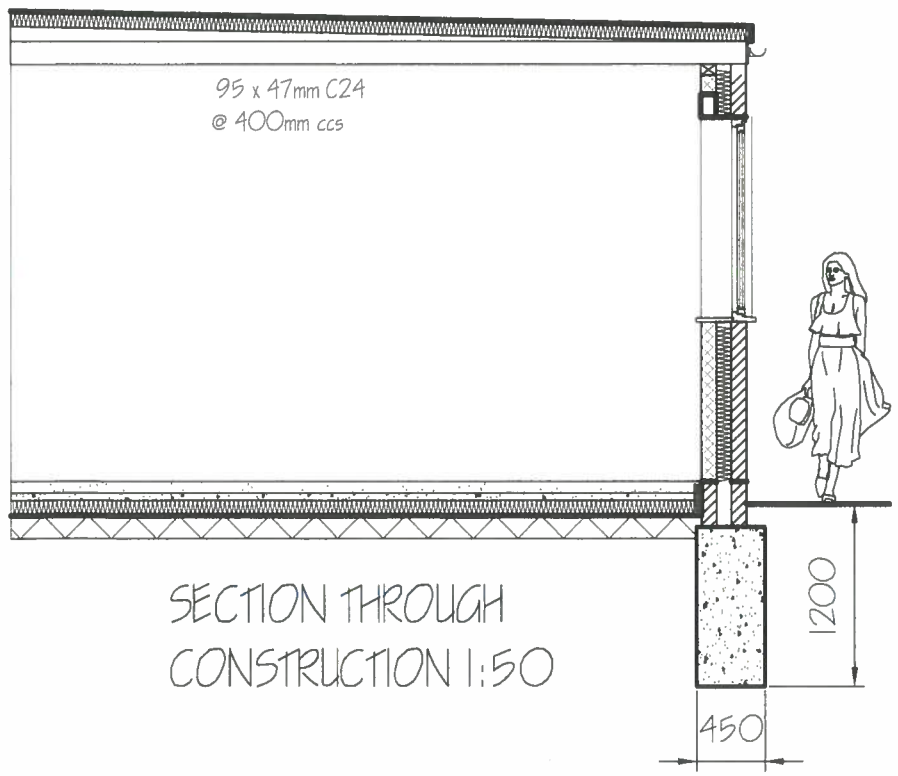

SECTION THROUGH CONSTRUCTION 1:50

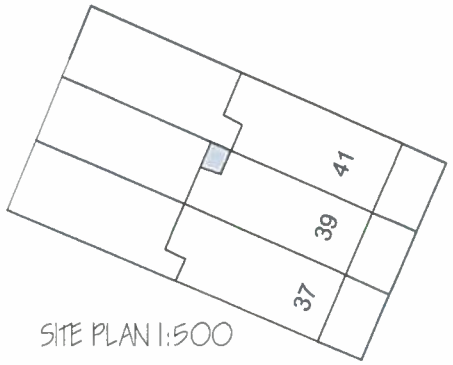

SITE PLAN 1:500

0	INITIAL SUBMISSION - TOWN PLANNING AND BUILDING CONTROL	JULY 2014

DRAWING REVISIONS

PROJECT:
REAR EXTENSION AND INTERNAL ALTERATIONS
39 HARRINGAY ROAD
LONDON N15 3JB

TITLE:
PROPOSED SURVEY

SCALE:	DATE:
1:50 1:100 1:500	JULY 2014
DRAWING NO: 102	REV: 0