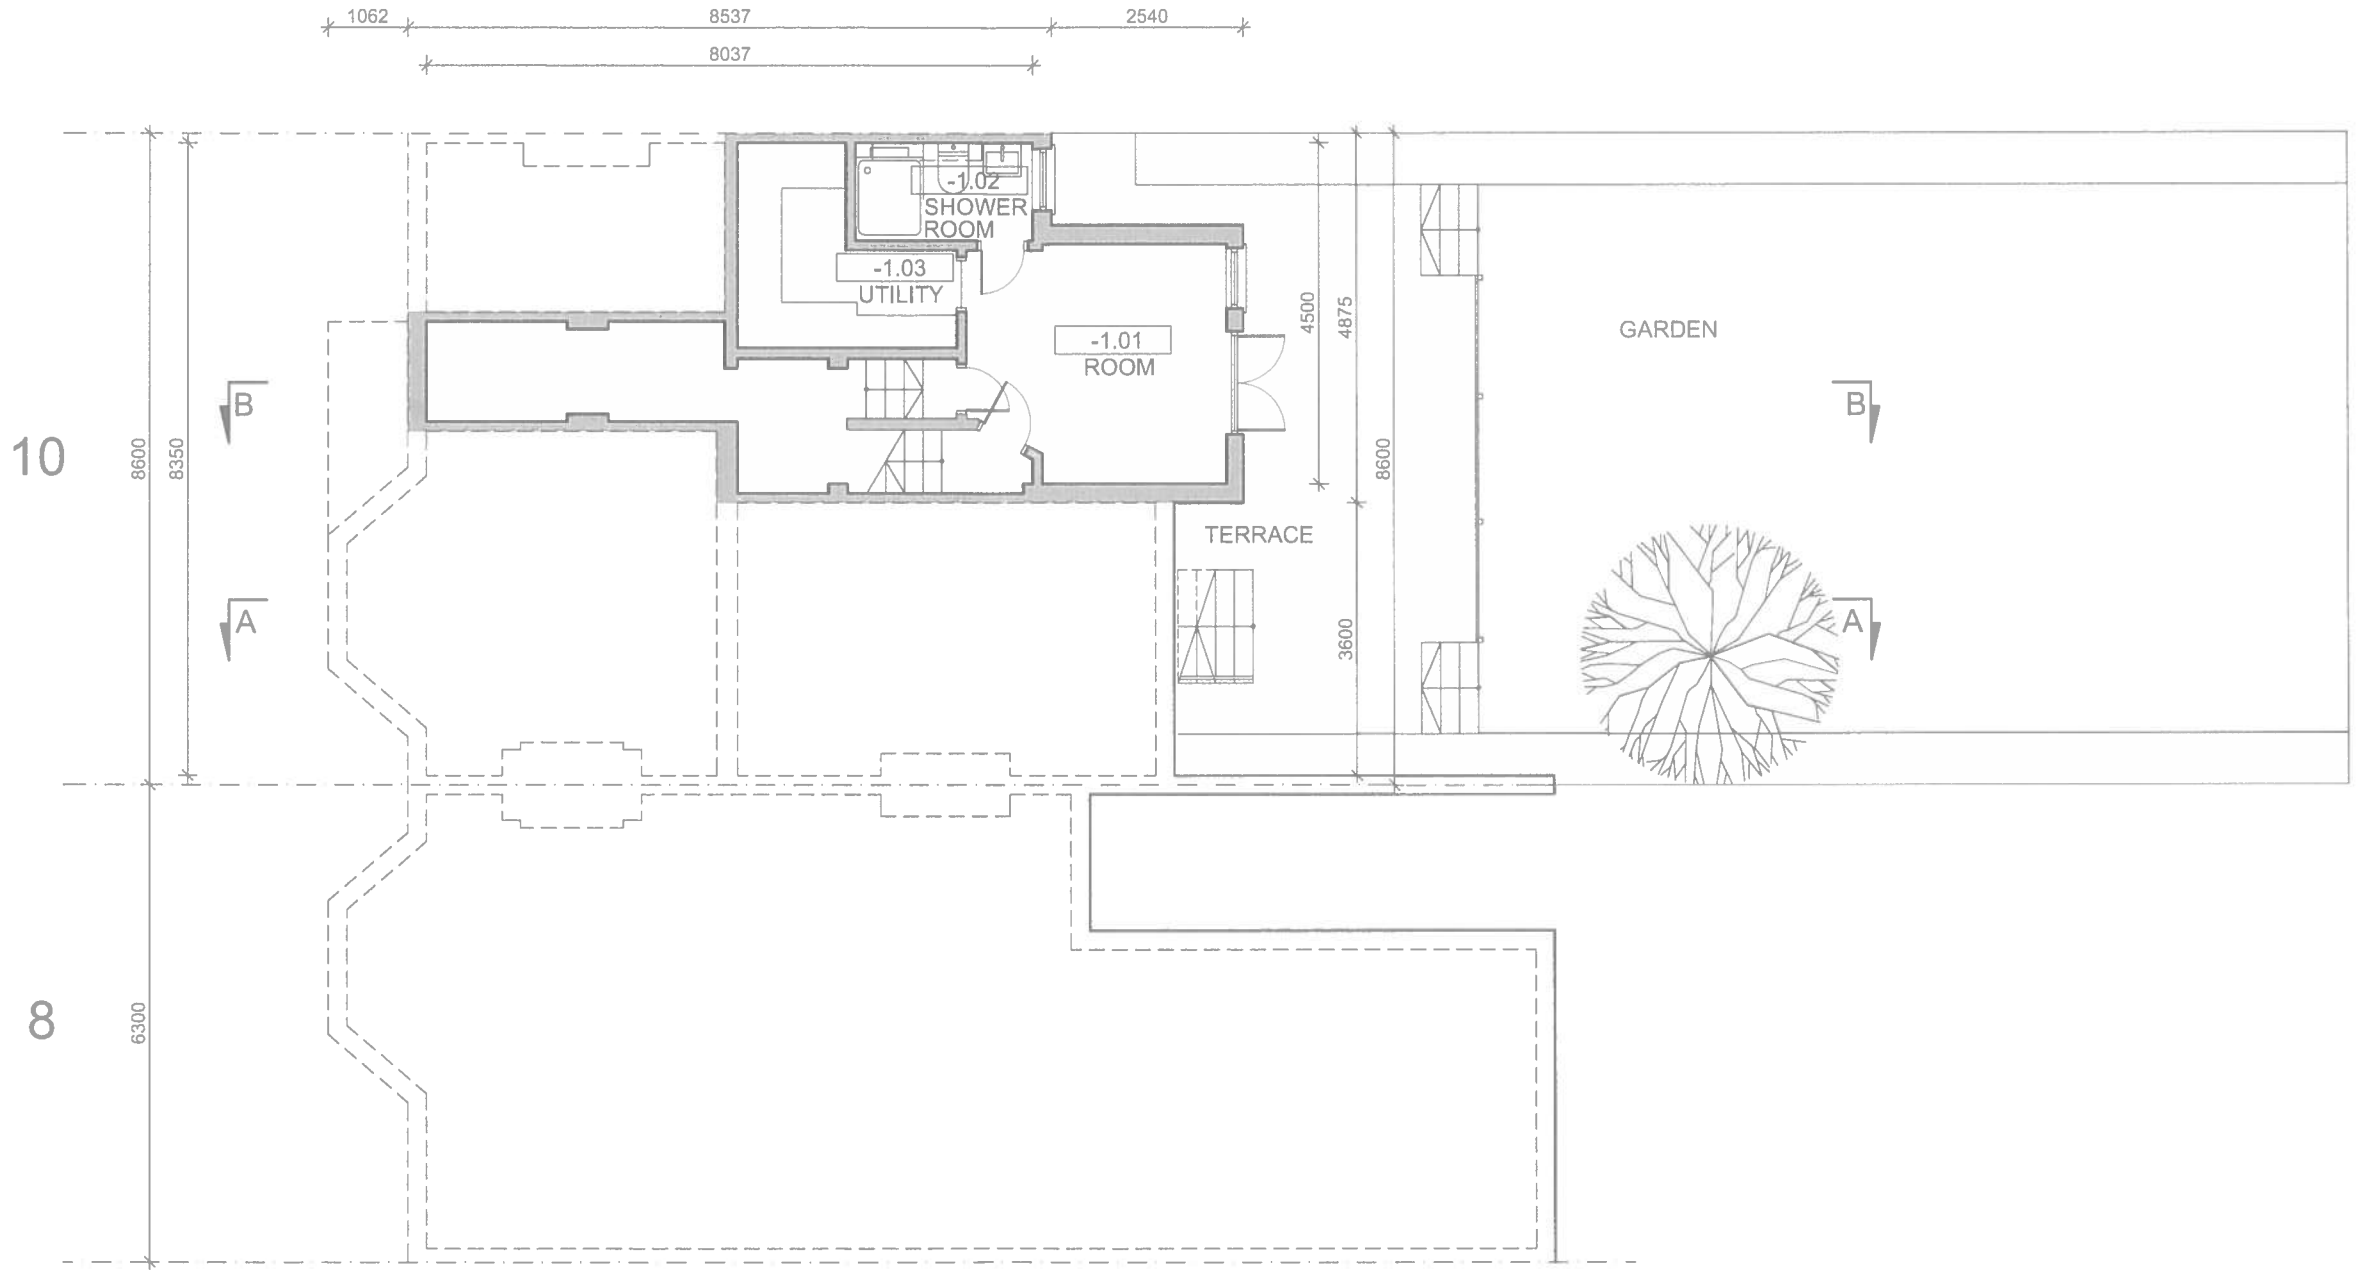

EXISTING LOWER GROUND FLOOR PLAN scale 1:100 (A3)

LEGEND:

EXISTING STRUCTURE

PROPOSED STRUCTURE

FALL OF ROOF

0.5 1 2 3 4 5 6 7 8 9 10m

Scale: 1:100

NORTH POINT

Project: 10 QUERNMORE ROAD, N 4 4QU, LONDON		Drawn By:	Date: 2014/04
Client:		Checked By:	Rev. 1: -
Title: EXISTING LOWER GROUND FLOOR PLAN		Scale at A3: 1:100	Rev. 2: -
Issue Type:		Project No: -	Drawing No: 01

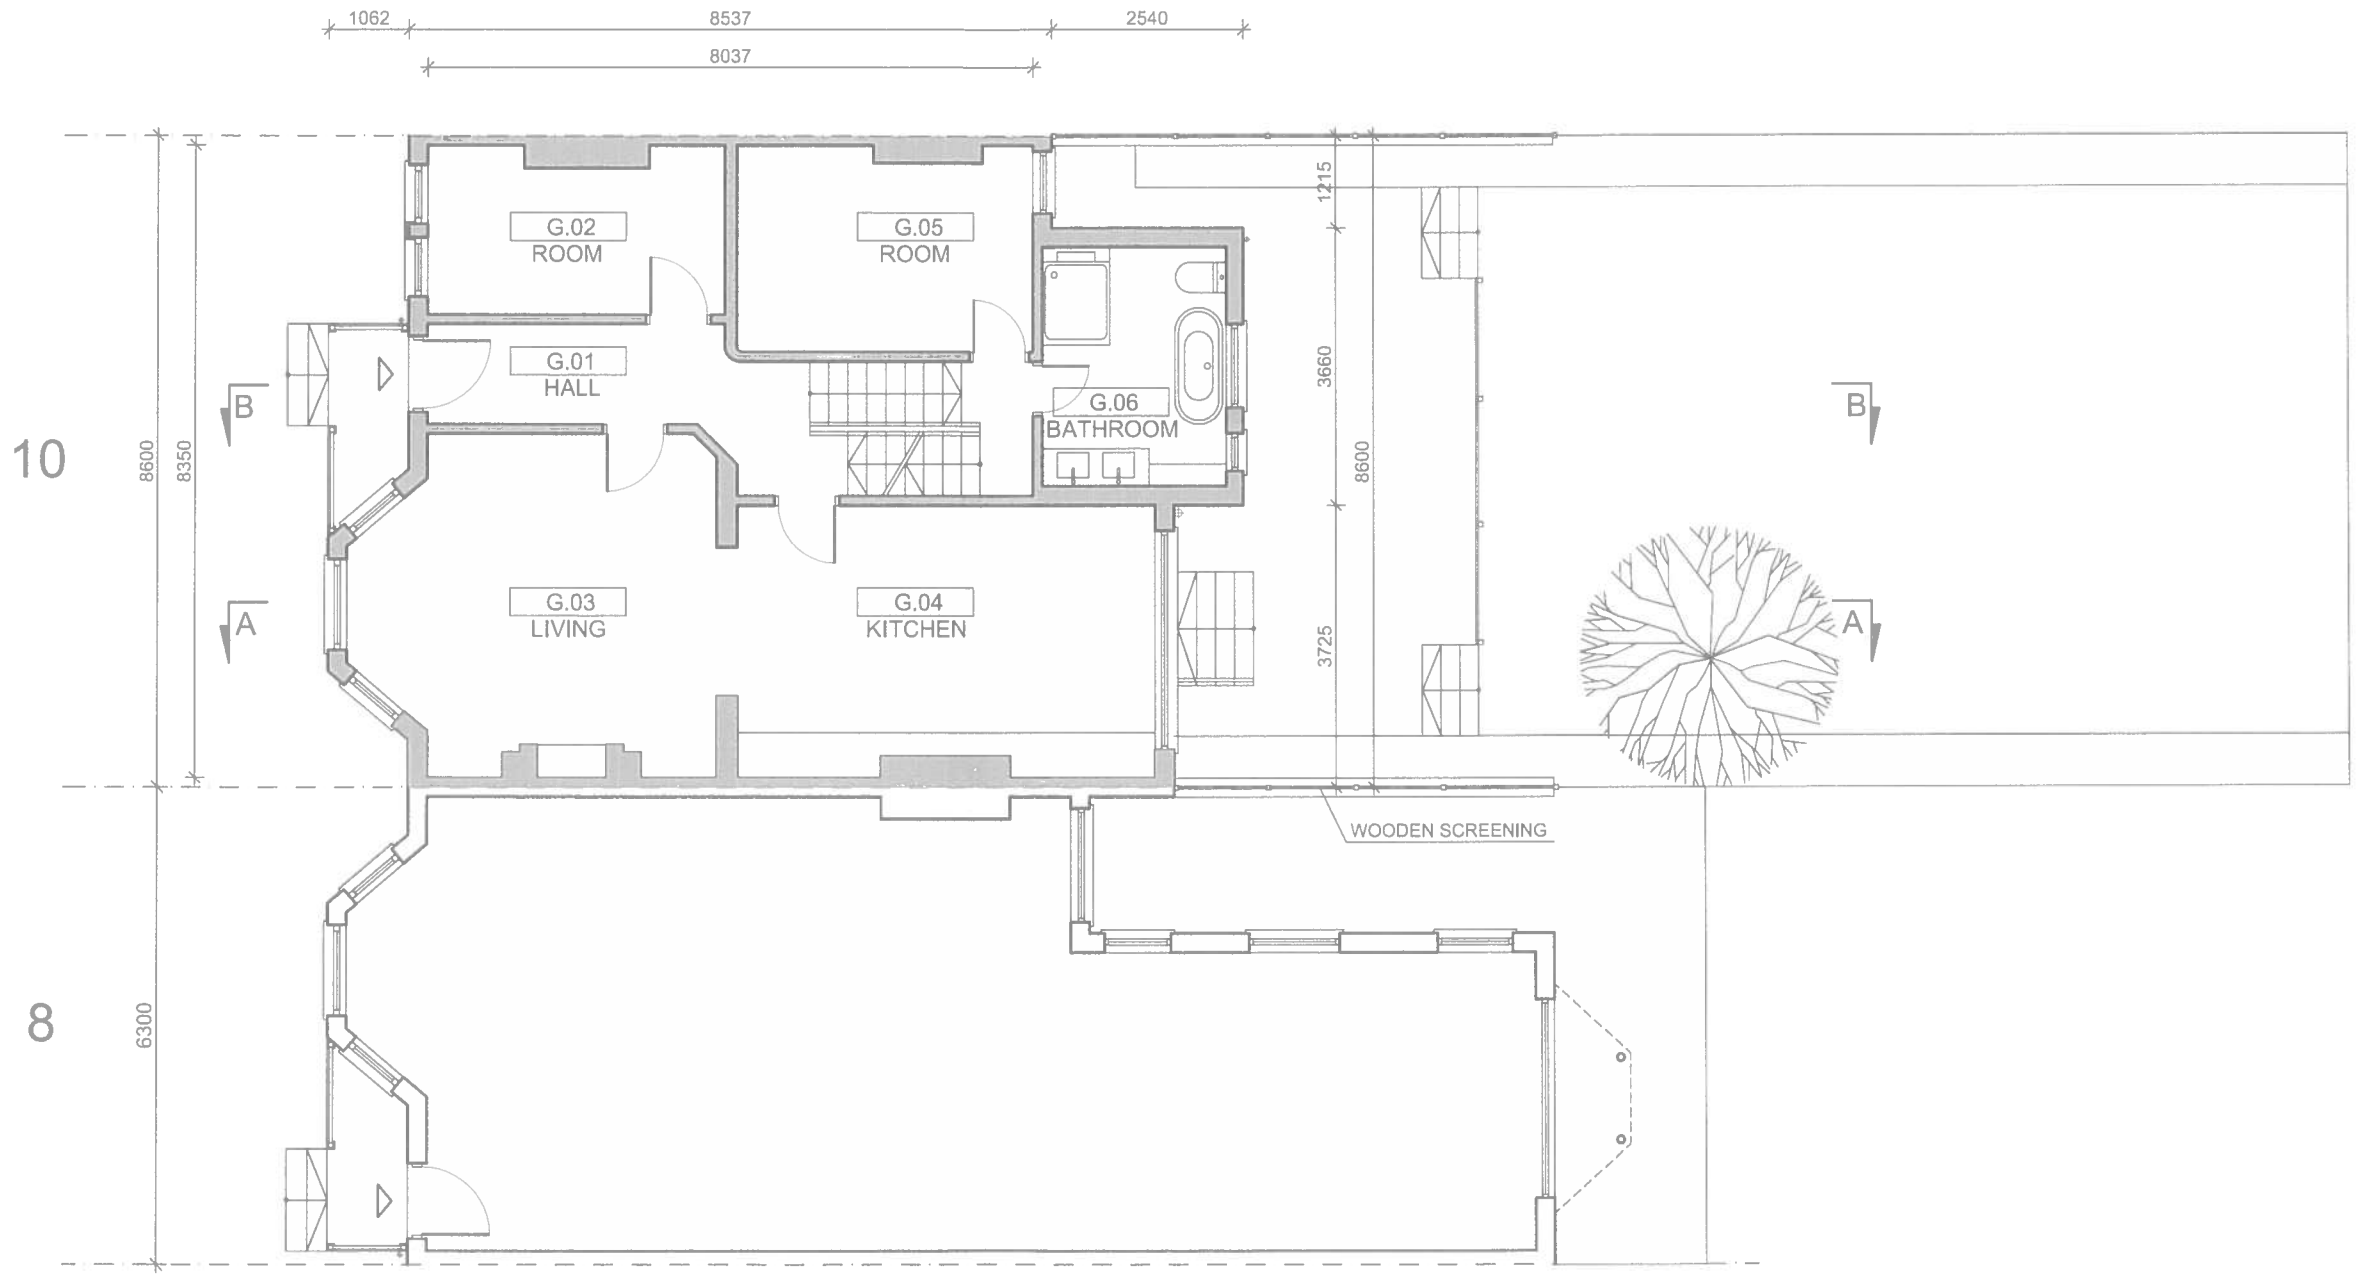

EXISTING GROUND FLOOR PLAN scale 1:100 (A3)

LEGEND:

EXISTING STRUCTURE

PROPOSED STRUCTURE

FALL OF ROOF

0.5 1 2 3 4 5 6 7 8 9 10m

Scale: 1:100

NORTH POINT

Project: 10 QUERNMORE ROAD, N 4 4QU, LONDON		Drawn By:	Date: 2014/04
Client:		Checked By:	Rev. 1: -
Title: EXISTING GROUND FLOOR PLAN		Scale at A3: 1:100	Rev. 2: -
Issue Type:		Project No: -	Drawing No: 02

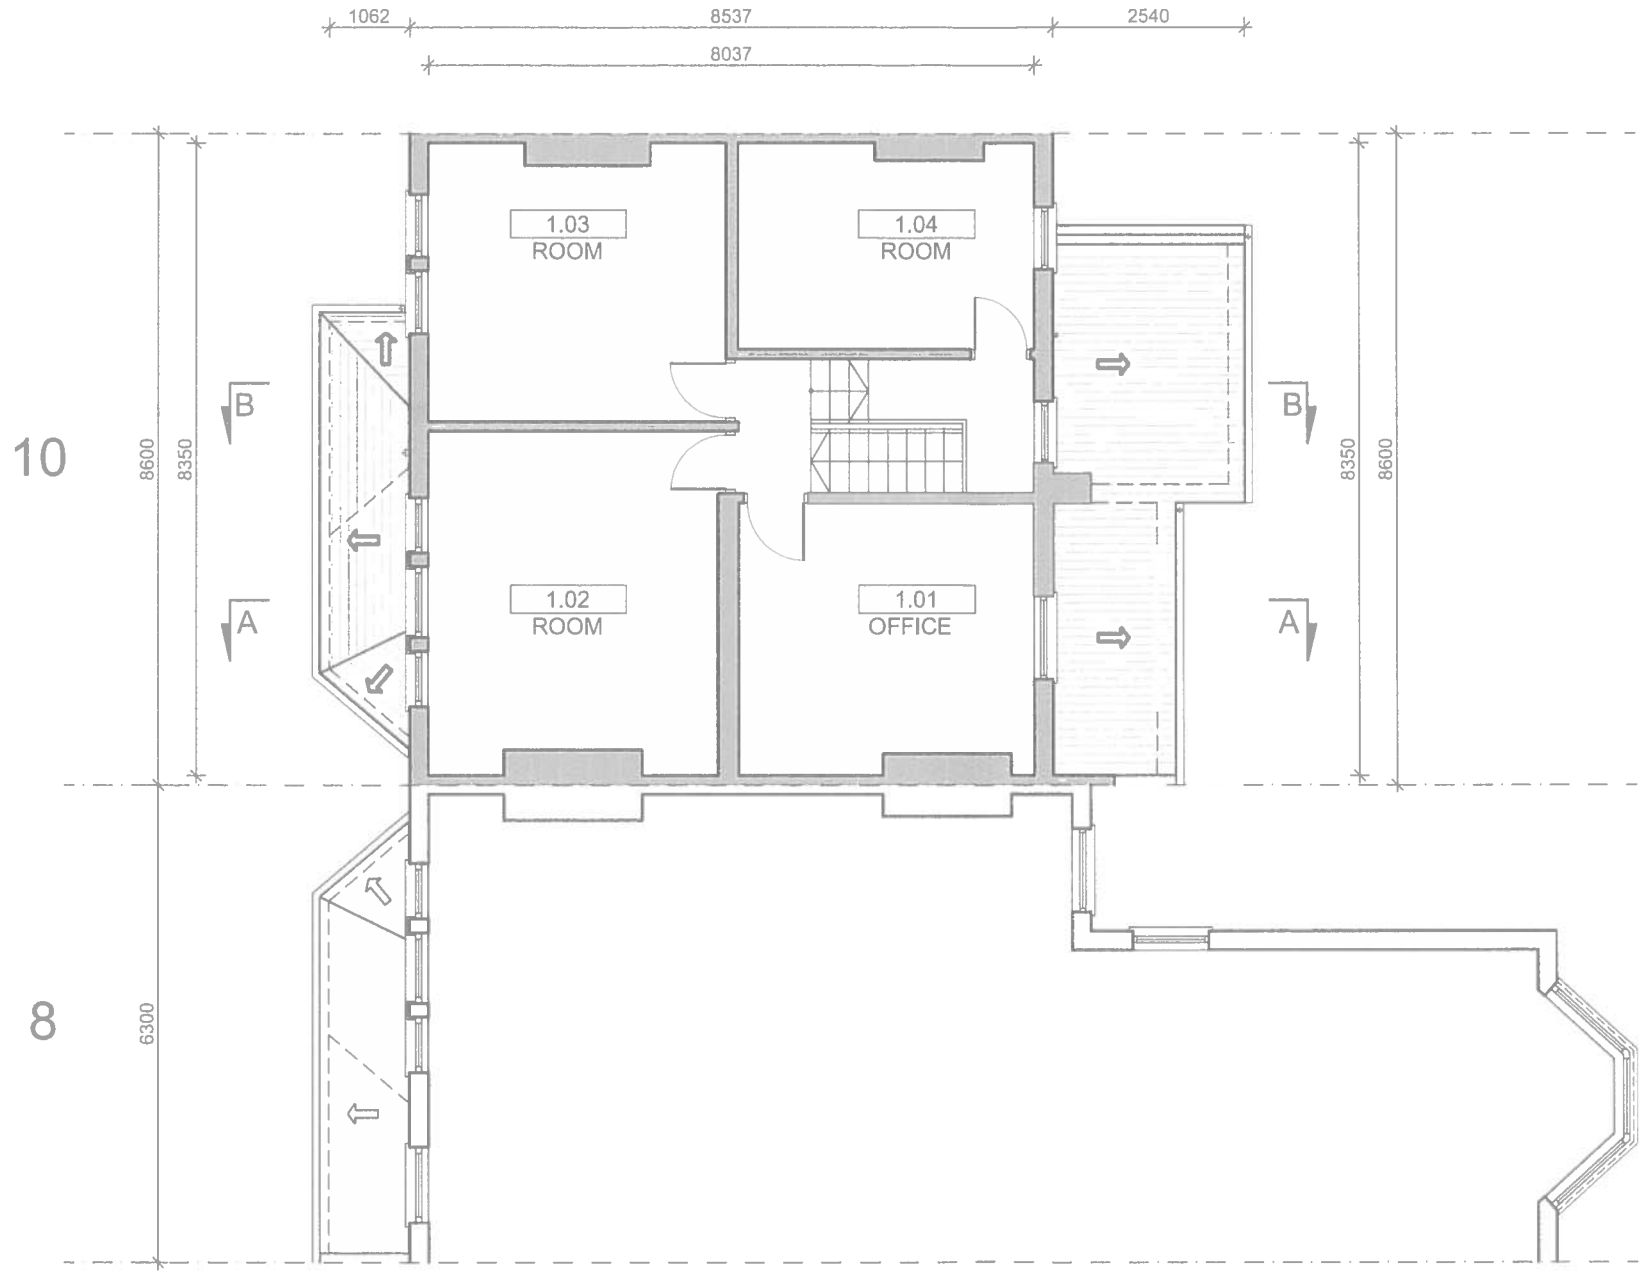

EXISTING FIRST FLOOR PLAN scale 1:100 (A3)

LEGEND:

EXISTING STRUCTURE

PROPOSED STRUCTURE

FALL OF ROOF

0.5 1 2 3 4 5 6 7 8 9 10m

Scale: 1:100

NORTH POINT

Project: 10 QUERNMORE ROAD, N 4 4QU, LONDON		Drawn By:	Date: 2014/04
Client:		Checked By:	Rev. 1: -
Title: EXISTING FIRST FLOOR PLAN		Scale at A3: 1:100	Rev. 2: -
Issue Type:		Project No: -	Drawing No: 03

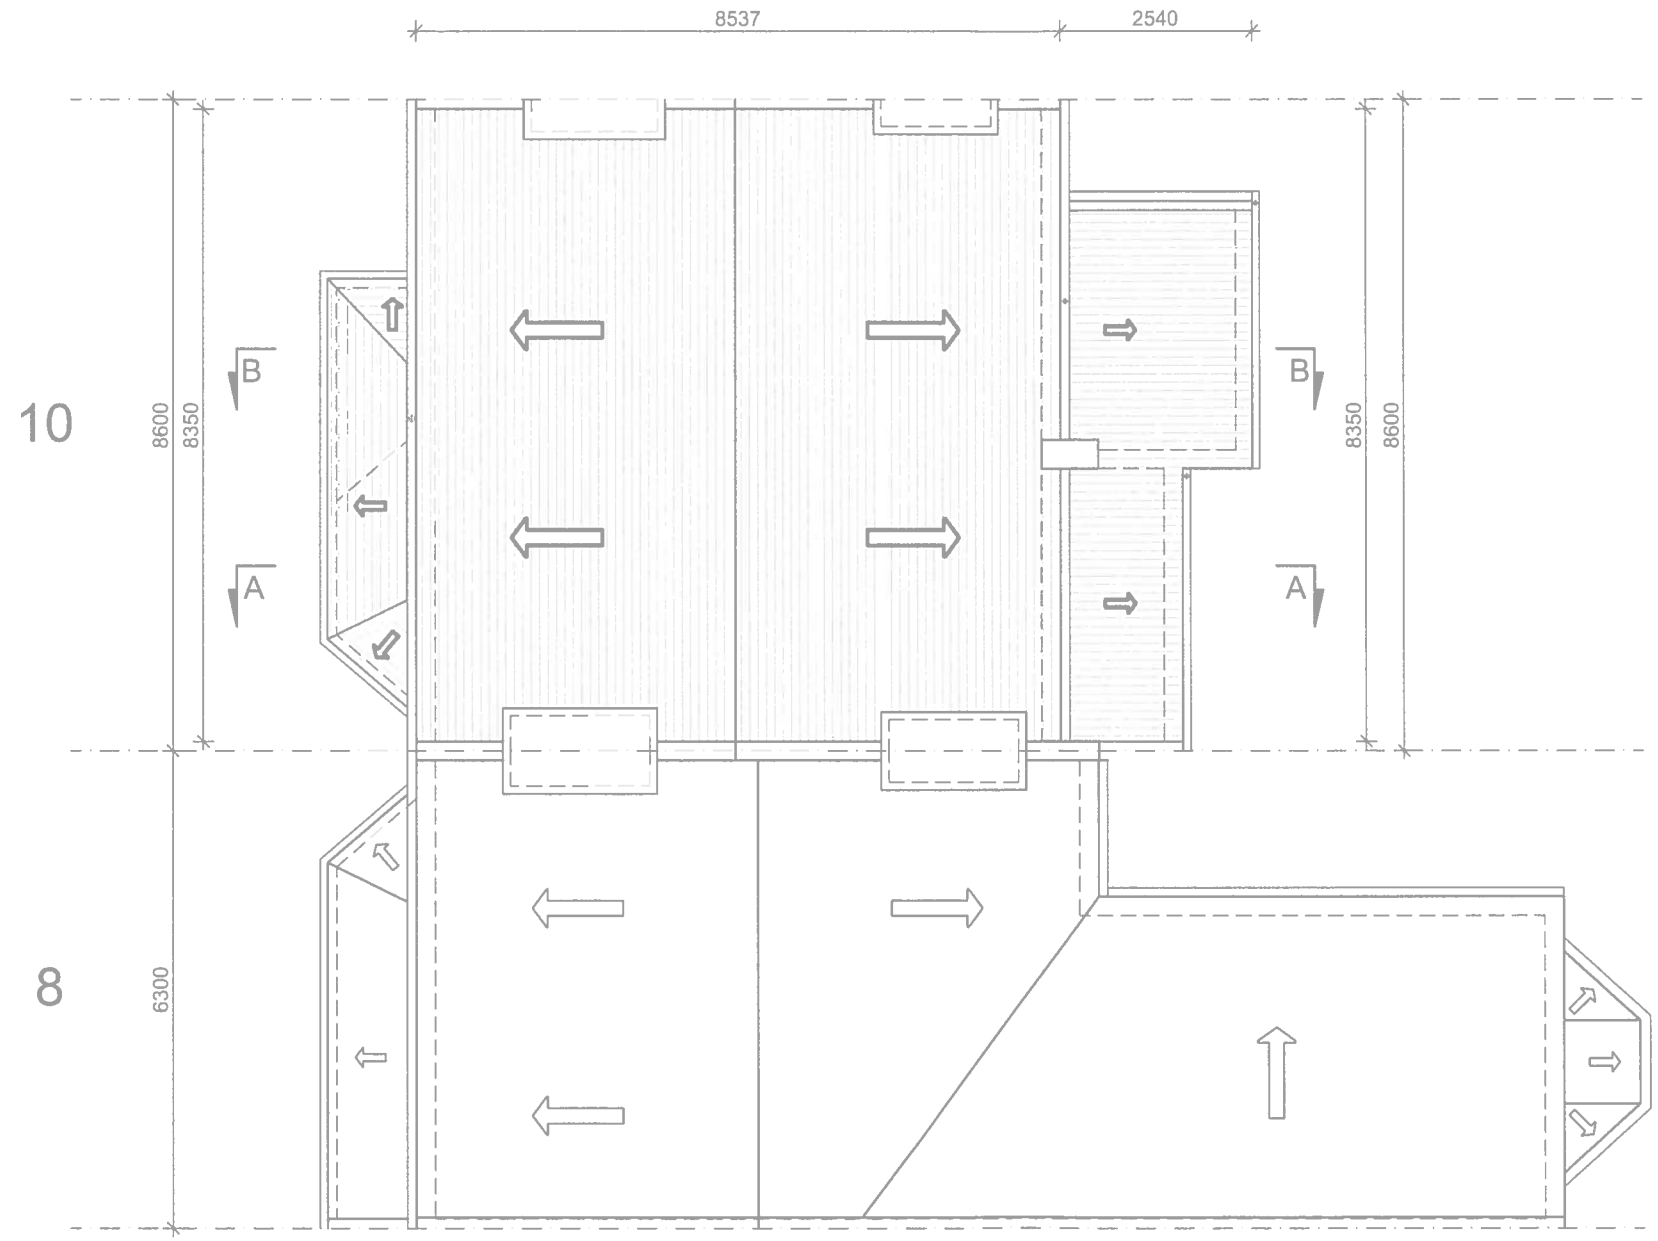

EXISTING ROOF PLAN scale 1:100 (A3)

LEGEND:

EXISTING STRUCTURE

PROPOSED STRUCTURE

FALL OF ROOF

0.5 1 2 3 4 5 6 7 8 9 10m

Scale: 1:100

NORTH POINT

Project: 10 QUERNMORE ROAD, N 4 4QU, LONDON		Drawn By:	Date: 2014/04
Client:		Checked By:	Rev. 1: -
Title: EXISTING ROOF PLAN		Scale at A3: 1:100	Rev. 2: -
Issue Type:		Project No: -	Drawing No: 04

8 10

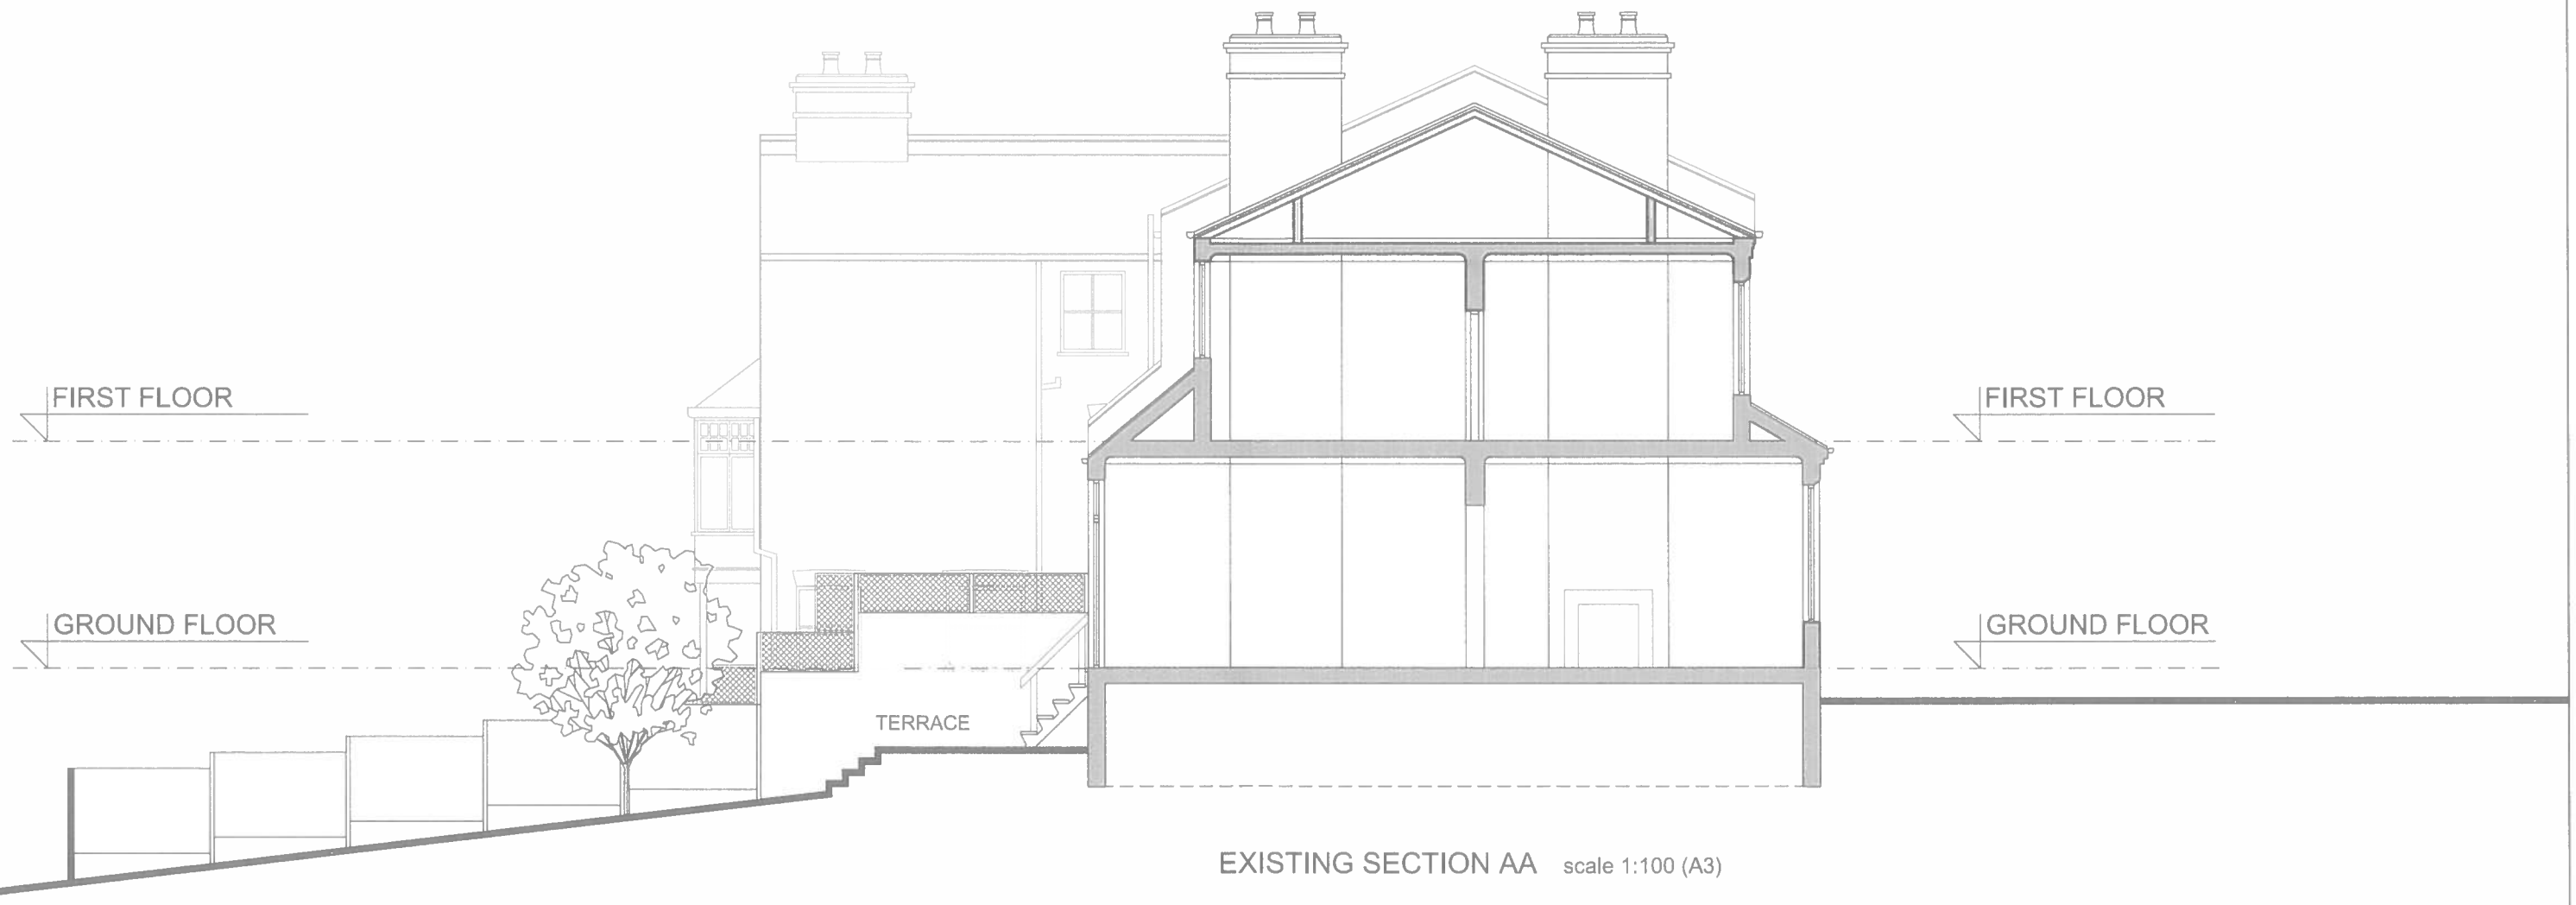

EXISTING SECTION AA scale 1:100 (A3)

LEGEND:

EXISTING STRUCTURE

PROPOSED STRUCTURE

FALL OF ROOF

0.5 1 2 3 4 5 6 7 8 9 10m

Scale: 1:100

NORTH POINT

Project: 10 QUERNMORE ROAD, N 4 4QU, LONDON		Drawn By:	Date: 2014/04
Client:		Checked By:	Rev. 1: -
Title: EXISTING SECTION AA		Scale at A3: 1:100	Rev. 2: -
Issue Type:		Project No: -	Drawing No: 05

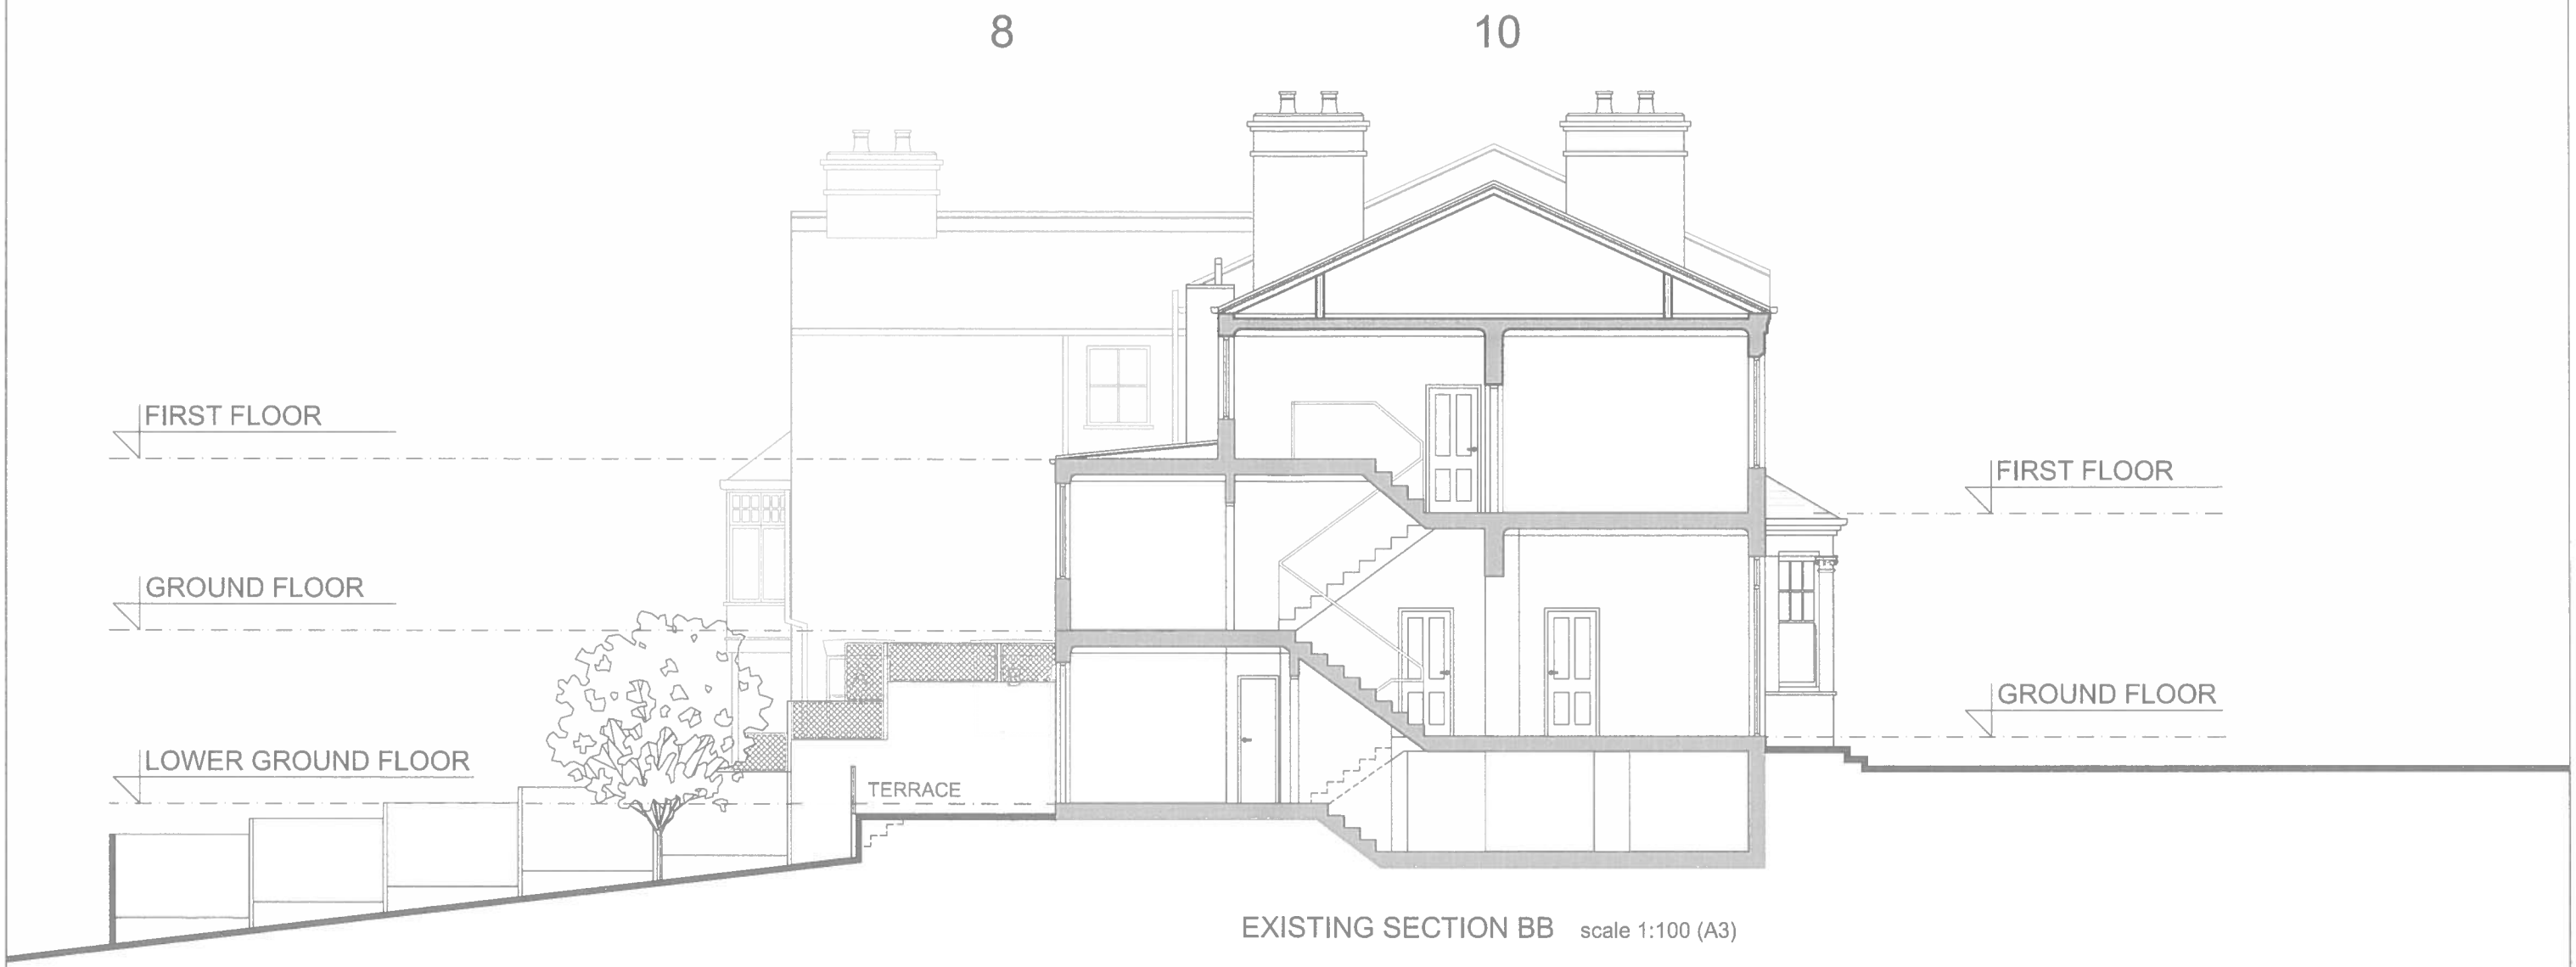

EXISTING SECTION BB scale 1:100 (A3)

LEGEND:

EXISTING STRUCTURE

PROPOSED STRUCTURE

FALL OF ROOF

0.5 1 2 3 4 5 6 7 8 9 10m

Scale: 1:100

NORTH POINT

Project: 10 QUERNMORE ROAD, N 4 4QU, LONDON		Drawn By:	Date: 2014/04
Client:		Checked By:	Rev. 1: -
Title: EXISTING SECTION BB		Scale at A3: 1:100	Rev. 2: -
Issue Type:		Project No: -	Drawing No: 06



EXISTING FRONT ELEVATION scale 1:100 (A3)

LEGEND:

EXISTING STRUCTURE

PROPOSED STRUCTURE

FALL OF ROOF

0.5 1 2 3 4 5 6 7 8 9 10m

Scale: 1:100

NORTH POINT

Project: 10 QUERNMORE ROAD, N 4 4QU, LONDON		Drawn By:	Date: 2014/04
Client:		Checked By:	Rev. 1: -
Title: EXISTING FRONT ELEVATION		Scale at A3: 1:100	Rev. 2: -
Issue Type:		Project No: -	Drawing No: 07

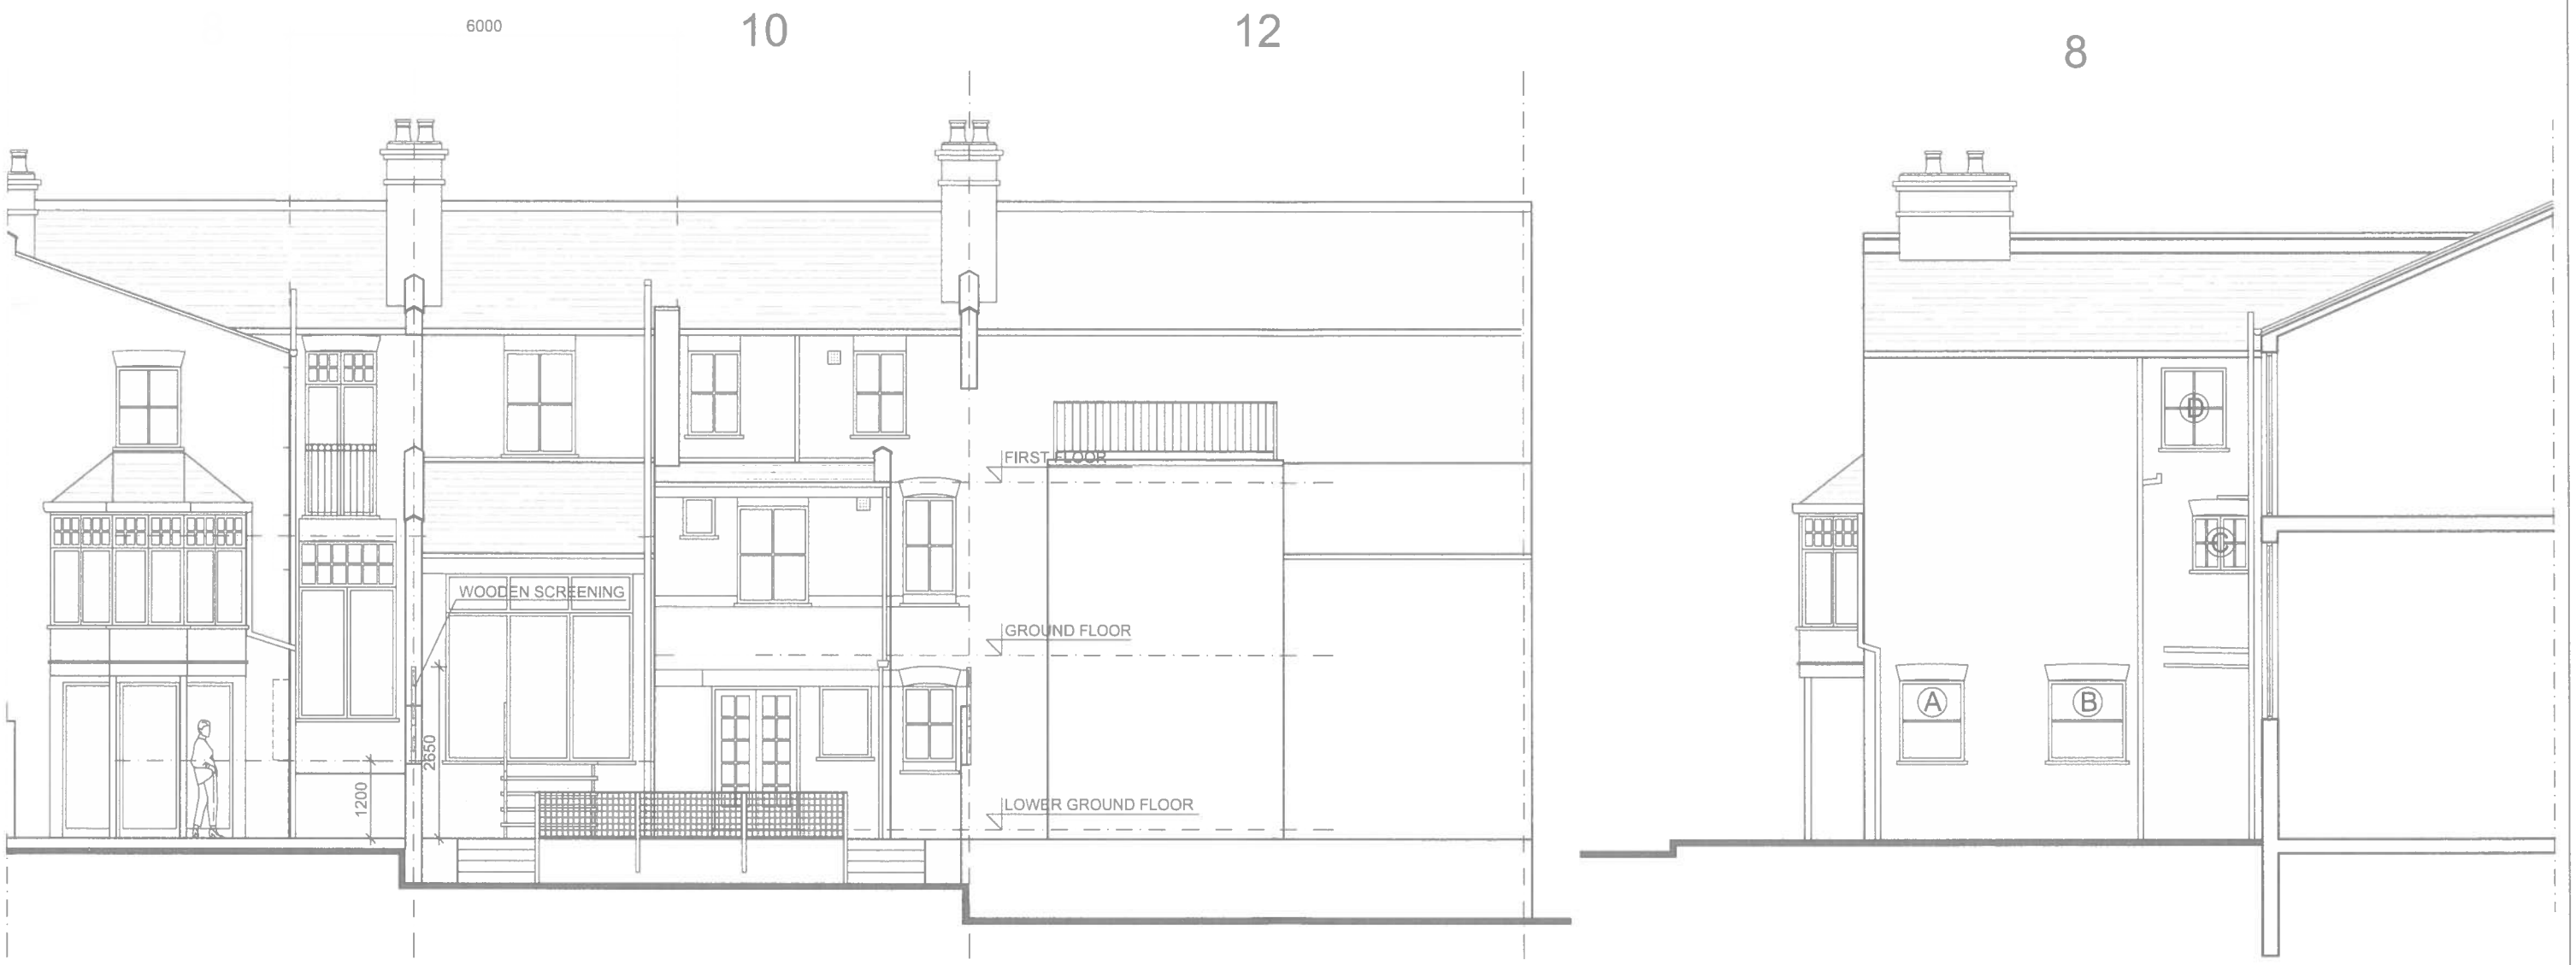

EXISTING REAR ELEVATION scale 1:100 (A3)

LEGEND:

EXISTING STRUCTURE

PROPOSED STRUCTURE

FALL OF ROOF

0.5 1 2 3 4 5 6 7 8 9 10m

Scale: 1:100

NORTH POINT

Project: 10 QUERNMORE ROAD, N 4 4QU, LONDON		Drawn By:	Date: 2014/04
Client:		Checked By:	Rev. 1: -
Title: EXISTING REAR ELEVATION		Scale at A3: 1:100	Rev. 2: -
Issue Type:		Project No: -	Drawing No: 08

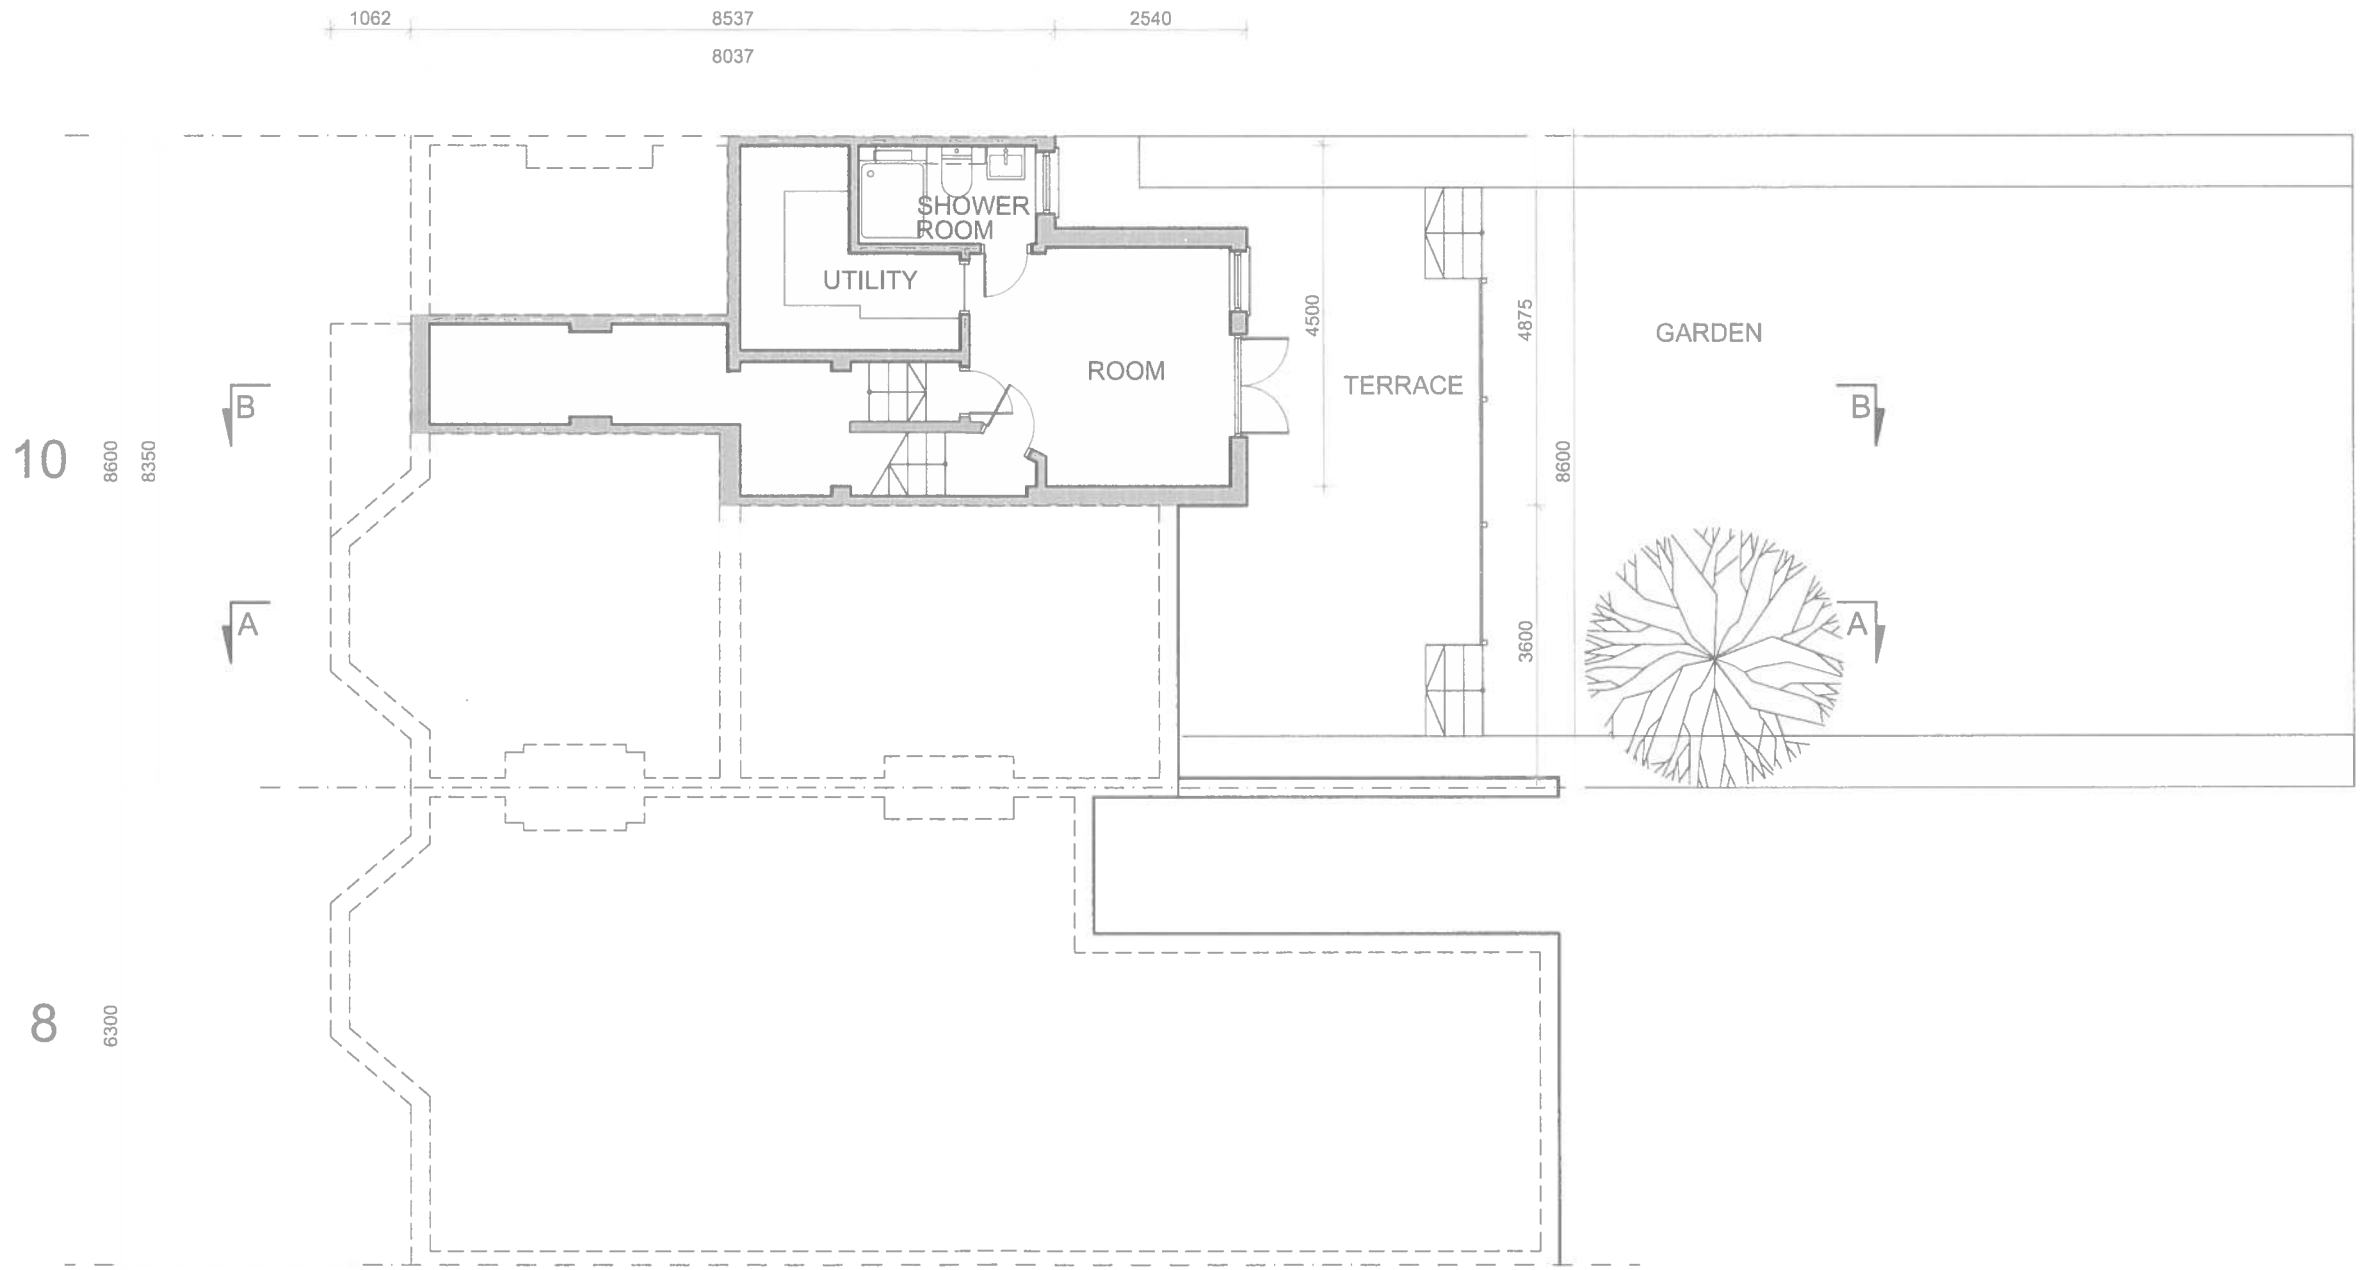

PROPOSED LOWER GROUND FLOOR PLAN scale 1:100 (A3)

LEGEND:

EXISTING STRUCTURE

PROPOSED STRUCTURE

FALL OF ROOF

0.5 1 2 3 4 5 6 7 8 9 10m

Scale: 1:100

NORTH POINT

Project: 8, 10 QUERNMORE ROAD, N 4 4QU, LONDON		Drawn By:	Date: 2014/08
Client:		Checked By:	Rev. 1: -
Title: PROPOSED LOWER GROUND FLOOR PLAN		Scale at A3: 1:100	Rev. 2: -
Issue Type:		Project No: A	Drawing No: 09

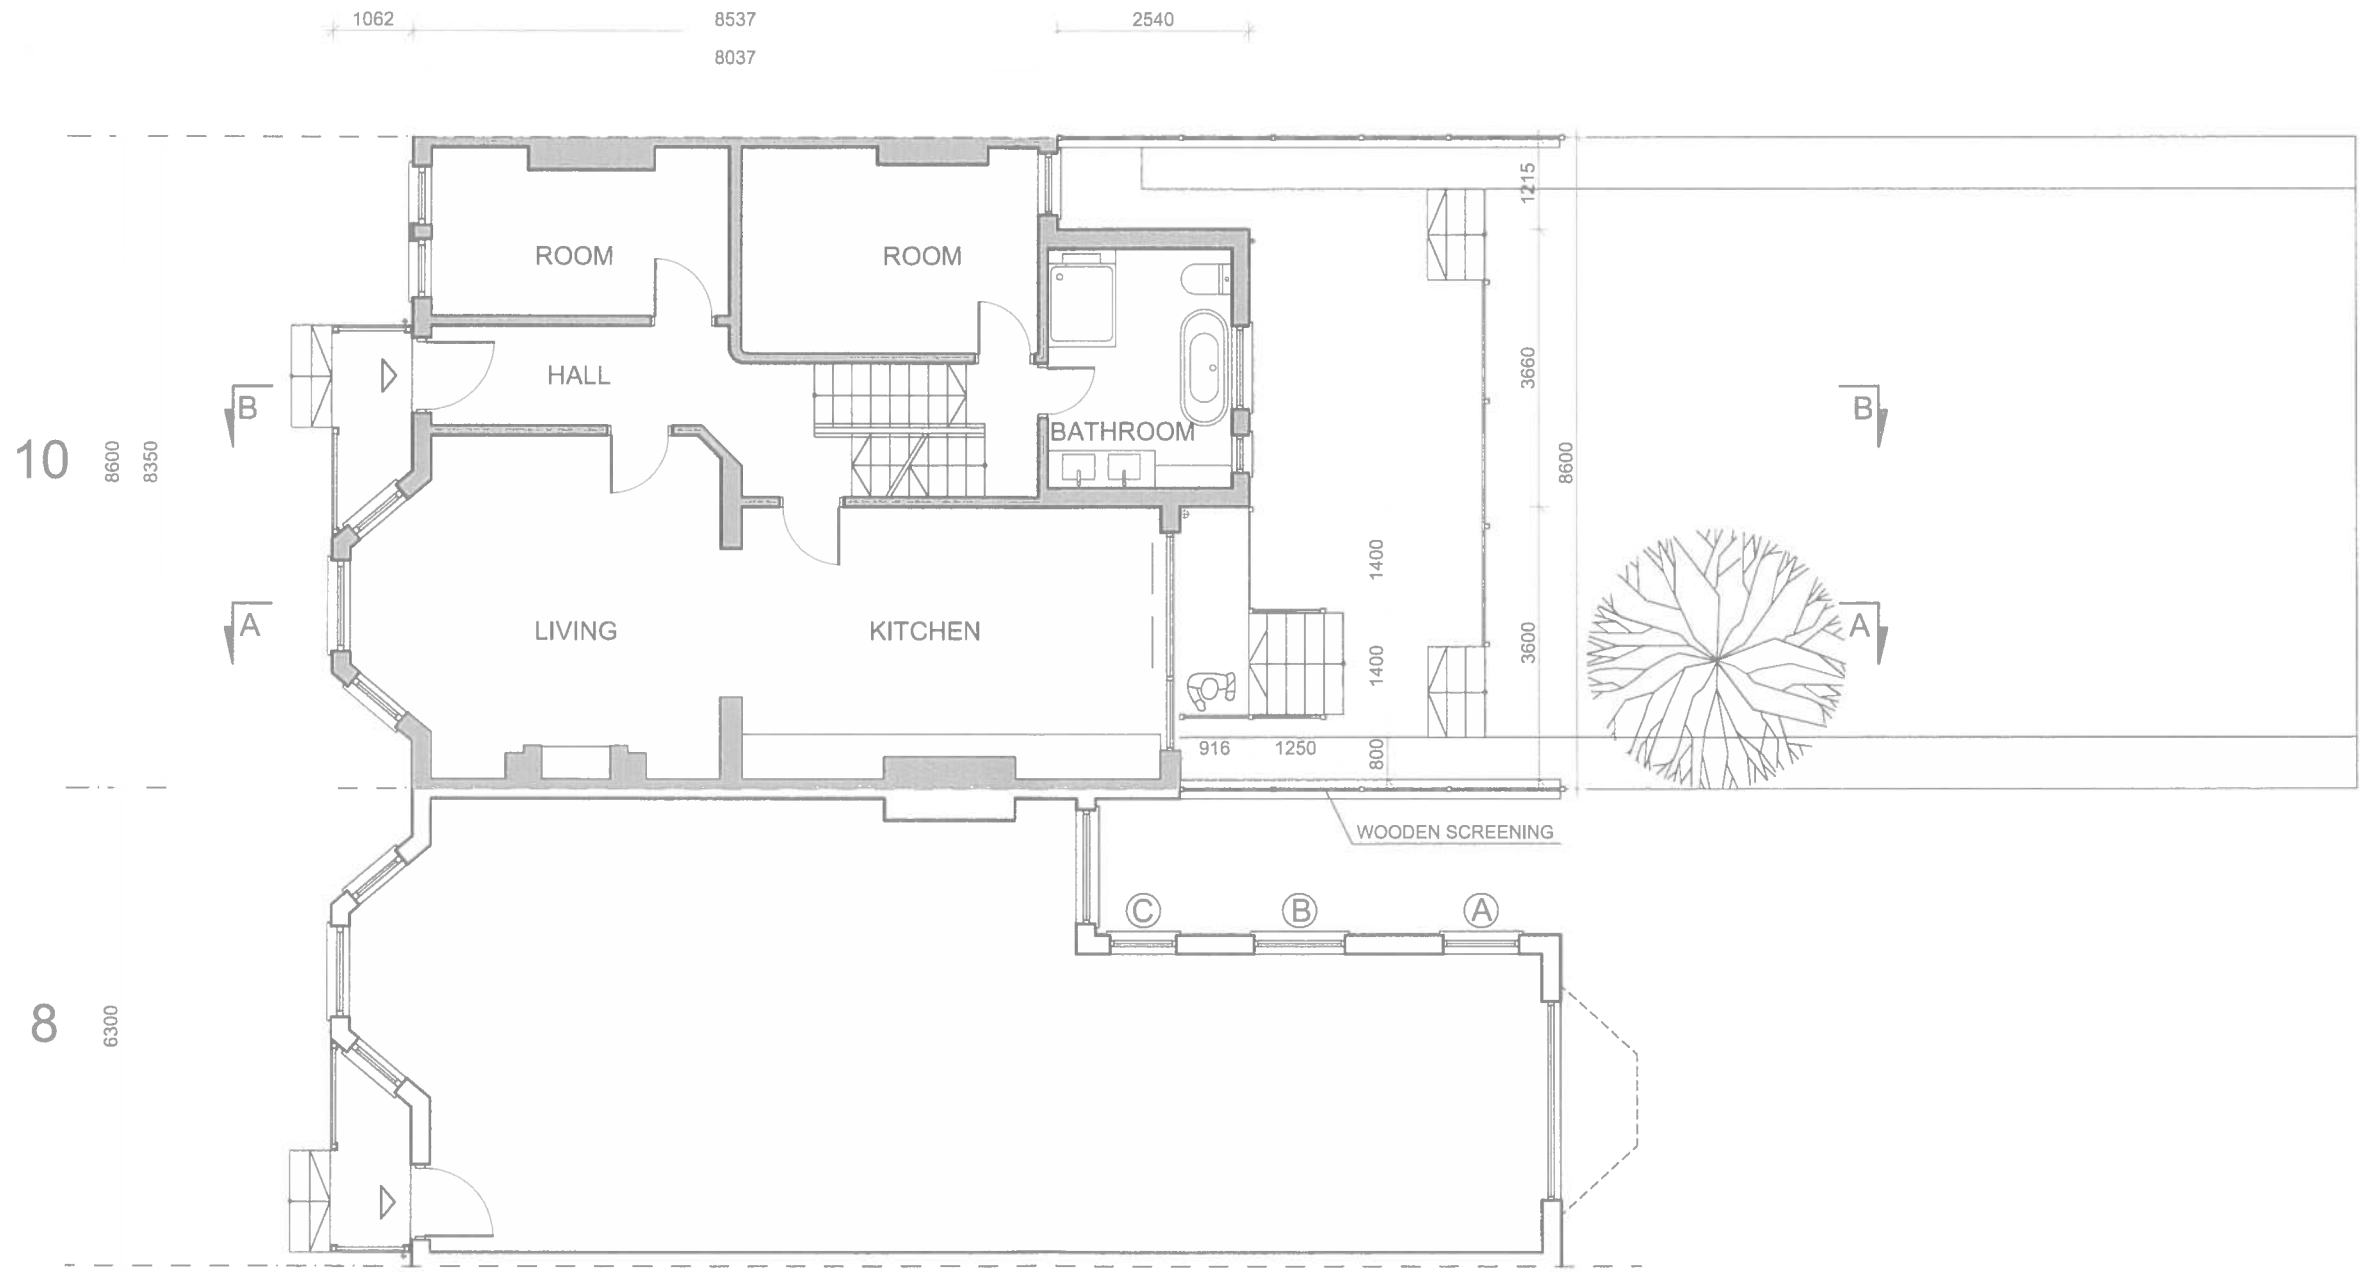

PROPOSED GROUND FLOOR PLAN scale 1:100 (A3)

LEGEND:

EXISTING STRUCTURE

PROPOSED STRUCTURE

FALL OF ROOF

0.5 1 2 3 4 5 6 7 8 9 10m

Scale: 1:100

NORTH POINT

Project: 8, 10 QUERNMORE ROAD, N 4 4QU, LONDON		Drawn By:	Date: 2014/08
Client:		Checked By:	Rev. 1: -
Title: PROPOSED GROUND FLOOR PLAN		Scale at A3: 1:100	Rev. 2: -
Issue Type:		Project No: A	Drawing No: 10

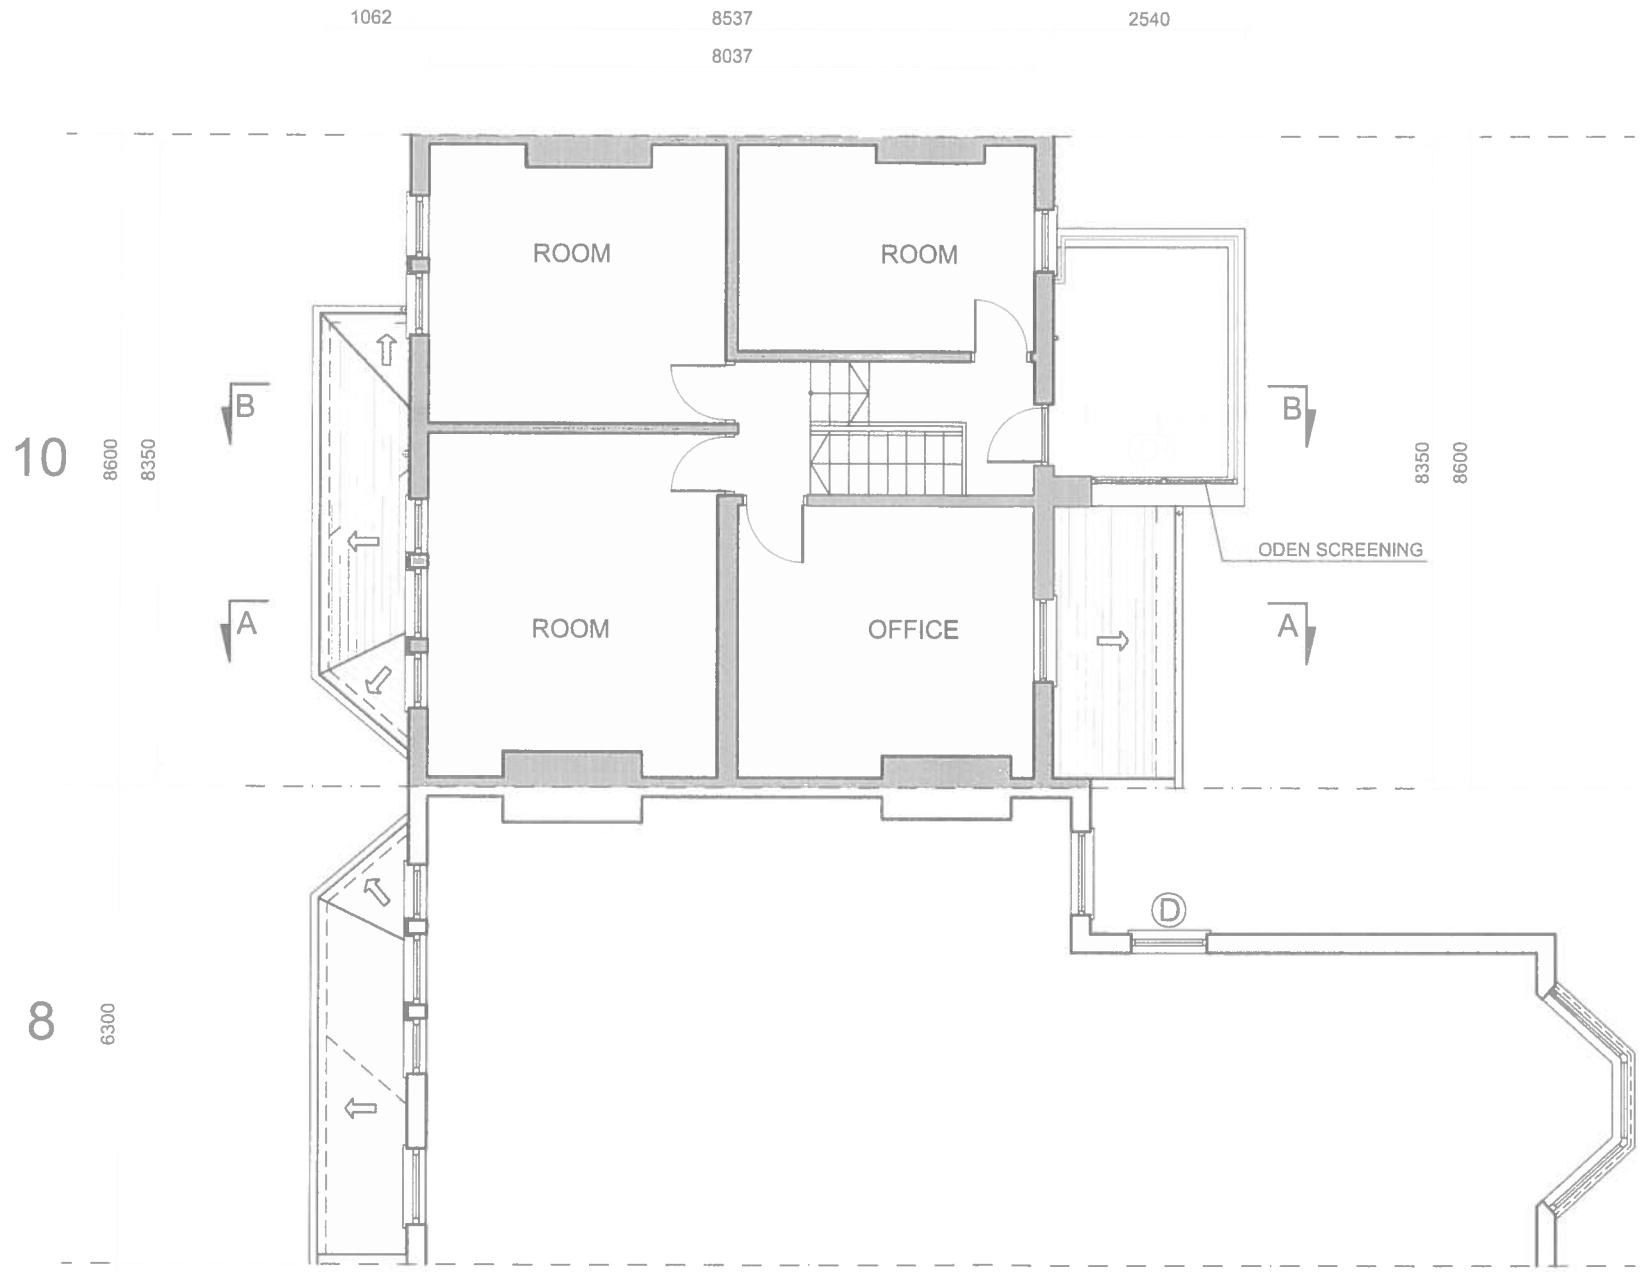

PROPOSED FIRST FLOOR PLAN scale 1:100 (A3)

LEGEND:

EXISTING STRUCTURE

PROPOSED STRUCTURE

FALL OF ROOF

0.5 1 2 3 4 5 6 7 8 9 10m

Scale: 1:100

NORTH POINT

Project: 8, 10 QUERNMORE ROAD, N 4 4QU, LONDON		Drawn By:	Date: 2014/08
Client:		Checked By:	Rev. 1: -
Title: PROPOSED FIRST FLOOR PLAN		Scale at A3: 1:100	Rev. 2: -
Issue Type:		Project No: A	Drawing No: 11

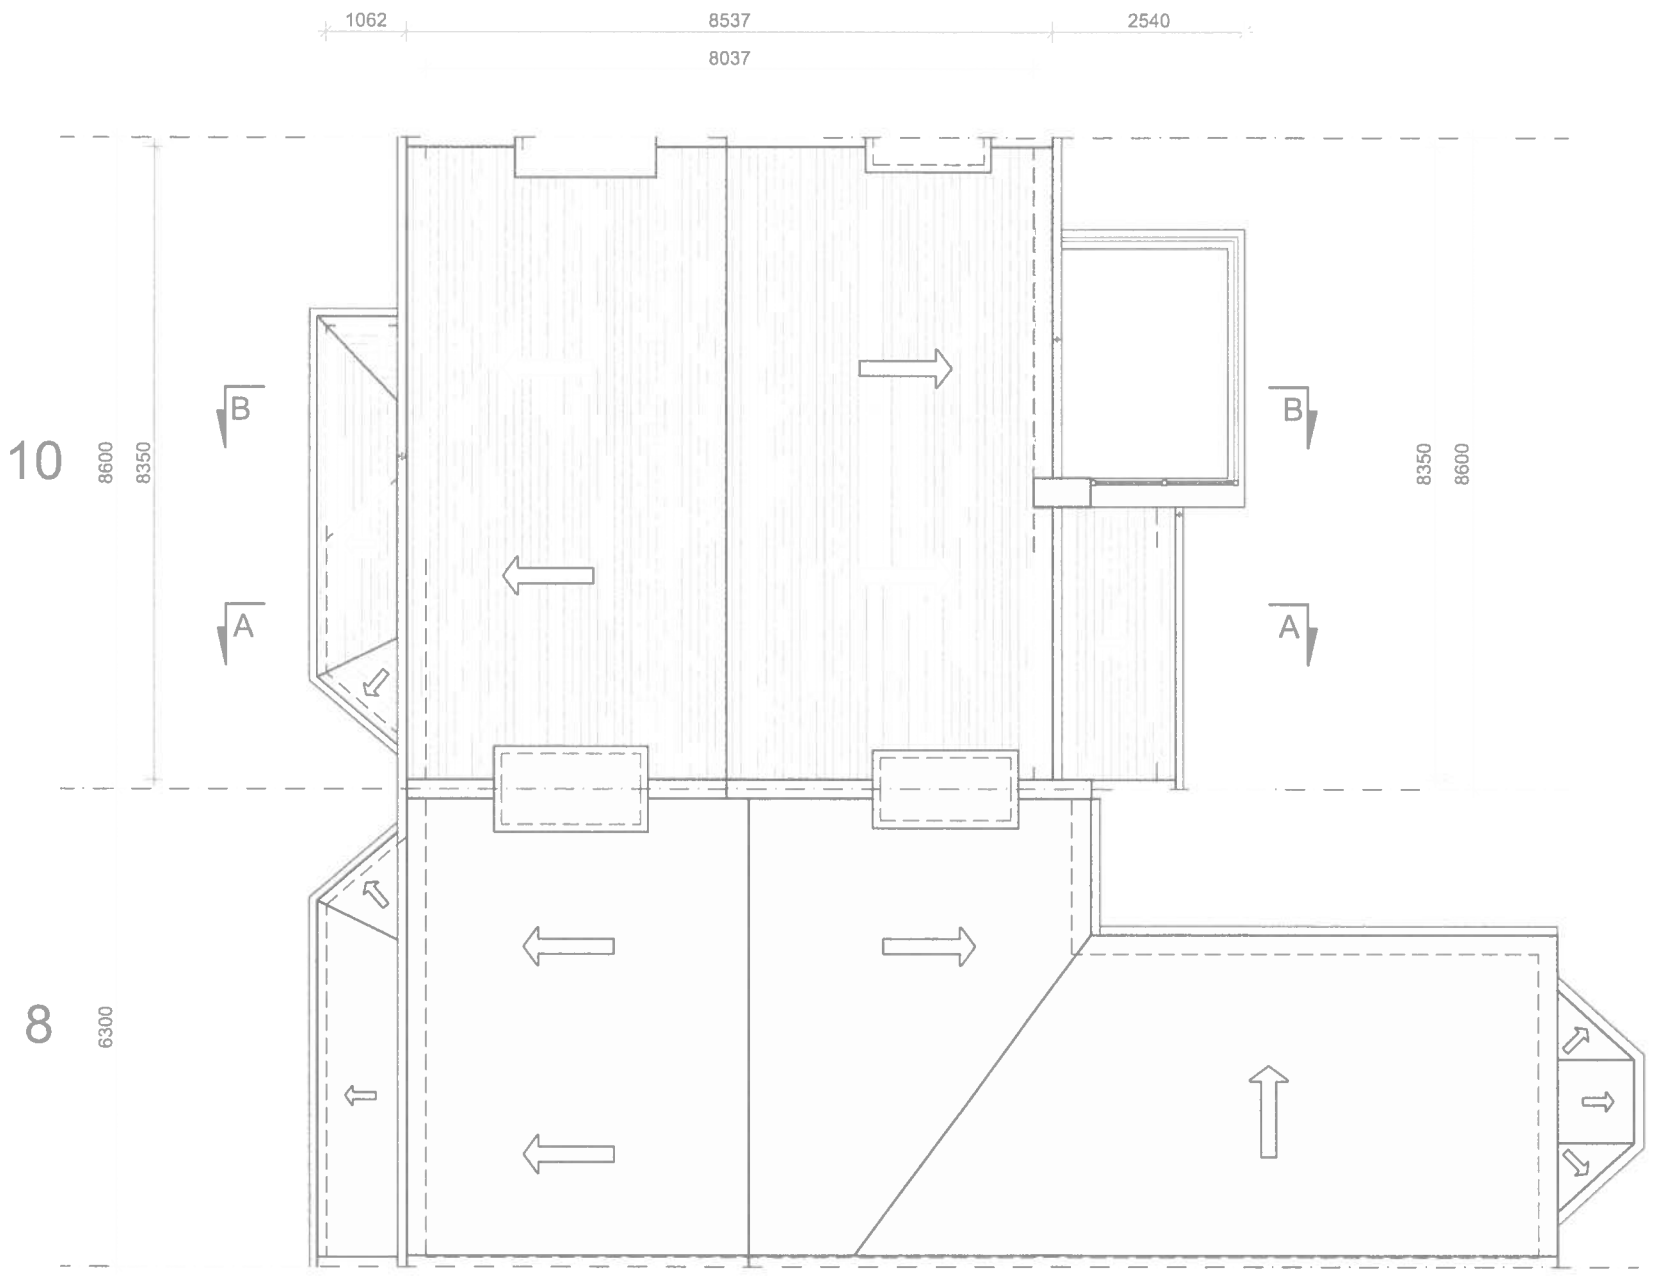

PROPOSED ROOF PLAN scale 1:100 (A3)

LEGEND:

EXISTING STRUCTURE

PROPOSED STRUCTURE

FALL OF ROOF

0.5 1 2 3 4 5 6 7 8 9 10m

Scale: 1:100

NORTH POINT

Project: 8, 10 QUERNMORE ROAD, N 4 4QU, LONDON		Drawn By:	Date: 2014/08
Client:		Checked By:	Rev. 1: -
Title: PROPOSED ROOF PLAN		Scale at A3: 1:100	Rev. 2: -
Issue Type:		Project No: A	Drawing No: 12

8 10



PROPOSED SECTION BB scale 1:100 (A3)

LEGEND:

EXISTING STRUCTURE

PROPOSED STRUCTURE

FALL OF ROOF

0.5 1 2 3 4 5 6 7 8 9 10m

Scale: 1:100

Project: 10 QUERNMORE ROAD, N 4 4QU, LONDON		Drawn By:	Date: 2014/08
Client:		Checked By:	Rev. 1:
Title: PROPOSED SECTION BB		Scale at A3: 1:100	Rev. 2:
Issue Type:		Project No:	Drawing No: 14



PROPOSED FRONT ELEVATION scale 1:100 (A3)

LEGEND:

EXISTING STRUCTURE

PROPOSED STRUCTURE

FALL OF ROOF

0,5 1 2 3 4 5 6 7 8 9 10m

Scale: 1:100

Project: 10 QUERNMORE ROAD, N 4 4QU, LONDON		Drawn By:	Date: 2014/08
Client:		Checked By:	Rev. 1:
Title: PROPOSED REAR ELEVATION		Scale at A3: 1:100	Rev. 2:
Issue Type:		Project No:	Drawing No: 15

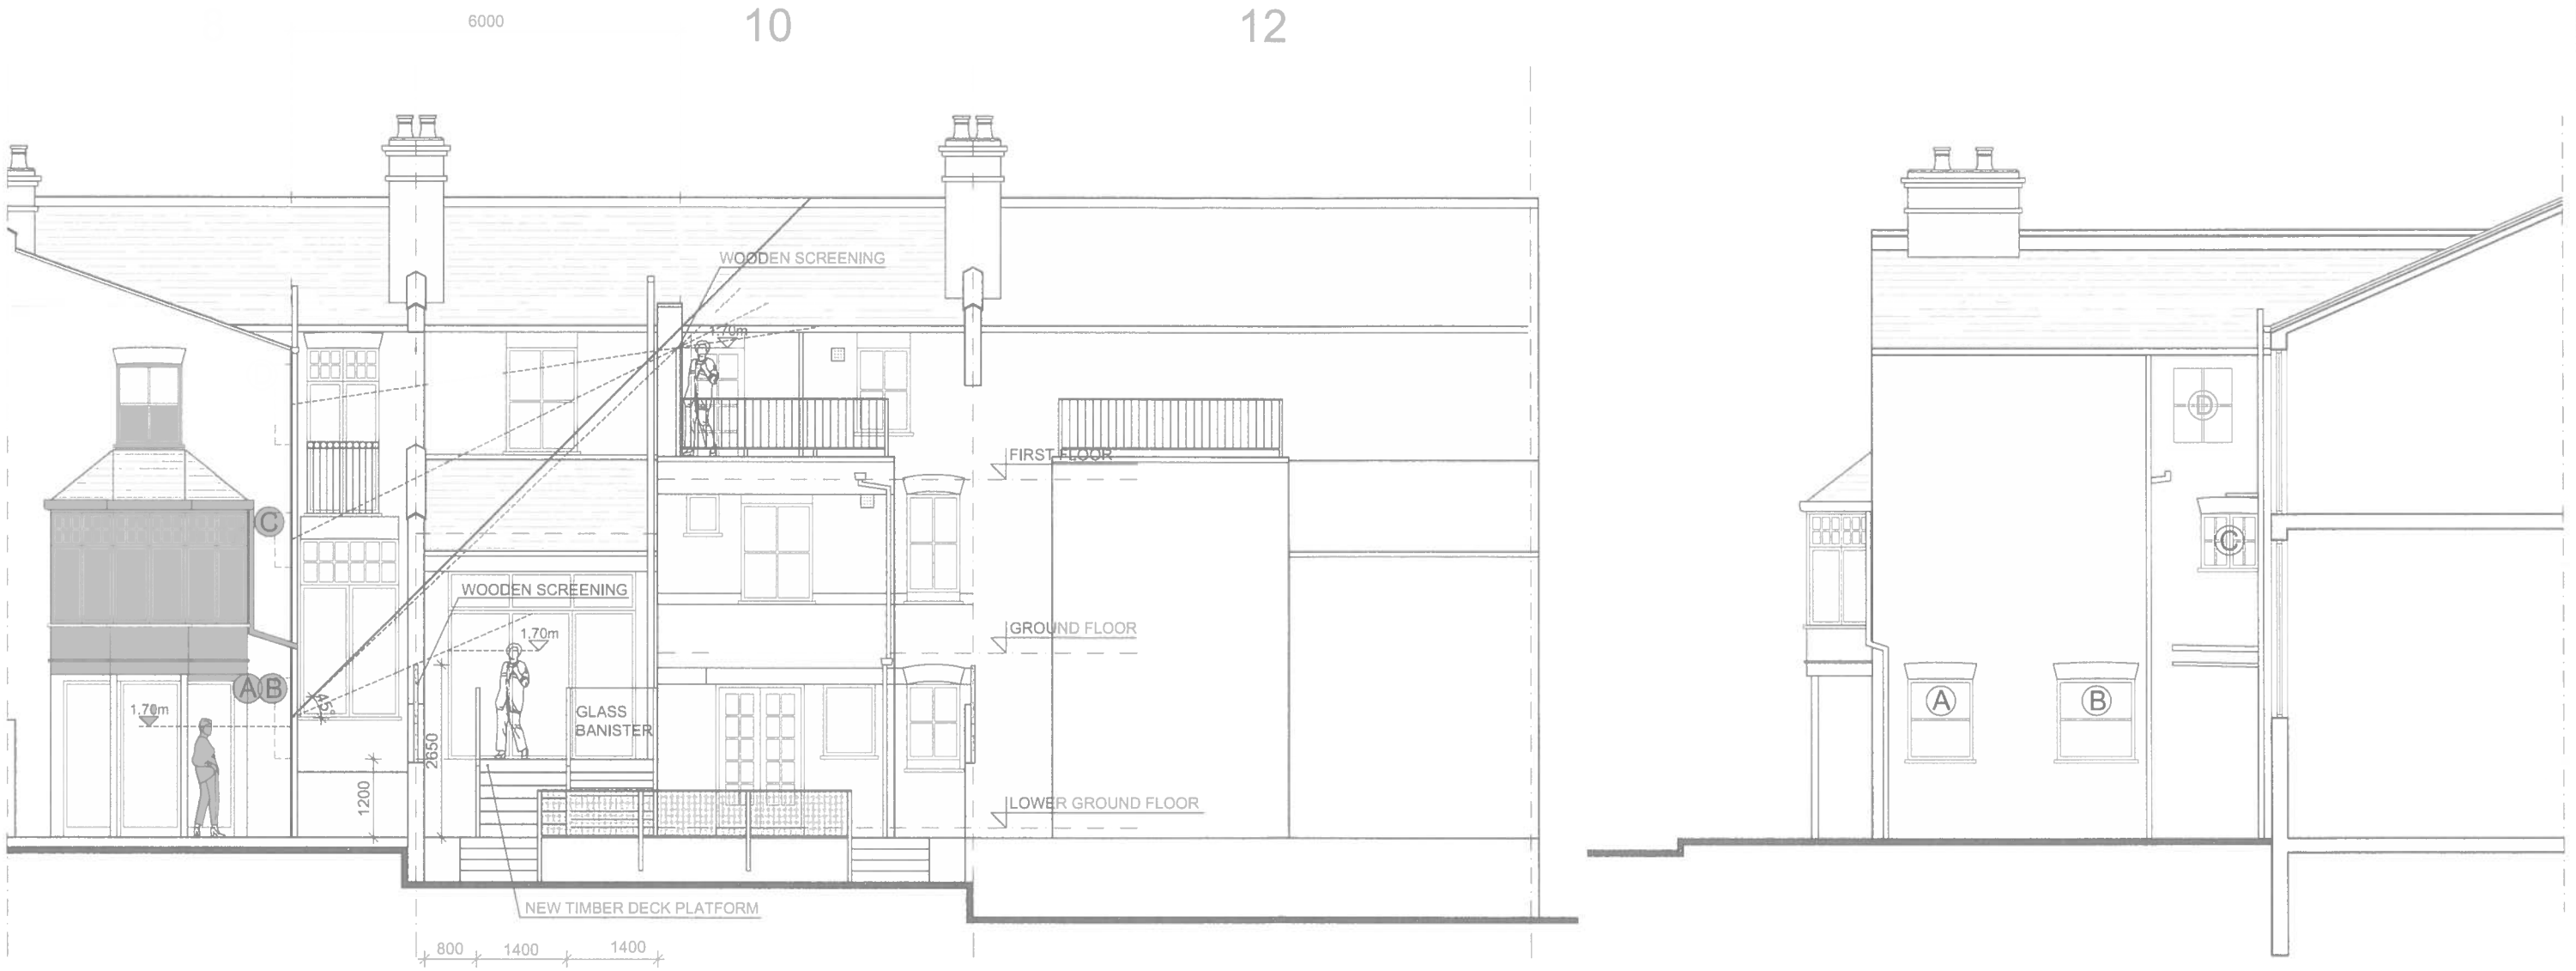

PROPOSED REAR ELEVATION scale 1:100 (A3)

LEGEND:

EXISTING STRUCTURE

PROPOSED STRUCTURE

FALL OF ROOF

0.5 1 2 3 4 5 6 7 8 9 10m

Scale: 1:100

Project: 10 QUERNMORE ROAD, N 4 4QU, LONDON	Drawn By:	Date: 2014/08
Client:	Checked By:	Rev. 1:
Title: PROPOSED REAR ELEVATION	Scale at A3: 1:100	Rev. 2:
Issue Type:	Project No:	Drawing No: 16