

Limited Information Available

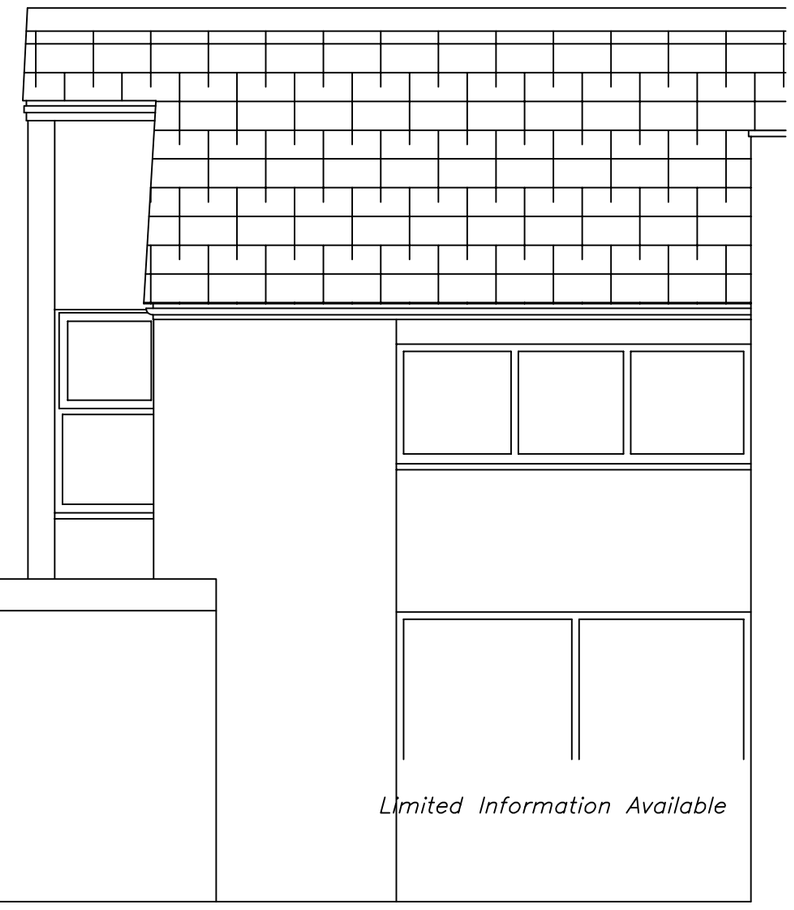

Limited Information Available

DO NOT SCALE
ALL DIMENSIONS TO BE CHECKED ON SITE
CONTRACTOR TO REPORT ANY DISCREPANCIES

THIS DRAWING IS THE PROPERTY & COPYRIGHT OF STRANGE ASSOCIATES AND SHALL NOT BE COPIED OR USED WITHOUT THEIR PERMISSION

Date	Rev	Revision	Date	Rev	Revision

Project: 33 Priory Gardens, London N6

Drawing Title: Existing Rear Elevation CC

Scale: 1:50@A2 | Date: Jan 2015 | Dwg No: 1241(P)07 | Rev: _

strangeassociates
identity & place

e design@strange-associates.co.uk
t 07932-010766