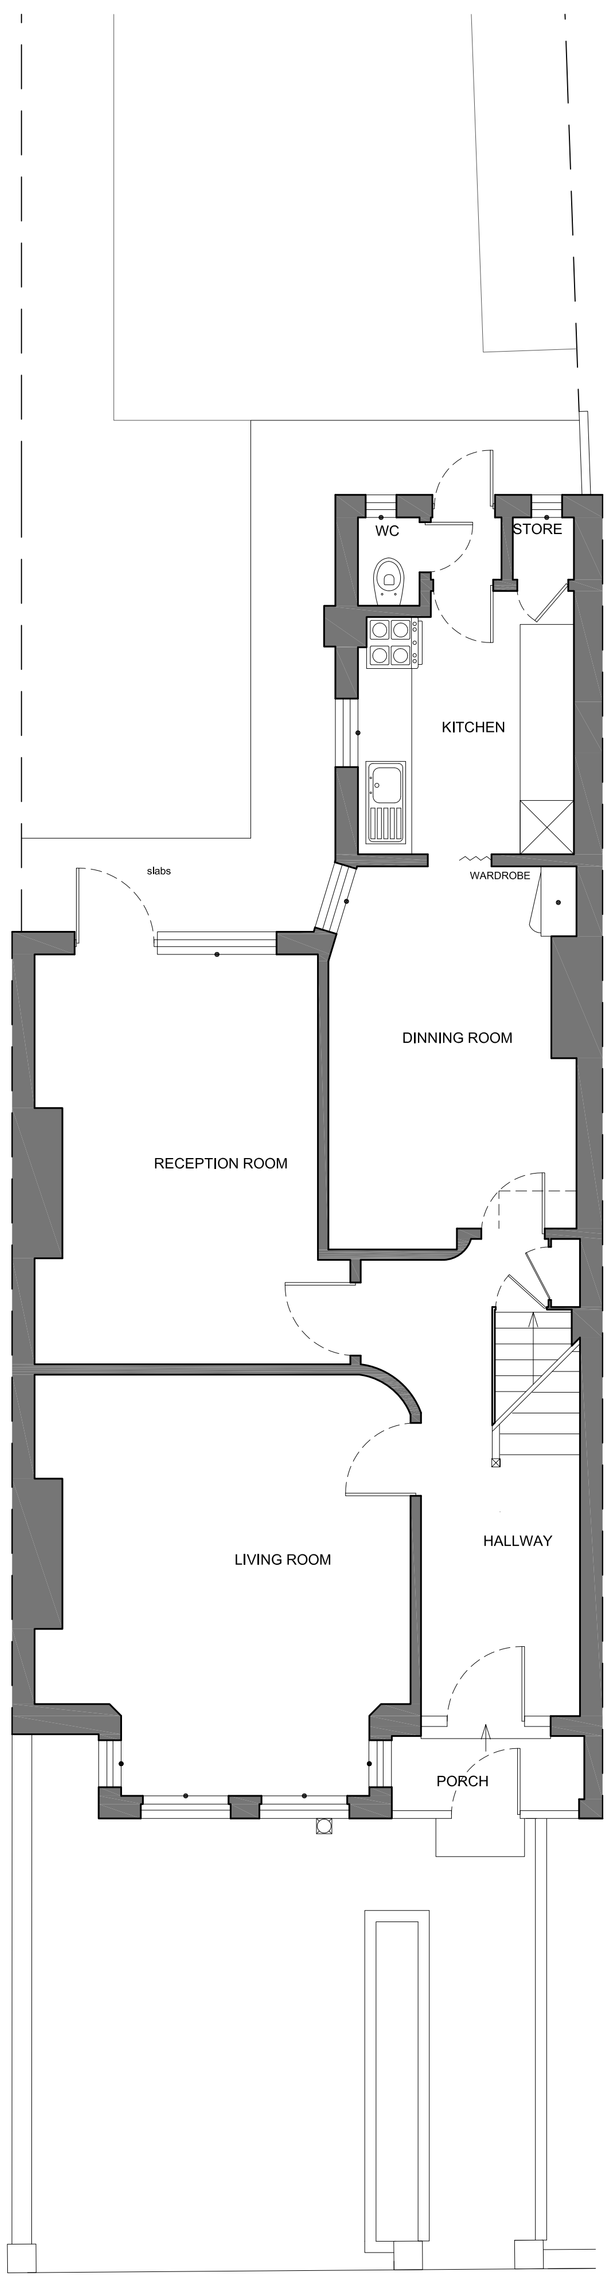

GROUND FLOOR: EXISTING

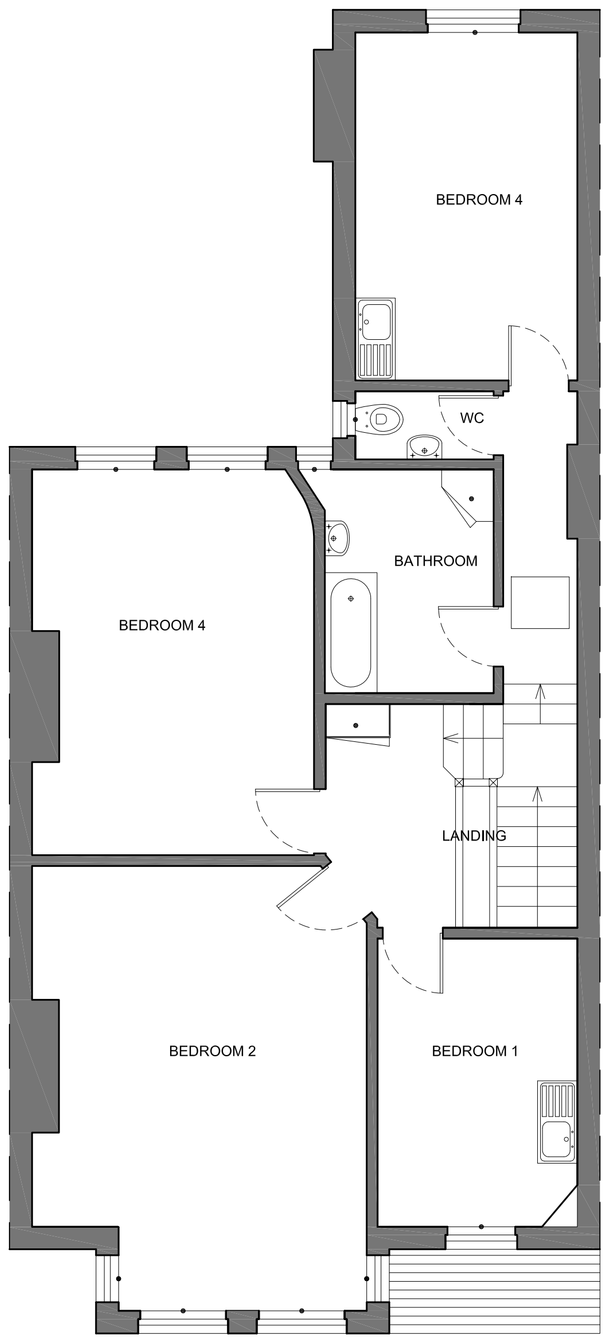

FIRST FLOOR: EXISTING

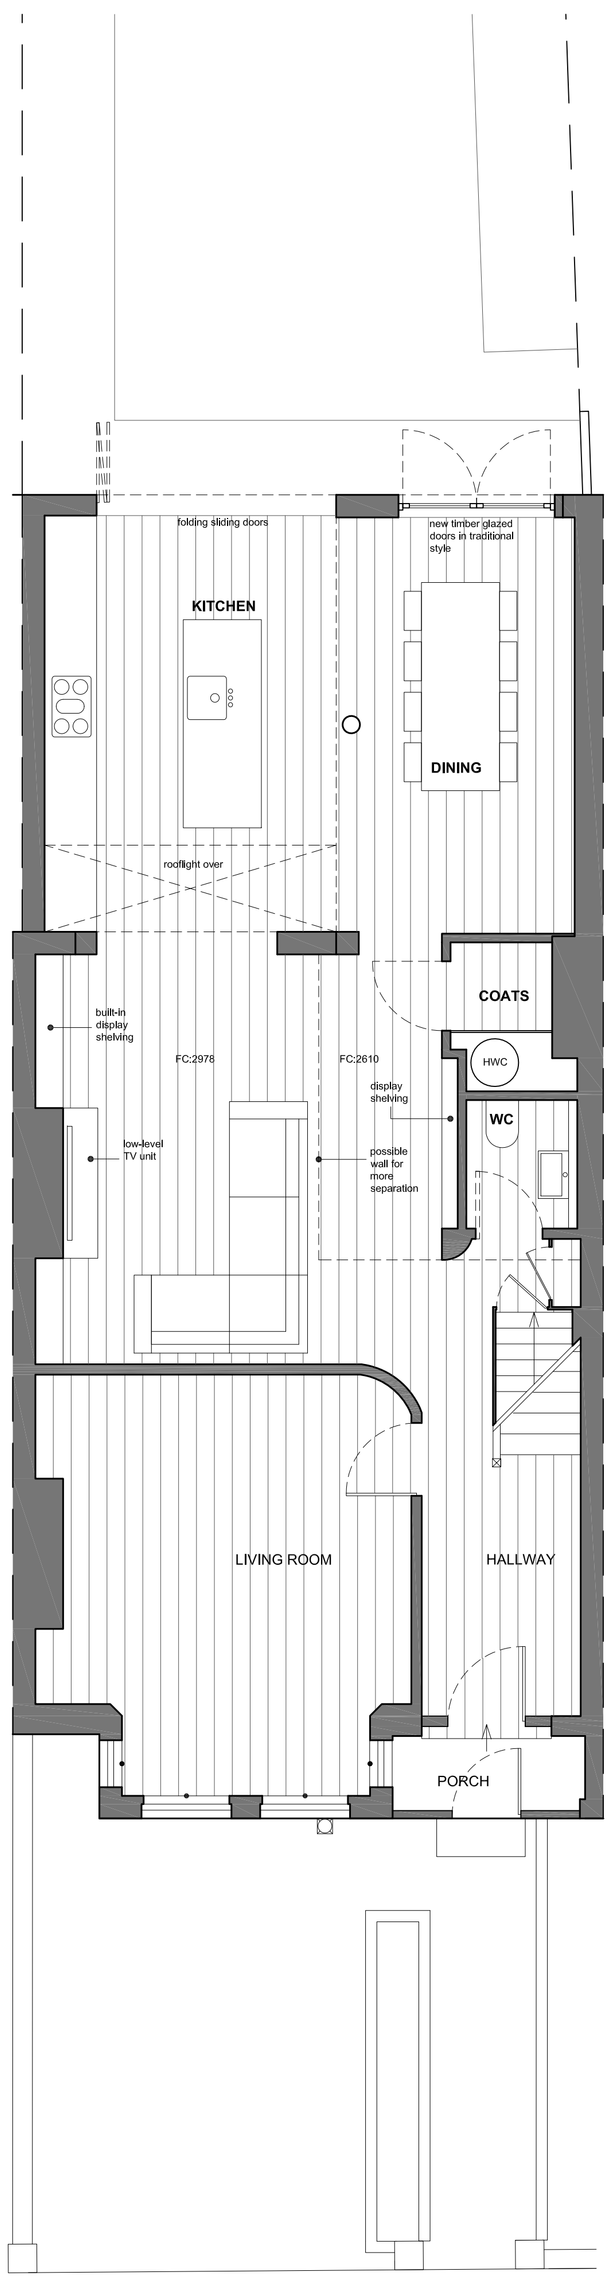

GROUND FLOOR: PROPOSED

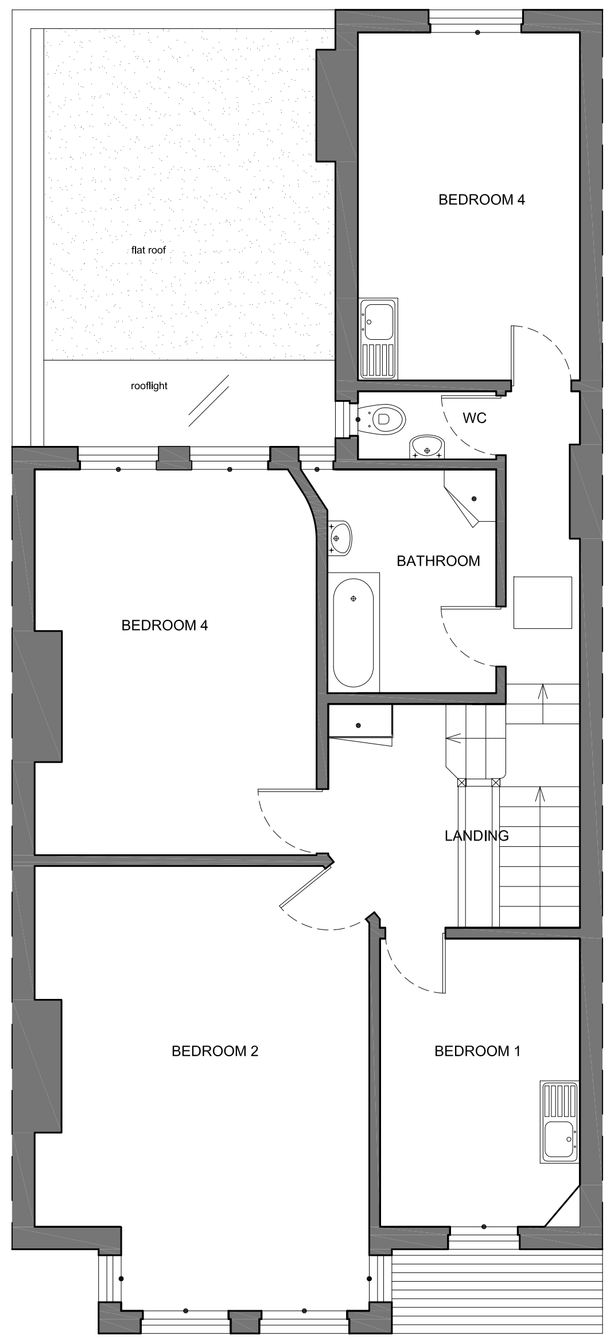

FIRST FLOOR: PROPOSED

N

0m 1m 2m 3m

Do not scale from drawing
To be read in conjunction with specifications and schedules
All dimensions and notations are indicative and must be checked on site before purchasing or manufacturing any item or component
The architect or CA must be notified of any discrepancies immediately

FCarchitects
44 HORWOOD WAY
HARRIETSHAM
KENT ME17 1FH
PETER@FCARCHITECTS.CO.UK
WWW.FCARCHITECTS.CO.UK

PROJECT	49 Warner Road
SCALE / SIZE	1:50 / A1
STATUS	Planning
TITLE	Existing & Proposed Plans
DRAWING No.	PA_AL(1) 001
FIRST ISSUE	21/04/15