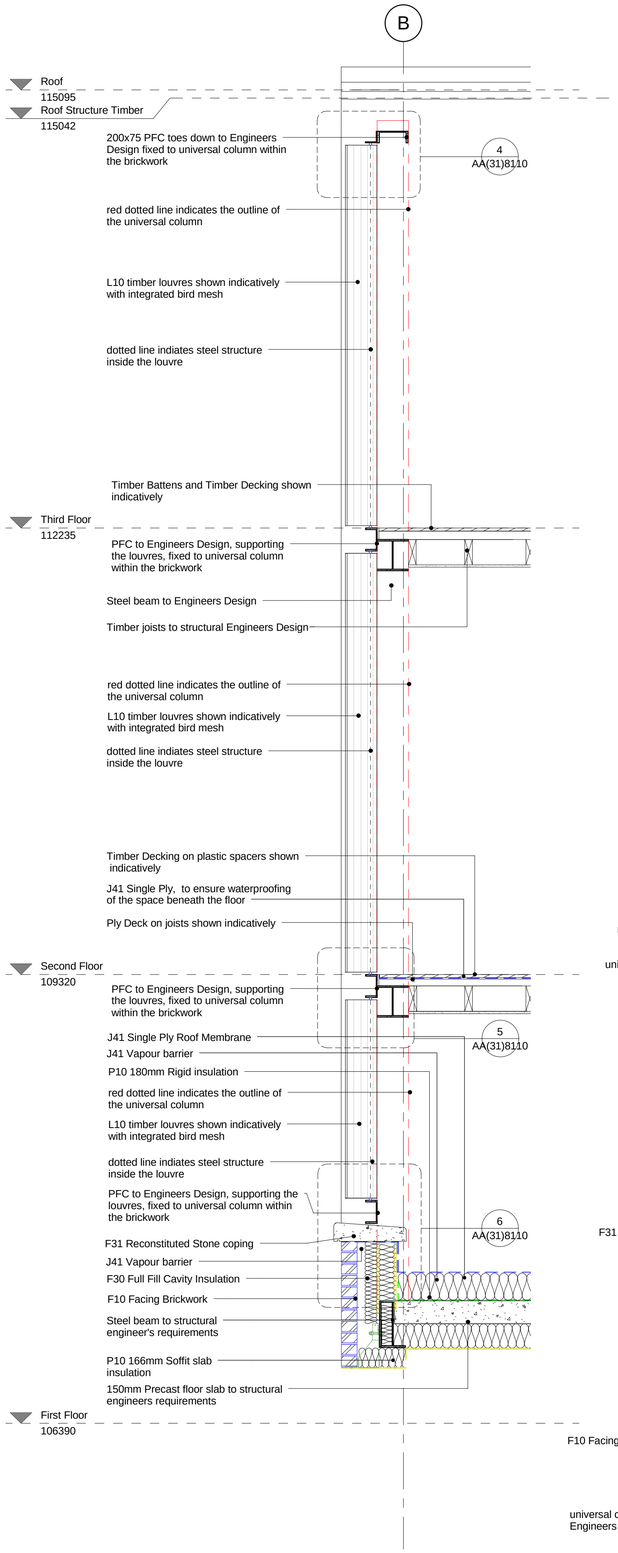

1 Timber Louvres Section
1 : 20

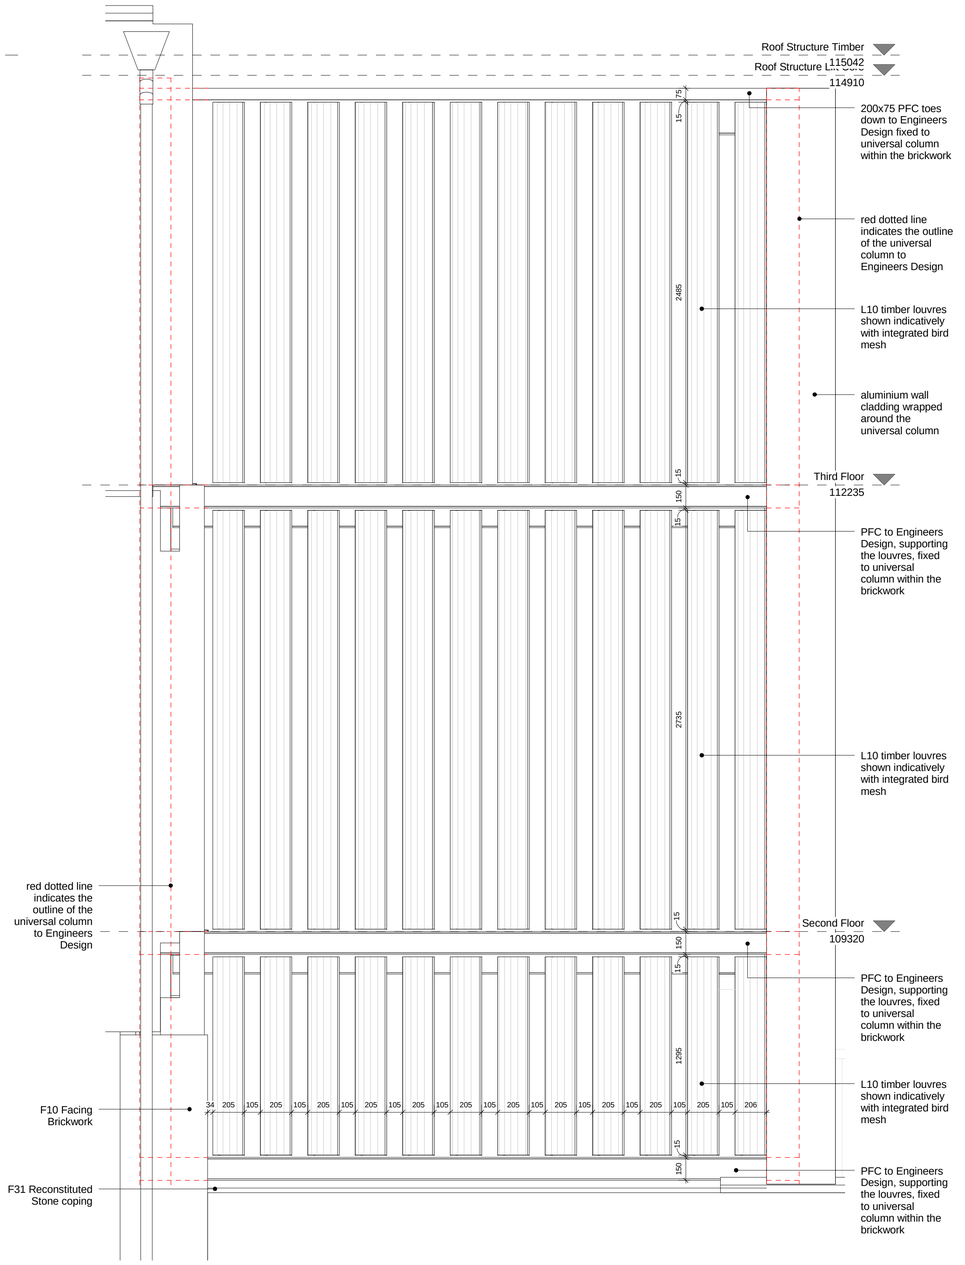

3 Timber Louvres Elevation
1 : 20

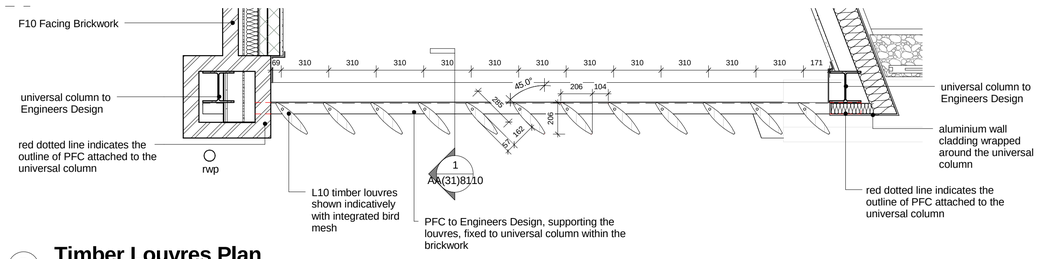

2 Timber Louvres Plan
1 : 20

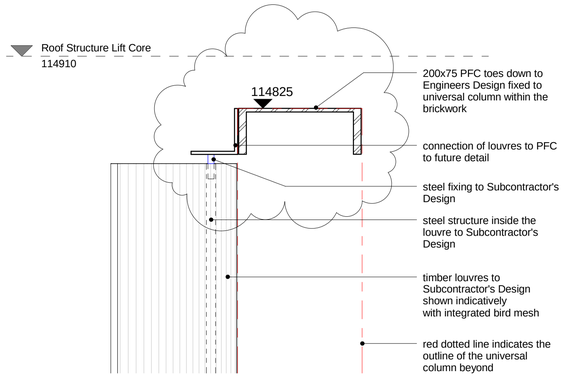

4 Louvre Head Detail
1 : 5

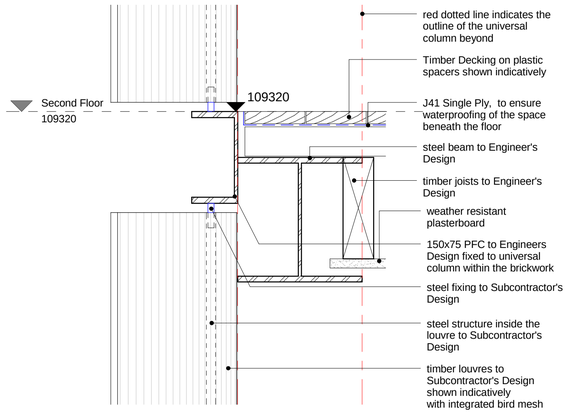

5 Louvre Floor Detail
1 : 5

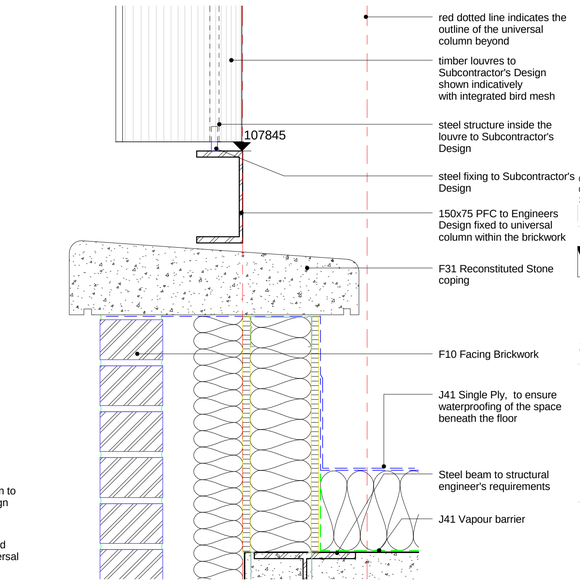

6 Louvre Coping Detail
1 : 5

Responsibility is not accepted for errors made by others in scaling from this drawing. All construction information should be taken from figured dimensions only.

0mm 50mm 100mm

A1 Original Sheet Size

date	rev	name	chk	note
08/09/2014	C	KS	NPH	balcony PFC location amended
03/09/2014	B	KS	NPH	Additional annotation
12/08/2014	A	KS	NPH	CONSTRUCTION ISSUE

Stride Treglown

Architecture Town Planning Interior Design Building Surveying Landscape Design Graphic Design

3 Cosser Street, London, SE1 7BU
T 020 7401 0700 F 020 7401 0701 www.stridetreglown.co.uk

PROJECT

107 - 143 Muswell Hill Road
London N10

DRAWING TITLE

Timber Louvres Details

STATUS

CONSTRUCTION

DATE	SCALE	DRAWN BY	CHECKED BY
05/12/14	As indicated	KS	NPH

DRAWING NUMBER	REVISION NO.
20858 AA(31)8110	C