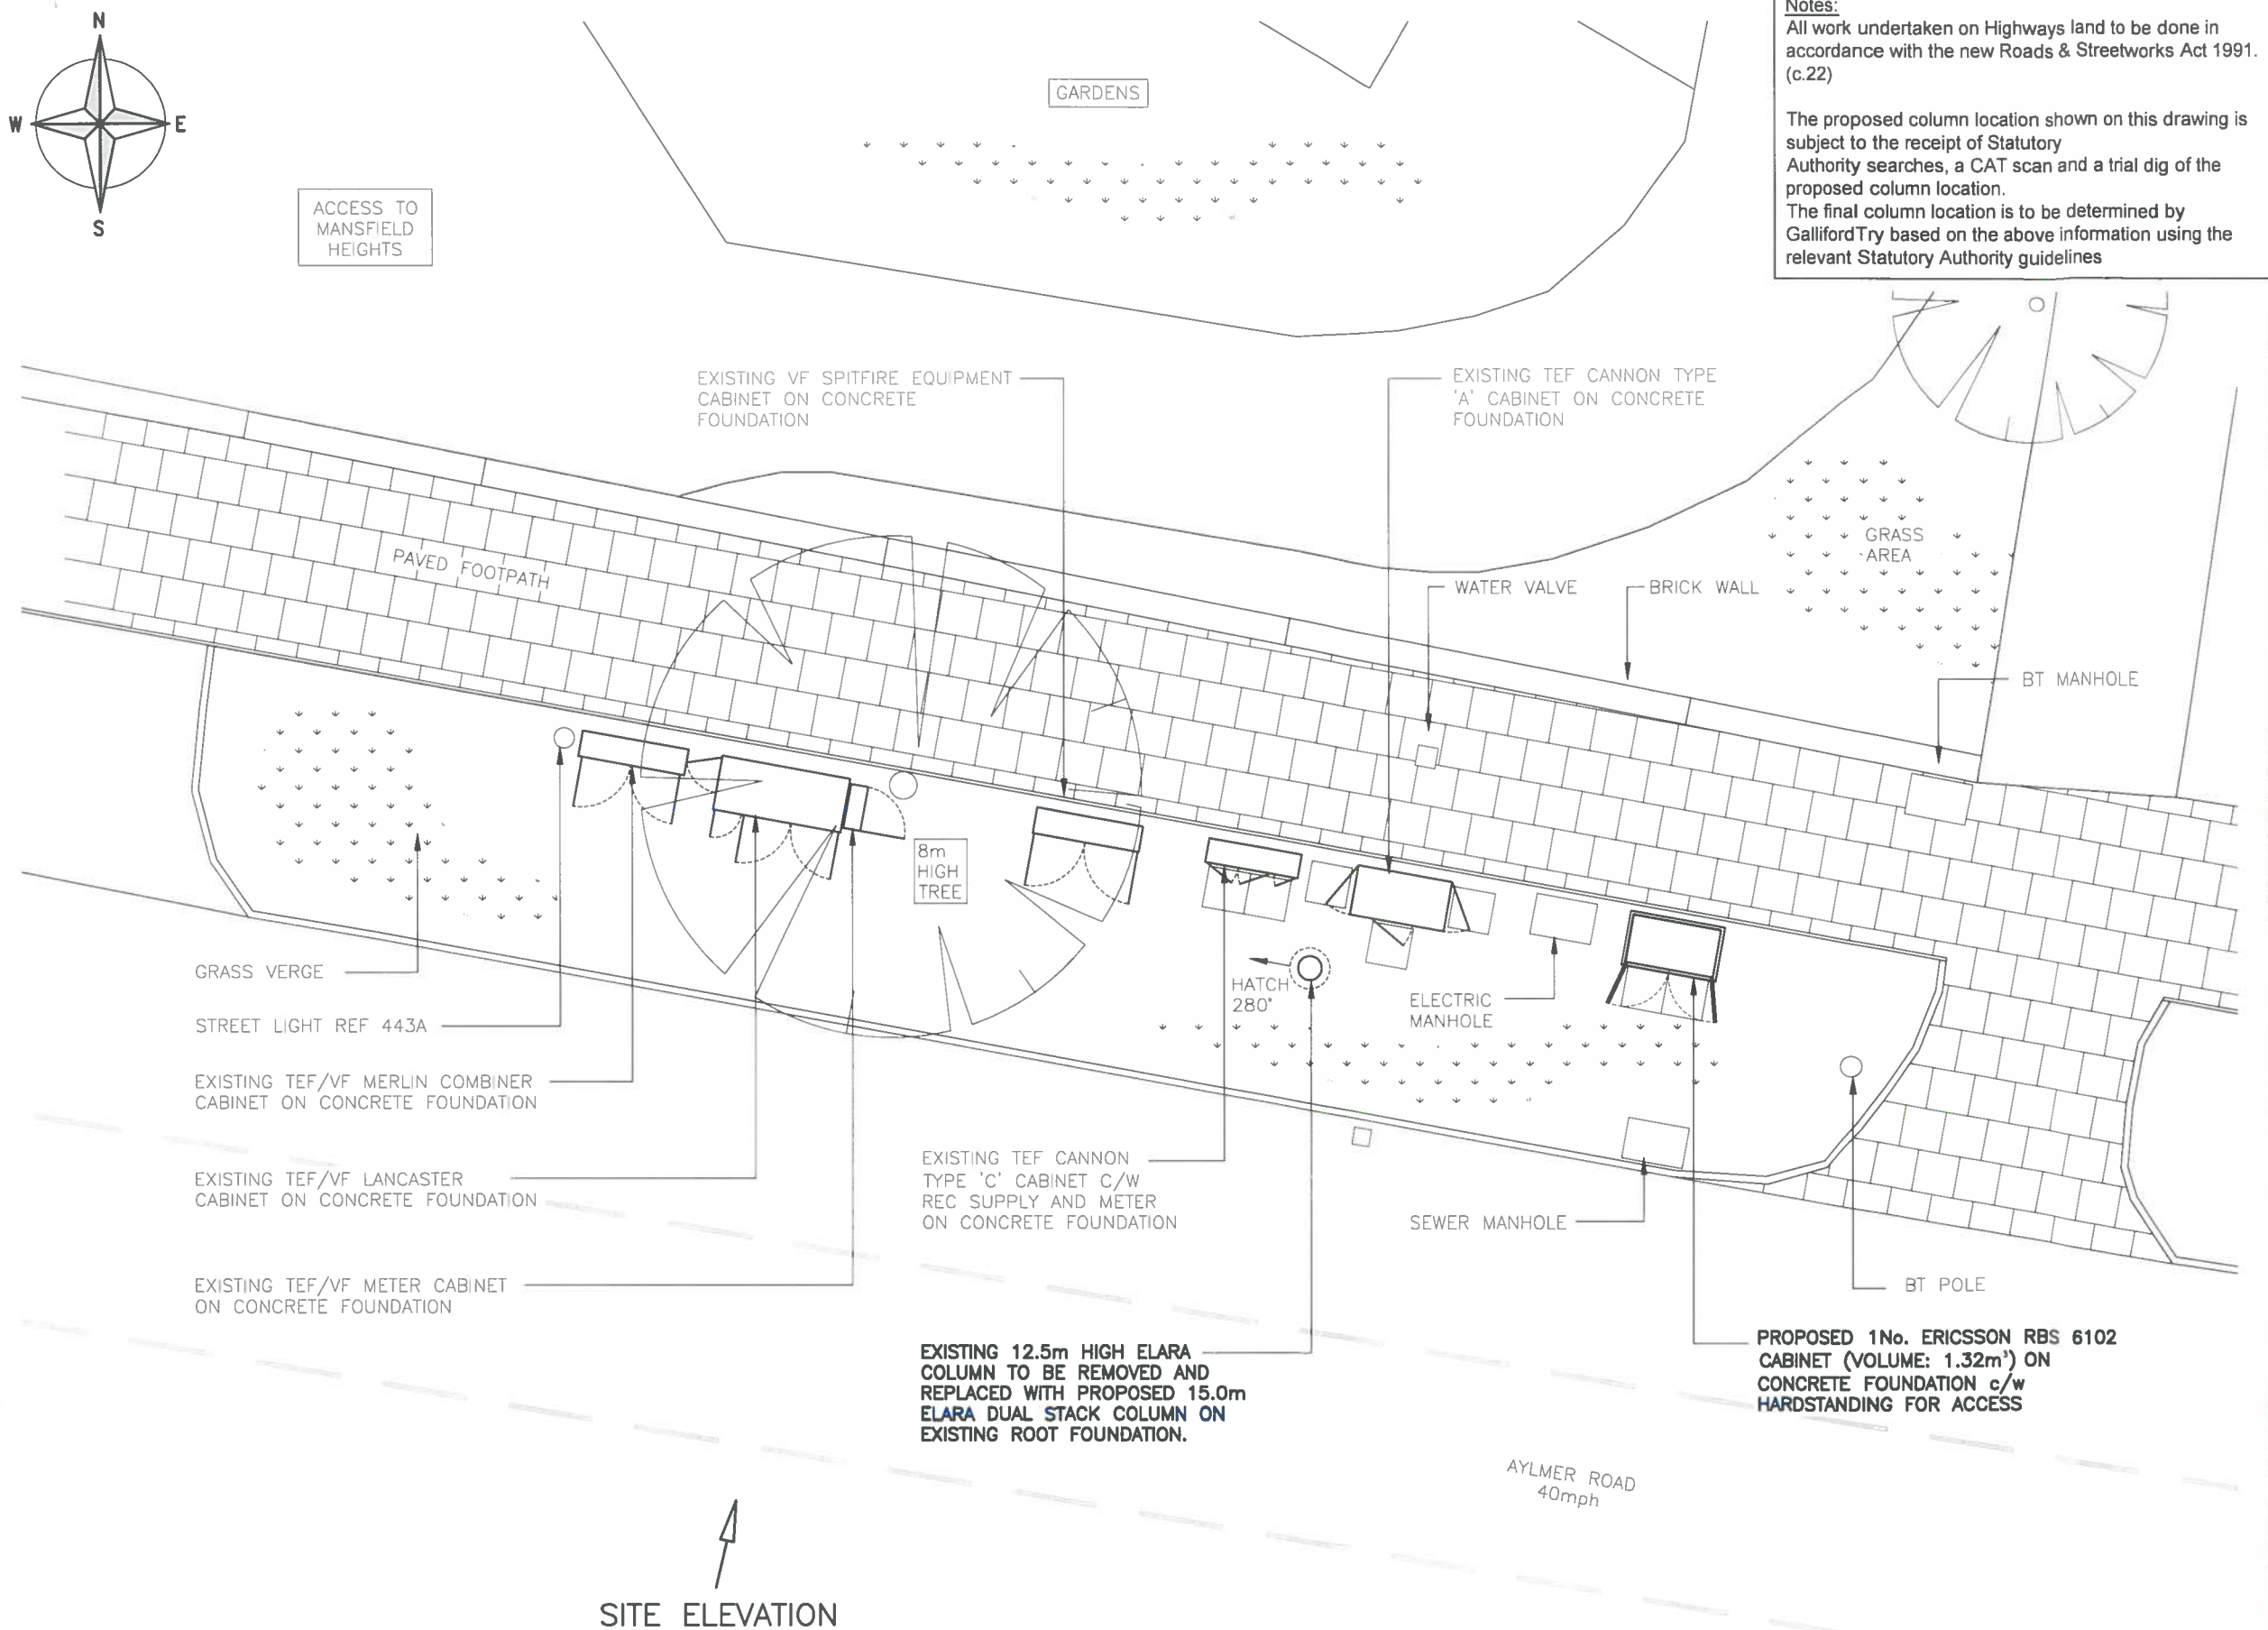


SITE ELEVATION

PROPOSED SITE PLAN

(1:100)

5000 0 5000 10000

ORIGINAL SCALE AT A3 – 1:100 ALL DIMENSIONS IN MILLIMETRES

The drawings comply with CTIL Beacon Standard ICNIRP guidelines.
Designed in accordance with CTIL Beacon documents: SDN0008 & SDN0009 'ICNIRP Compliance Summary'

Notes:
All work undertaken on Highways land to be done in accordance with the new Roads & Streetworks Act 1991. (c.22)

The proposed column location shown on this drawing is subject to the receipt of Statutory Authority searches, a CAT scan and a trial dig of the proposed column location.
The final column location is to be determined by GallifordTry based on the above information using the relevant Statutory Authority guidelines

ALL DIMENSIONS ARE IN mm UNLESS NOTED OTHERWISE

N.G.R	E: 527538 N: 188620
CONCESSION REQUIRED	NO

NOTES:

REV	MODIFICATION	BY	CH	DATE
A	Issued for Approval	MN	DF	04.08.14

GallifordTry
WOLVEY - HINCKLEY - LEICESTERSHIRE - LE10 3JF
Tel. +44 (0)1455 222792 Fax +44 (0)1455 222758

CTIL

Cell Name	Opt.
AYLMER ROAD SW	–

Cell ID No

CTIL	TEF	VF
145173	016124	80254

Site Address / Contact Details

AYLMER ROAD
HIGHGATE
LONDON
N2 0PL

Drawing Title: PROPOSED SITE PLAN

Purpose of issue: PLANNING

Drawing Number: 201

Surveyed By:		Original Sheet Size:		Issue:
A. PEARSON		A3		A
Drawn: MN	Date: 04.08.14	Checked: DF	Date: 04.08.14	