


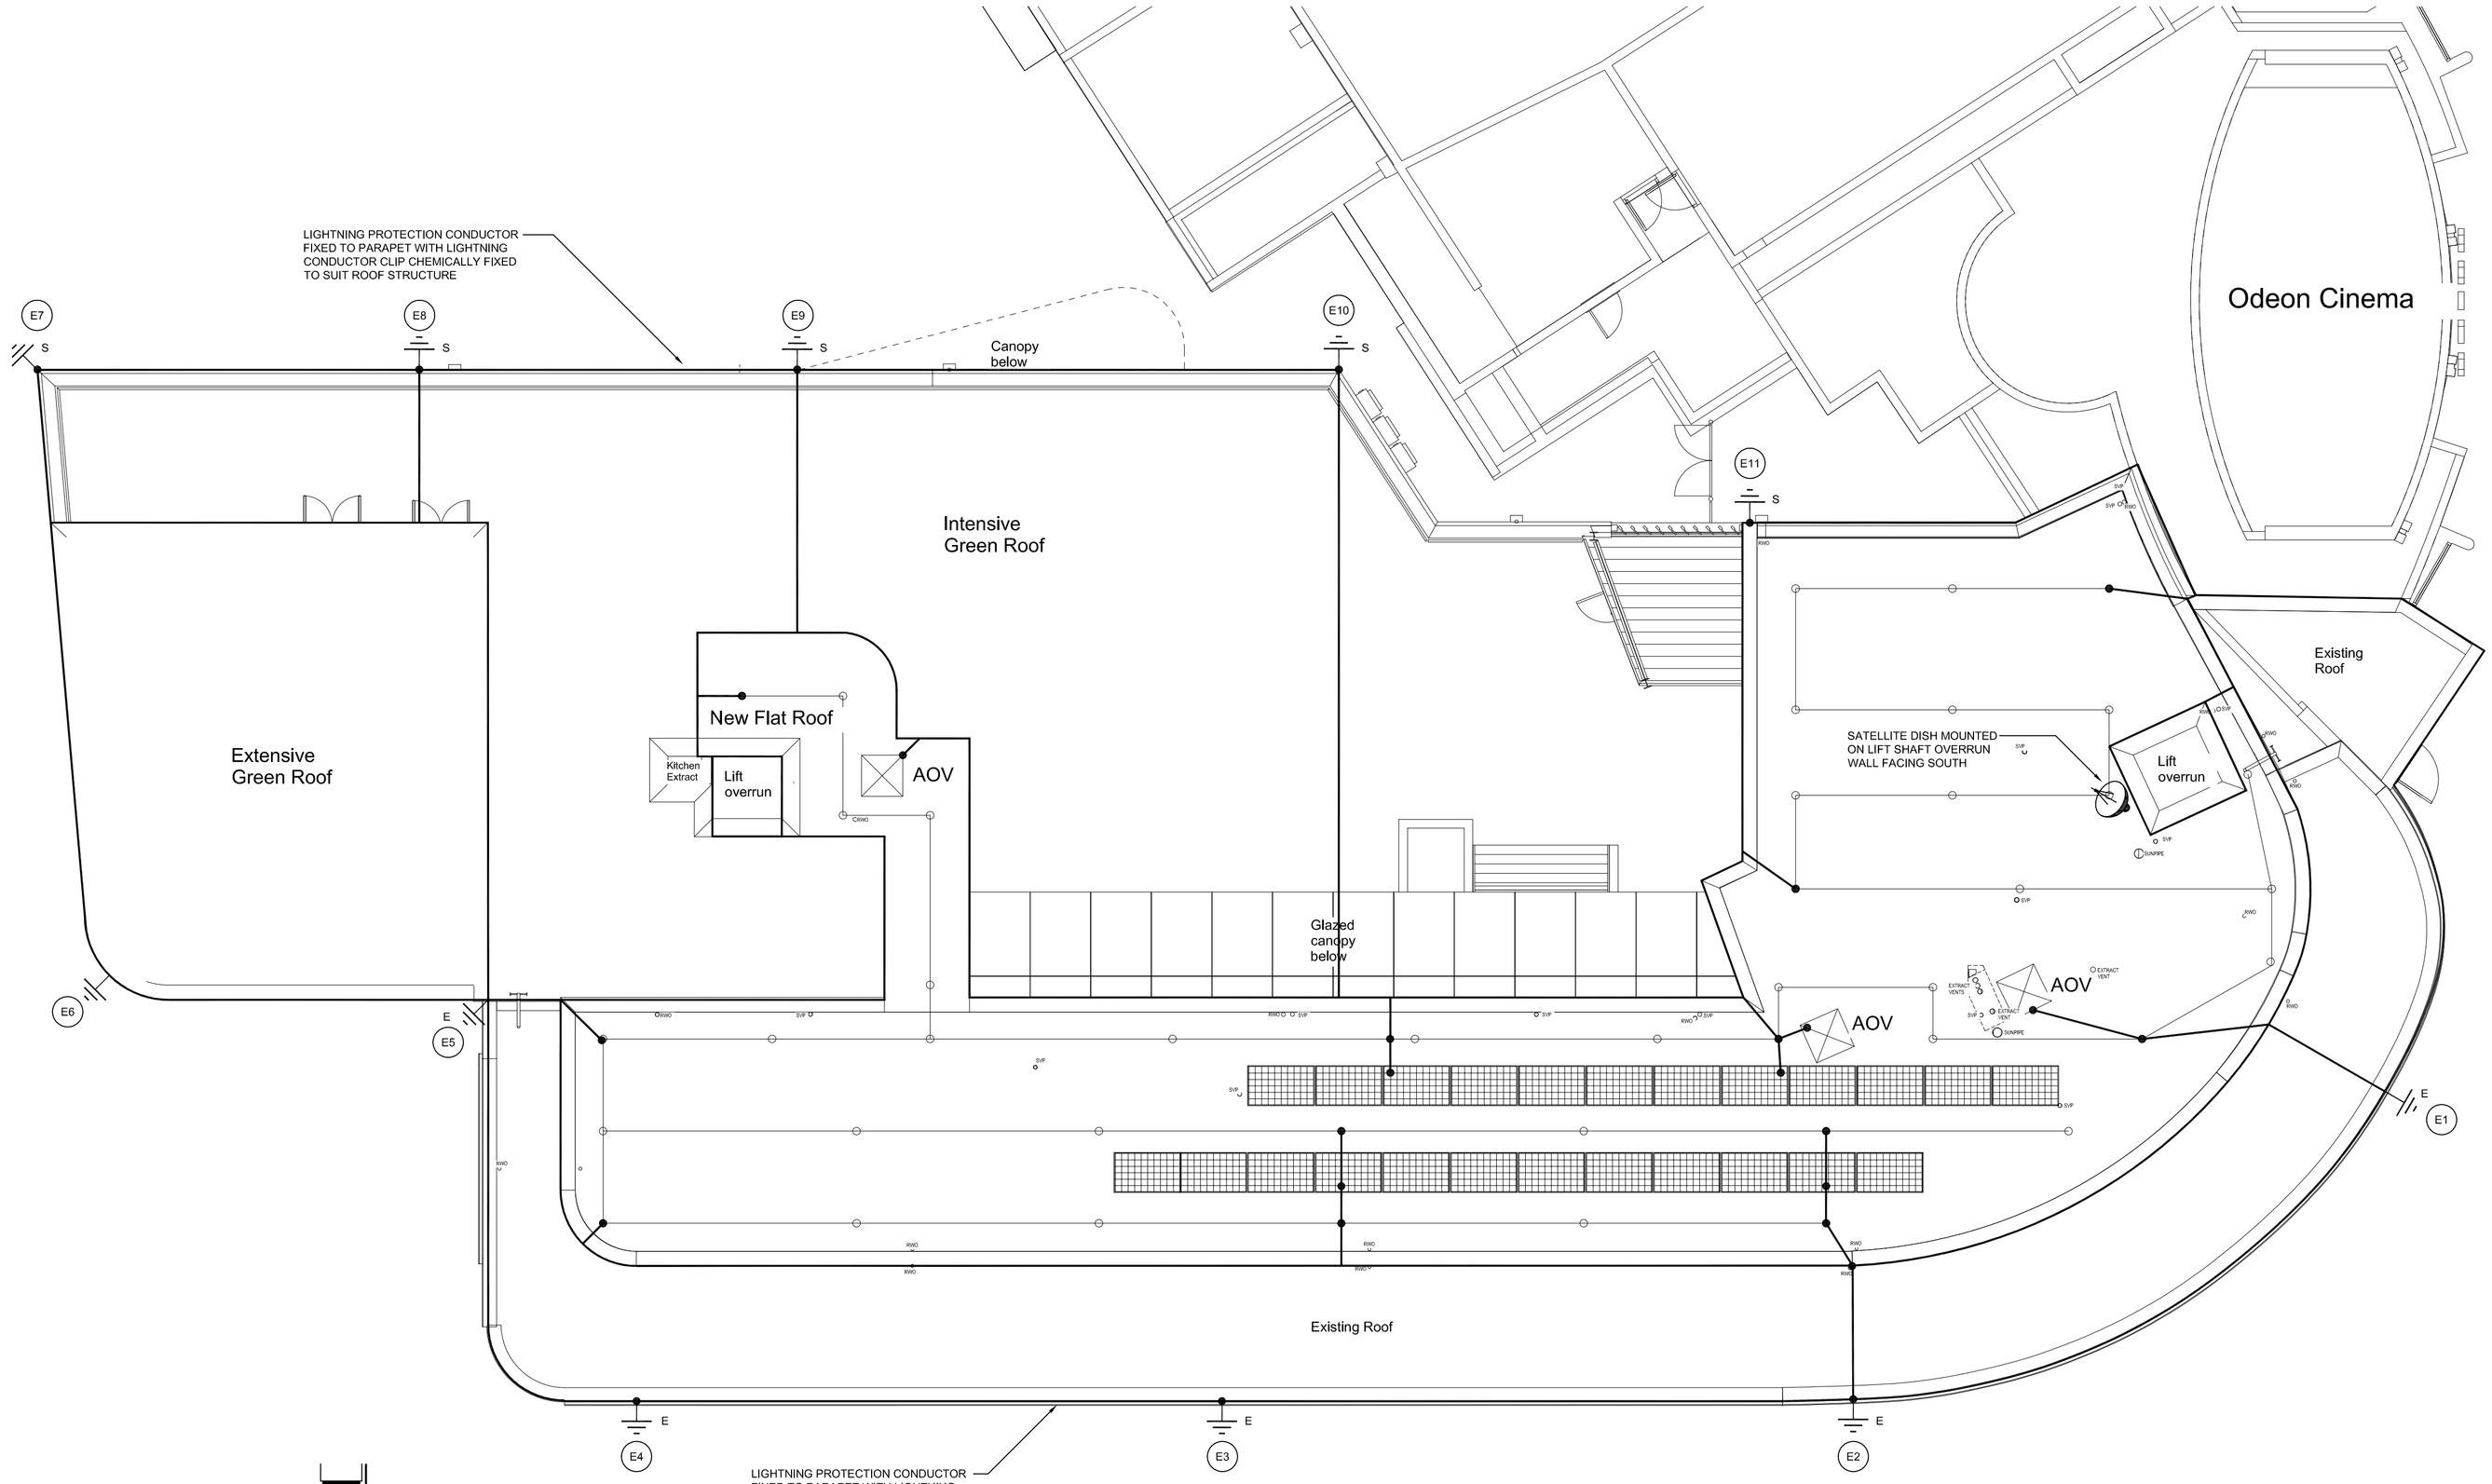


## EARTH PIT DETAILS
(SCALE; NTS)

LEGEND:

- E — EXTERNAL D/C
- S — VIA STEEL
- LIGHTNING PROTECTION BOND
- LIGHTNING CONDUCTOR
- E* — EARTH PIT

| No. | Revision/Issue | Date |
|---|---|---|
| C | SATELLITE DISH ADDED TO SIDE OF LIFT SHAFT | 12.11.14 |
| B | UPDATED TO SUIT BRONTIDE COMMENTS | 10.11.14 |
| A | LEGEND UPDATED | 30.10.14 |

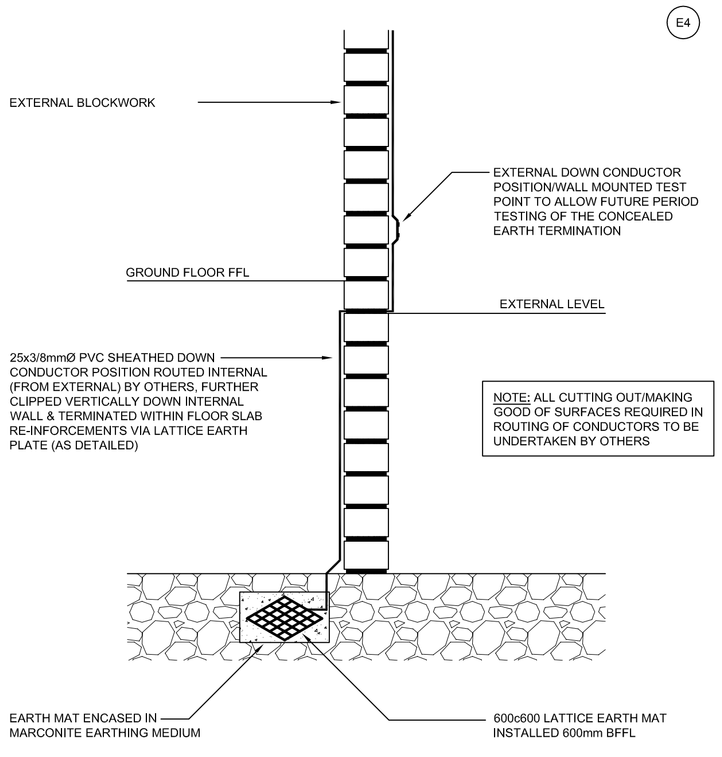
Invista Electrical Contractors
1 GRANARY BUILDINGS, MILLOW HALL FARM
DUNTON, BIGGLESWADE, SG18 8RH
TEL: 01767 316205


Project Name and Address

107-143 MUSWELL HILL ROAD
LONDON
N10 3HS

ROOF LEVEL
LIGHTNING PROTECTION LAYOUT

| | |
|---|---|
| Project: 3943 | Sheet: 3943-E403 |
| Date: OCTOBER 2014 | |
| Scale: 1:100 @ A1 | Rev: C |

C:\INVISTA\MUSWELL-HILL\3943-E403