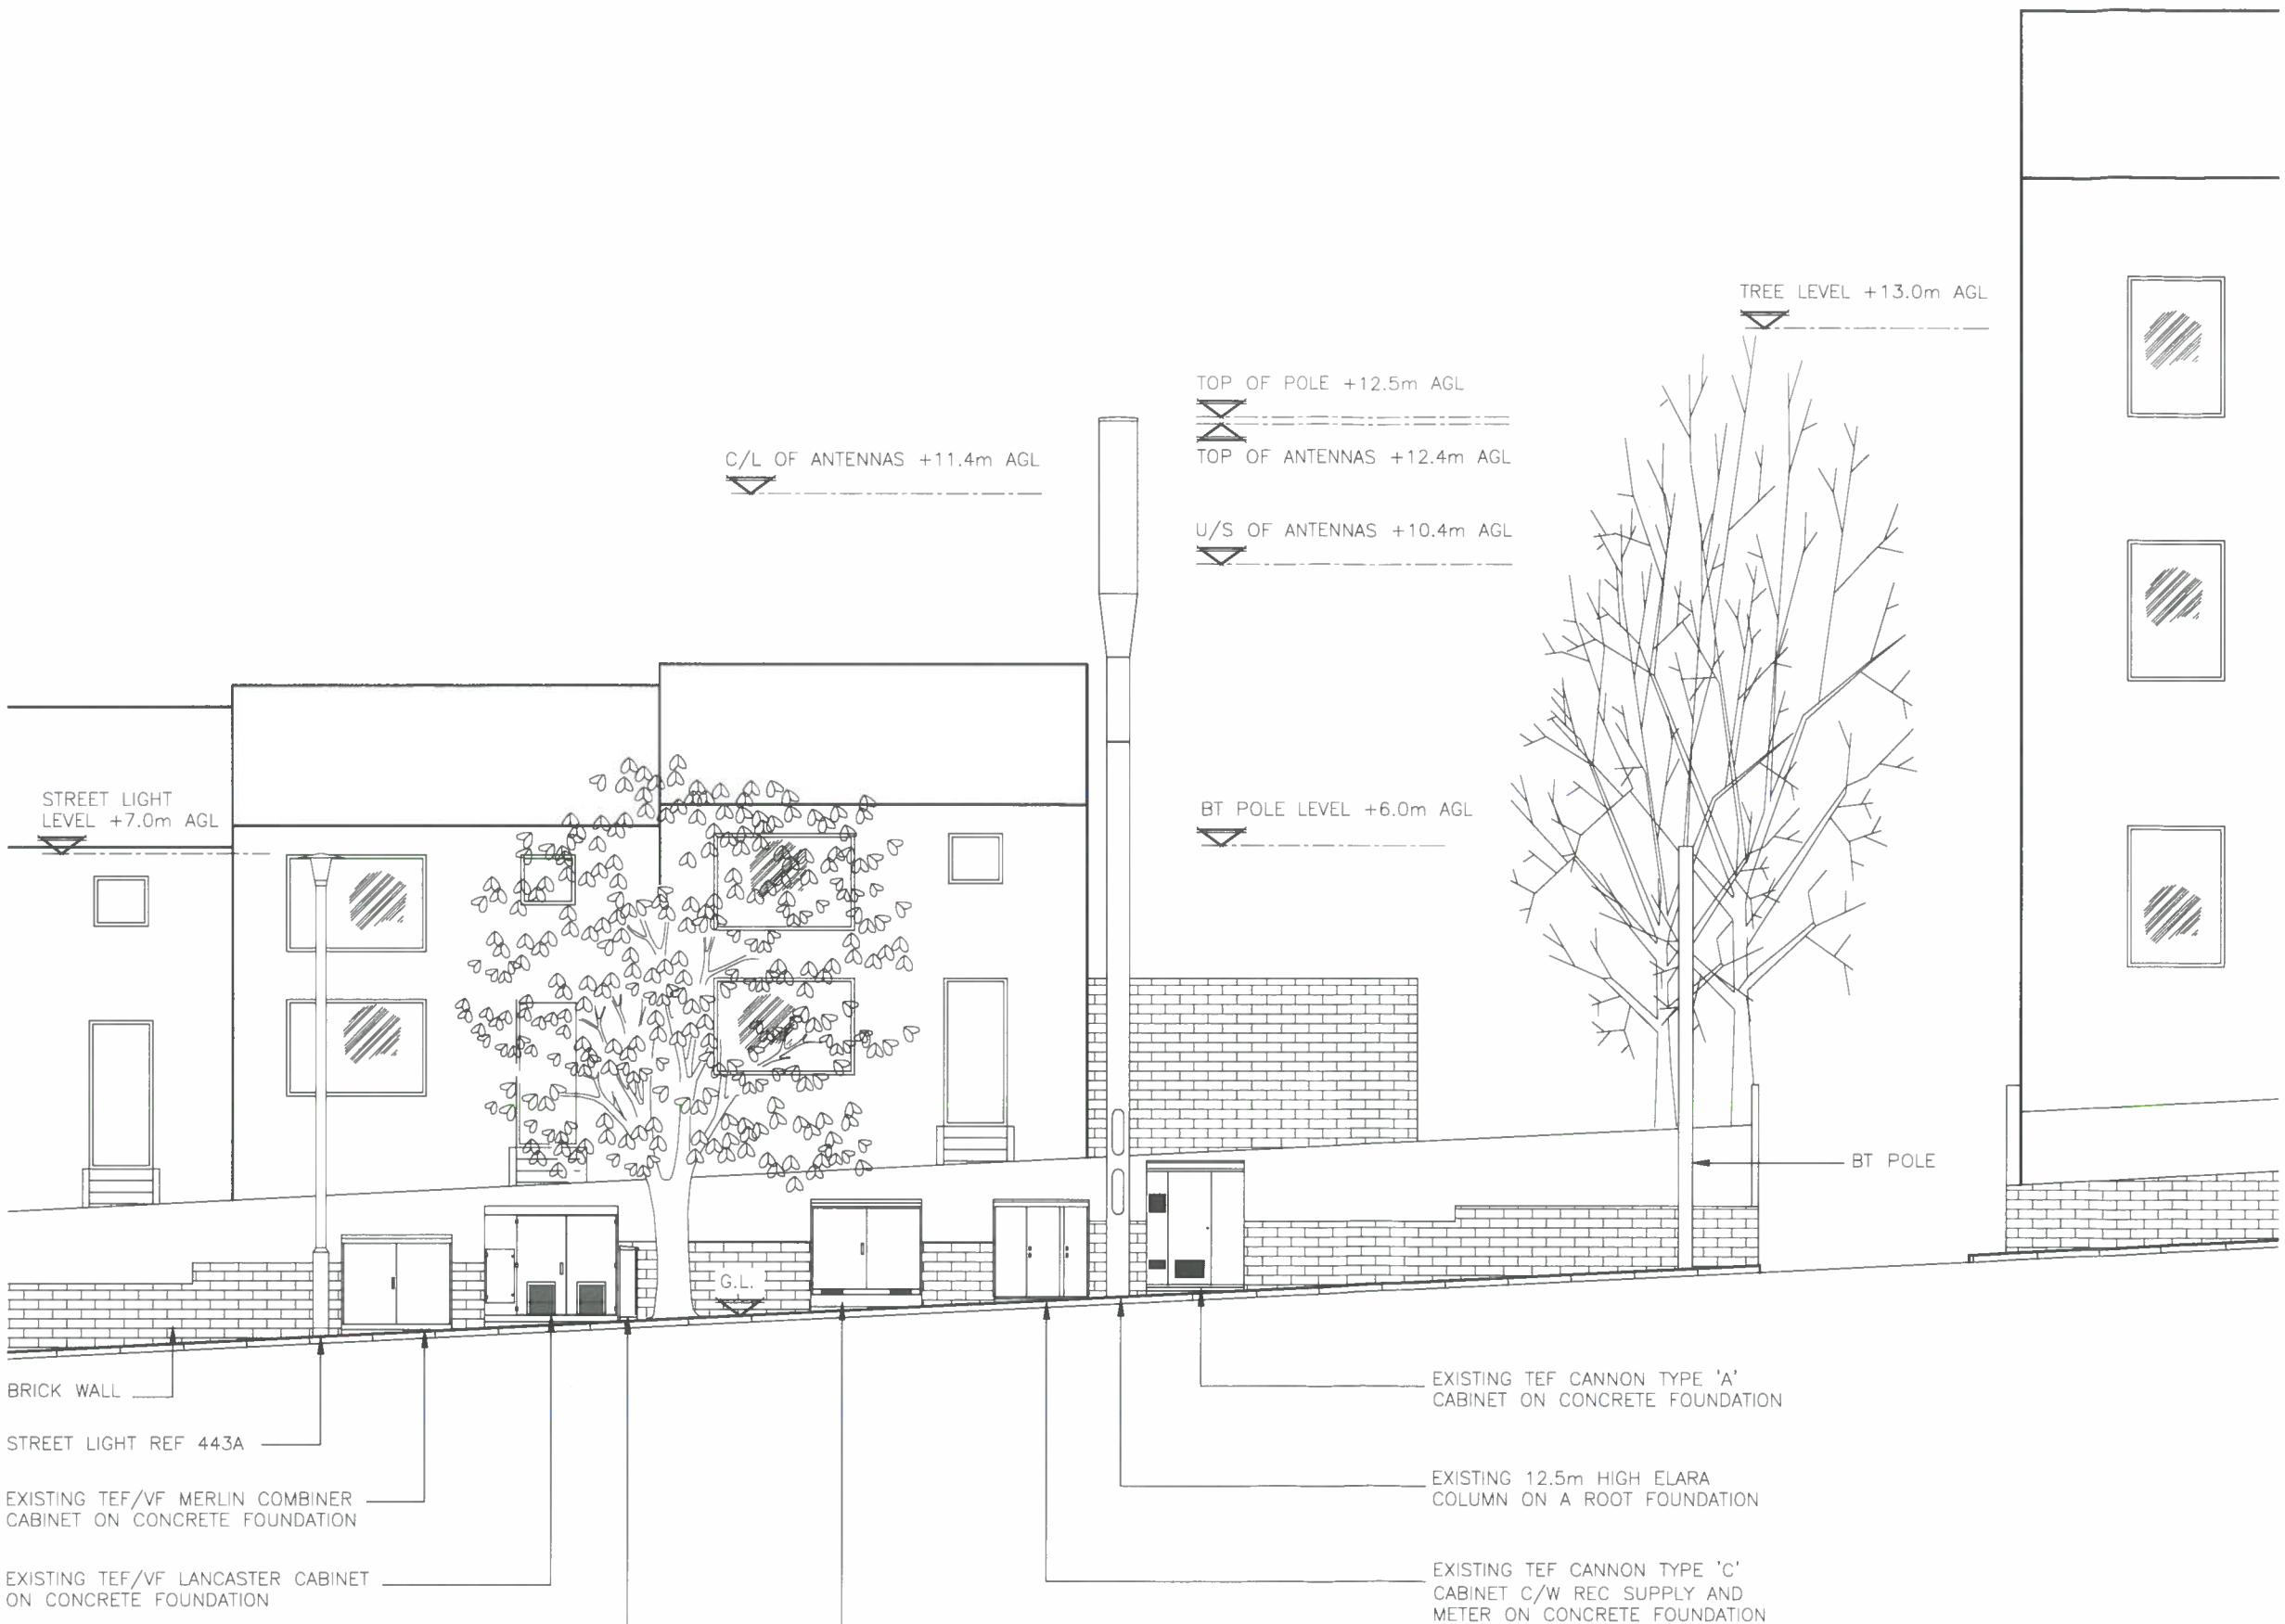



# EXISTING SITE ELEVATION

(1:100)

5000 0 5000 10000

ORIGINAL SCALE AT A3 – 1:100

ALL DIMENSIONS IN MILLIMETRES

ALL DIMENSIONS ARE IN mm UNLESS NOTED OTHERWISE

| N.G.R | E: 527538 N: 188620 |
|---|---|
| CONCESSION REQUIRED | NO |

NOTES:

| REV | MODIFICATION | BY | CH | DATE |
|---|---|---|---|---|
| A | Issued for Approval | MN | DF | 04.08.14 |


GallifordTry
WOLVEY · HINCKLEY · LEICESTERSHIRE · LE10 3JF
Tel: +44 (0)1455 222792 Fax: +44 (0)1455 222750


CTIL

| Cell Name | Opt. |
|---|---|
| AYLMER ROAD SW | – |

Cell ID No

| CTIL | TEF | VF |
|---|---|---|
| 145173 | 016124 | 80254 |

Site Address / Contact Details

AYLMER ROAD
HIGHGATE
LONDON
N2 0PL

Drawing Title: EXISTING SITE ELEVATION

Purpose of issue: PLANNING

Drawing Number: 300

| Surveyed By: | Original Sheet Size: | Issue: |
|---|---|---|
| A. PEARSON | A3 | A |

| Drawn: | Date: | Checked: | Date: |
|---|---|---|---|
| MN | 04.08.14 | DF | 04.08.14 |