Floor Plan_ 1:50

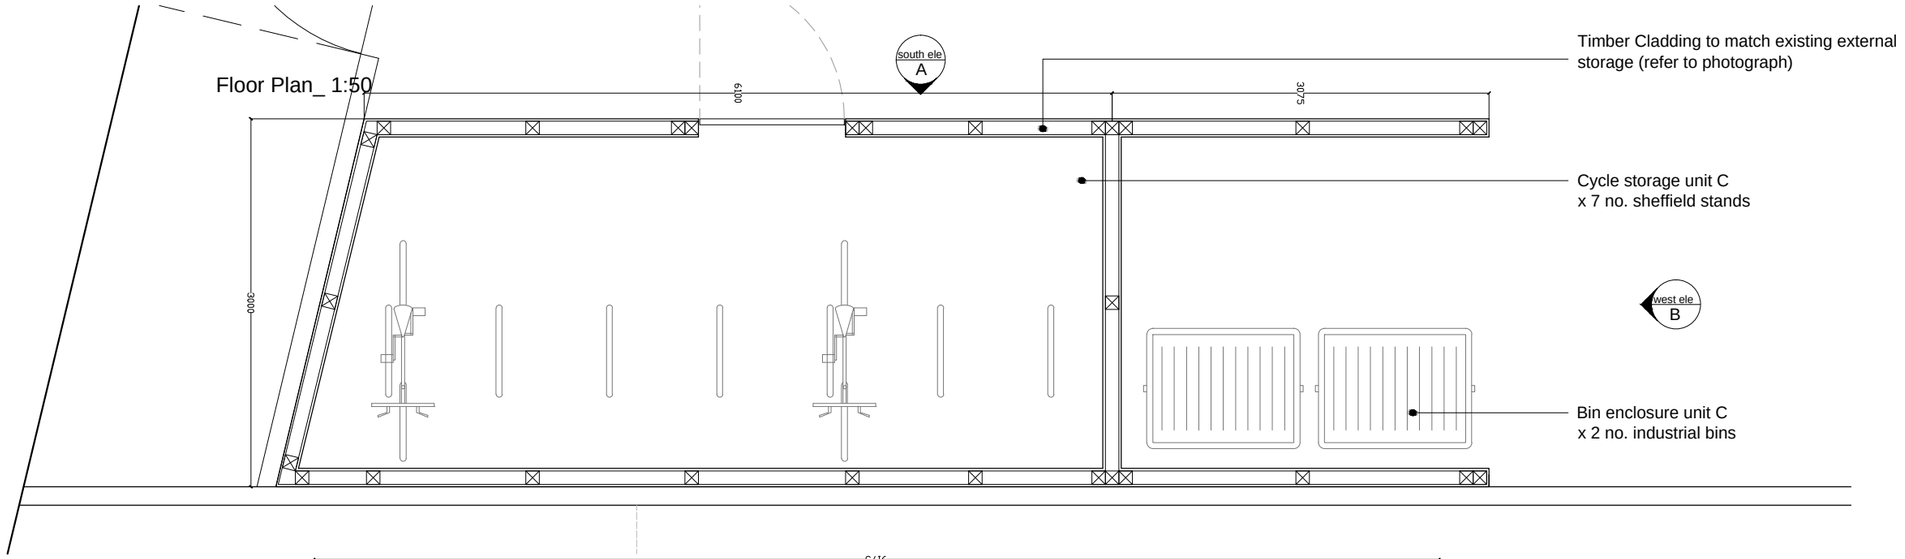

Timber Cladding to match existing external storage (refer to photograph)

Cycle storage unit C
x 7 no. sheffield stands

Bin enclosure unit C
x 2 no. industrial bins

Roof Plan_ 1:50

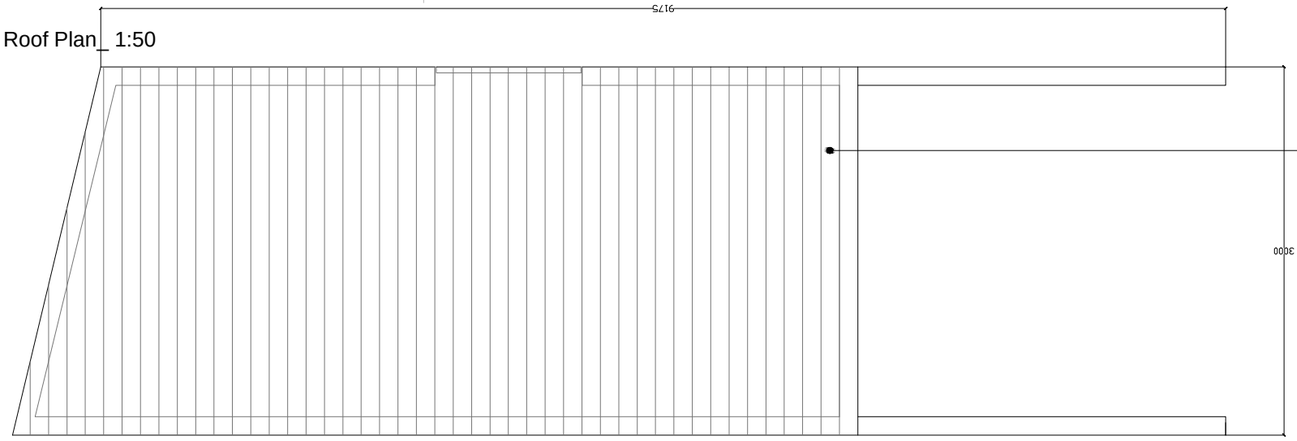

Timber Cladding to match existing external storage (refer to photograph)

South Elevation A_ 1:50

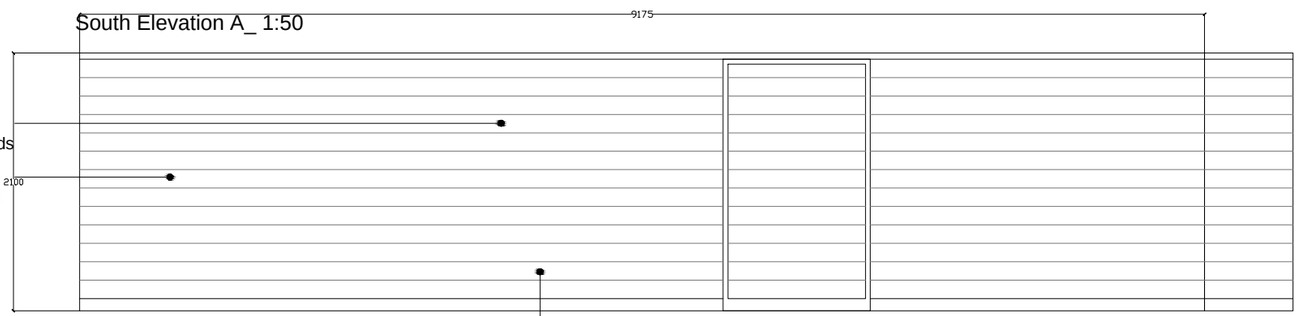

Cycle storage unit C
x 7 no. sheffield stands

Bin enclosure unit C
x 2 no. industrial bins

Timber Cladding to match existing external storage (refer to photograph)

West Elevation B_ 1:50

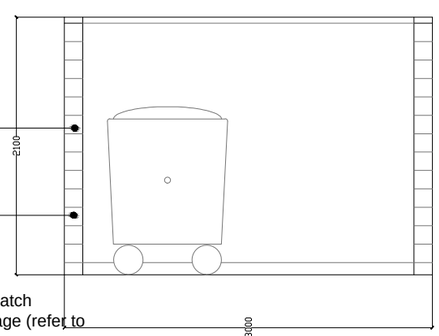

Bin enclosure unit C
x 2 no. industrial bins

Timber Cladding to match existing external storage (refer to photograph)

This drawing is to be read in conjunction with all related drawings. All dimensions must be checked and verified on site before commencing any work or producing shop drawings. The originator should be notified immediately of any discrepancy.
This drawing is copyright and remains the property of Yacoubian architects.

NOTES



YACOUBIAN ARCHITECTS

rev	description	date	dr by	ap by
-	-	-	-	-

original by		client	drawing number	revision	scale	issue status
LG	07/11/2014 LG RY	Ashfield Arena Ltd	P_20_007	-	1:50 @ A3	Planning

project
199 Eade Road - Unit C

drawing title
Proposed bin + cycle store - Unit C

project number
2014_0041