
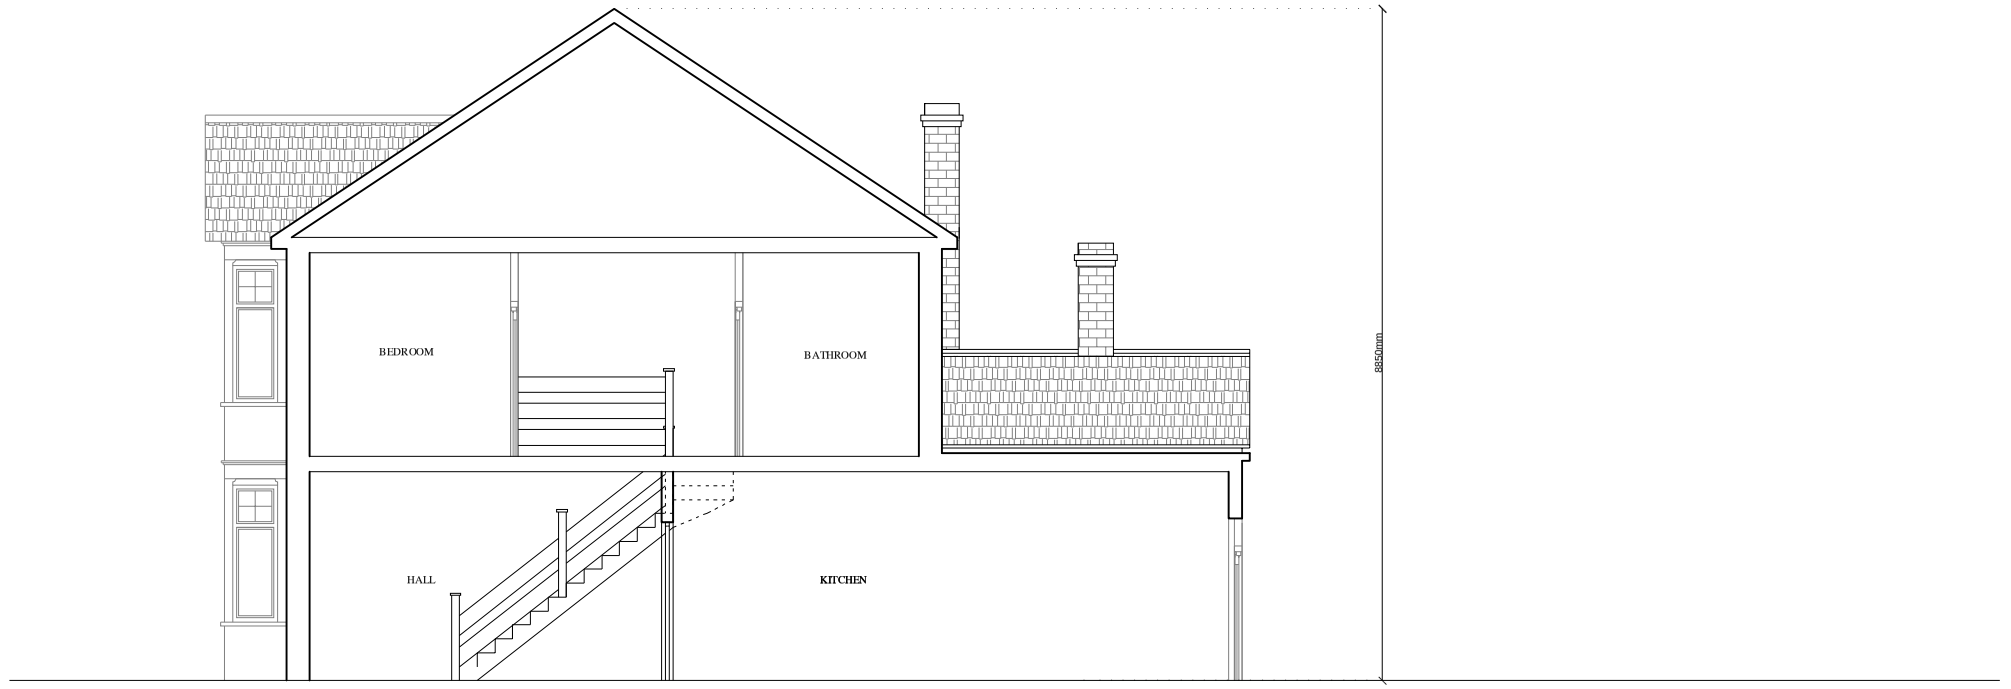


EXISTING SECTION

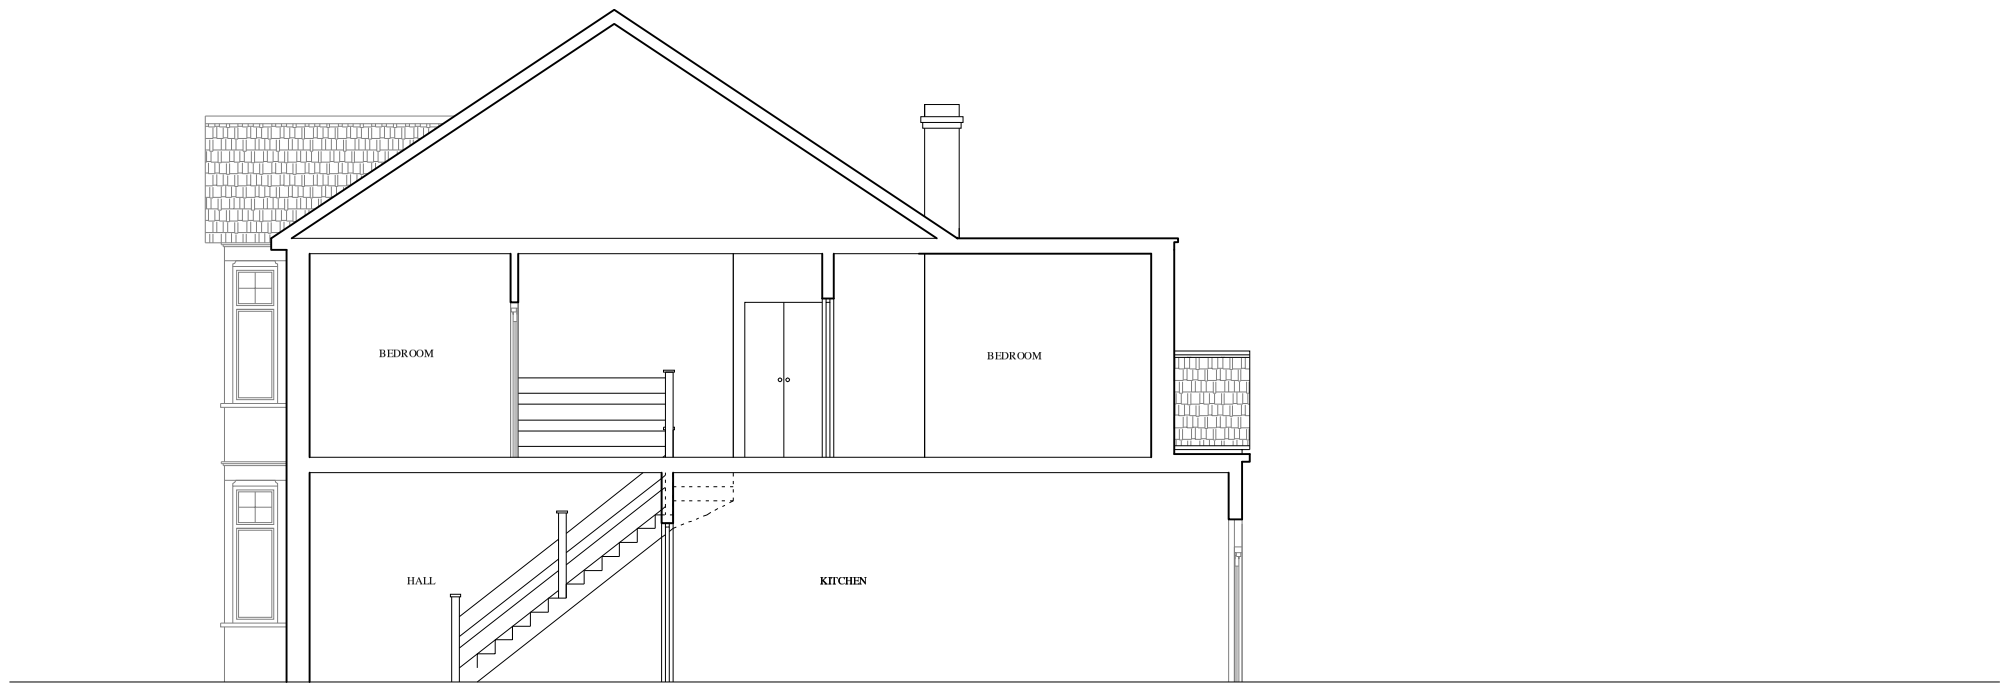

PROPOSED SECTION

PINNACLE ARCHITECTURE
ARCHITECTURAL DESIGN - STRUCTURAL DESIGN - QUANTITY SURVEYORS

46 Theydon Road
London
E5 9NA
Tel: 0208 806 5353
Email: info@pinnaclearchitecture.co.uk
www.pinnaclearchitecture.co.uk

NOTES:
THE CONTRACTORS ARE TO CHECK ALL DIMENSIONS, DRAIN RUNS AND GENERAL CONDITIONS ON SITE BEFORE WORKS COMMENCE, AND INFORM PINNACLE ARCHITECTURE IMMEDIATELY UPON DISCOVERY OF ANY ERRORS, OMISSIONS OR DISCREPANCIES.ALL WORKS ARE TO BE CARRIED OUT IN ACCORDANCE WITH CURRENT BUILDING REGULATIONS, BRITISH STANDARDS, CODE OF PRACTICE AND LOCAL AUTHORITY REQUIREMENTS. DO NOT SCALE FROM THIS DRAWING WITHOUT FIRST OBTAINING WRITTEN AUTHORIZATION FROM PINNACLE ARCHITECTURE .
THE CONTENTS OF THIS PLAN INCLUDING THE PRINTED NOTES ARE COPYRIGHT AND REPRODUCTION IN WHOLE OR PART IS NOT PERMITTED WITHOUT PRIOR CONSENT OF PINNACLE ARCHITECTURE IN WRITING.

DRAWING STATUS

PRELIMINARY	☐	TENDER	☐
PLANNING	☐	BILLS OF QUANTITIES	☐
BUILDING REGULATIONS	☐	CONSTRUCTION	☐
COMMENTS/APPROVAL	☐	AS BUILT	☐

1m 3m
0 2m 4m

REF.NO: 20141291-PL05

REVISION

PROJECT

38 Clifton Gardens
London
N15 6AP

TITLE

Sections

SCALE	DRAWN BY	DATE	CHECKED BY
A3 1:100 A1 1:50	H.Y.	24.12.14	A.HASSAN