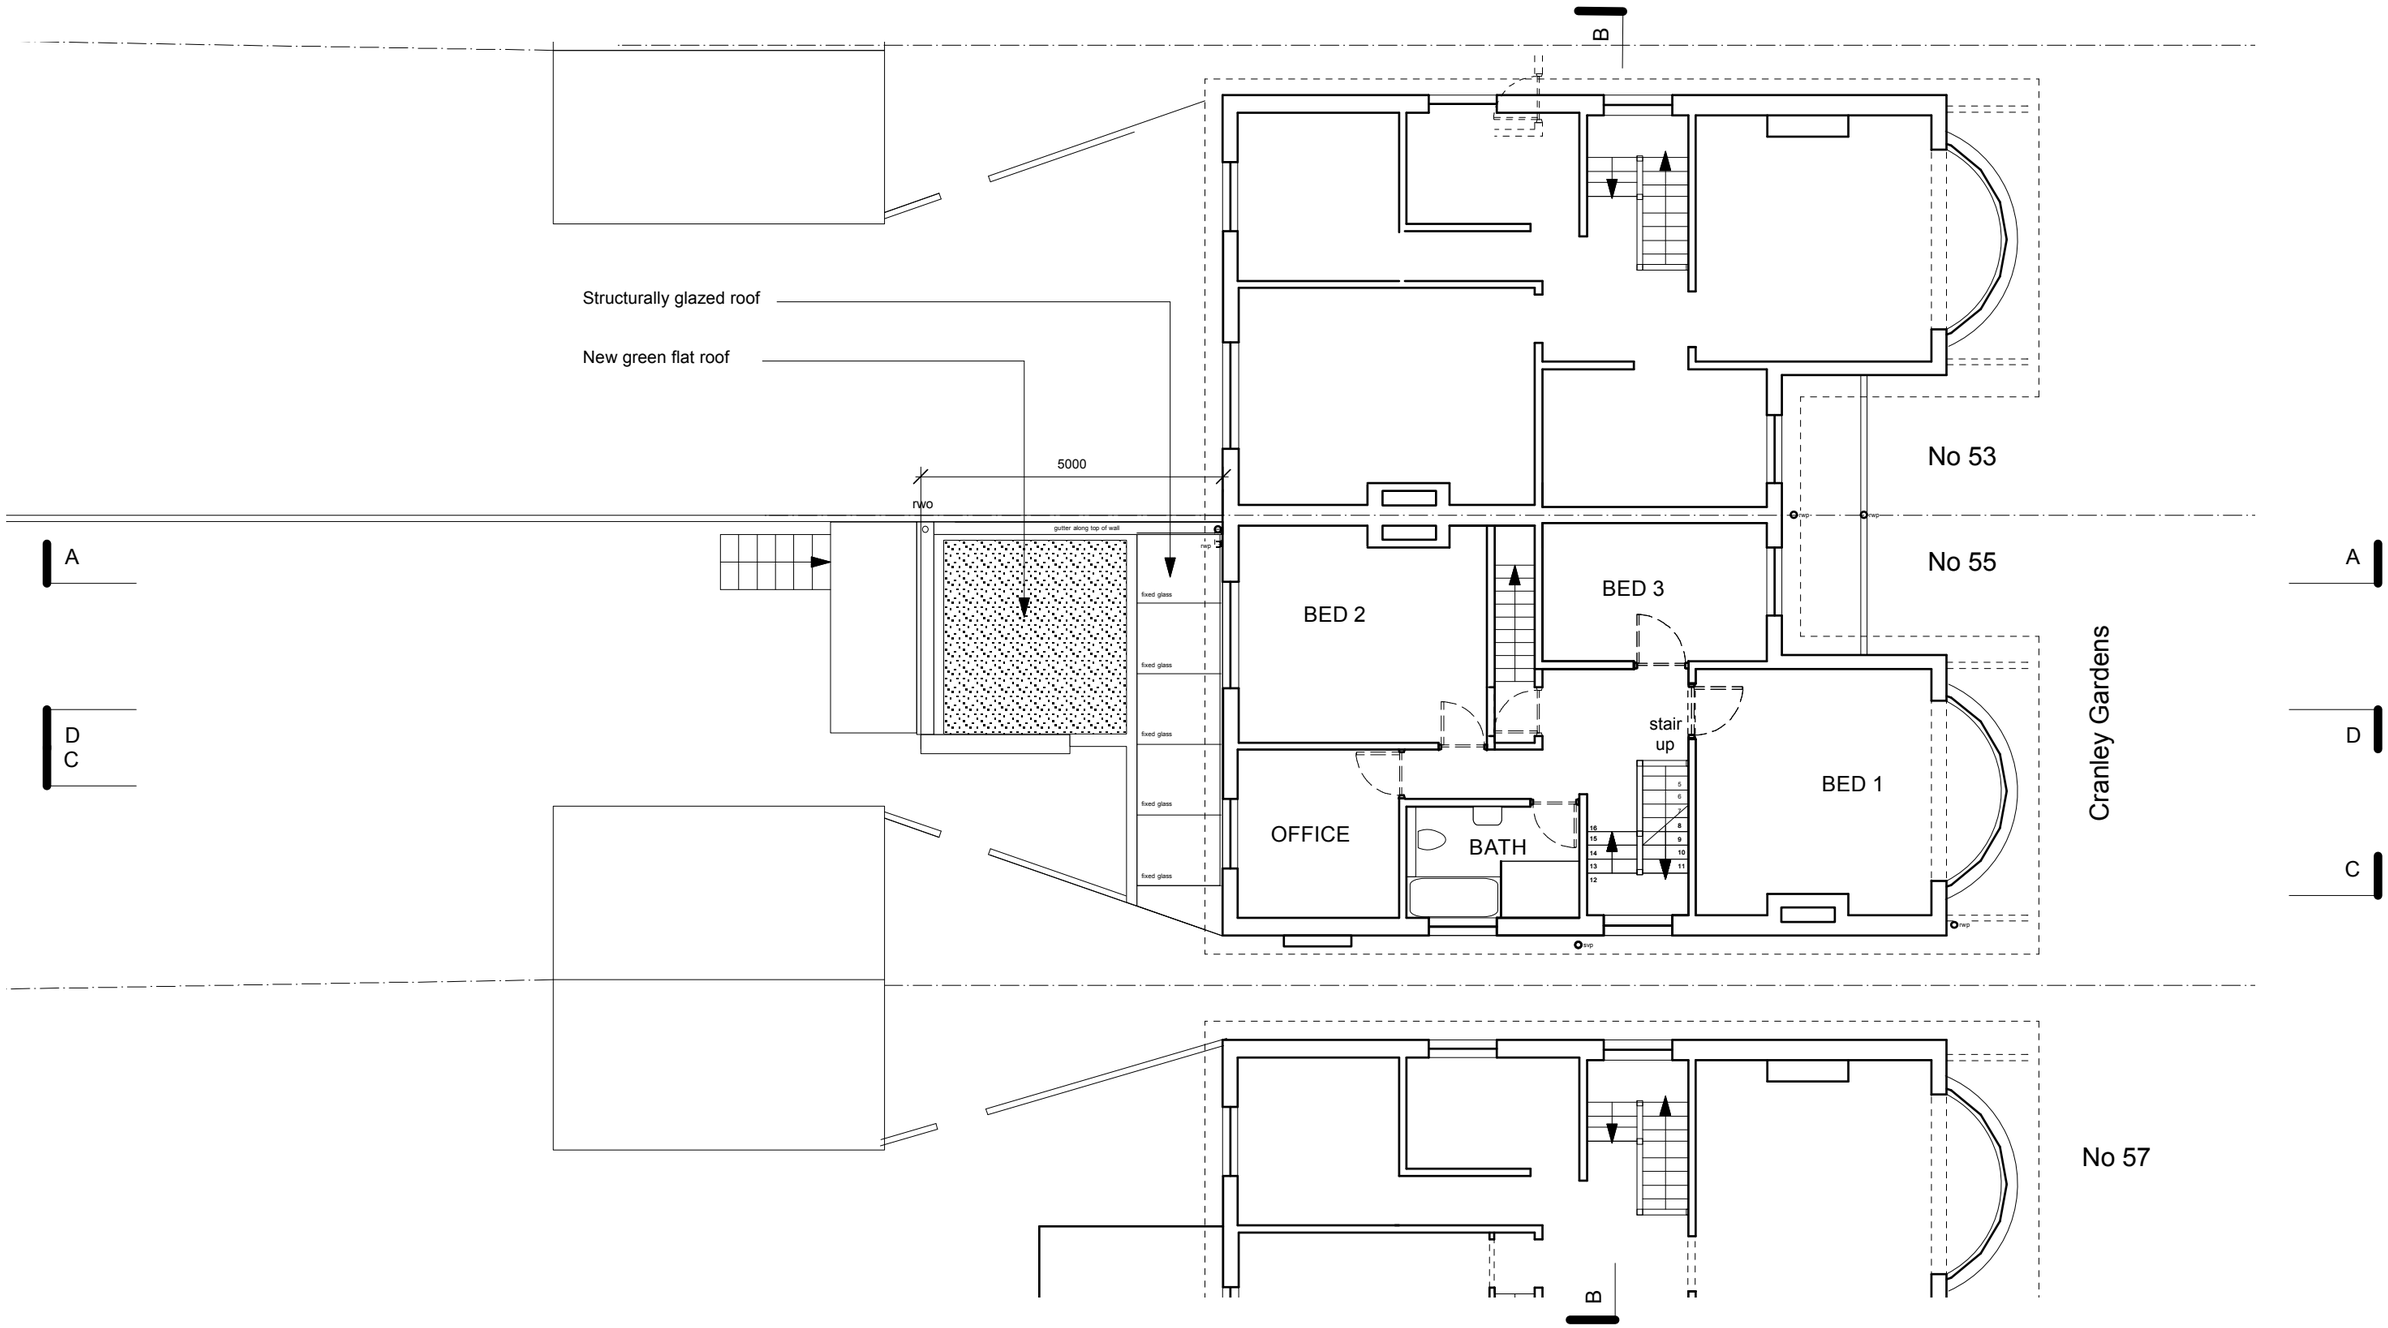

scale 1 2 5m

	rev	date		rev	date		rev	date	
	/	30.11.12	for information	D	10.11.14	Planning application			
	A	07.01.13	Revisions to sketch design						
	B	22.01.13	additional revisions						
	C	23.04.13	revision to extension						

Client **Stephanie Meehan**	date **20.10.12**	Dwg name **Prop First Plan**	Scale **1:100 @A3**
project name **Cranley Gardens**	job no **1208**	Dwg no **A_02**	rev **D**

www.geraldinedening.com
40 fairford House
London SE11 4HW
+44 (0)7968 233 404

copyright Geraldine Dening 2010