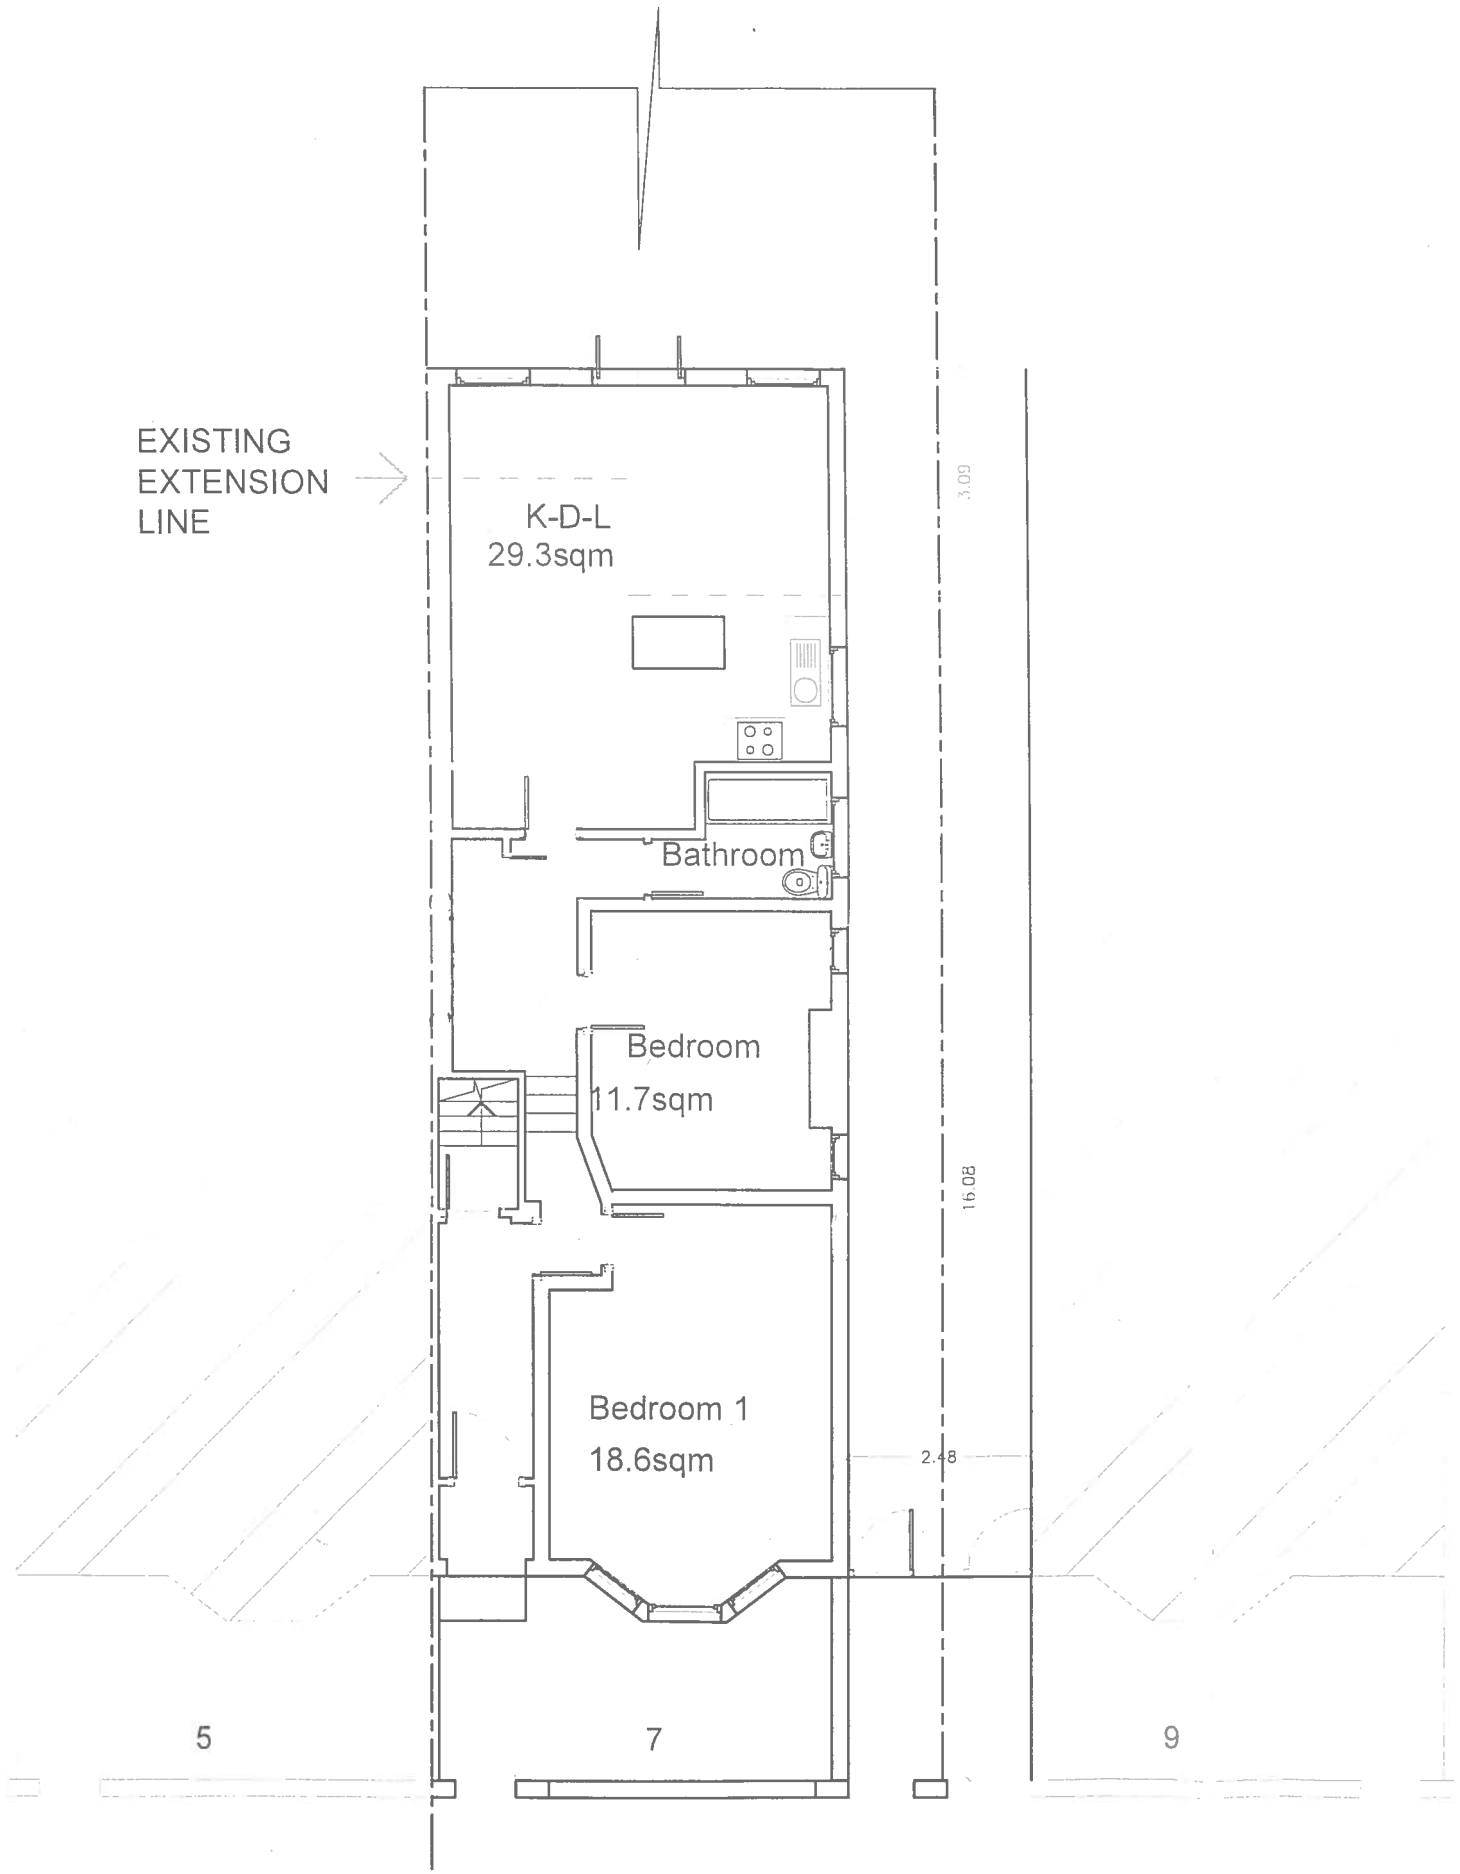

PROPOSED GROUND FLOOR

1:100

0 1 2 3 4m

FLAT 1 GROUND FLOOR
7 GROVE PARK ROAD
N15 4SW.

PROPOSED REAR SINGLE
STOREY EXTENSION.

D.M.BENEDICKT.

L.B.

PROPOSED GROUND FLOOR.

COD	DATE	SCALE	PLAN
LU-14019	NOV-2014	A3 1/100	3

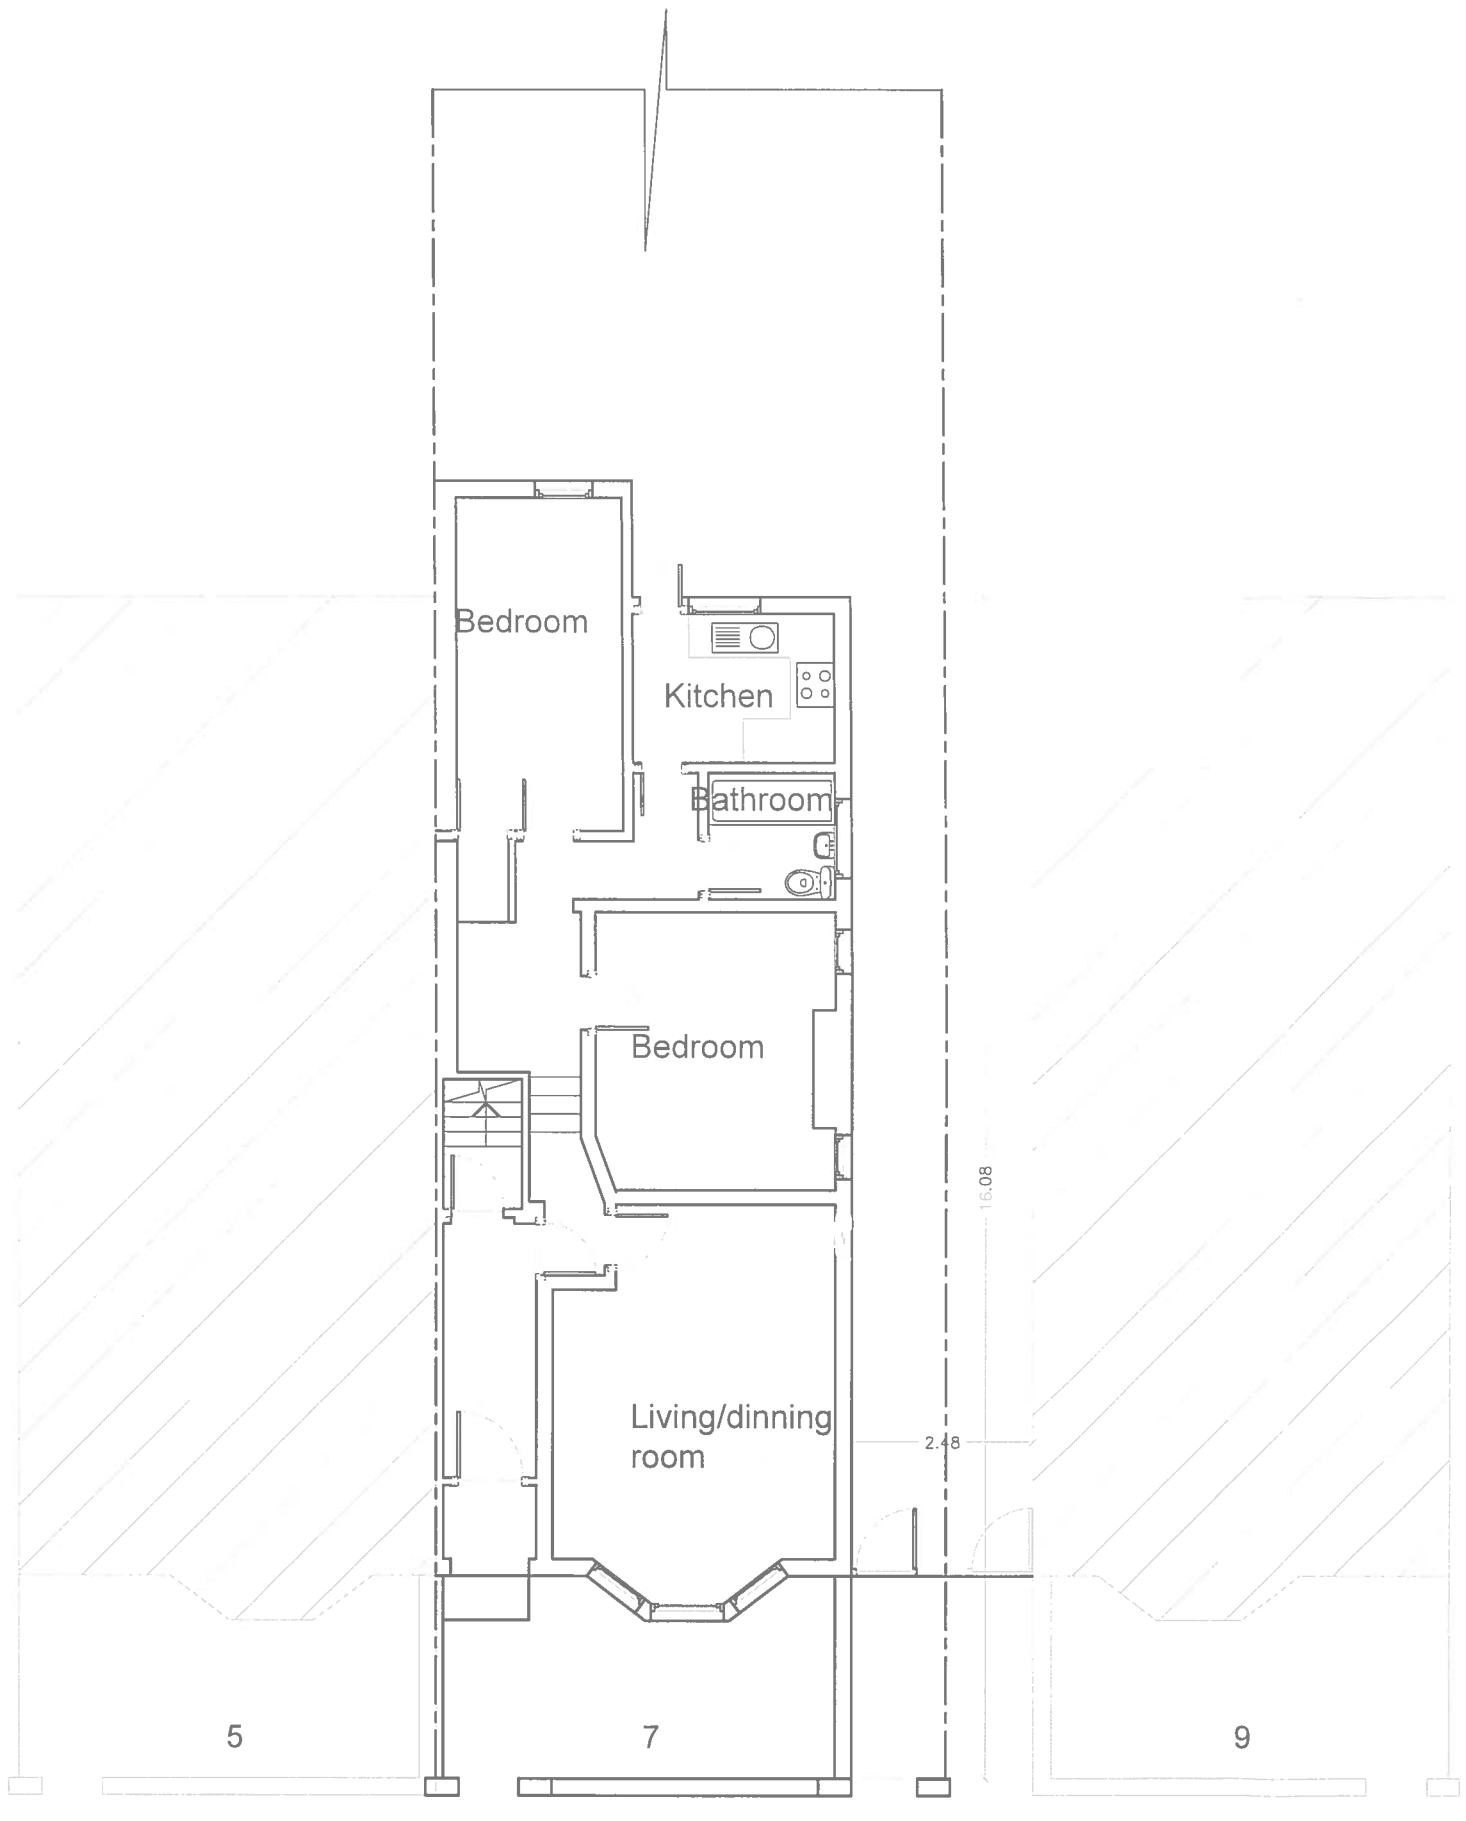

EXISTING GROUND FLOOR

1:100

0 1 2 3 4m

FLAT 1 GROUND FLOOR
7 GROVE PARK ROAD
N15 4SW.

PROPOSED REAR SINGLE STOREY EXTENSION.

D.M.BENEDICKT.

L.B.

EXISTING GROUND FLOOR.

COD	DATE	SCALE	PLAN
LU-14017	NOV-2014	A3 1/100	1a



EXISTING FRONT ELEVATION

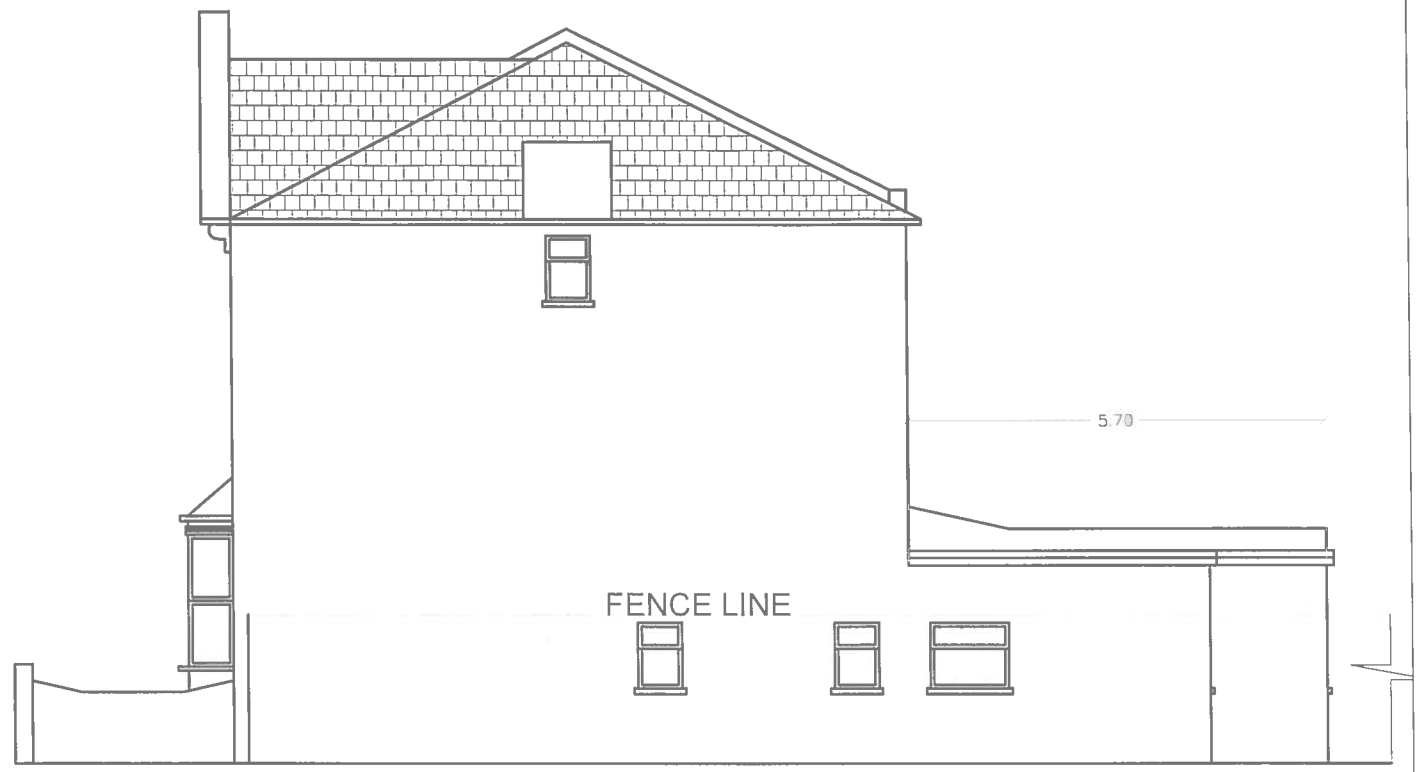

EXISTING SIDE ELEVATION

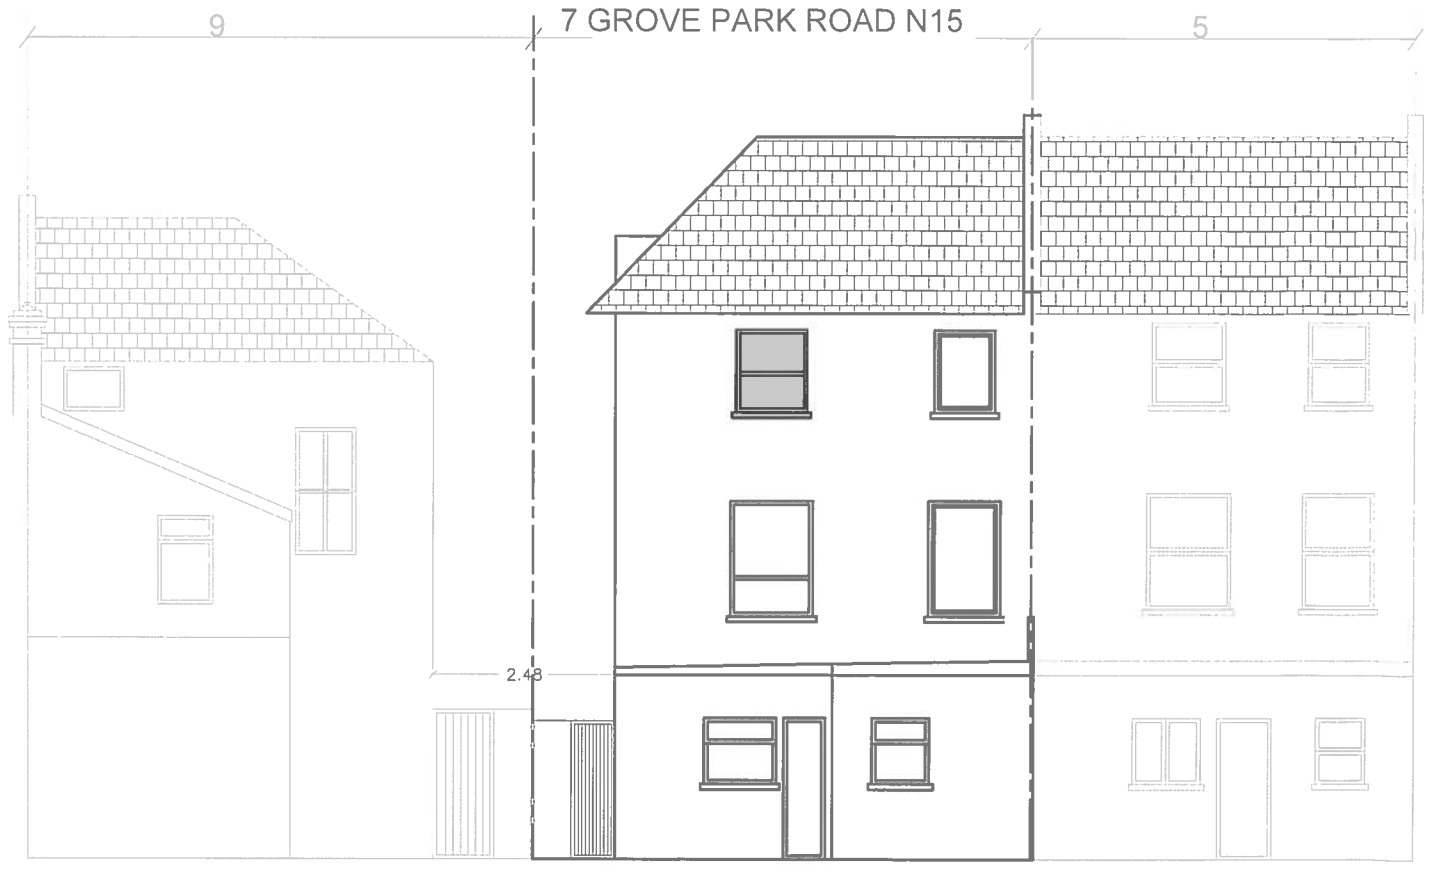

EXISTING REAR ELEVATION

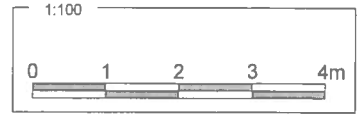

FLAT 1 GROUND FLOOR
7 GROVE PARK ROAD
N15 4SW.

PROPOSED REAR SINGLE STOREY EXTENSION.

D.M.BENEDICKT.

L.B.

EXISTING FRONT ELEVATION
EXISTING SIDE ELEVATION
EXISTING REAR ELEVATION.

COD	DATE	SCALE	PLAN
LU-14020	NOV-2014	A3 1/100	4

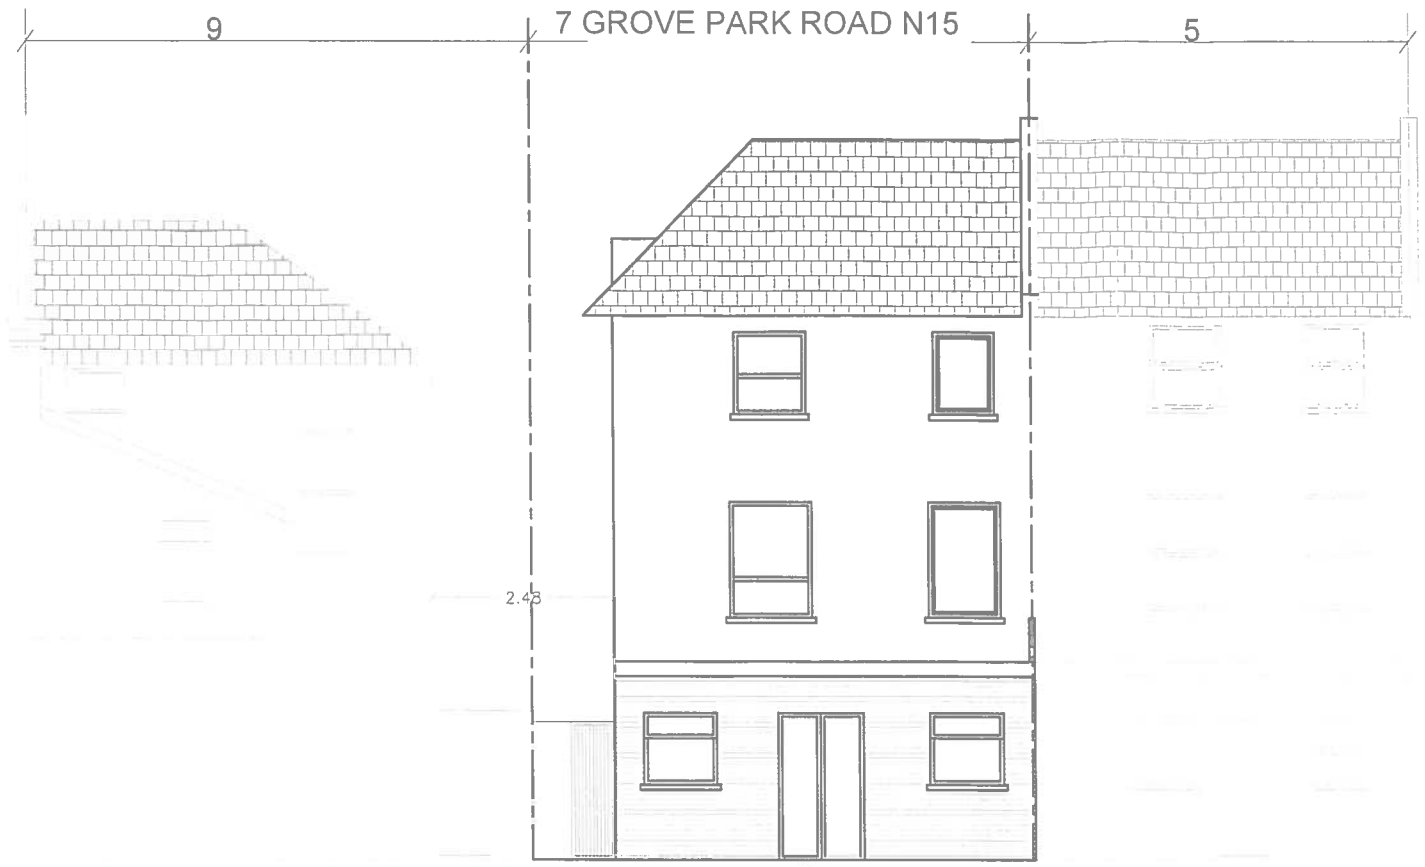

PROPOSED REAR ELEVATION

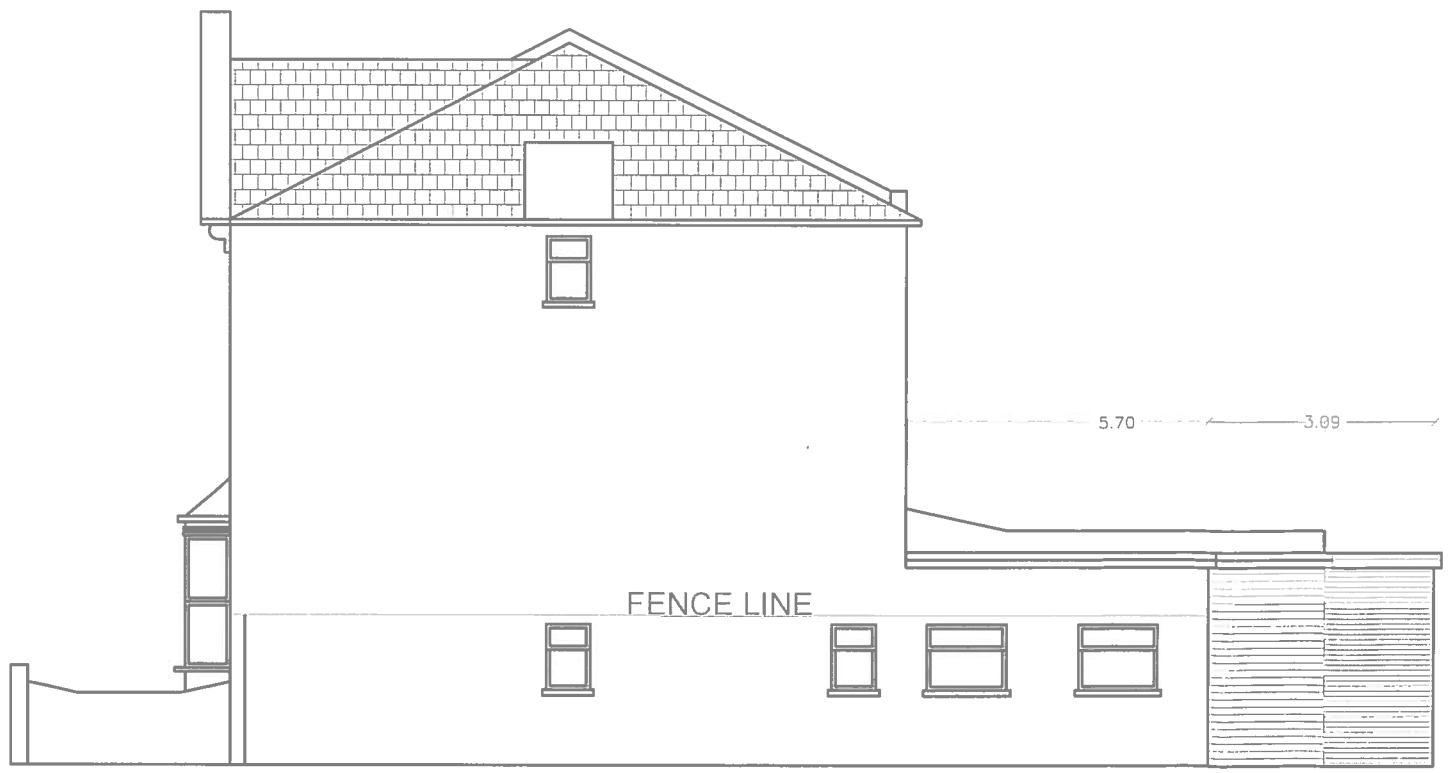

PROPOSED SIDE ELEVATION

1:100

0 1 2 3 4m

FLAT 1 GROUND FLOOR
7 GROVE PARK ROAD
N15 4SW .

PROPOSED REAR SINGLE
STOREY EXTENSION .

D.M.BENEDICKT .

L.B.

PROPOSED REAR ELEVATION.
PROPOSED SIDE ELEVATION.

COD	DATE	SCALE	PLAN
LU-14021	NOV-2014	A3 1/100	5