GROUND FLOOR PLAN
UNIT 4

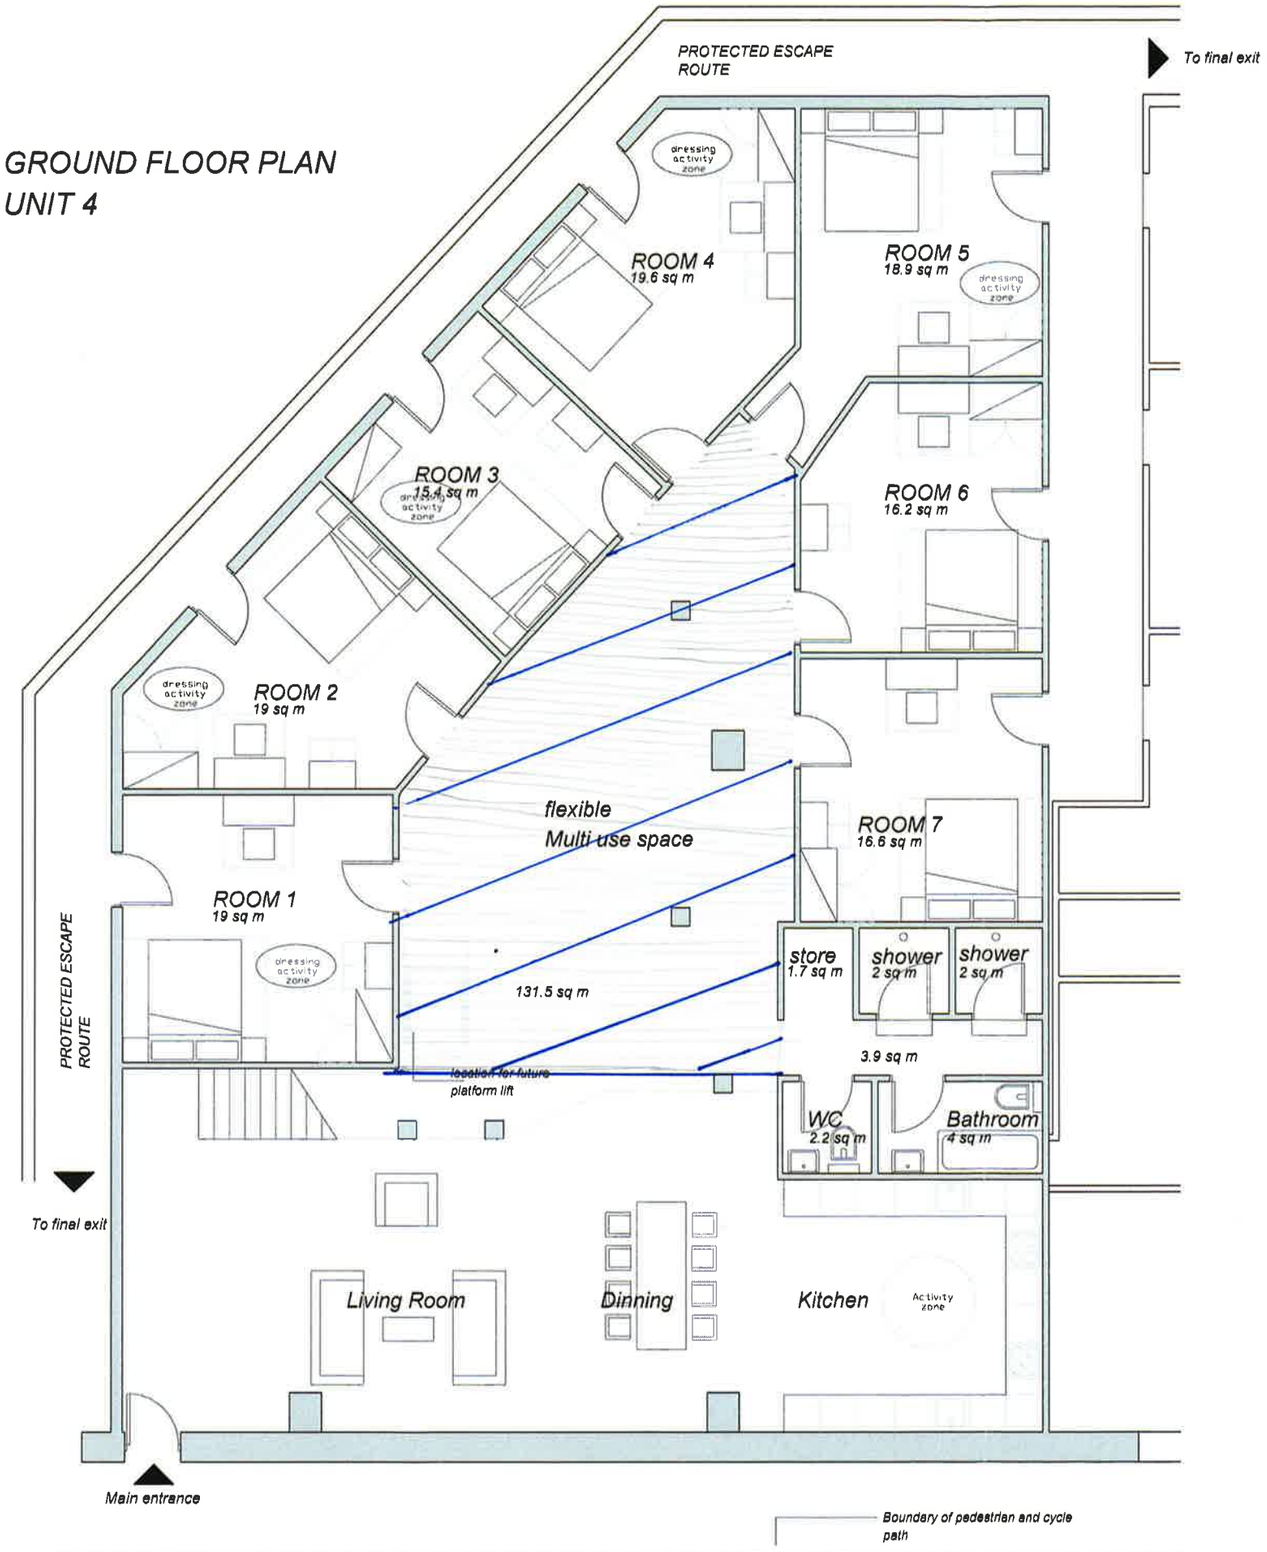

NOTES

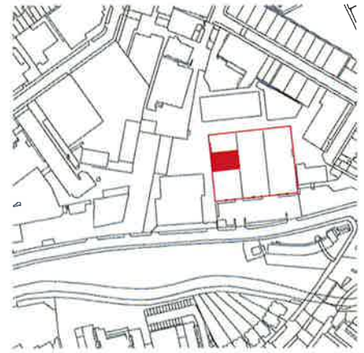

This drawing is to be read in conjunction with all related drawings. All dimensions must be checked and verified on site before commencing any work or producing shop drawings. The originator should be notified immediately of any discrepancy.
This drawing is copyright and remains the property of Yacoubian architects.

All dimensions are approximate and based on Ordinance Survey information only.

All levels are approximate and based on Ordinance Survey information only.

Drawing to be read in conjunction with analysis of residential provision.

rev	description	date	dr by	ap by
original by				
AD		13/03/2014		RY

YACOUBIAN ARCHITECTS

client
Kempton Inv Ltd

project
199 EADE ROAD

drawing
Existing Ground Floor_ UNIT 4

project number		scale	
2014_0041		1:100	@A3
drawing number	rev	issue status	
P_20_002	-	planning	

FIRST FLOOR PLAN
UNIT 4

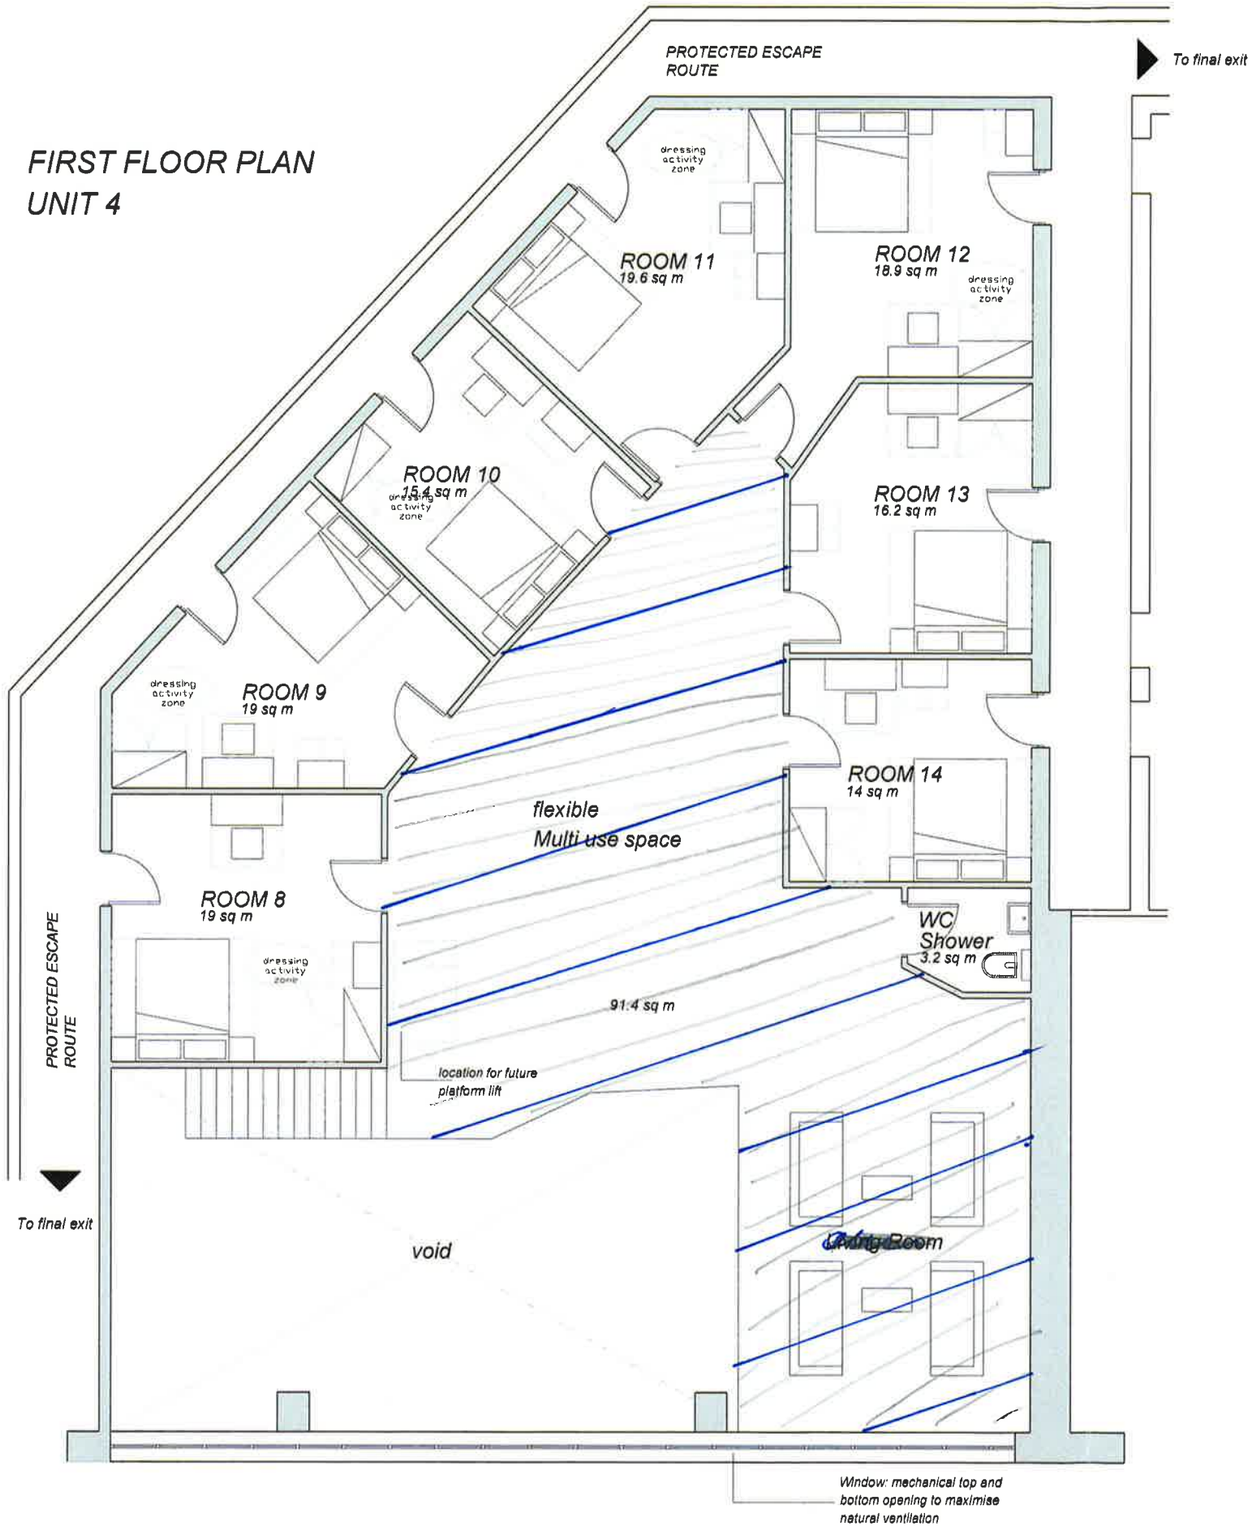

NOTES

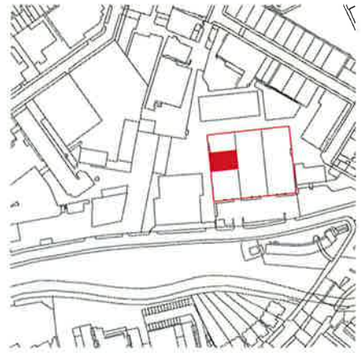

This drawing is to be read in conjunction with all related drawings. All dimensions must be checked and verified on site before commencing any work or producing shop drawings. The originator should be notified immediately of any discrepancy.
This drawing is copyright and remains the property of Yacoubian architects.

All dimensions are approximate and based on Ordinance Survey information only.

All levels are approximate and based on Ordinance Survey information only.

Drawing to be read in conjunction with analysis of residential provision.

rev	description	date	dr by	ap by
original by				
AD		13/03/2014	RY	

YACOUBIAN ARCHITECTS

client
Kempton Inv Ltd

project
199 EADE ROAD

drawing
Existing First Floor_ UNIT 4

project number		scale	
2014_0041		1:100	@A3
drawing number	rev	issue status	
P_20_003	-	planning	