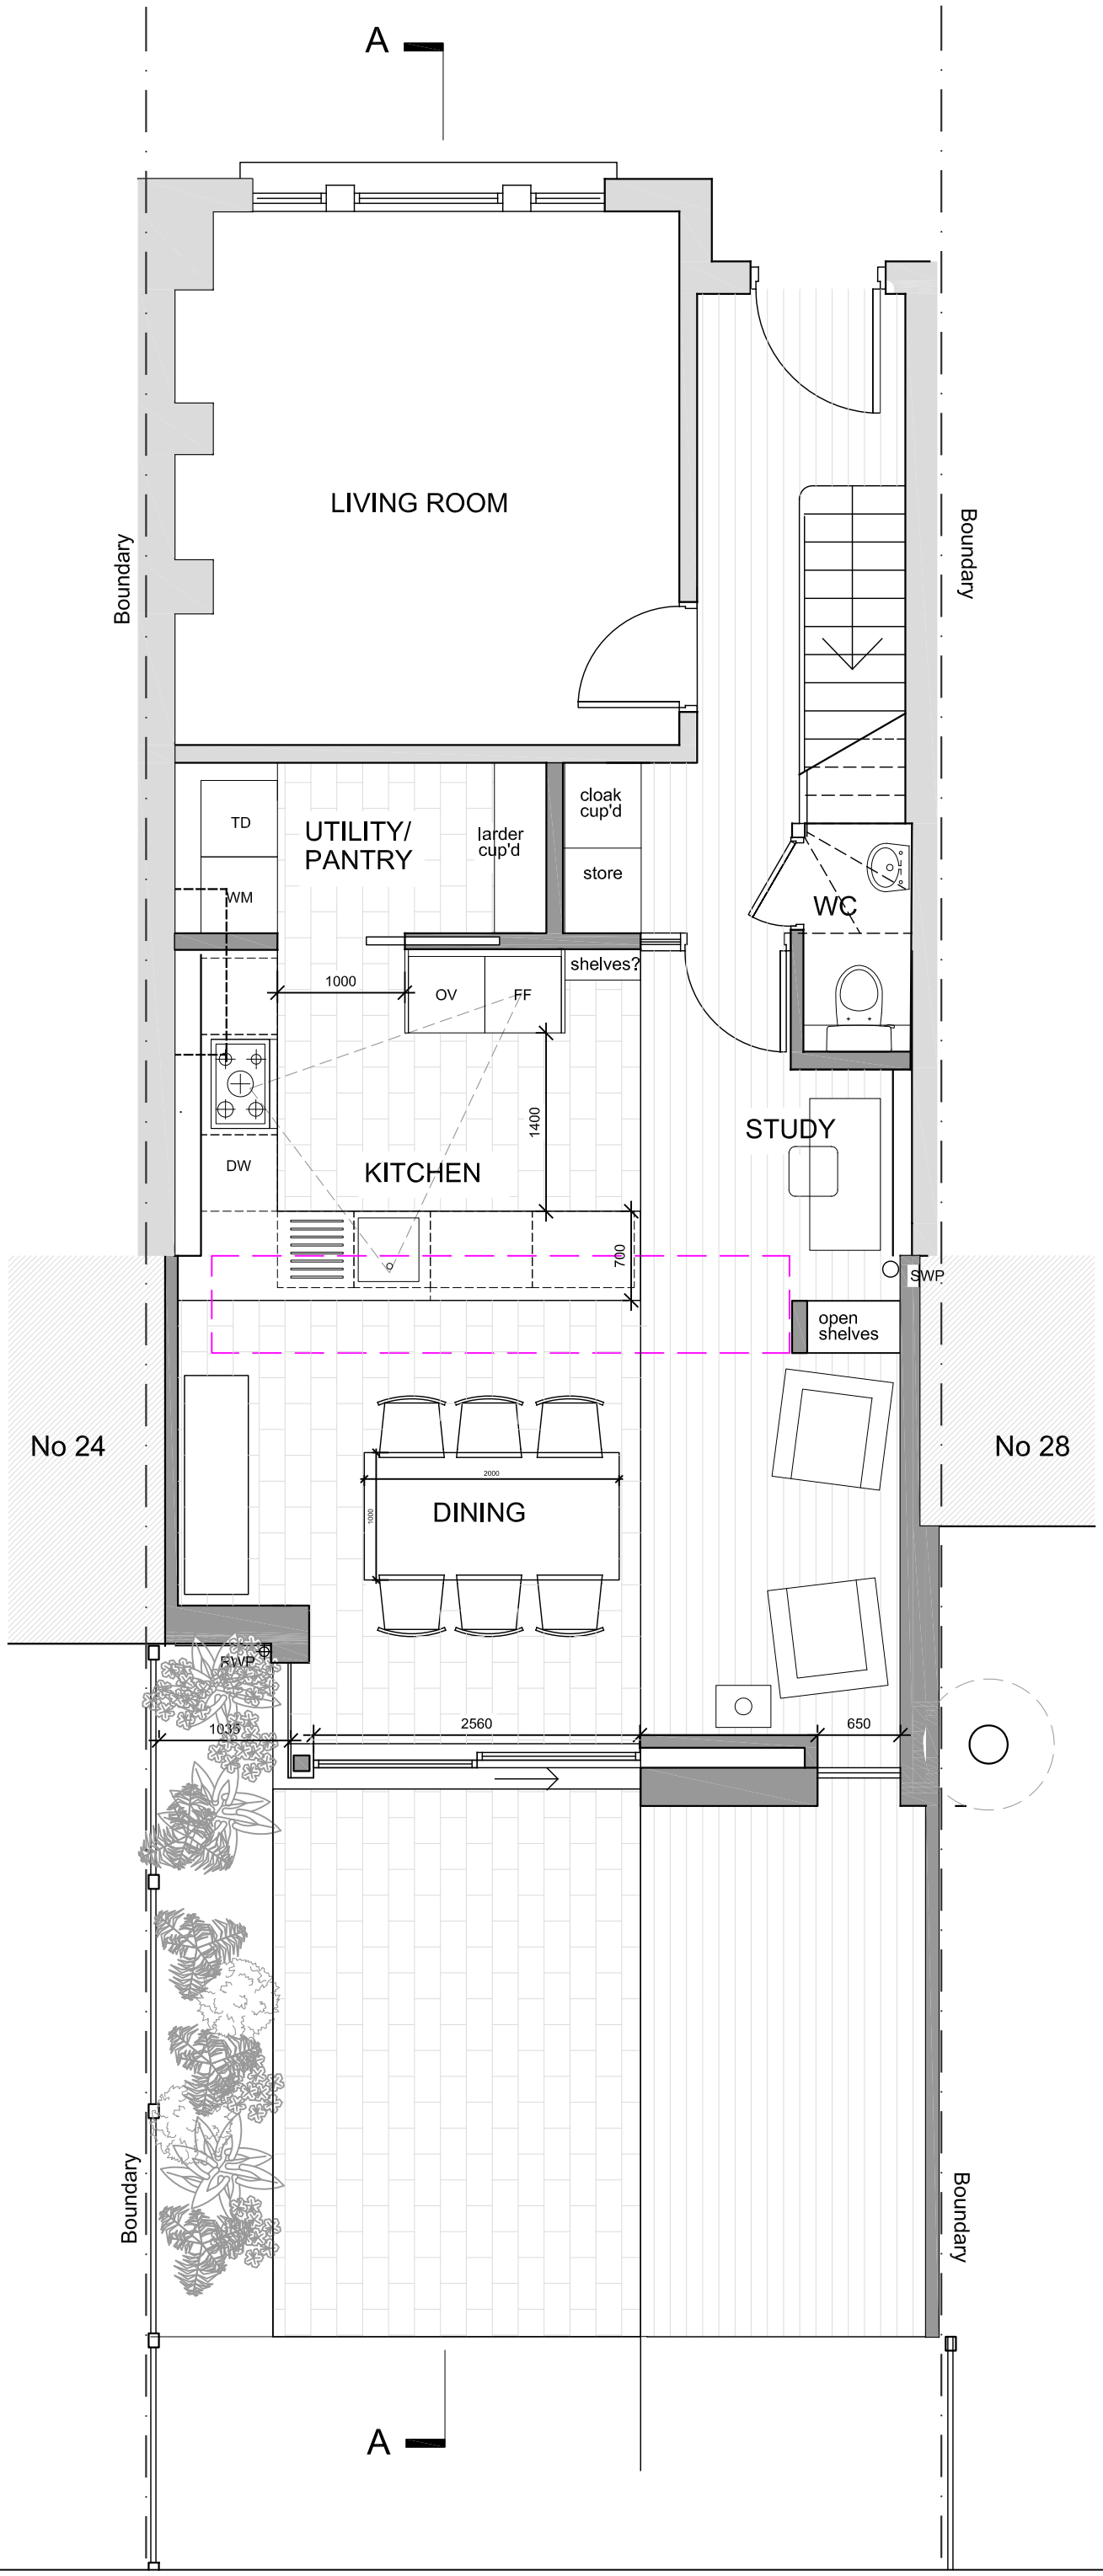

0 1 2

Metres

Revision	Date	Drawn by	Checked	Description

project

26 Brampton Road
London N15 3SX

drawing

Ground Floor as Proposed

drawing number 127-PROP-GA-001

revision

status

Planning

scale	size	date First Issue
1:50	A3	03.11.14

PAUL LEGON ARCHITECT
BArch(Hons) Dip Arch (UCL) RIBA ARB

T. 07968 544721
E. plegon@hotmail.com