NOTES

1. Existing loft & dormer
2. Existing garage
3. Existing timber deck terrace
4. Existing terrace at garden level
5. Existing garden level
6. Existing garage floor level
7. Dotted line indicates existing level of side access passage & garden level
8. Existing undercroft storage

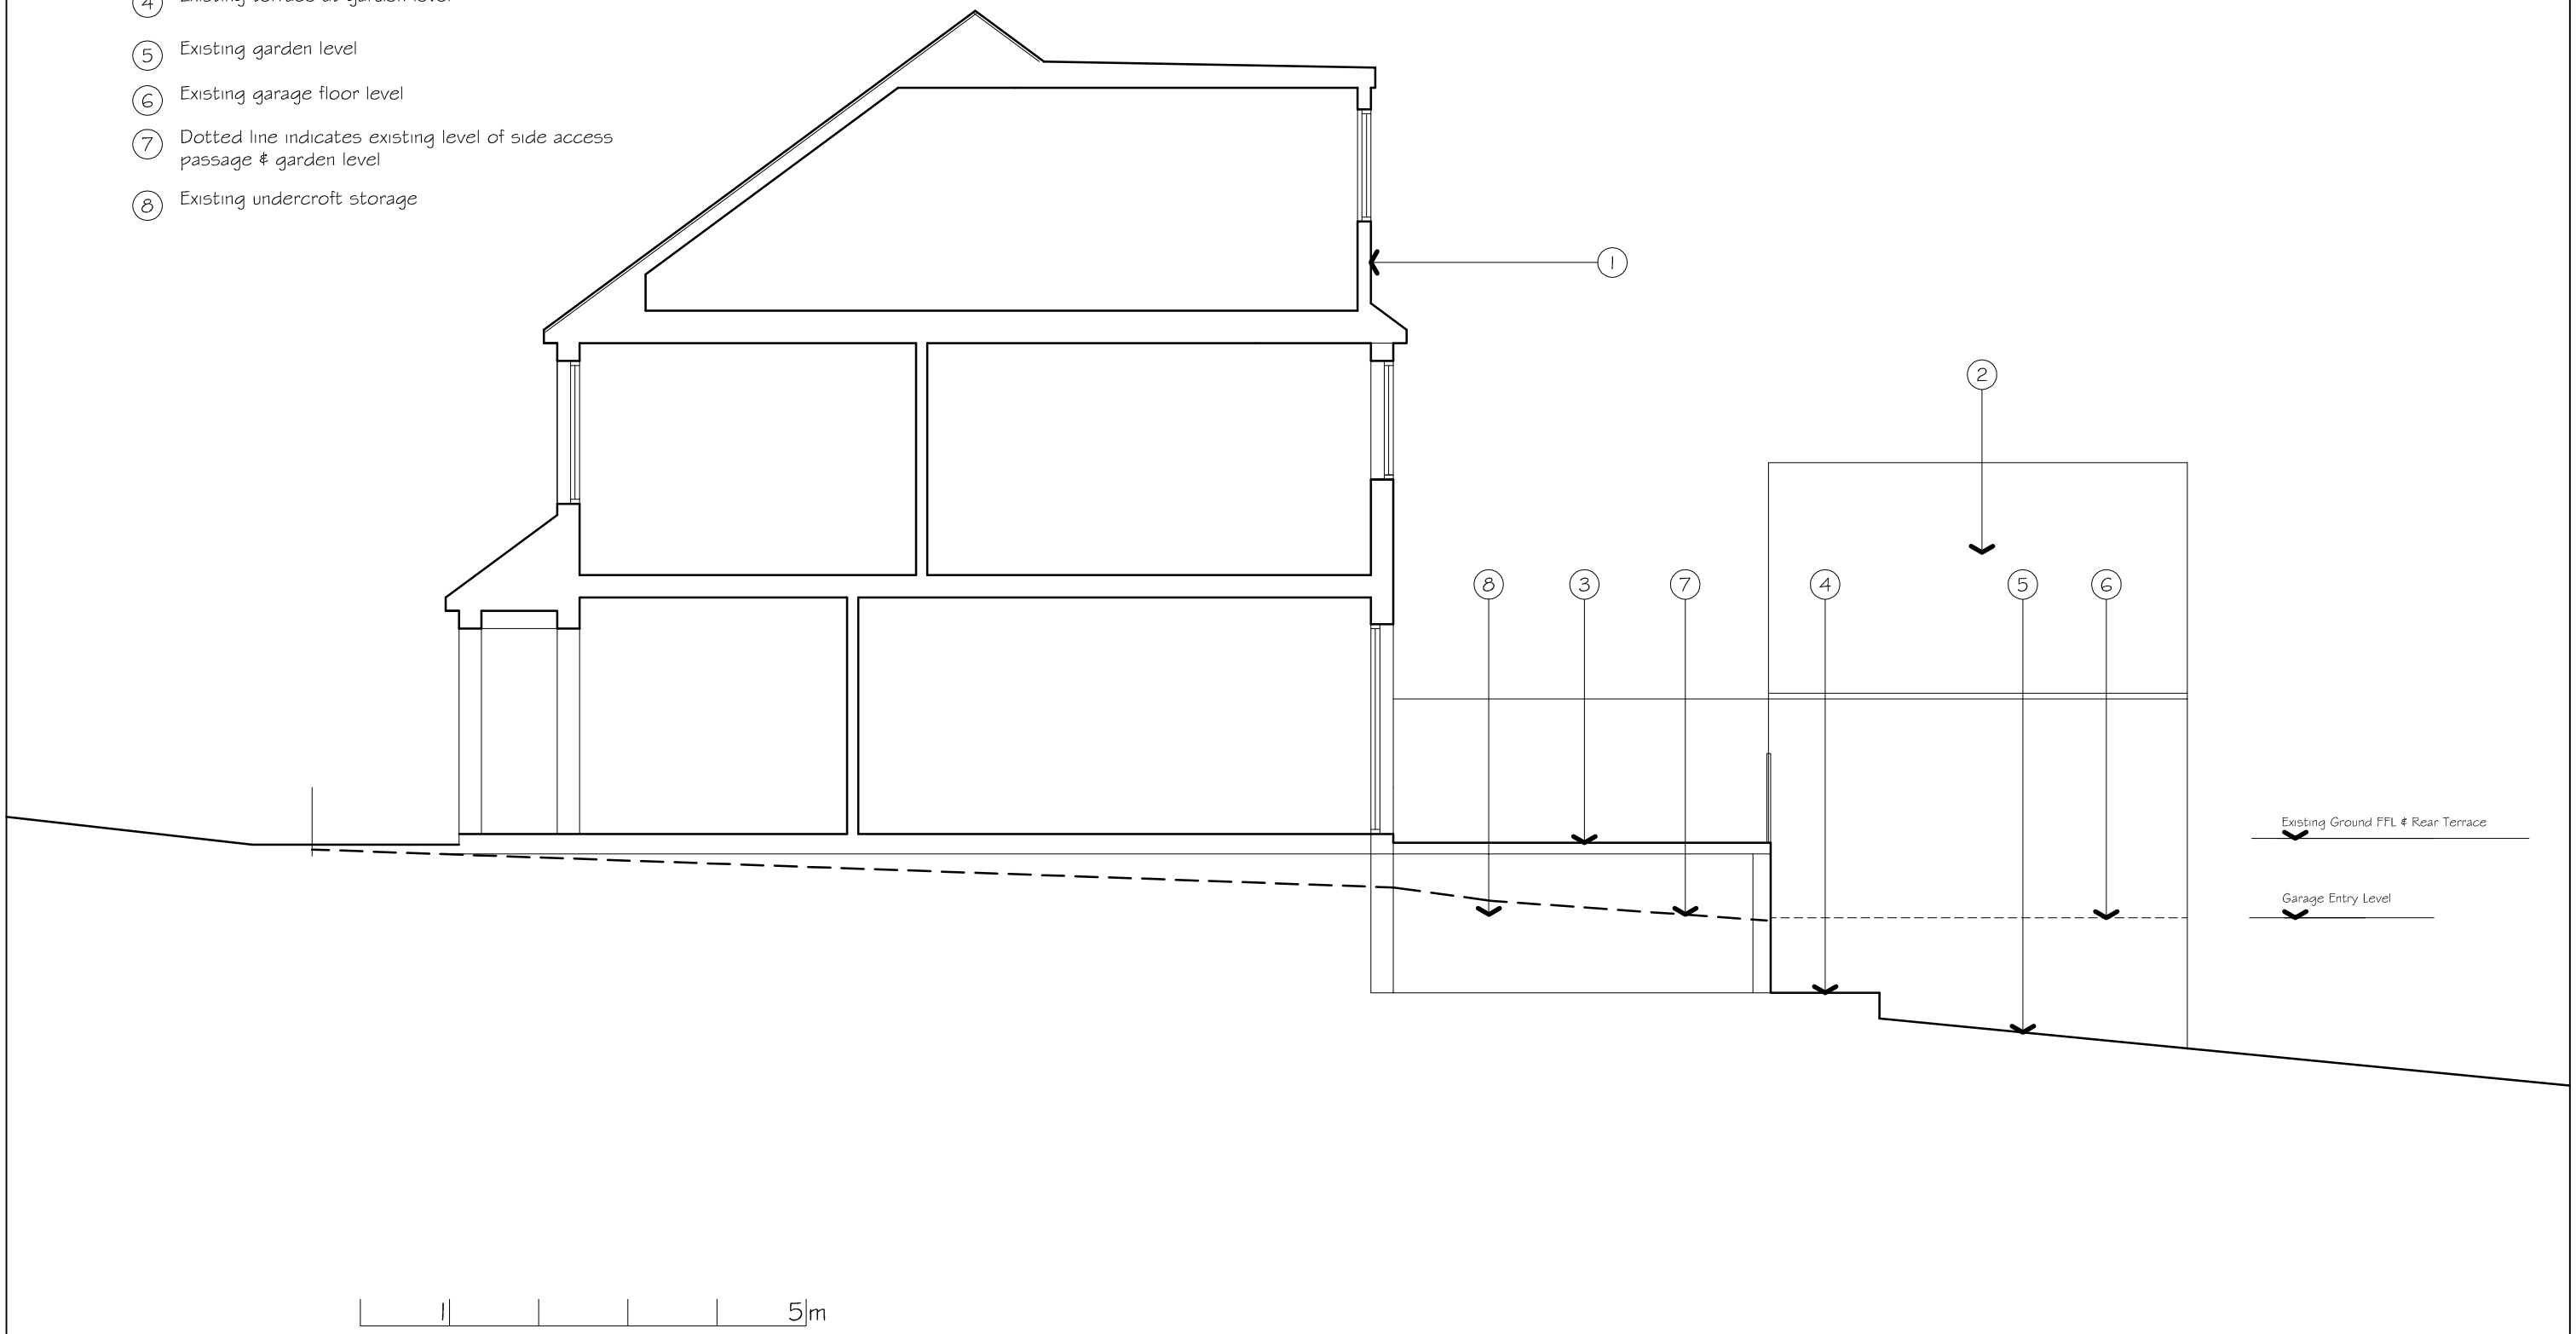

DO NOT SCALE
ALL DIMENSIONS TO BE CHECKED ON SITE
CONTRACTOR TO REPORT ANY DISCREPANCIES

THIS DRAWING IS THE PROPERTY & COPYRIGHT OF STRANGE ASSOCIATES AND SHALL NOT BE COPIED OR USED WITHOUT THEIR PERMISSION

Date	Rev	Revision	Date	Rev	Revision

Project: 79 Cranley Gardens, N10

Drawing Title: Existing Section AA

Scale: 1:50@A2 | Date: Nov 2014 | Dwg No: 1265(P)02 | Rev: _

strangeassociates
identity & place

e design@strange-associates.co.uk
t 07932-010766