UNIT C *12 bed 12 person*
287 S QM

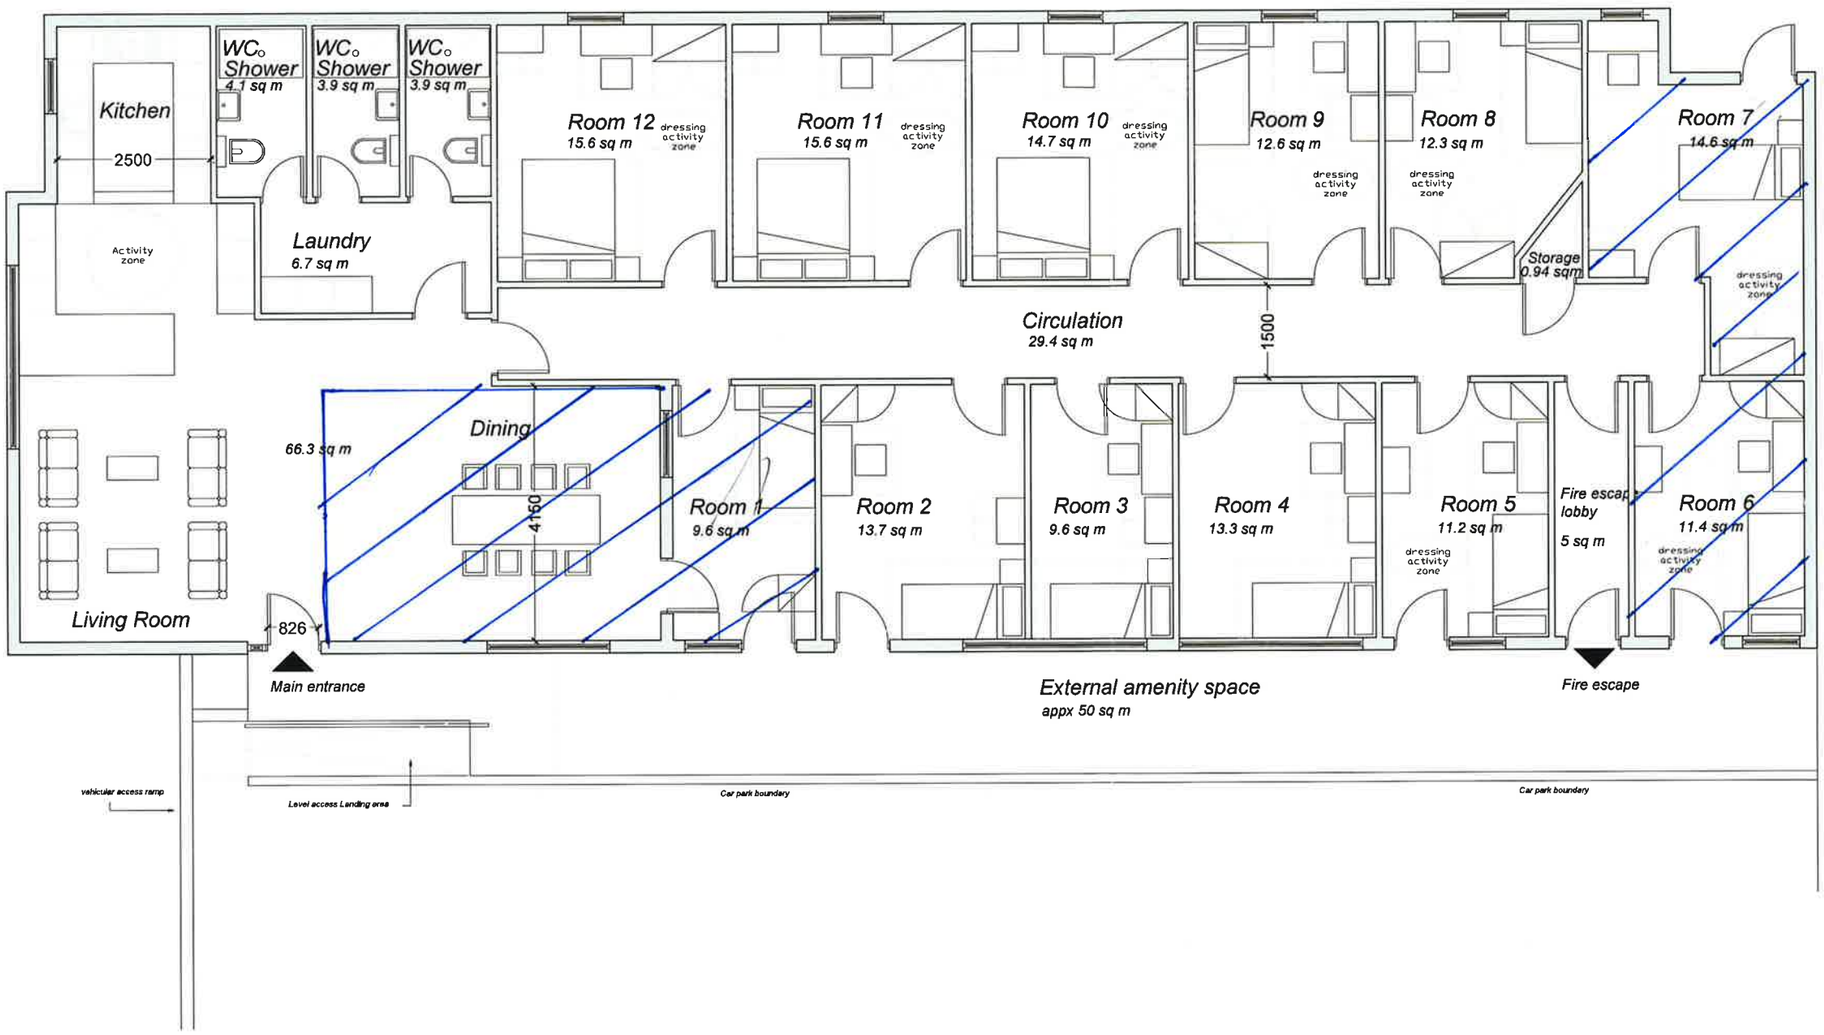

NOTES

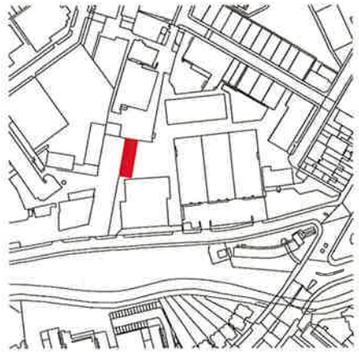

This drawing is to be read in conjunction with all related drawings. All dimensions must be checked and verified on site before commencing any work or producing shop drawings. The originator should be notified immediately of any discrepancy.
This drawing is copyright and remains the property of Yacoubian architects.

All dimensions and levels are approximate.

Drawing to be read in conjunction with analysis of residential provision.

rev	description	date	dr by	ap by
rev A	Furniture arrangement updated	17.04.2014	AD	RY
original by				
AD		24/04/2013		RY

YACOUBIAN ARCHITECTS

client
Ashfield Arena Ltd

project
199 EADE ROAD

drawing
Existing Ground Floor_ Unit C

project number
2014_0041

scale
1:100 @A3

drawing number
P_20_001

rev
B

issue status
planning