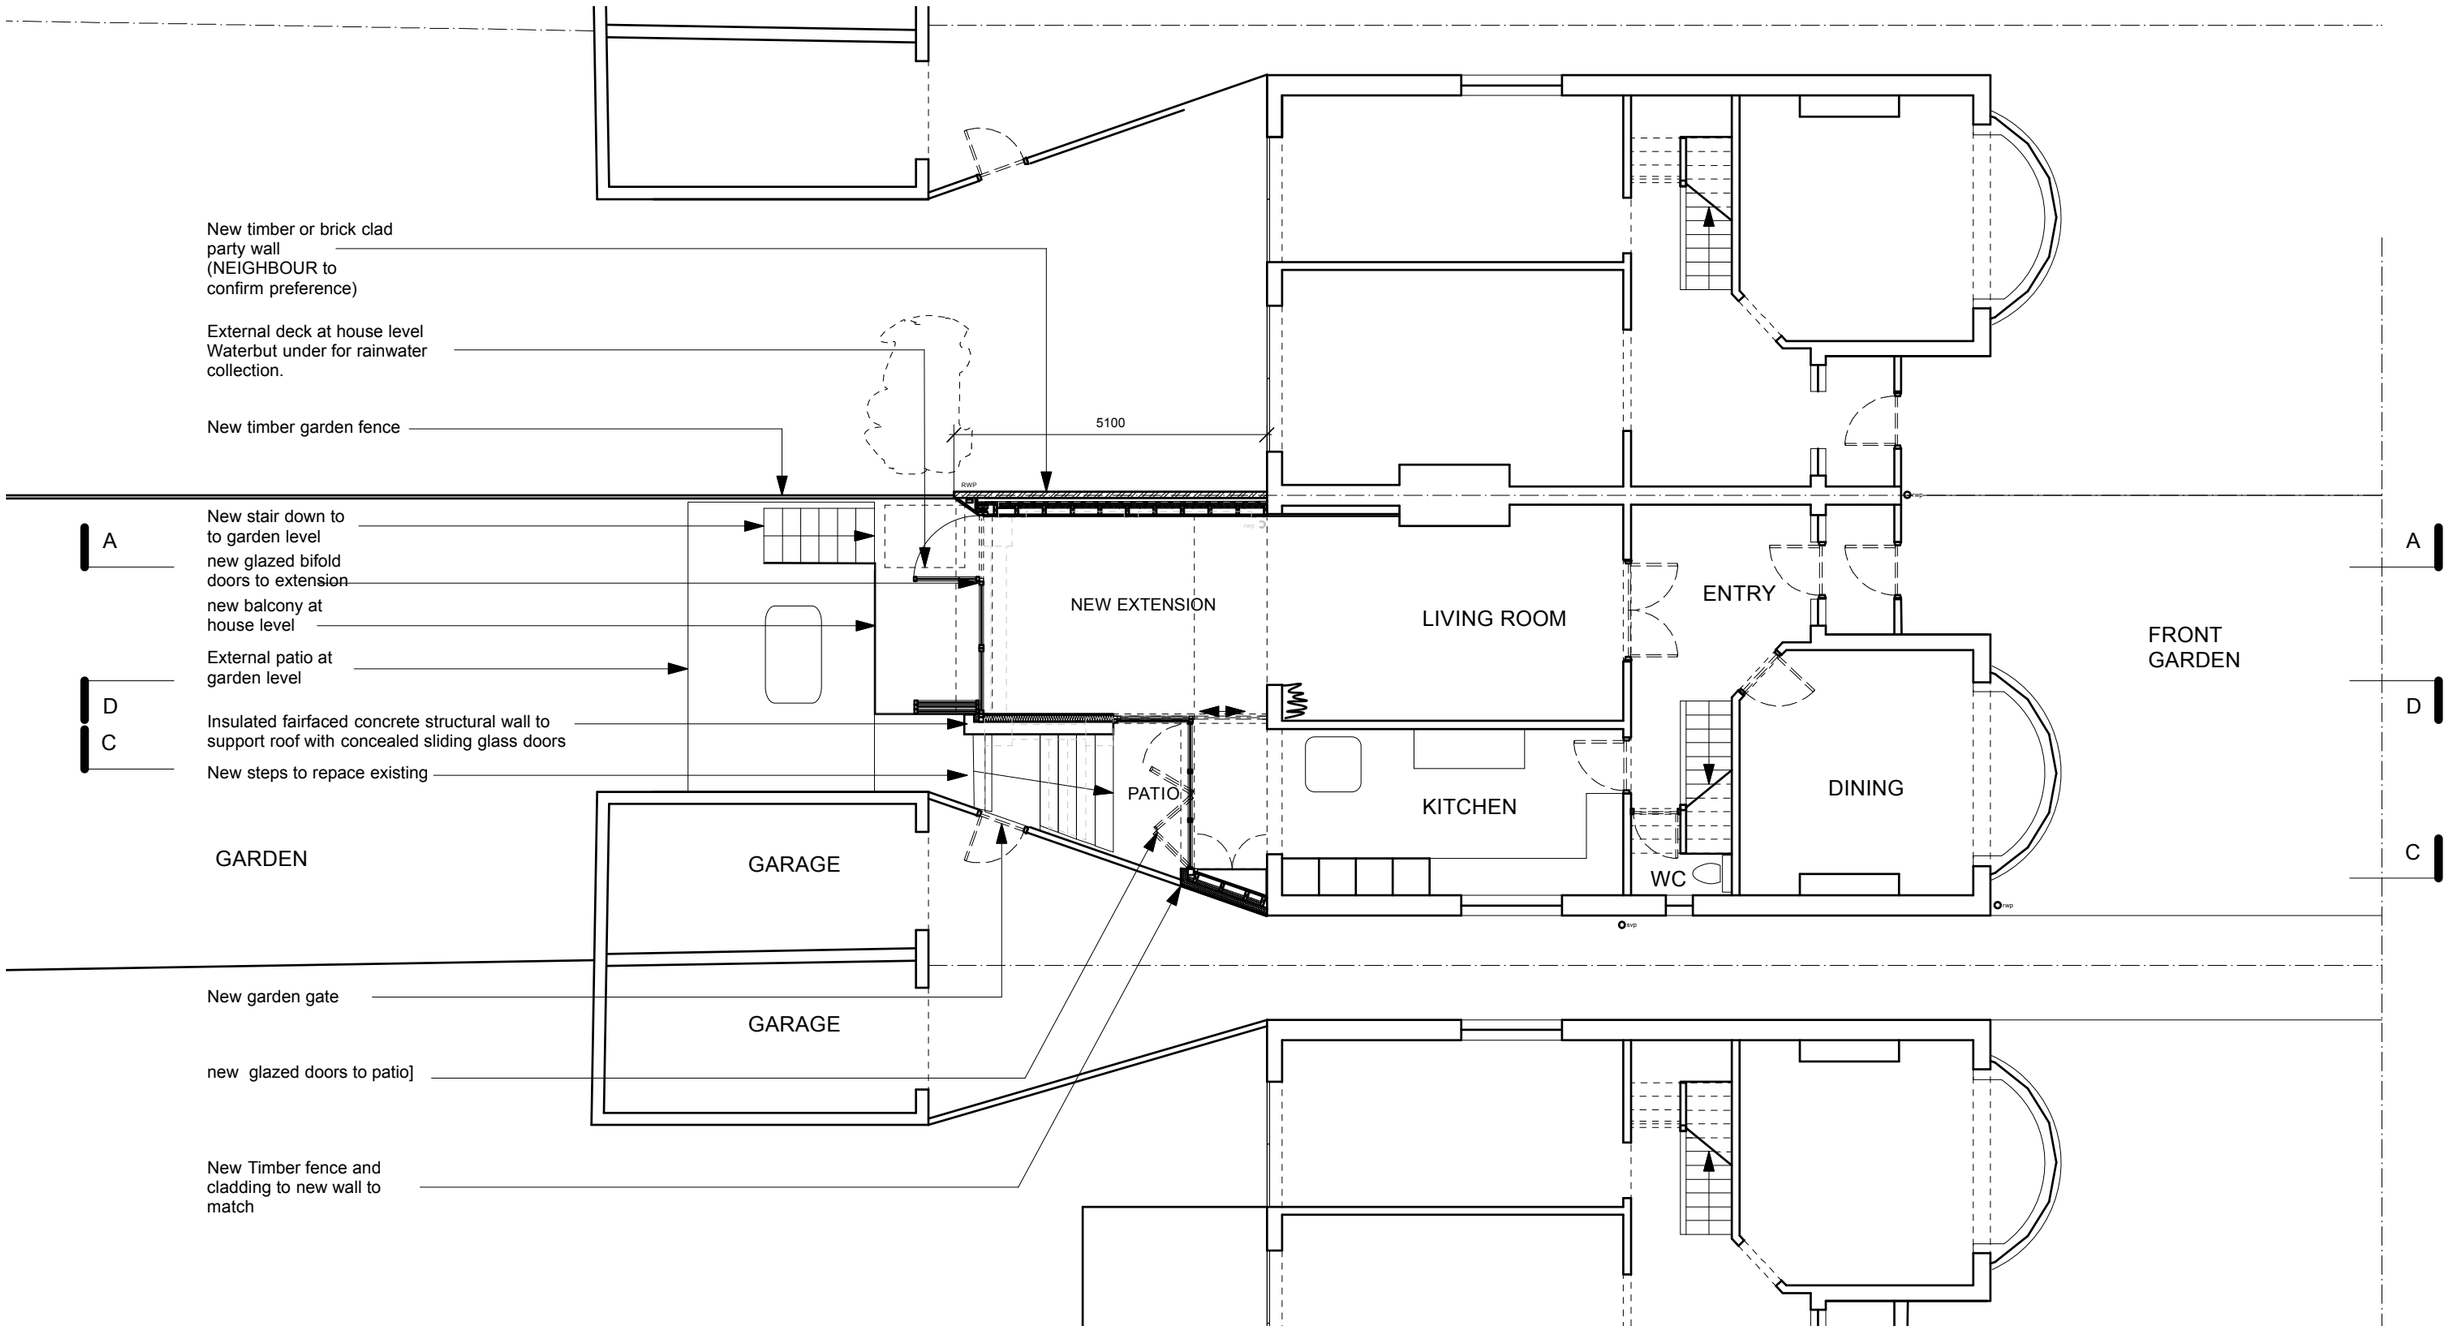

scale 1 2 5m

rev	date		rev	date		rev	date	
/	30.11.12	for information	D	10.11.14	Planning application			
A	07.01.13	Revisions to sketch design						
B	22.01.13	additional revisions						
C	23.04.13	revision to extension						

Client: **Stephanie Meehan**	date: **20.10.12**	Dwg name: **Prop Ground Plan**	Scale: **1:100 @A3**
project name: **Cranley Gardens**	job no: **1208**	Dwg no: **A_01**	rev: **D**

www.geraldinedening.com
40 fairford House
London SE11 4HW
+44 (0)7968 233 404

copyright Geraldine Dening 2010