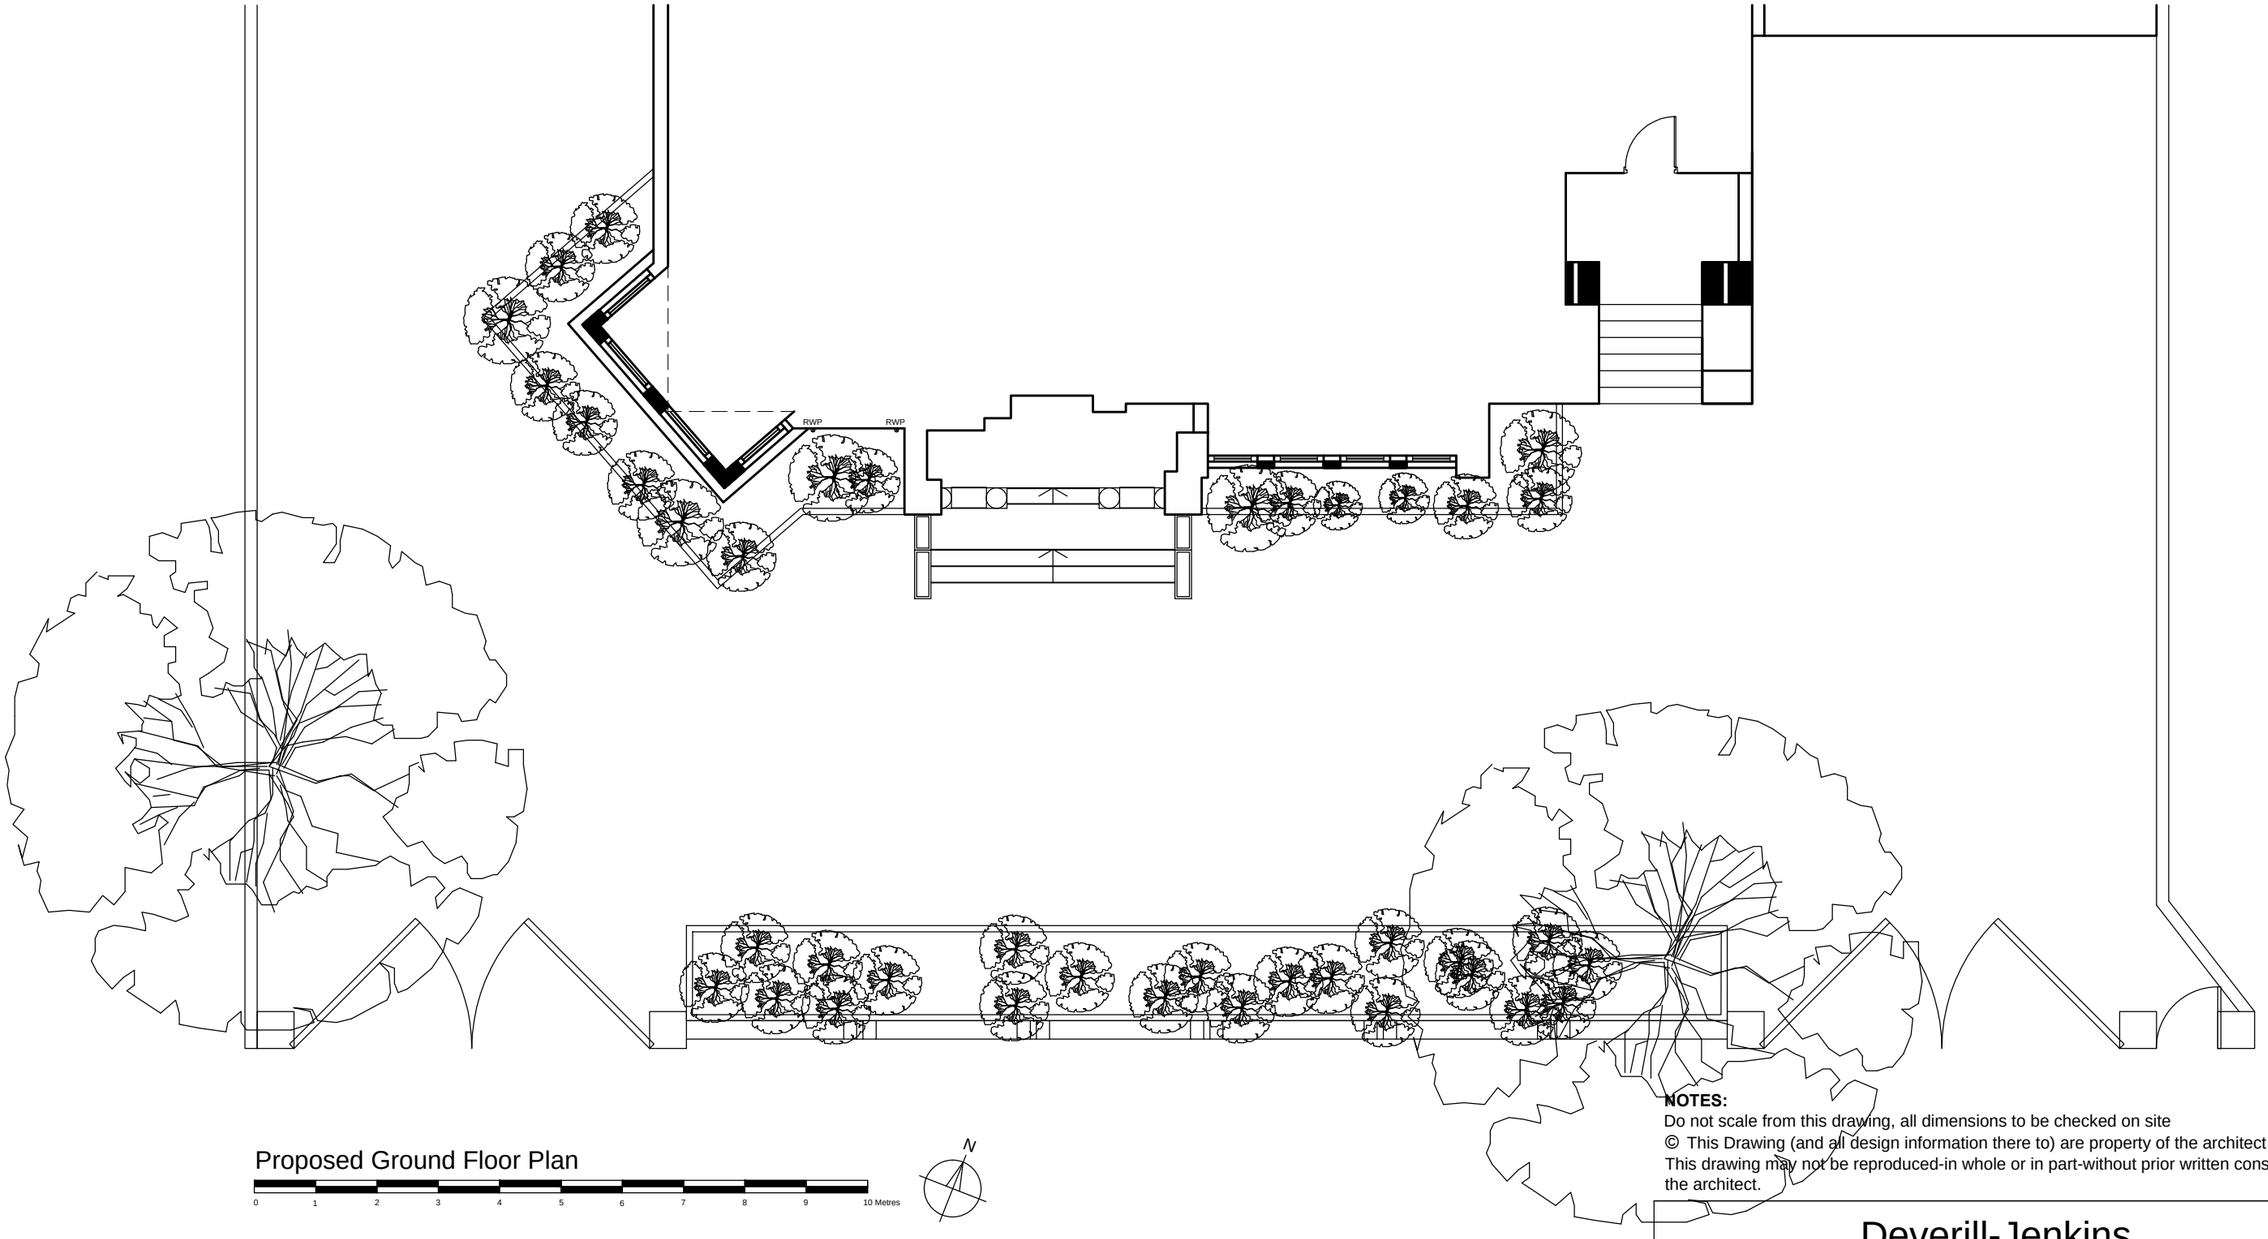

Proposed Ground Floor Plan

0 1 2 3 4 5 6 7 8 9 10 Metres

N

NOTES:
Do not scale from this drawing, all dimensions to be checked on site
© This Drawing (and all design information there to) are property of the architect
This drawing may not be reproduced-in whole or in part-without prior written consent from the architect.

Deverill-Jenkins
Architectural Design Services Ltd
49 Aden Grove London N16 9NP T: 0203 076 1384 www.deverilljenkins.co.uk enquiries@deverilljenkins.co.uk

Title: Proposed Plan		
Project: 12 Broadlands Road		Drawn By: OC
Date: 06.11.2014	Job No: 146	Checked By: OJ
Scale: 1:100@A3	DrawingNo: PL-106	Rev: **